


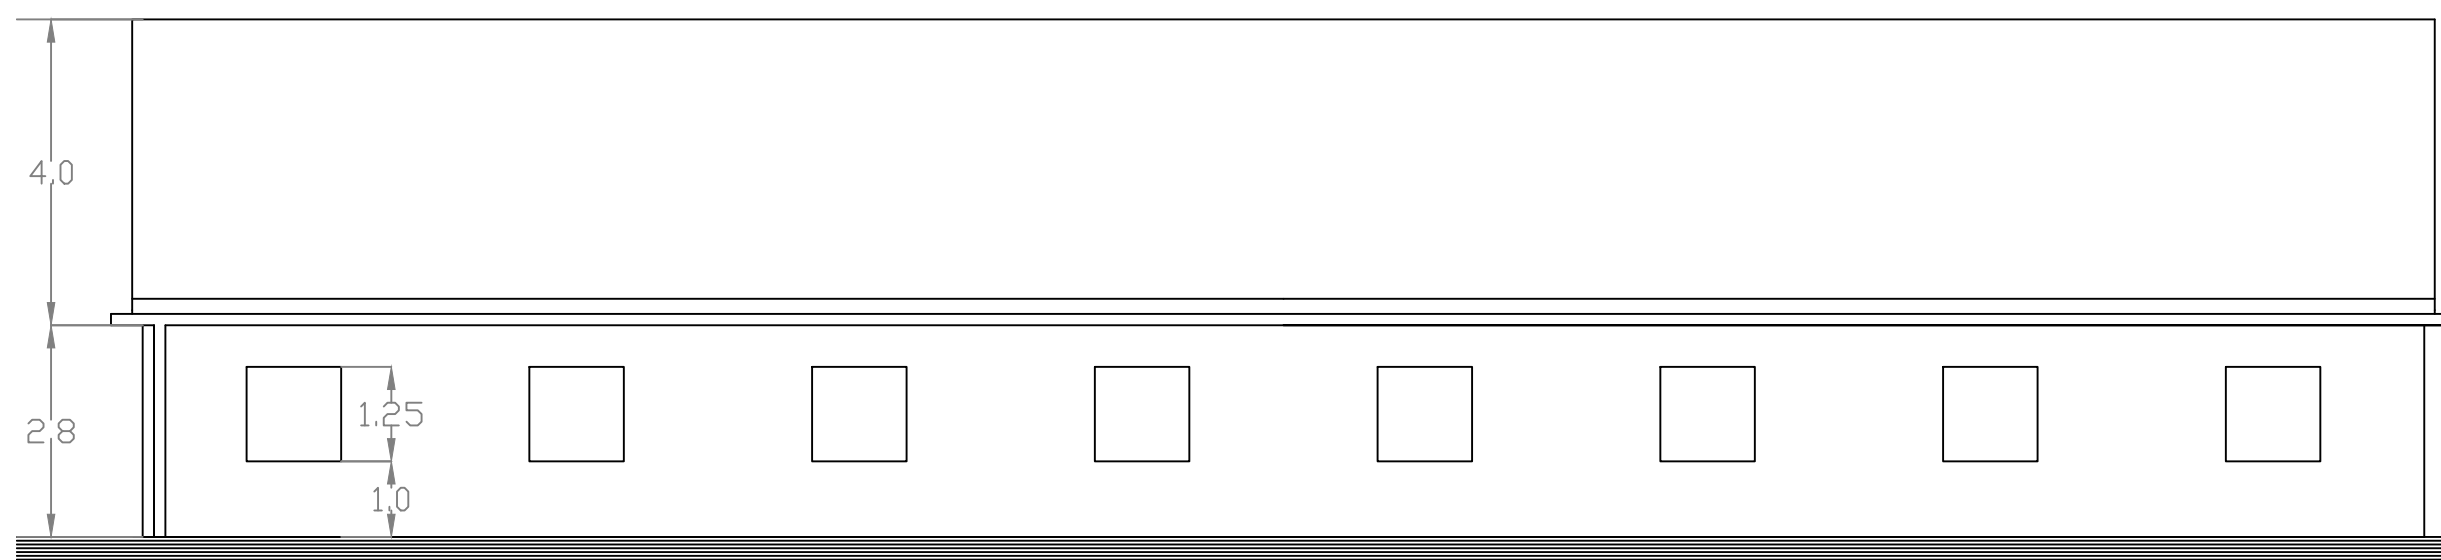
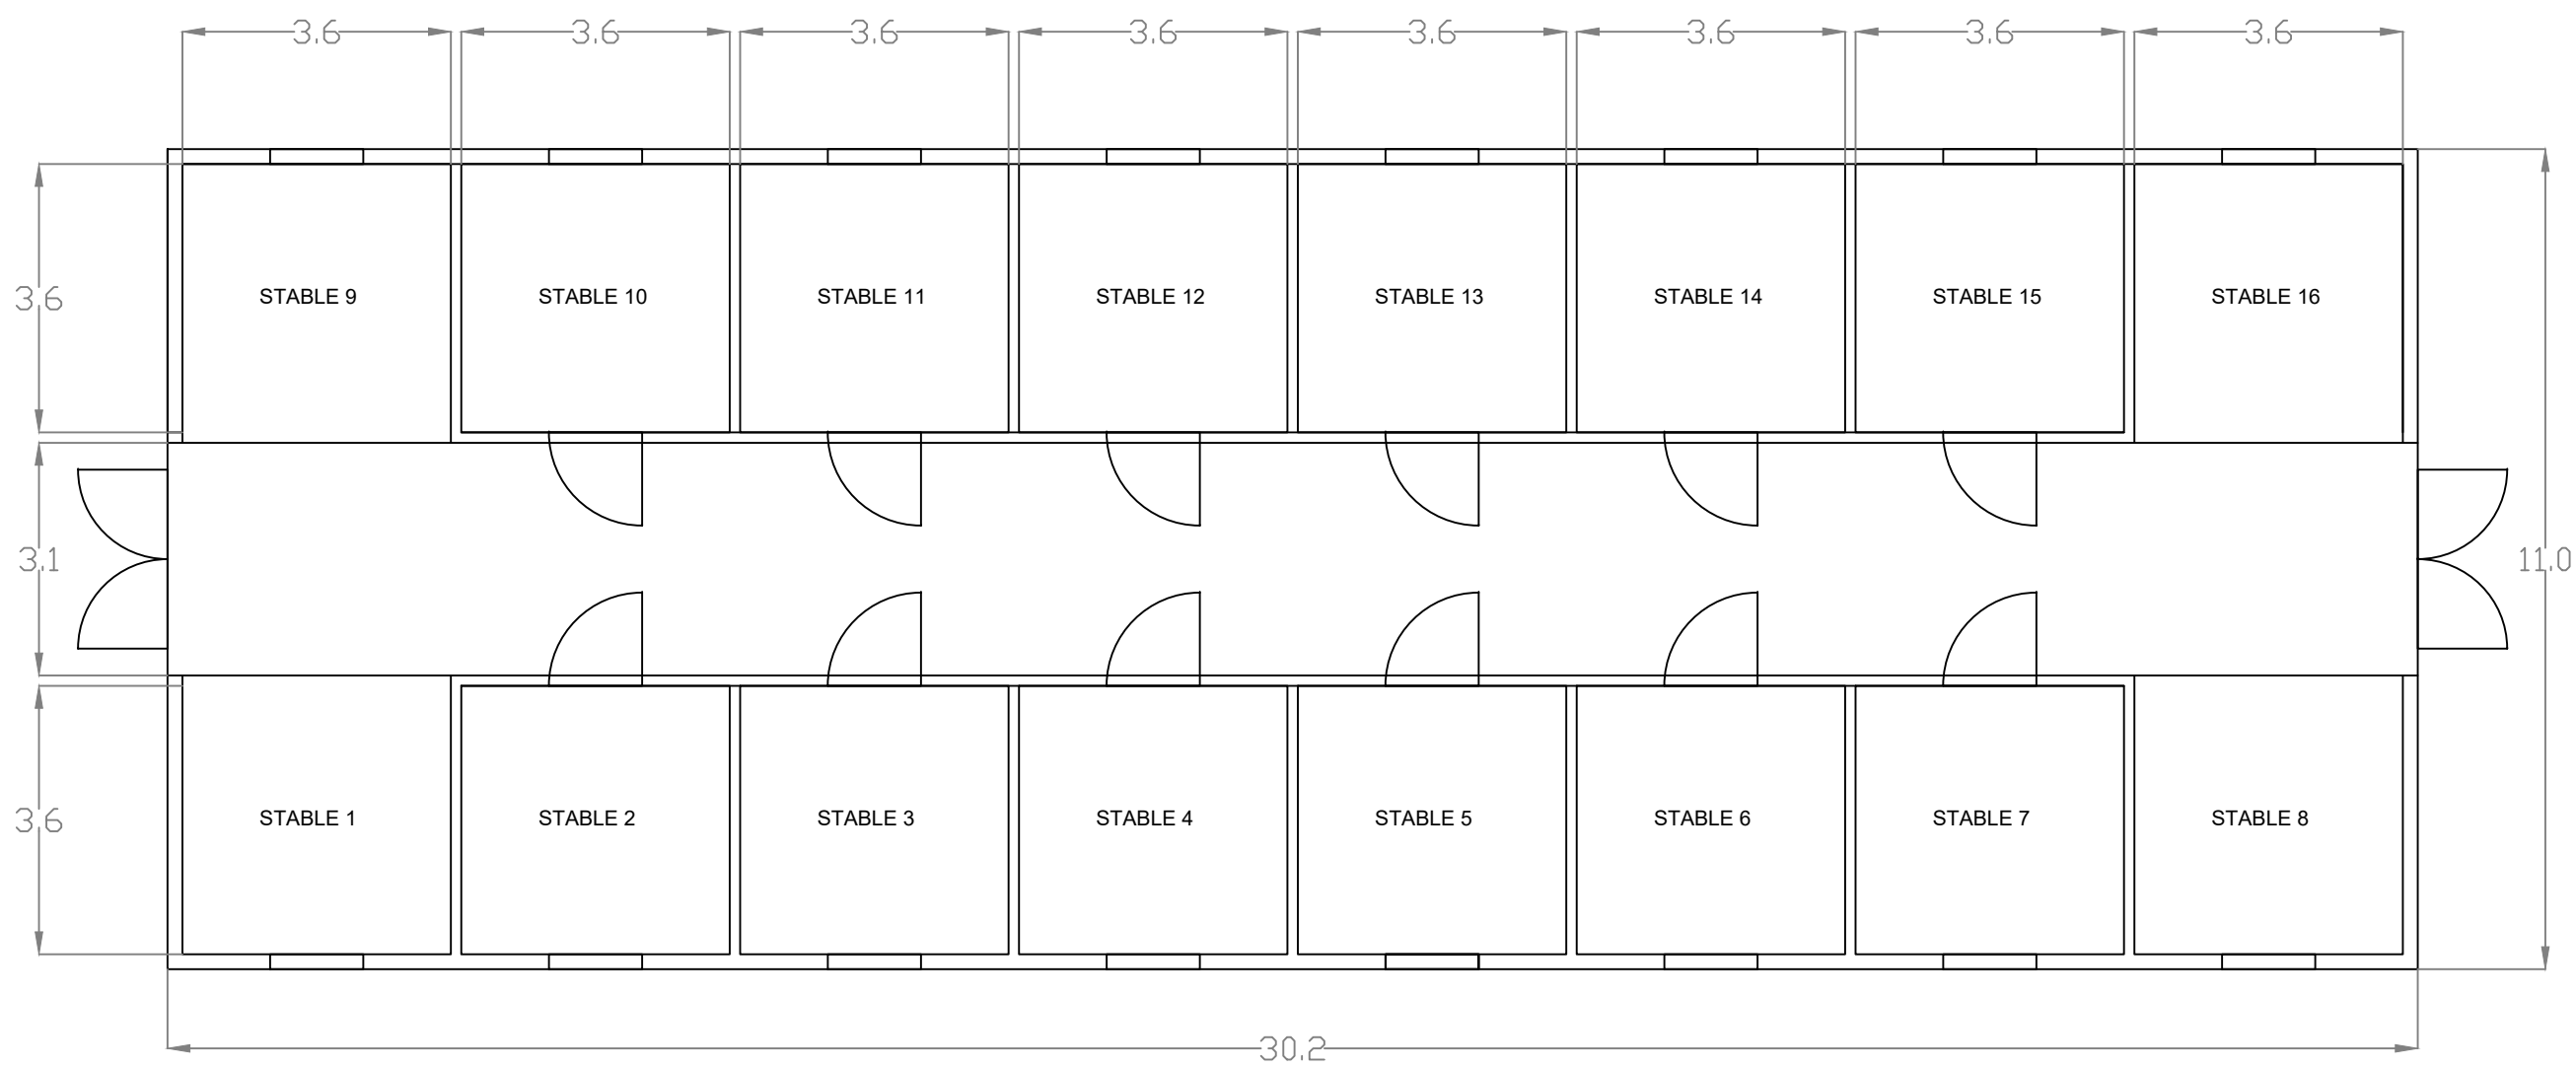


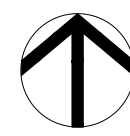


Proposed Side Elevation (North)

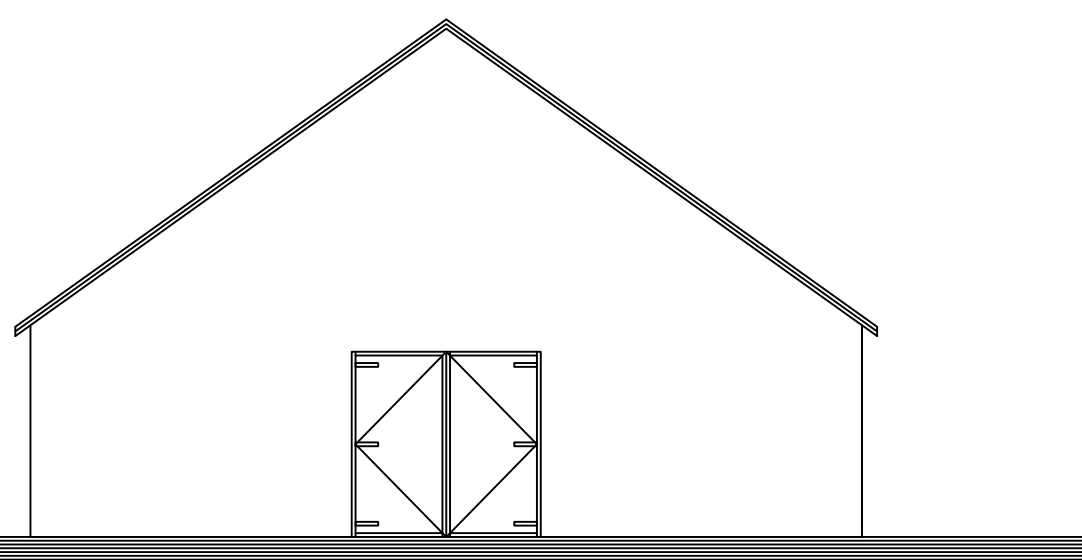


Proposed Front Elevation (East)

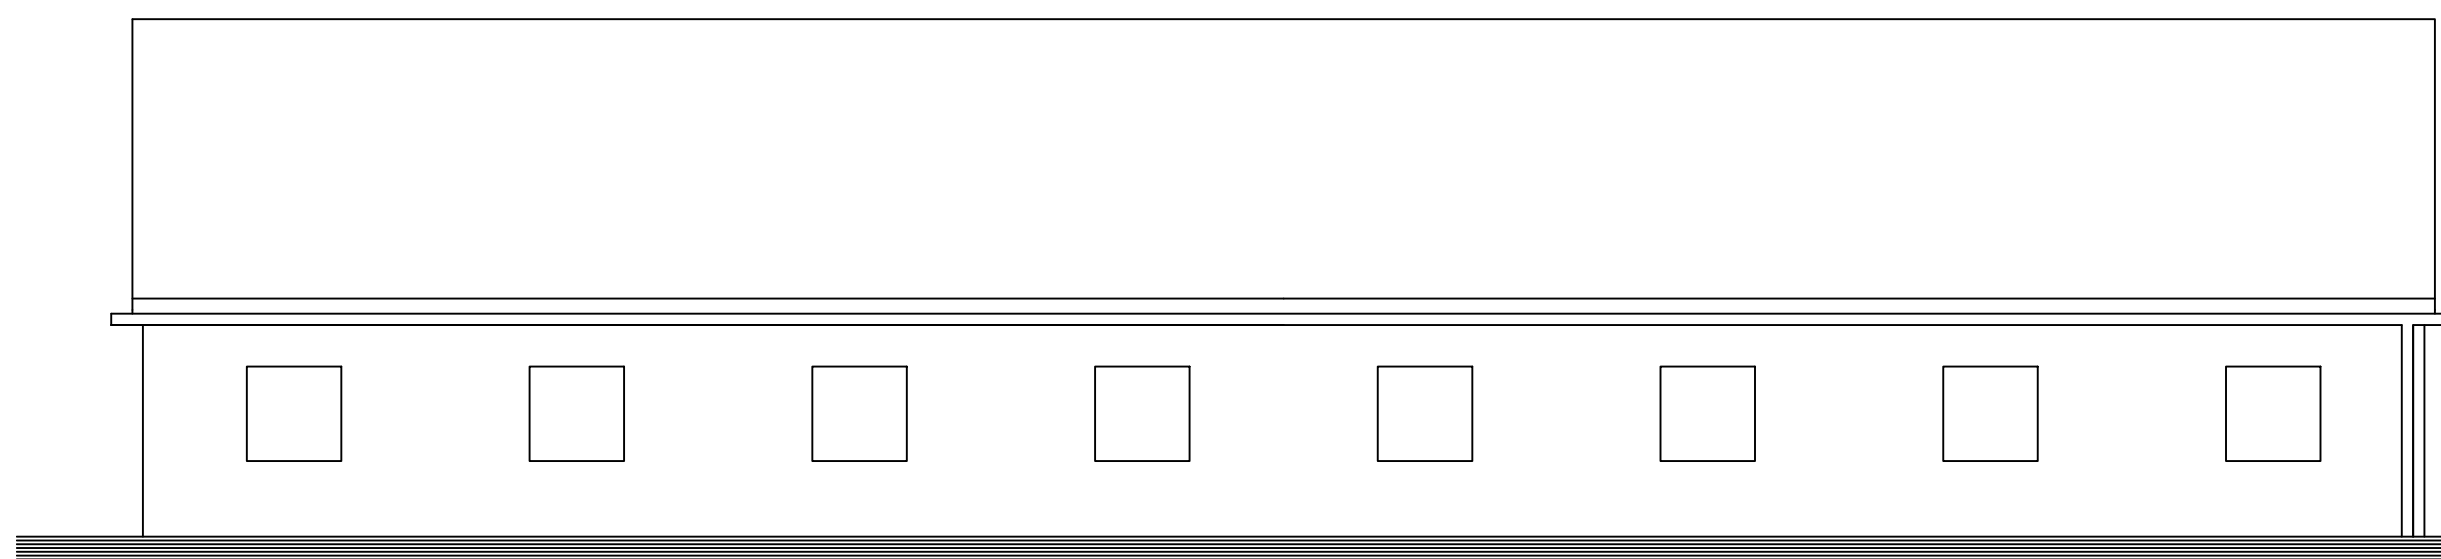

Proposed Side Elevation (South)

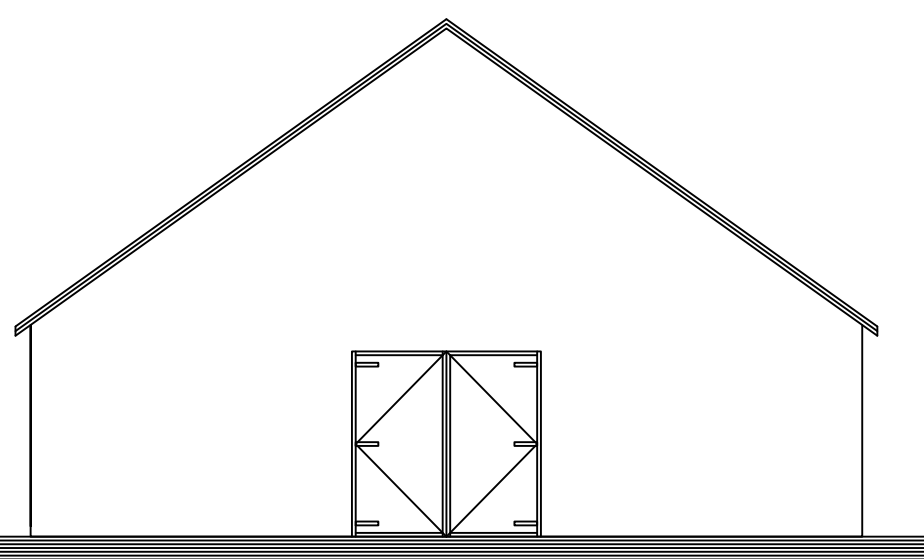

Proposed Rear Elevation (West)

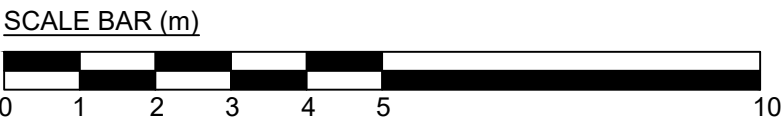

Revision History		By	Date
Client:	Chadkirk Consulting Ltd		
Site:	Birch Hey Farm, Turton Road, Bury		
Drawing:	Proposed Floorplan and Elevations		
Drawing Number:	BHF_TR/B-ERC-PFE01		
Scale:	Site:	Date:	 Eden Rose Consulting
1 : 100	A1	12/09/2023	
Drawn:	Checked:	Rev:	
SJS	-		
Status:	Planning		