



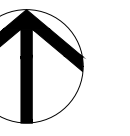

SCALE BAR (m)

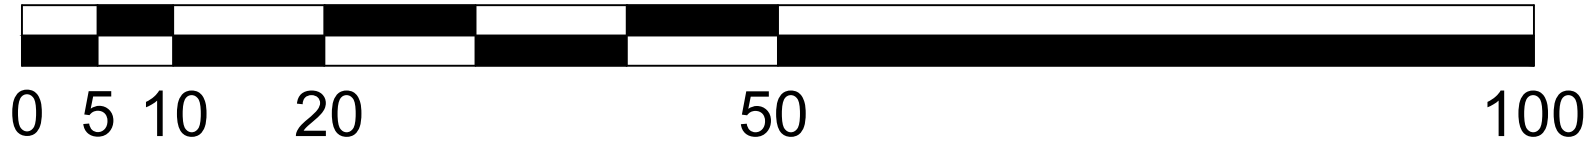

EXISTING SEPTIC TANK

EXISTING TREE - APPROXIMATE RPA

PROPOSED TRACK 4M WIDE FOR ACCESS
- GRAVEL

3NO. PARKING SPACES 3M X 7M

PROPOSED STABLE BLOCK 11M X 30.2M
- MAIN FACING - BRICK
- ROOF- SLATES

PROPOSED OUTDOOR EXERCISE AREA 20M X 40M
- ALL WEATHER FLOORING
- TIMBER 1.35 POST AND RAIL FENCE

Rev		Revision History		By	Date
Client					
Chadkirk Consulting Ltd					
Site					
Birch Hey Farm, Turton Road, Bury					
Drawing					
Proposed Site Plan					
Drawing Number					
BHF_TR/B-ERC-PSP01					
Scale:	1 : 500	Site:	A1	Date:	12/09/2023
Drawn:	SJS	Checked:	-	Rev:	
Status:	Planning				