

Do not scale from this drawing.

All dimensions are to be checked on site prior to construction, manufacture of any components and ordering of materials and equipment.


Any discrepancies are to be reported to the architect for clarification. All materials and workmanship to be in accordance with the current British Standards and codes of practice.

This drawing is to be read in conjunction with all relevant Architectural, Structural Engineers, Mechanical Engineers, Electrical Engineers and Specialists drawings and specifications.


As with all construction projects the CDM 2015 regulations apply and the work on this project may require both the issue of a notification to the HSE (because of the duration of the works on site) and the client may also need to appoint a Principal Designer because there may be more than one contractor working on site.

The Principal Designer will be able to co-ordinate the pre-construction information and also ensure that all duty holders under CDM comply with their relevant duties.


The building owner is to serve a Party Wall Act Notice as applicable to adjoining property owners as outlined in The Party Wall Act 1996. The Building Contactor is to verify the thickness of the party walls prior to commencement of the proposed works.

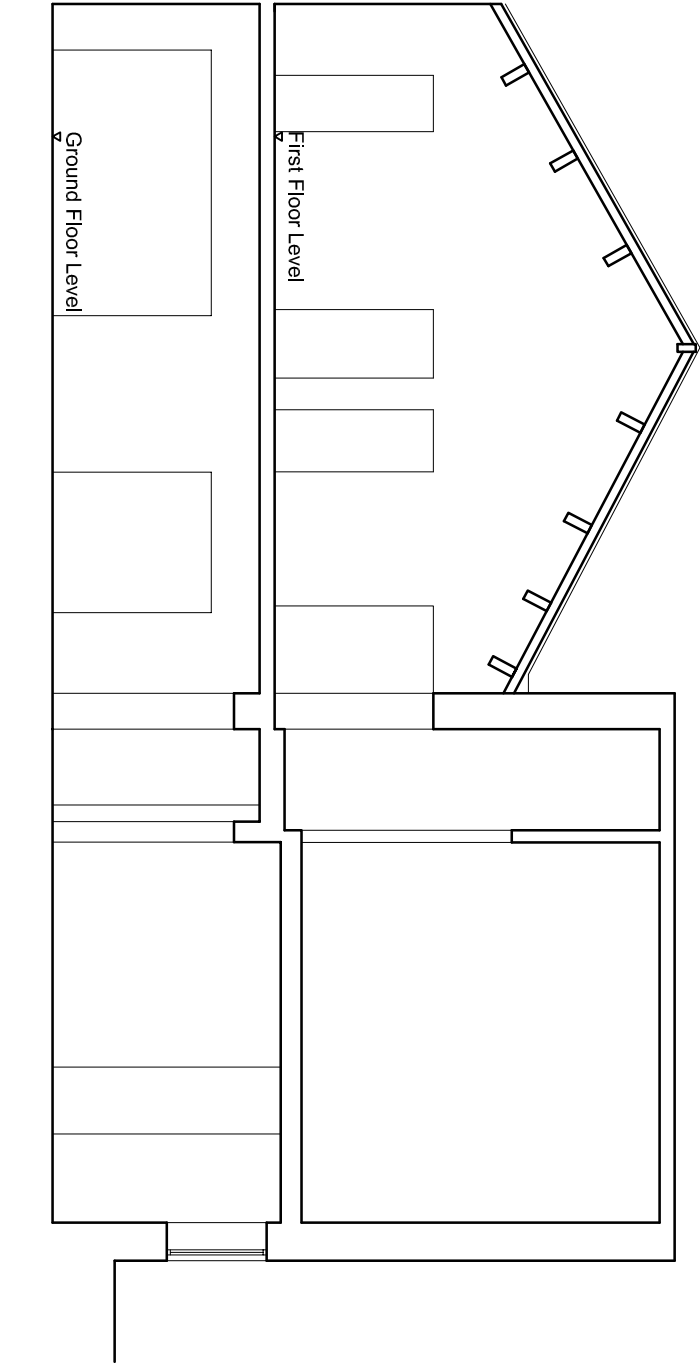

Existing Section B-B

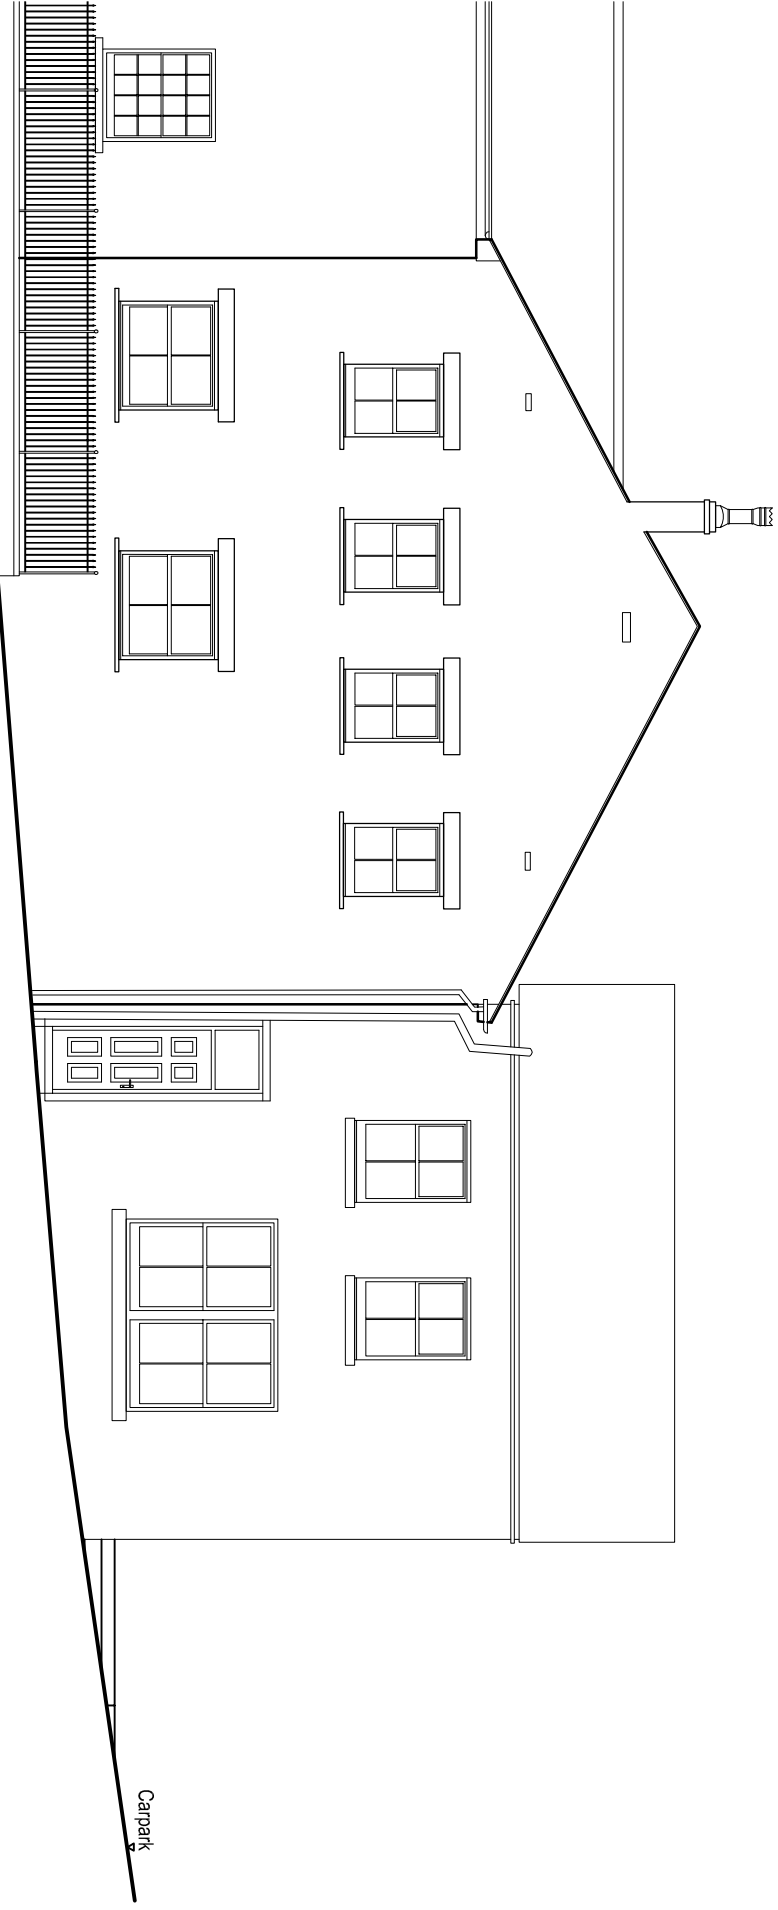

Existing East Elevation

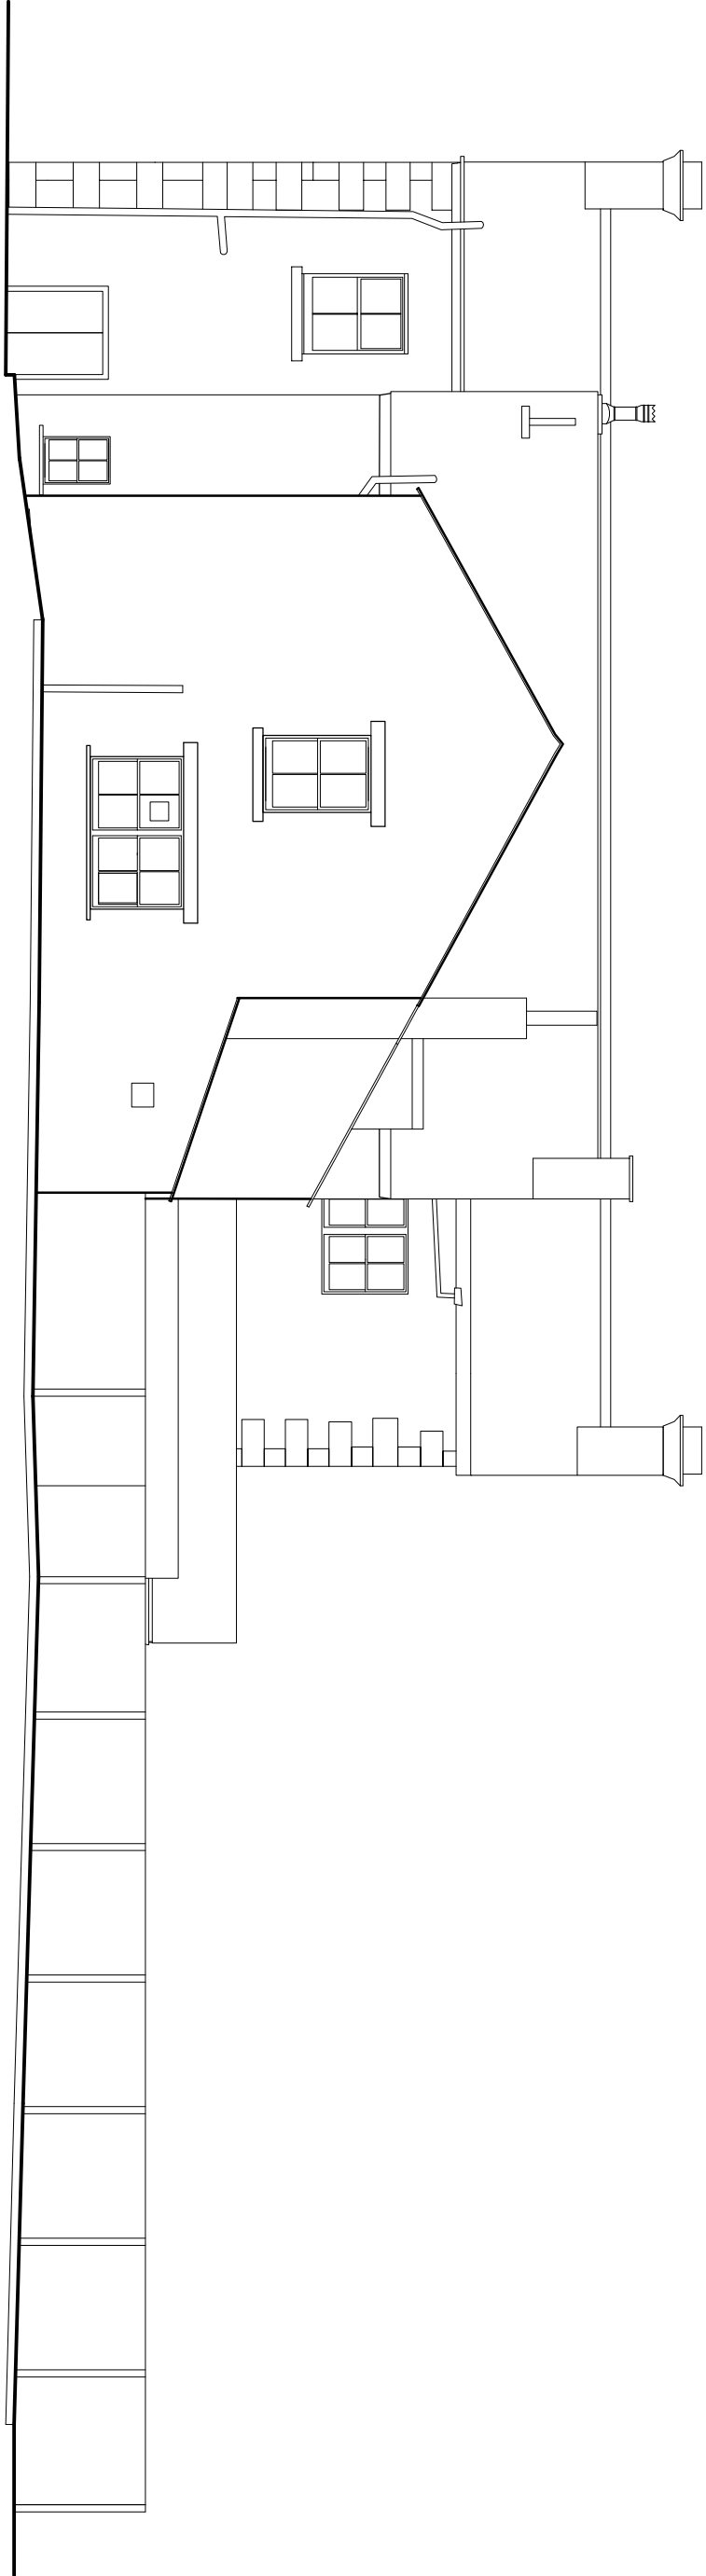

Existing North Elevation



Existing West Elevation

Planning Drawing

A	Drawing updated, Sections A-A & B-B added	July 2020
REV	DESCRIPTION	CHECK DATE

CLIENT
IFA Private Clients Limited

PROJECT
Phase 2 Proposed Refurbishment
The Former Grant Arms, Market Place, Ramsbottom.

DRAWING Existing Elevations and Sections

SCALE	DATE	DRAWN	CHECKED
1:100 @ A2	June 2020	RS	
DRAWING NO.	CAD REFERENCE NO.	REVISION	
C-0422-02		A	

