




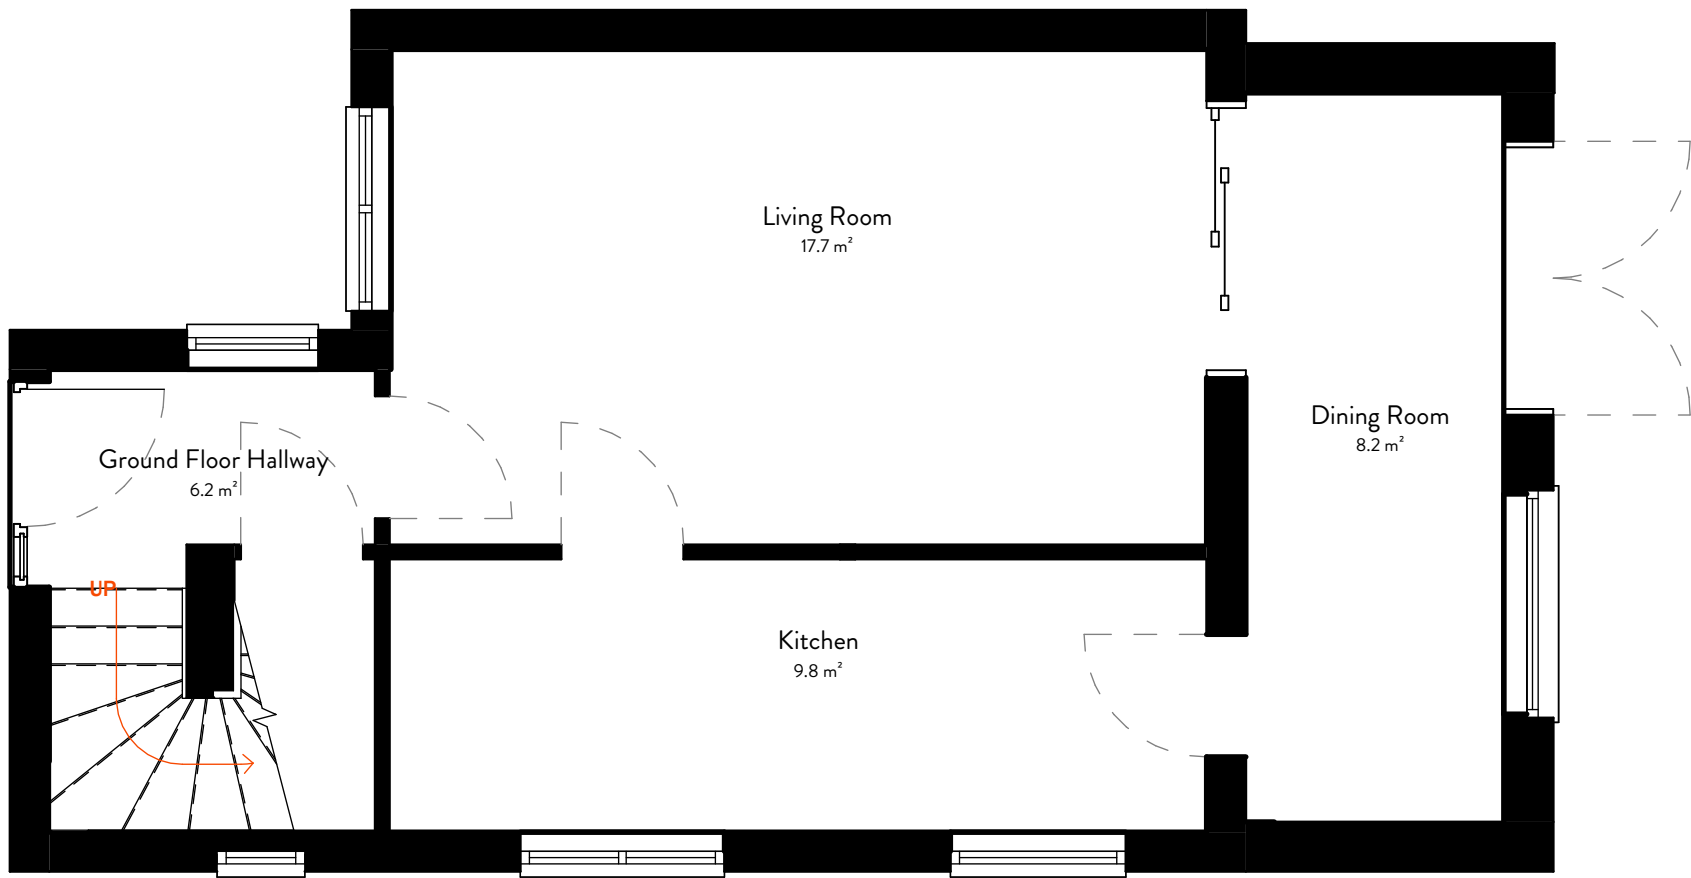


1 Ground Floor - Proposed
1 : 50

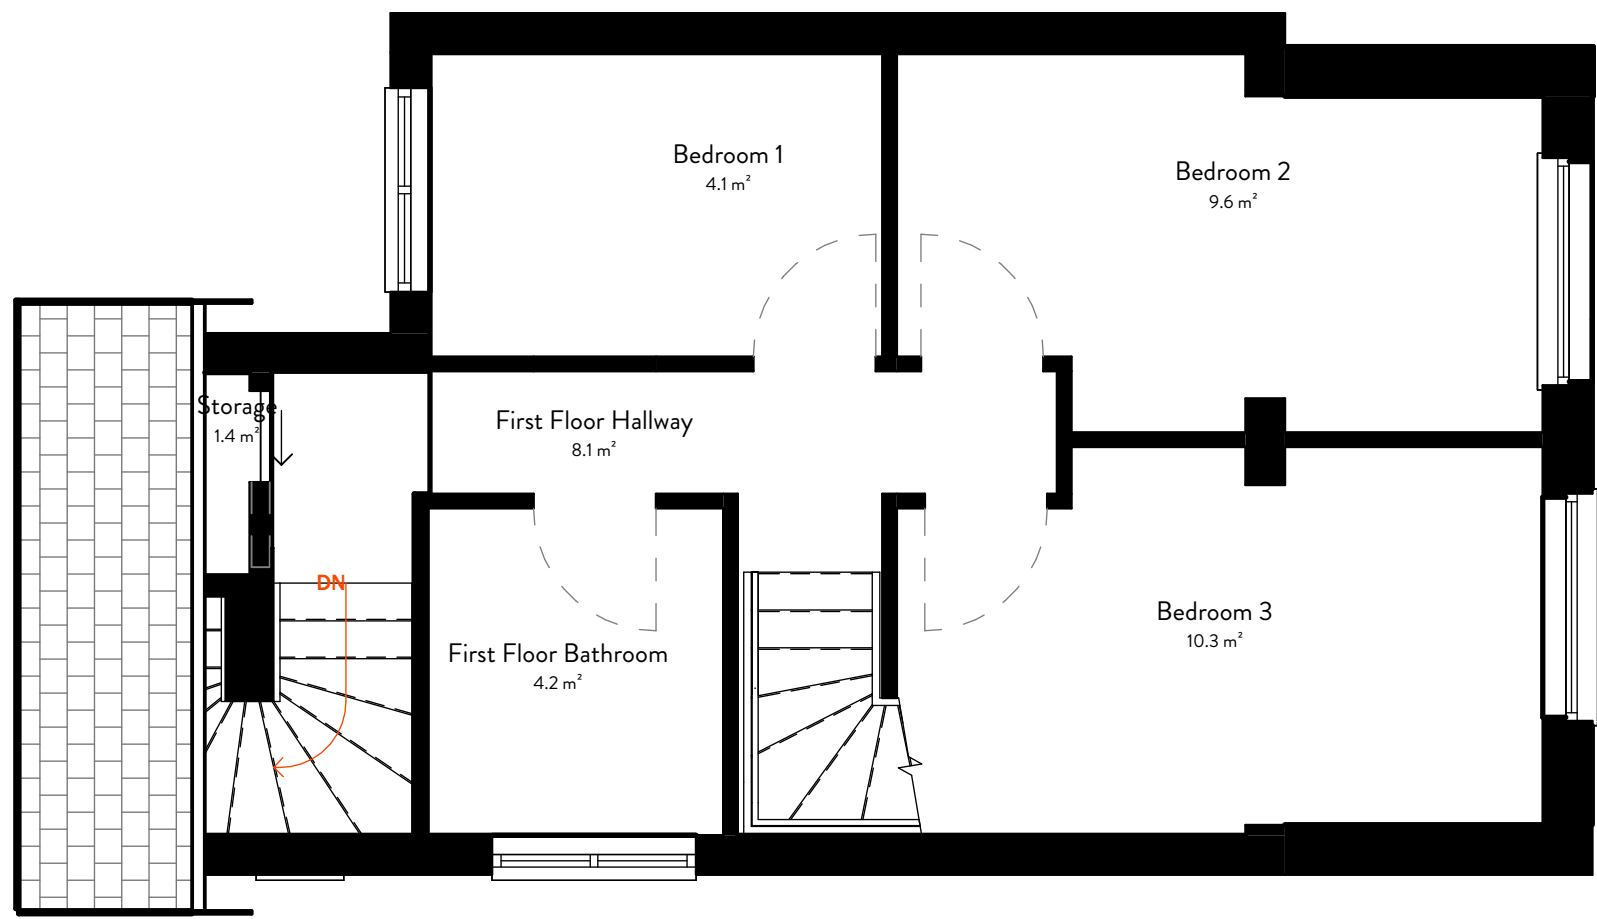


2 First Floor - Proposed
1 : 50

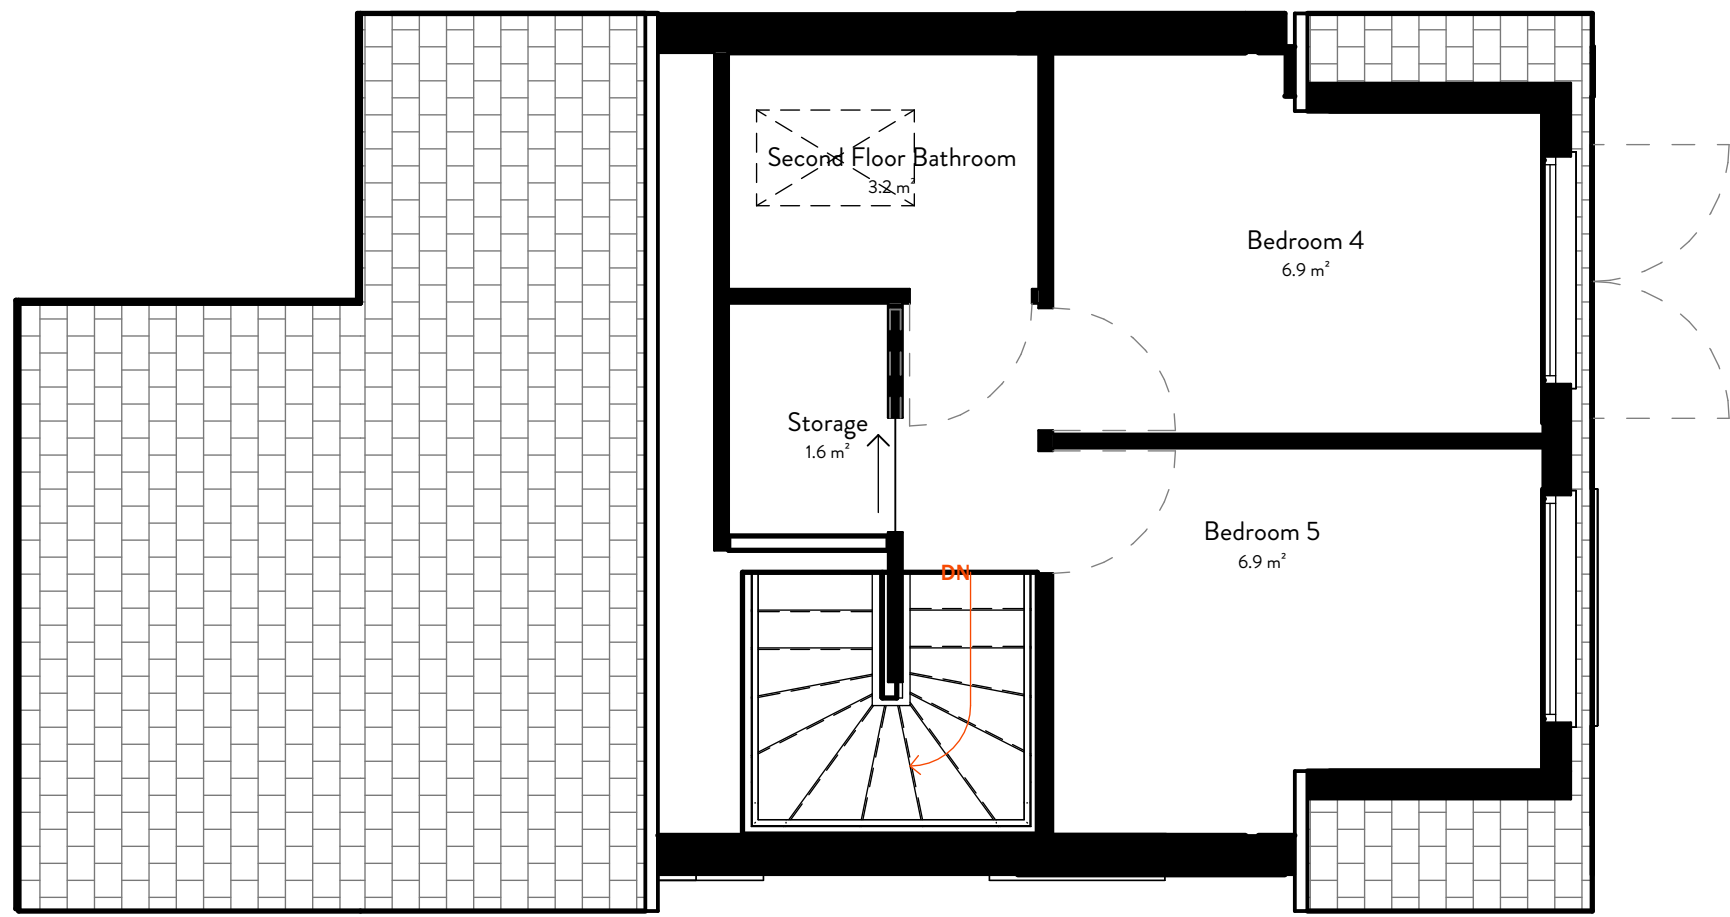

3 Second Floor - Proposed
1 : 50

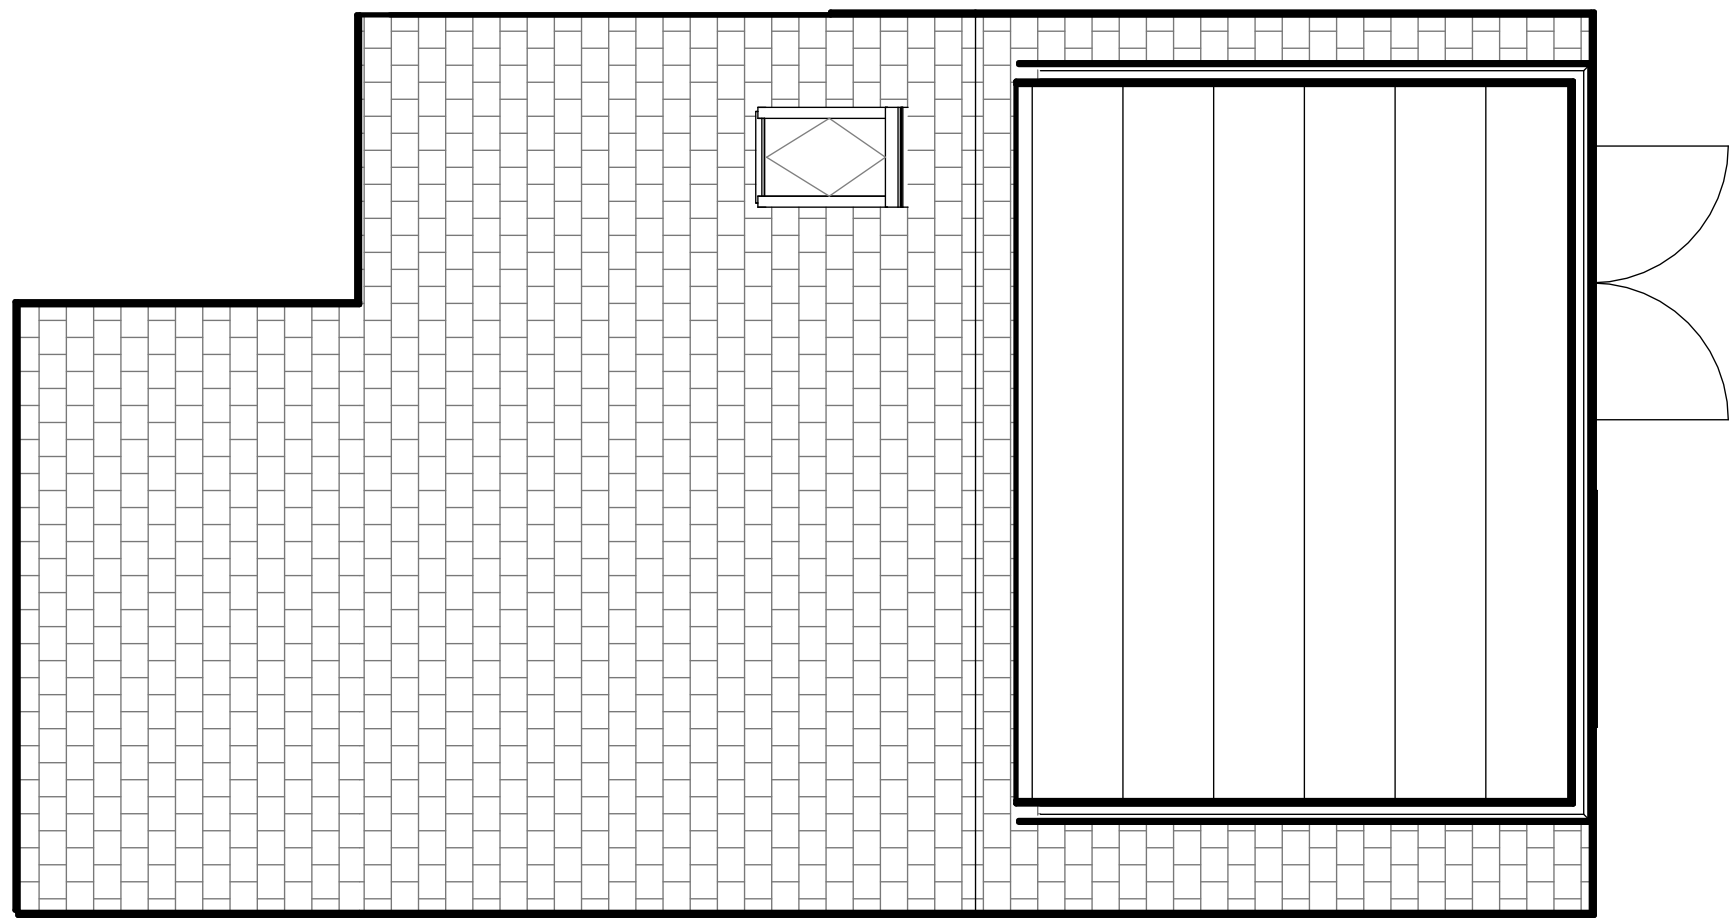

4 Second Floor Roof Plan - Proposed
1 : 50

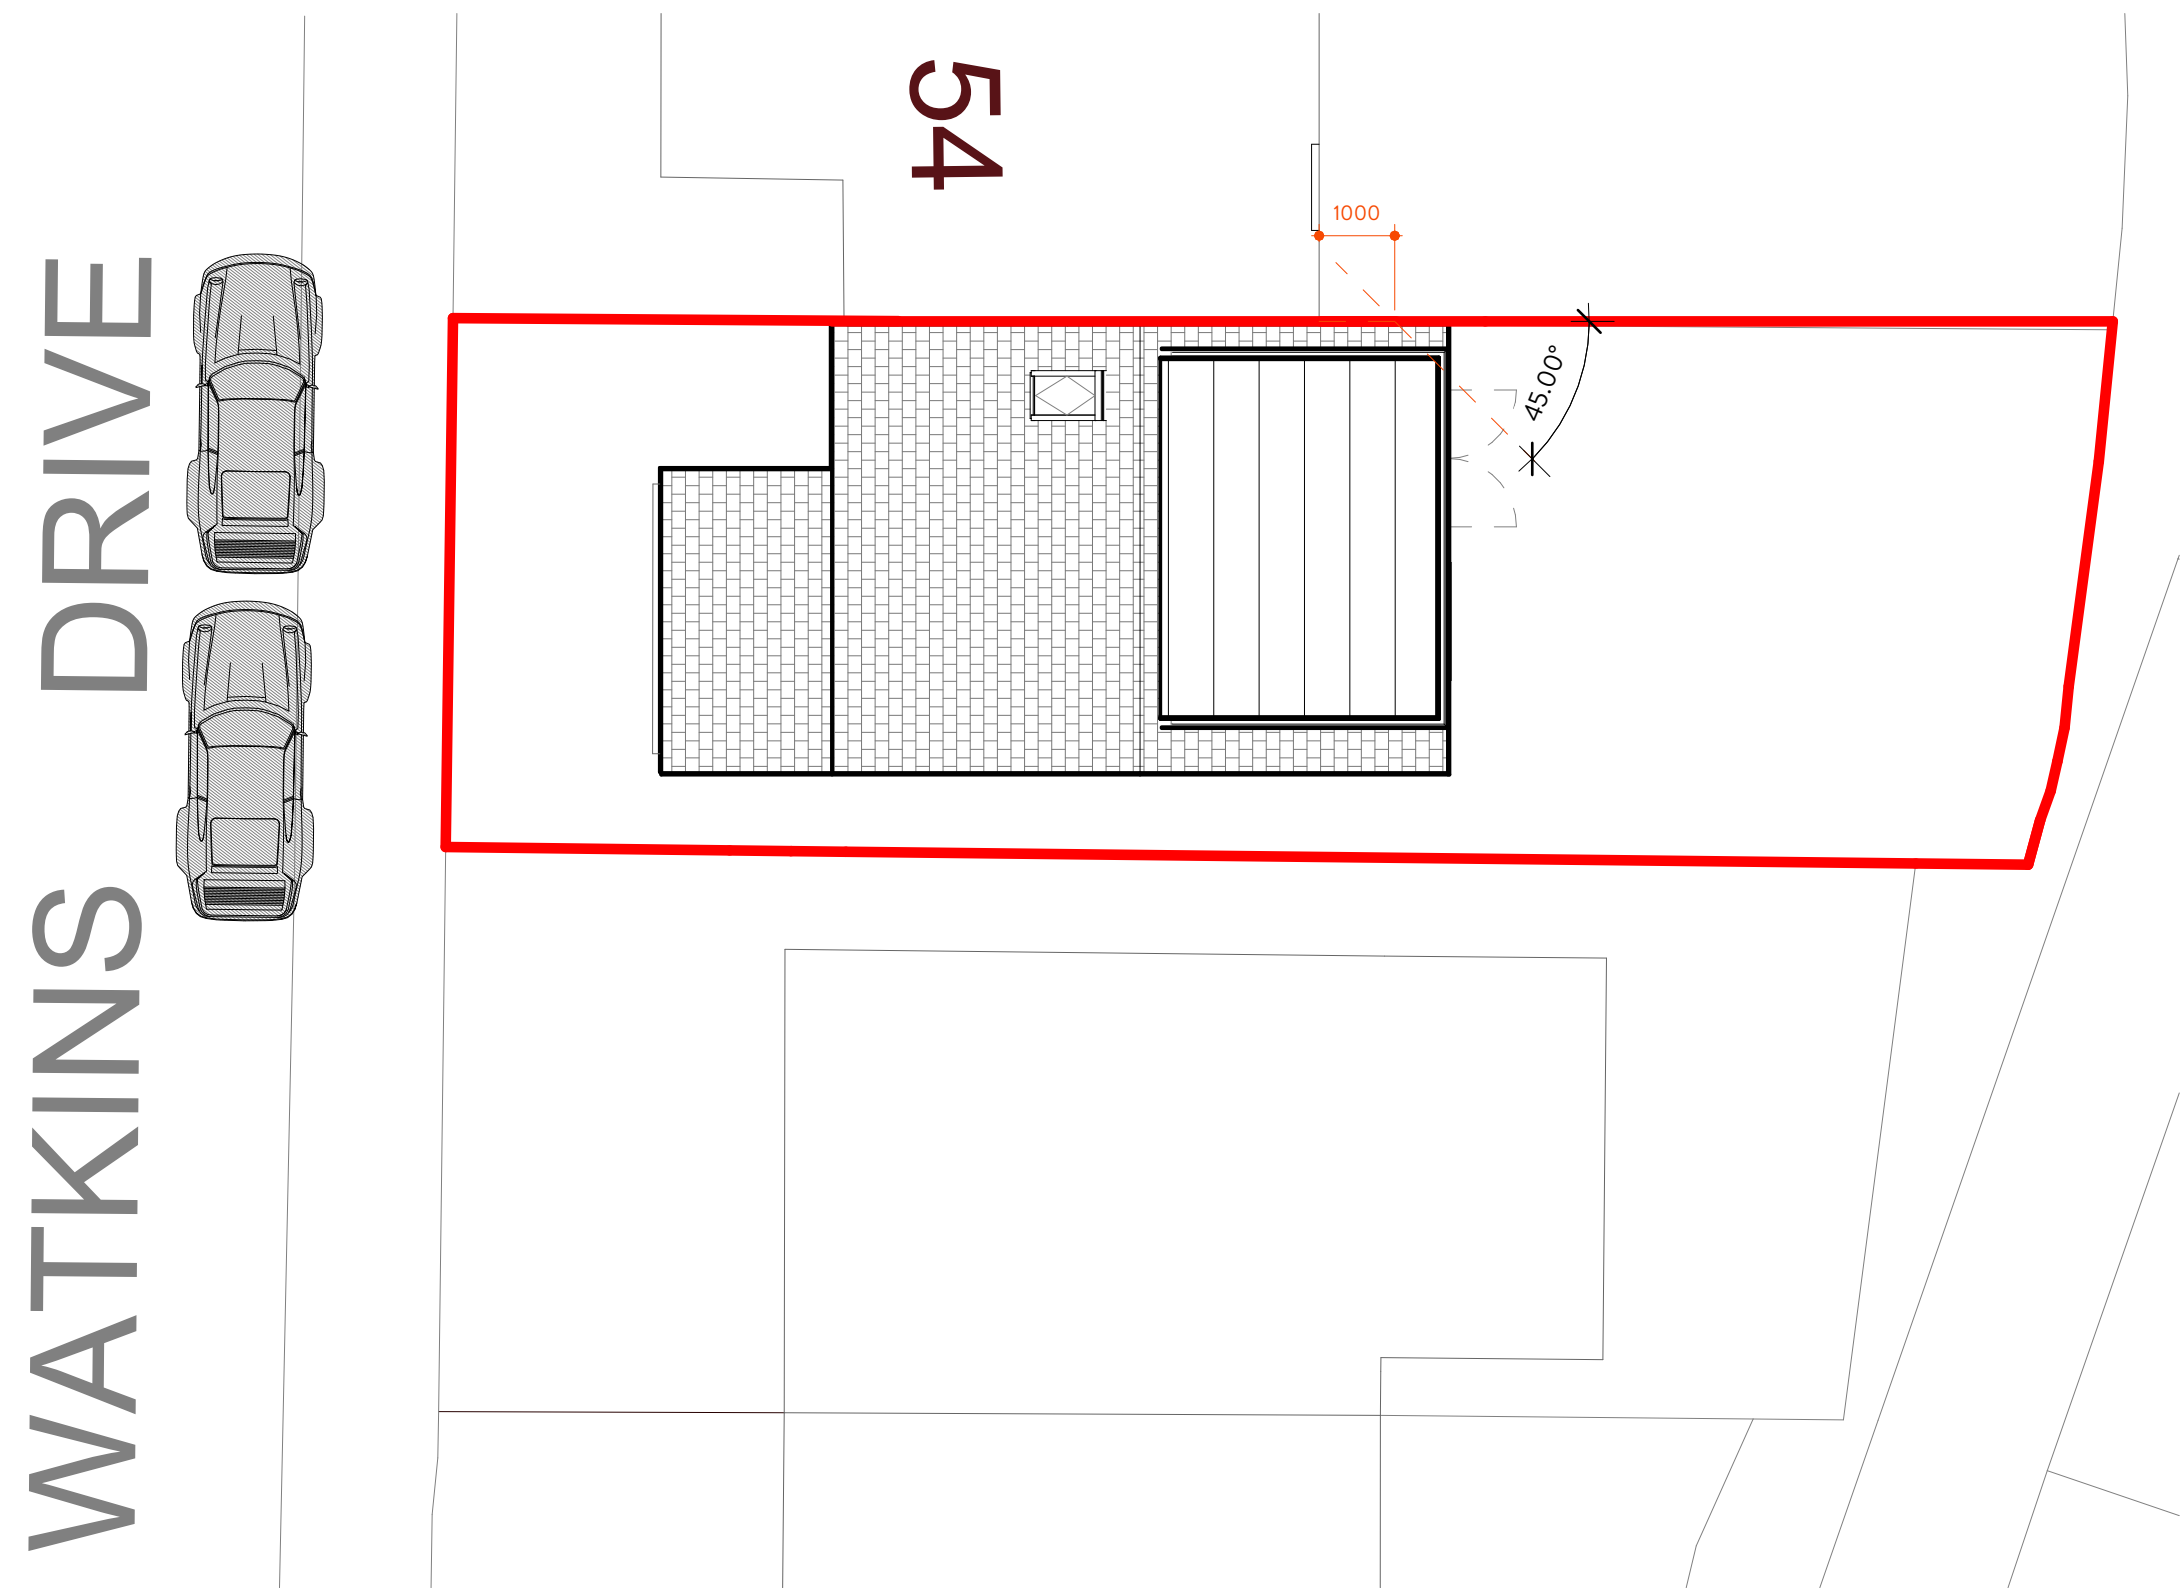

6 Block Plan - Proposed
1 : 100

Project No. JC_100

0.5 0 0.5 1 1.5 2 2.5
SCALE 1: 50 m

1 0 1 2 3 4 5
SCALE 1: 100 m

ISSUED FOR
PLANNING

REV	DETAILS	DATE
PL3	ISSUED FOR PLANNING	28 04 22

Planning Notes:

Project North:

DRAWN BY: AL CHKD BY: JC
SCALE: As indicated DATE: 31 12 21

DRAWING TITLE:

PROPOSED PLANS

A1.2

DRAWING No.
NOTES:
THIS DRAWING IS COPYRIGHT AND IS SENT TO YOU IN
CONFIDENCE. IT MUST NOT BE COPIED, USED OR DISCLOSED
IN WHOLE OR IN PART TO THIRD PARTIES WITHOUT OUR
WRITTEN PERMISSION. IT REMAINS THE PROPERTY OF JC
DESIGN GROUP AND MUST BE RETURNED ON REQUEST.