




PROPOSED NORTH ELEVATION
1:100 @ A3

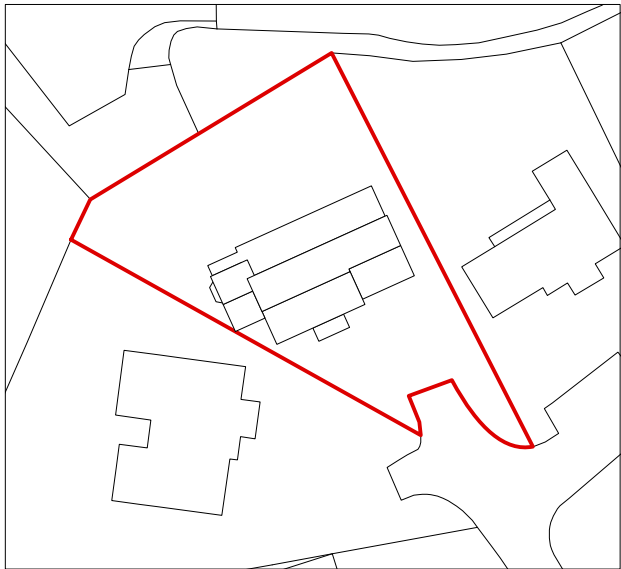

SITE PLAN KEY
EXISTING SOUTH ELEVATION
1:100 @ A3



PROPOSED SOUTH ELEVATION
1:100 @ A3

MATERIALS KEY

- 1 EXISTING ROOF TILE
- 2 PROPOSED TILE TO MATCH EXISTING
- 3 EXISTING BRICK
- 4 LIGHT NEW BRICK
- 5 PAINTED TIMBER FRAME GLAZED DOOR
- 6 PAINTED TIMBER FRAME WINDOW
- 7 BRICK DETAIL
- 8 METAL RAILING
- 9 PAINTED TIMBER CLADDING
- 10 ALUMINIUM RAINWATER GOODS
- 11 PAINTED TIMBER DOOR
- 12 PAINTED TIMBER FRAME WINDOW (frosted)

05m10m

05m10m

DRAWING STATUS:PLANNING

REVISIONDATEDESCRIPTION

FOOTPRINT DESIGNinfo@footprintdesign.netwww.footprintdesign.net

CLIENT: MR ZEESHAN ANWARSCALE: 1:100@A3DATE: AUG 2022

PROJECT: 19 MEADWAY, BURY BL9 9TY

DRAWING TITLE: PROPOSED ELEVATIONS

DRAWING NO: A051_P_120

© Copyright Footprint Design