





EXISTING WEST ELEVATION
1:100 @ A3



EXISTING EAST ELEVATION
1:100 @ A3

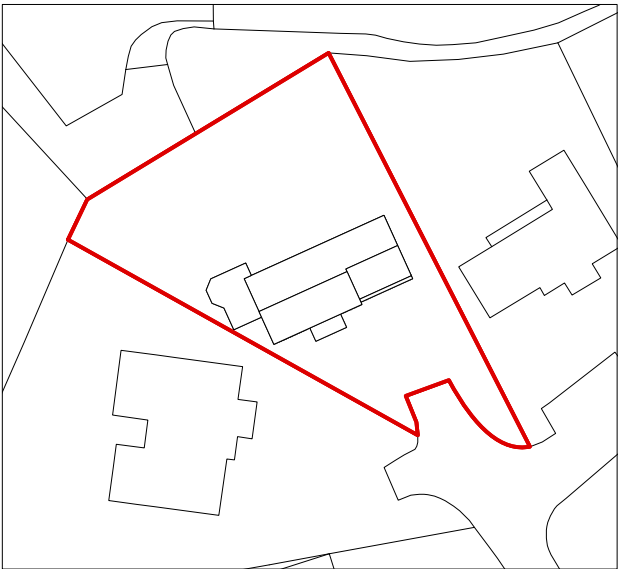

SITE PLAN KEY

 

DRAWING STATUS:			FOOTPRINT DESIGN		
P L A N N I N G			E info@footprintdesign.net W www.footprintdesign.net		
REVISION	DATE	DESCRIPTION	CLIENT: MR ZEESHAN ANWAR	SCALE: 1:100@A3	DATE: AUG 2022
			PROJECT: 19 MEADWAY, BURY BL9 9TY		
			DRAWING TITLE: EXISTING ELEVATIONS		
			DRAWING NO: A051_P_021		