





BASEMENT CRYPT - NEW FLOOR

EXISTING, DEMOLITION, & PROPOSED DRAWINGS

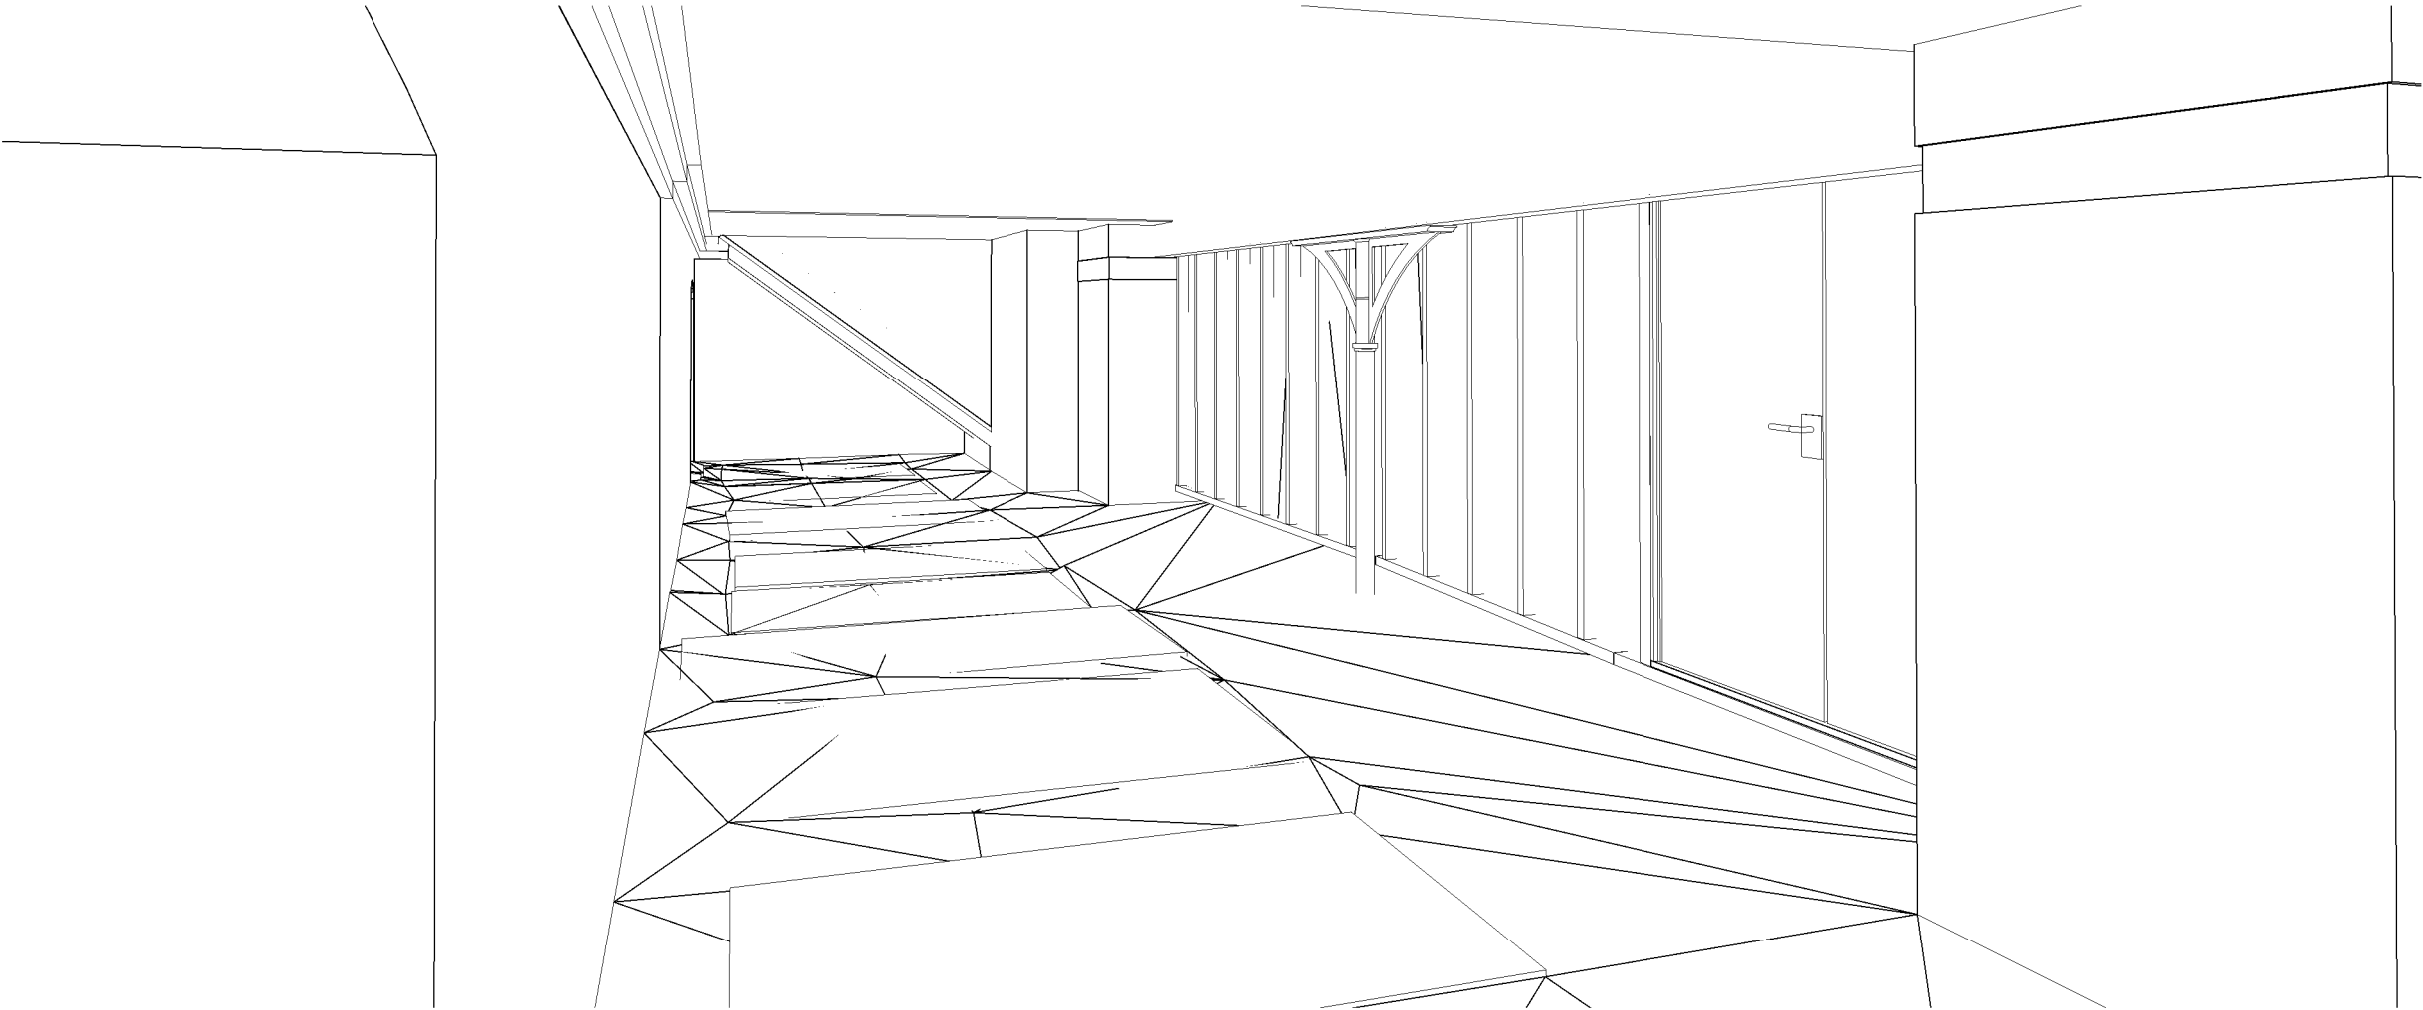

2 BASEMENT CRYPT 3D VIEW - EXISTING

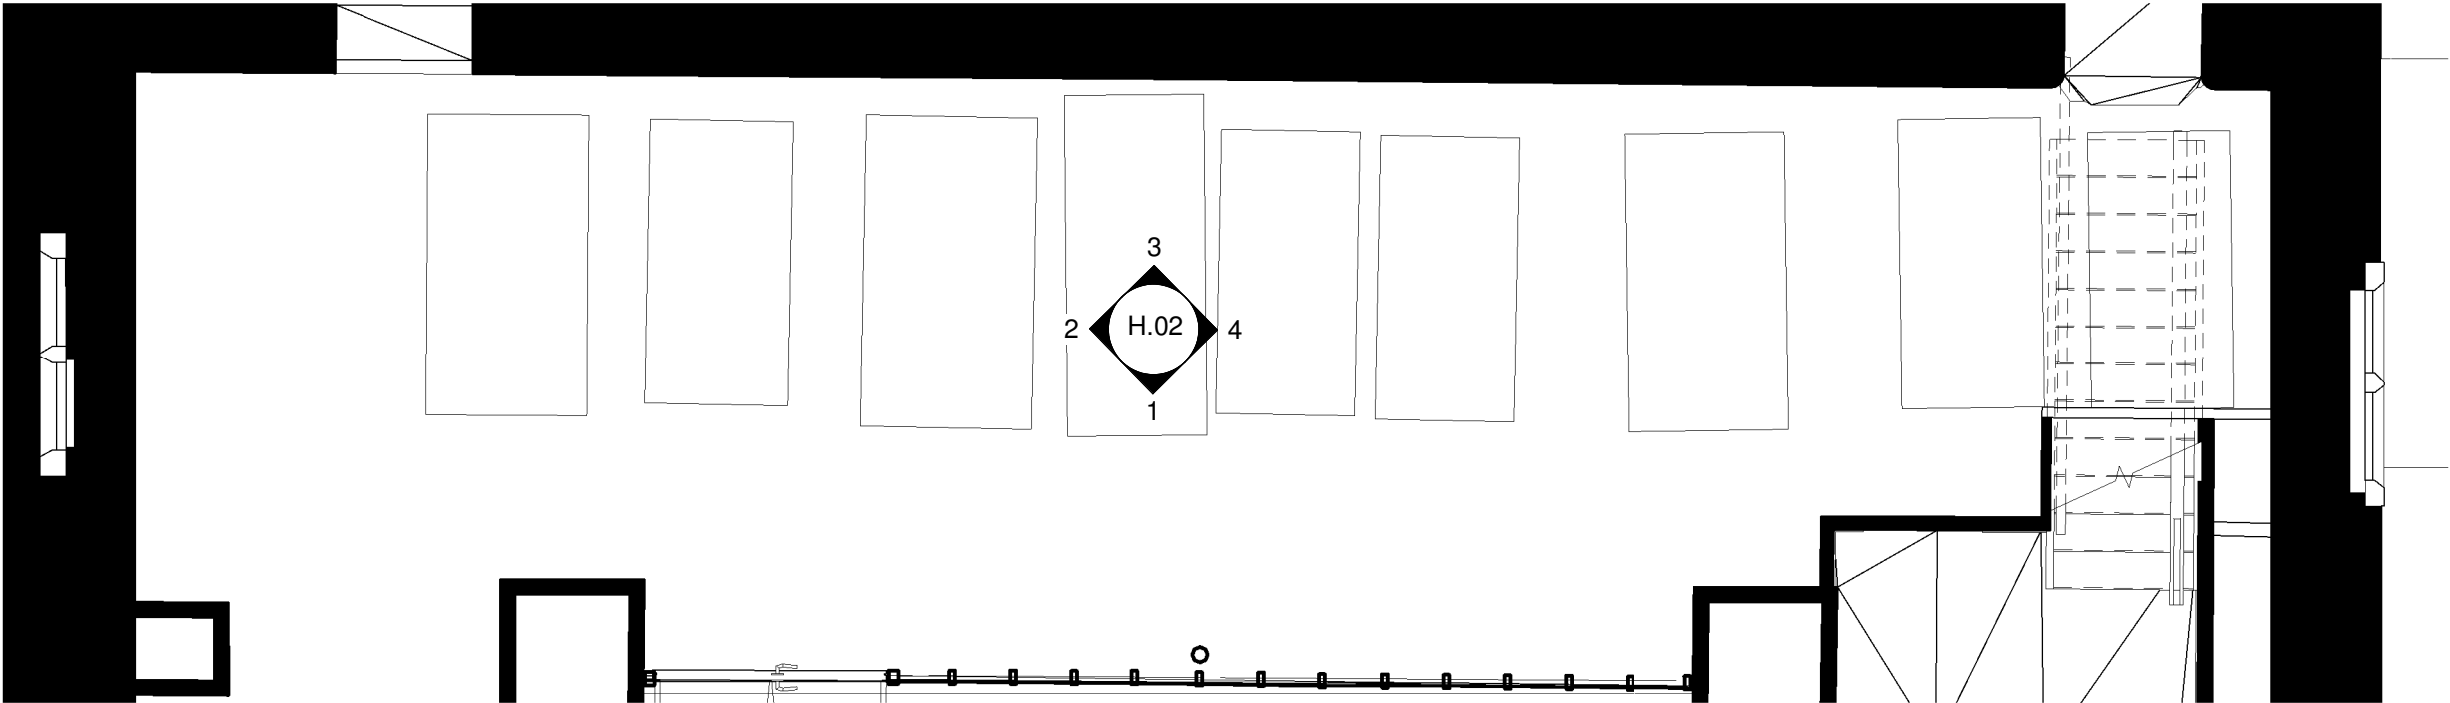

1 BASEMENT CRYPT FLOOR PLAN- EXISTING
1 : 50

IKETECTURE
RIBA CHARTERED ARCHITECTS

Revision	Date	Description	Author
----------	------	-------------	--------

STAGE 3
PLANNING

Client
MR A ADESANYA

Project address
**SUR CHURCH, RADCLIFFE,
MANCHESTER, M26 1JE**

Date **09 JUN 22** Scale **1 : 50**

THE CONTRACTOR IS RESPONSIBLE FOR CHECKING DIMENSIONS, TOLERANCES AND REFERENCES.


IKETECTURE TO BE NOTIFIED IN WRITING OF ANY DISCREPANCIES BEFORE PROCEEDING WITH THE WORKS ON SITE OR OFF-SITE FABRICATION.

DO NOT SCALE FROM DRAWINGS. FIGURED DIMENSIONS TO BE WORKED TO IN ALL CASES.

THIS IS A COPYRIGHT DRAWING, NOT TO BE COPIED OR REPRODUCED WITHOUT THE WRITTEN PERMISSION FROM IKETECTURE.

**EXISTING - CRYPT
FLOOR PLAN**


Project no.	Drawing no.	Rev.
305	H.01	

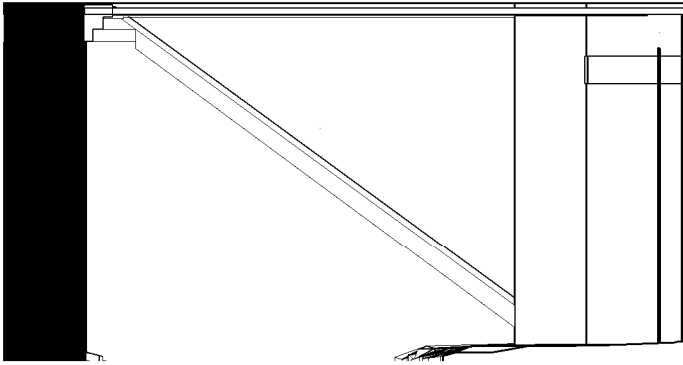


4



2

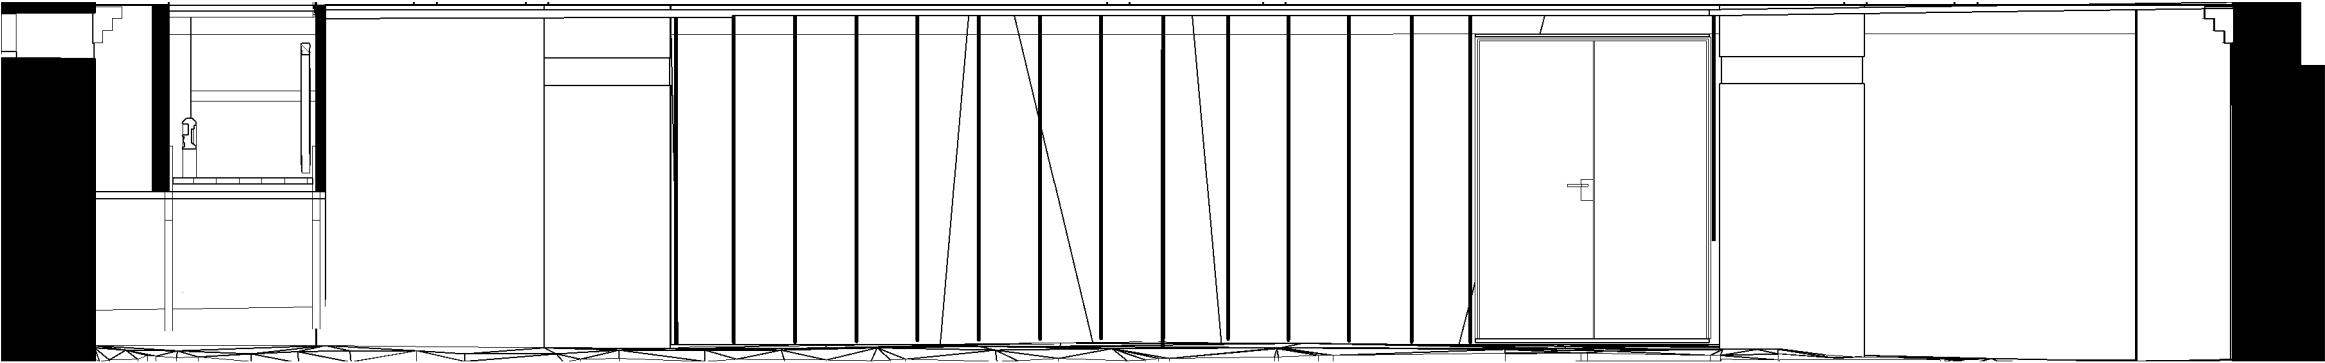


1

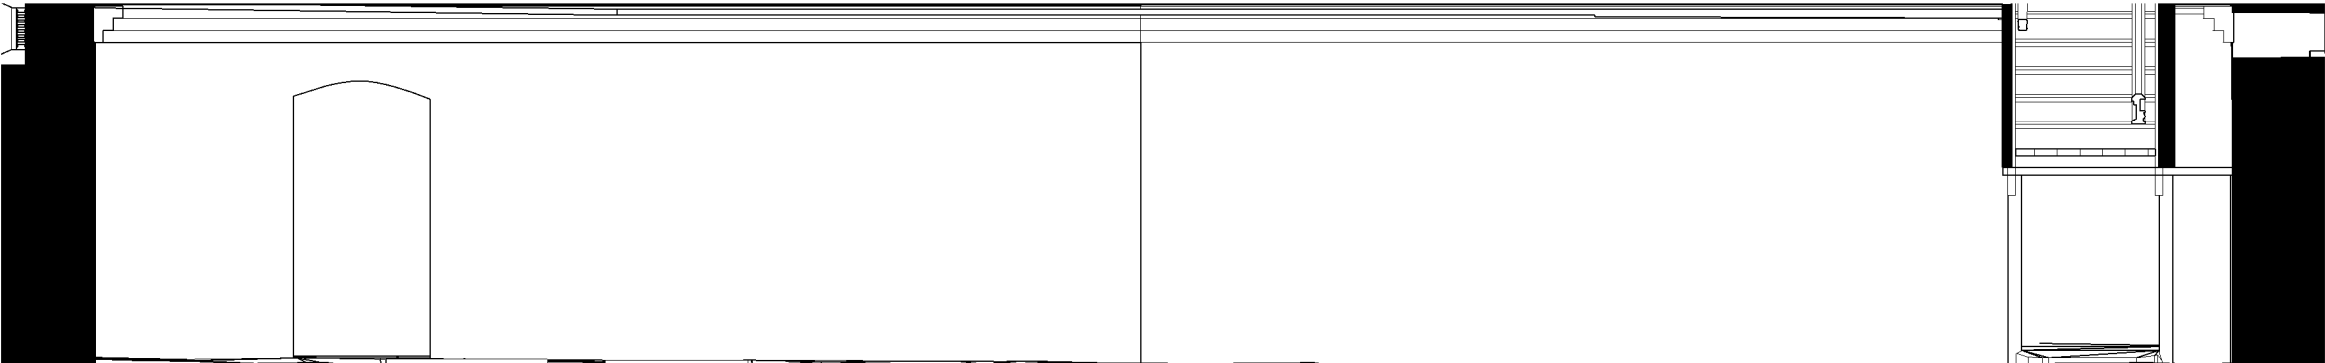

3

INTERNAL ELEVATIONS - BT.13

1 : 50

 

IKETECTURE
RIBA CHARTERED ARCHITECTS

Revision Date Description Author

STAGE 3
PLANNING

Client
MR A ADESANYA

Project address
SUR CHURCH, RADCLIFFE,
MANCHESTER, M26 1JE

Date 09 JUN 22 Scale 1 : 50

THE CONTRACTOR IS
RESPONSIBLE FOR CHECKING
DIMENSIONS, TOLERANCES AND
REFERENCES.


IKETECTURE TO BE NOTIFIED IN
WRITING OF ANY DISCREPANCIES
BEFORE PROCEEDING WITH THE
WORKS ON SITE OR OFF-SITE
FABRICATION.

DO NOT SCALE FROM DRAWINGS.
FIGURED DIMENSIONS TO BE
WORKED TO IN ALL CASES.

THIS IS A COPYRIGHT DRAWING,
NOT TO BE COPIED OR
REPRODUCED WITHOUT THE
WRITTEN PERMISSION FROM
IKETECTURE.

INTERNAL
ELEVATIONS -
BT.13

Project no.	Drawing no.	Rev.
305	H.02	

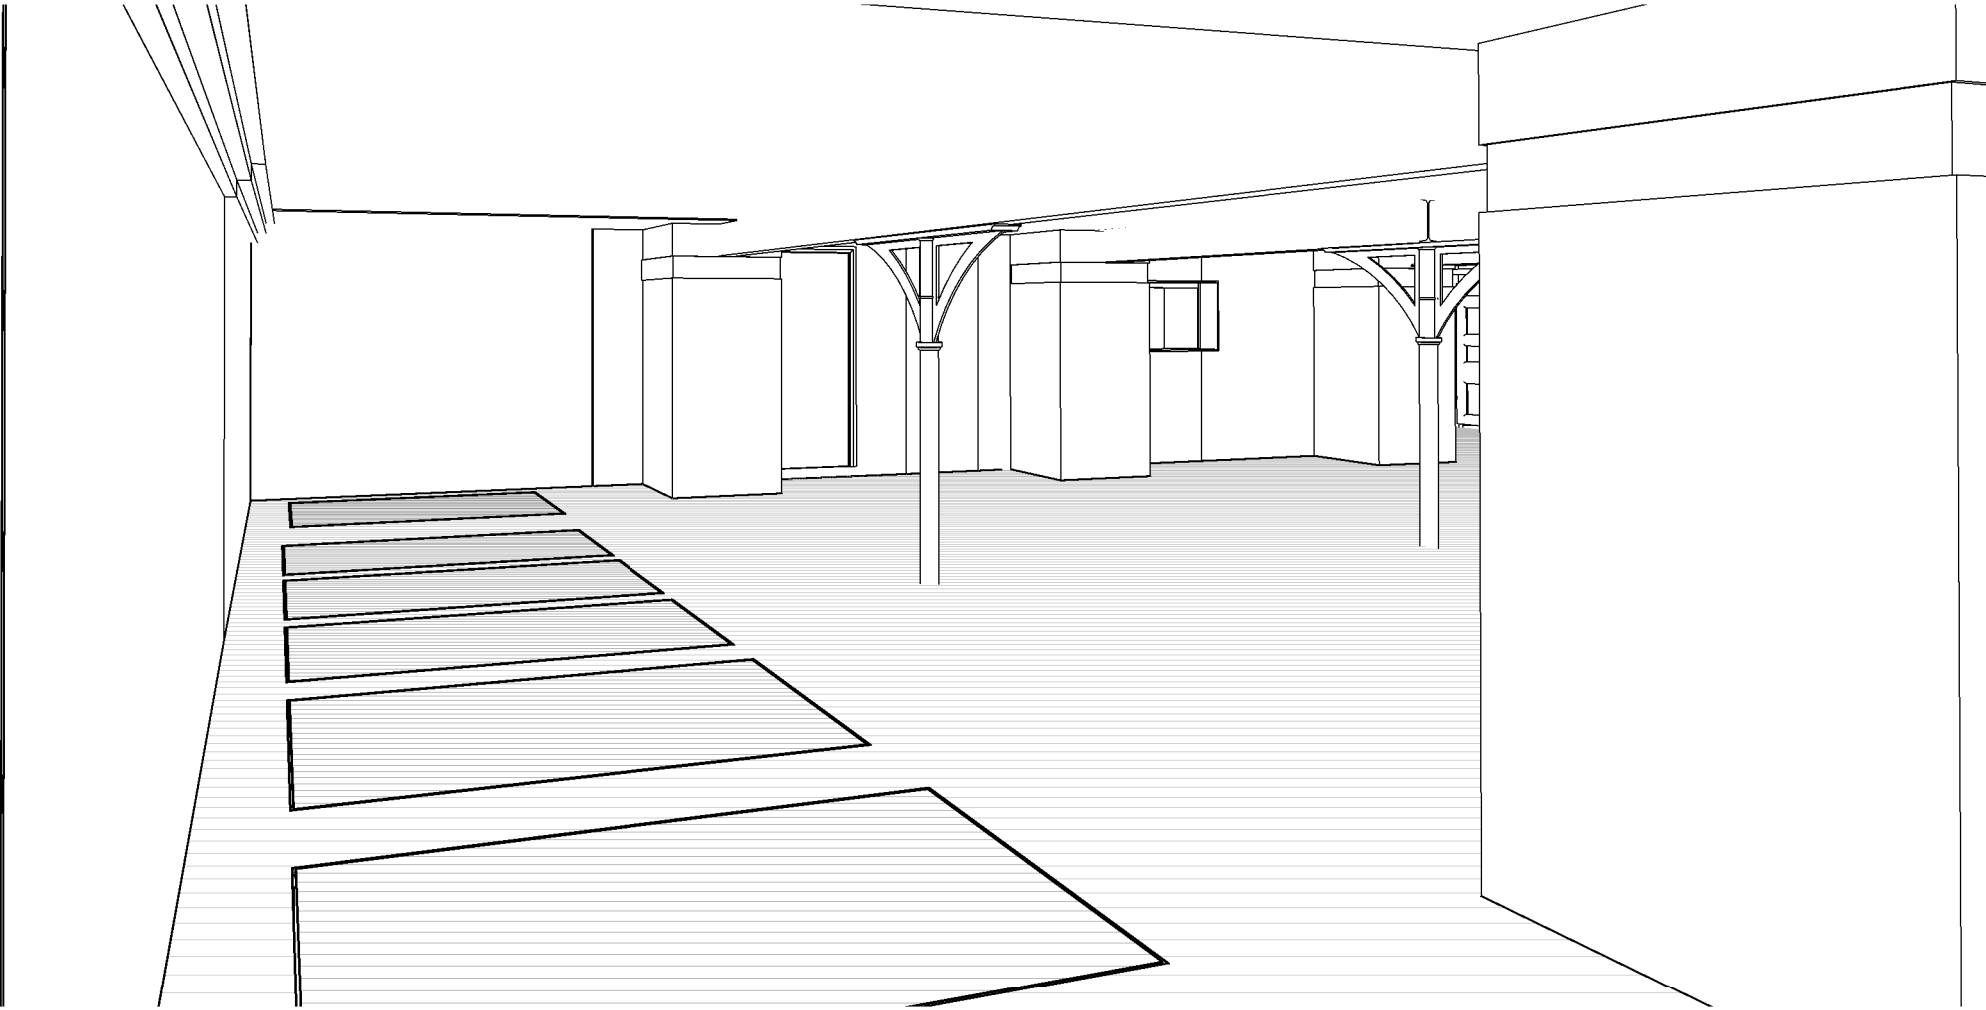

1 BASEMENT CRYPT 3D VIEW - PROPOSED

IKETECTURE RIBA CHARTERED ARCHITECTS			
Revision	Date	Description	Author

STAGE 3
PLANNING

Client
MR A ADESANYA

Project address
**SUR CHURCH, RADCLIFFE,
MANCHESTER, M26 1JE**

Date **09 JUN 22** Scale **1 : 50**

THE CONTRACTOR IS RESPONSIBLE FOR CHECKING DIMENSIONS, TOLERANCES AND REFERENCES.


IKETECTURE TO BE NOTIFIED IN WRITING OF ANY DISCREPANCIES BEFORE PROCEEDING WITH THE WORKS ON SITE OR OFF-SITE FABRICATION.

DO NOT SCALE FROM DRAWINGS. FIGURED DIMENSIONS TO BE WORKED TO IN ALL CASES.


THIS IS A COPYRIGHT DRAWING, NOT TO BE COPIED OR REPRODUCED WITHOUT THE WRITTEN PERMISSION FROM IKETECTURE.

PROPOSED -
CRYPT FLOOR
PLAN


Project no.	Drawing no.	Rev.
305	H.03	

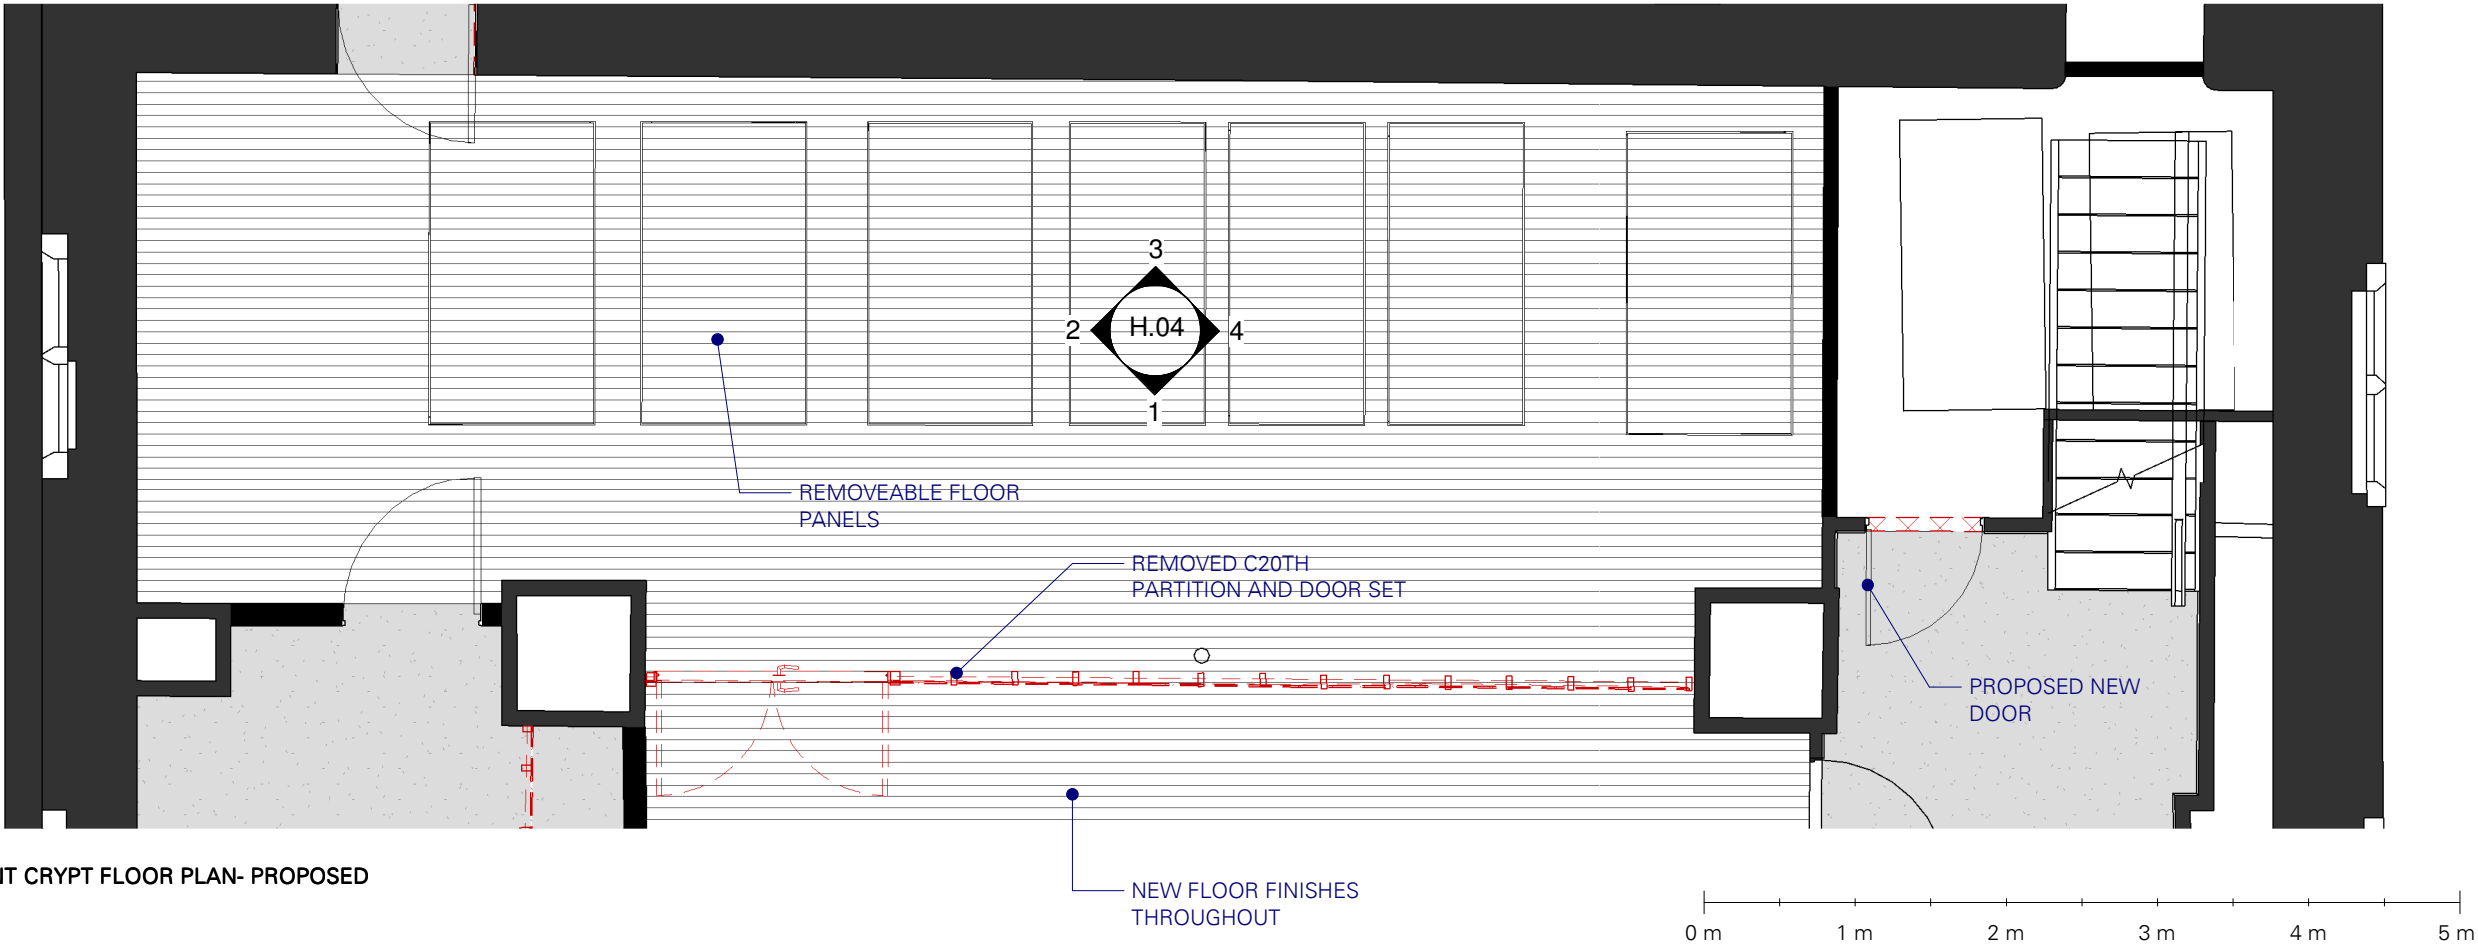


2 BASEMENT CRYPT FLOOR PLAN- PROPOSED
1 : 50

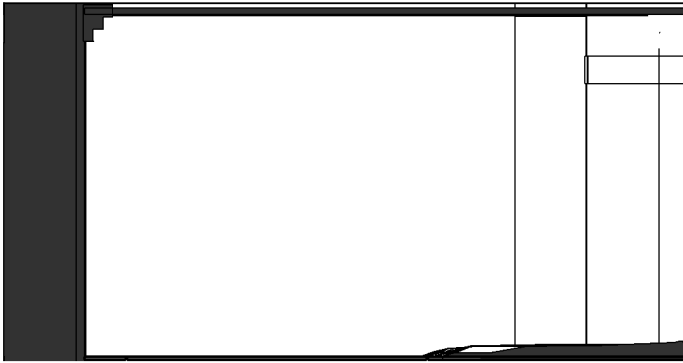


4

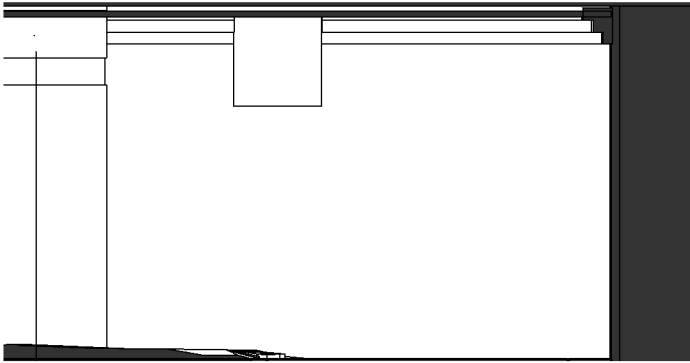

2

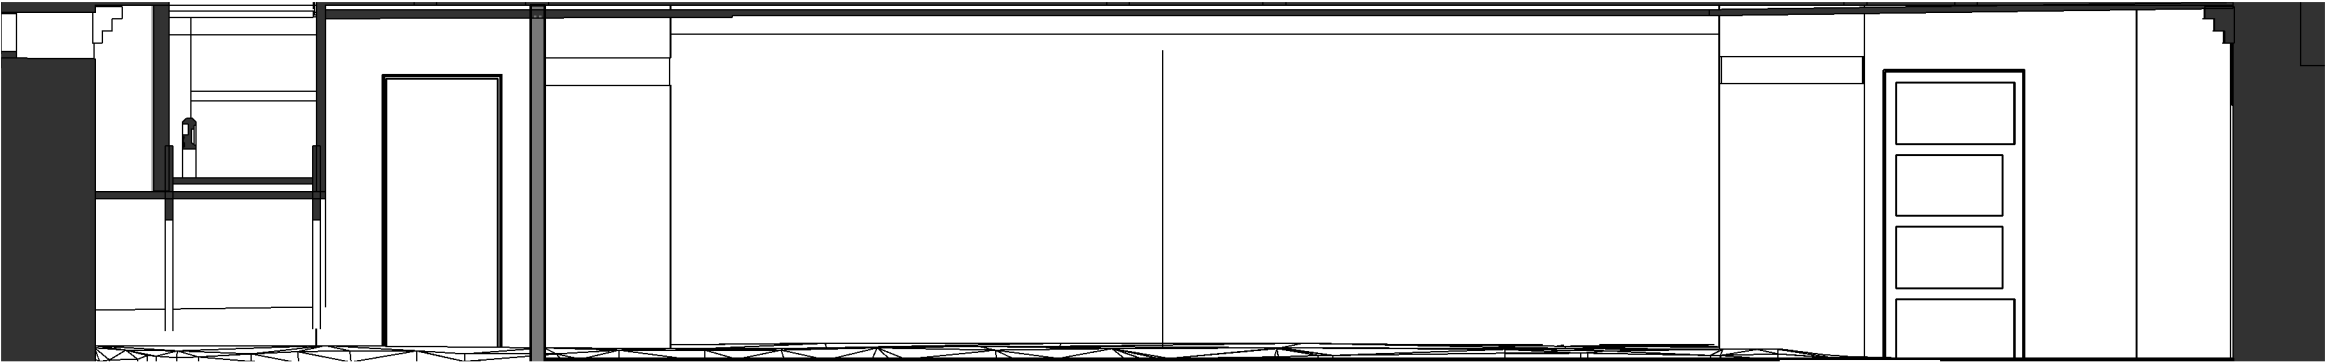


1

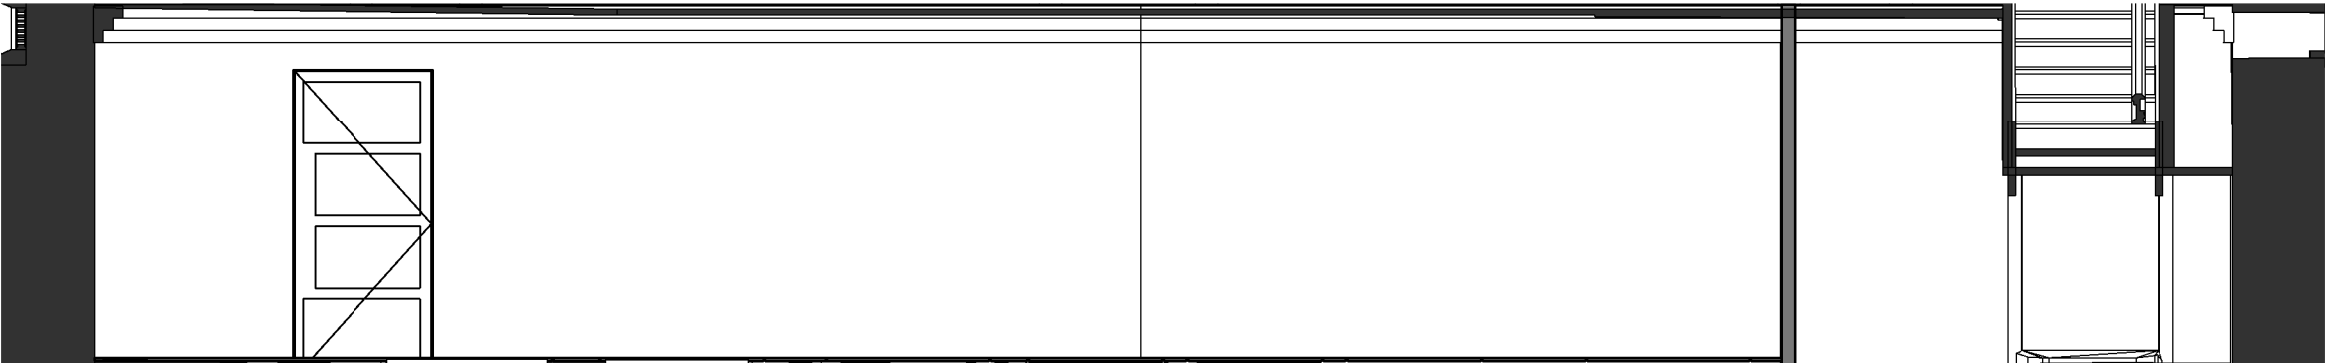

3

INTERNAL ELEVATIONS - BT.13

1 : 50

 

IKETECTURE
RIBA CHARTERED ARCHITECTS

Revision	Date	Description	Author
----------	------	-------------	--------

STAGE 3
PLANNING

Client
MR A ADESANYA

Project address
SUR CHURCH, RADCLIFFE,
MANCHESTER, M26 1JE

Date 09 JUN 22 Scale 1 : 50

THE CONTRACTOR IS RESPONSIBLE FOR CHECKING DIMENSIONS, TOLERANCES AND REFERENCES.


IKETECTURE TO BE NOTIFIED IN WRITING OF ANY DISCREPANCIES BEFORE PROCEEDING WITH THE WORKS ON SITE OR OFF-SITE FABRICATION.

DO NOT SCALE FROM DRAWINGS. FIGURED DIMENSIONS TO BE WORKED TO IN ALL CASES.


THIS IS A COPYRIGHT DRAWING, NOT TO BE COPIED OR REPRODUCED WITHOUT THE WRITTEN PERMISSION FROM IKETECTURE.

INTERNAL
ELEVATIONS -
BT.13

Project no.	Drawing no.	Rev.
305	H.04	

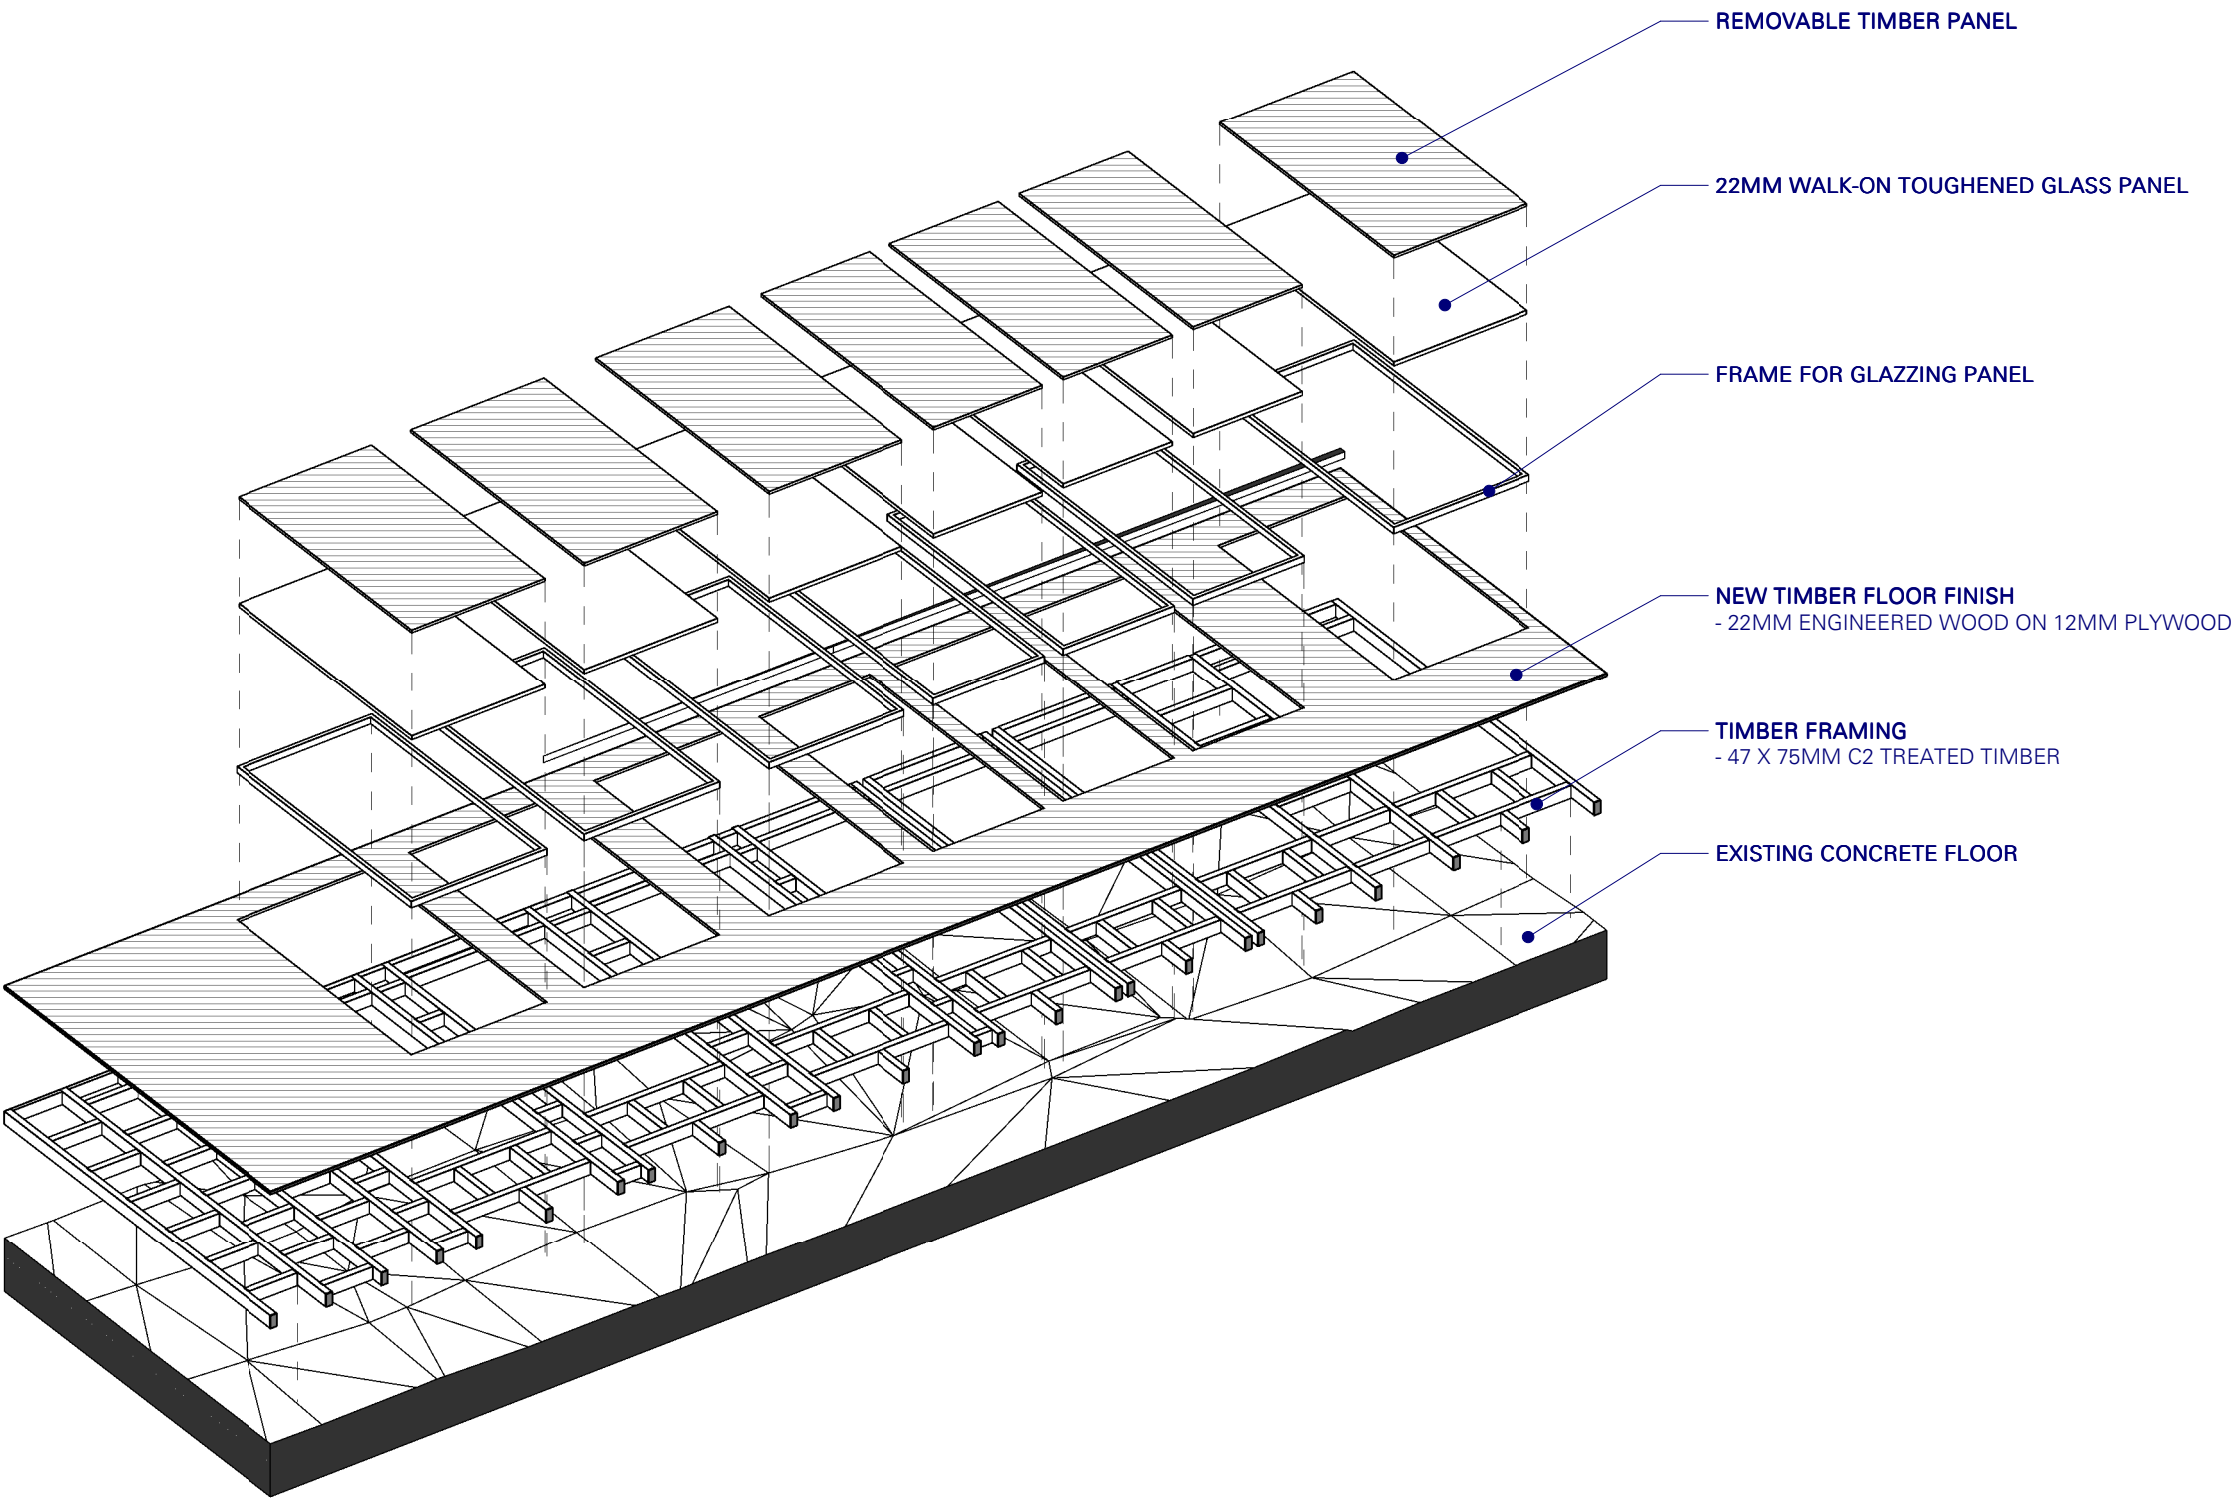

NEW RAISED FLOOR IN CRYPT AXONOMETRIC

 

IKETECTURE
RIBA CHARTERED ARCHITECTS

Revision Date Description Author

STAGE 3
PLANNING

Client
MR A ADESANYA

Project address
**SUR CHURCH, RADCLIFFE,
MANCHESTER, M26 1JE**

Date **09 JUN 22** Scale

THE CONTRACTOR IS RESPONSIBLE FOR CHECKING DIMENSIONS, TOLERANCES AND REFERENCES.

IKETECTURE TO BE NOTIFIED IN WRITING OF ANY DISCREPANCIES BEFORE PROCEEDING WITH THE WORKS ON SITE OR OFF-SITE FABRICATION.

DO NOT SCALE FROM DRAWINGS. FIGURED DIMENSIONS TO BE WORKED TO IN ALL CASES.

THIS IS A COPYRIGHT DRAWING, NOT TO BE COPIED OR REPRODUCED WITHOUT THE WRITTEN PERMISSION FROM IKETECTURE.

NEW RAISED FLOOR IN CRYPT AXONOMETRIC

Project no.	Drawing no.	Rev.
305	H.05	