


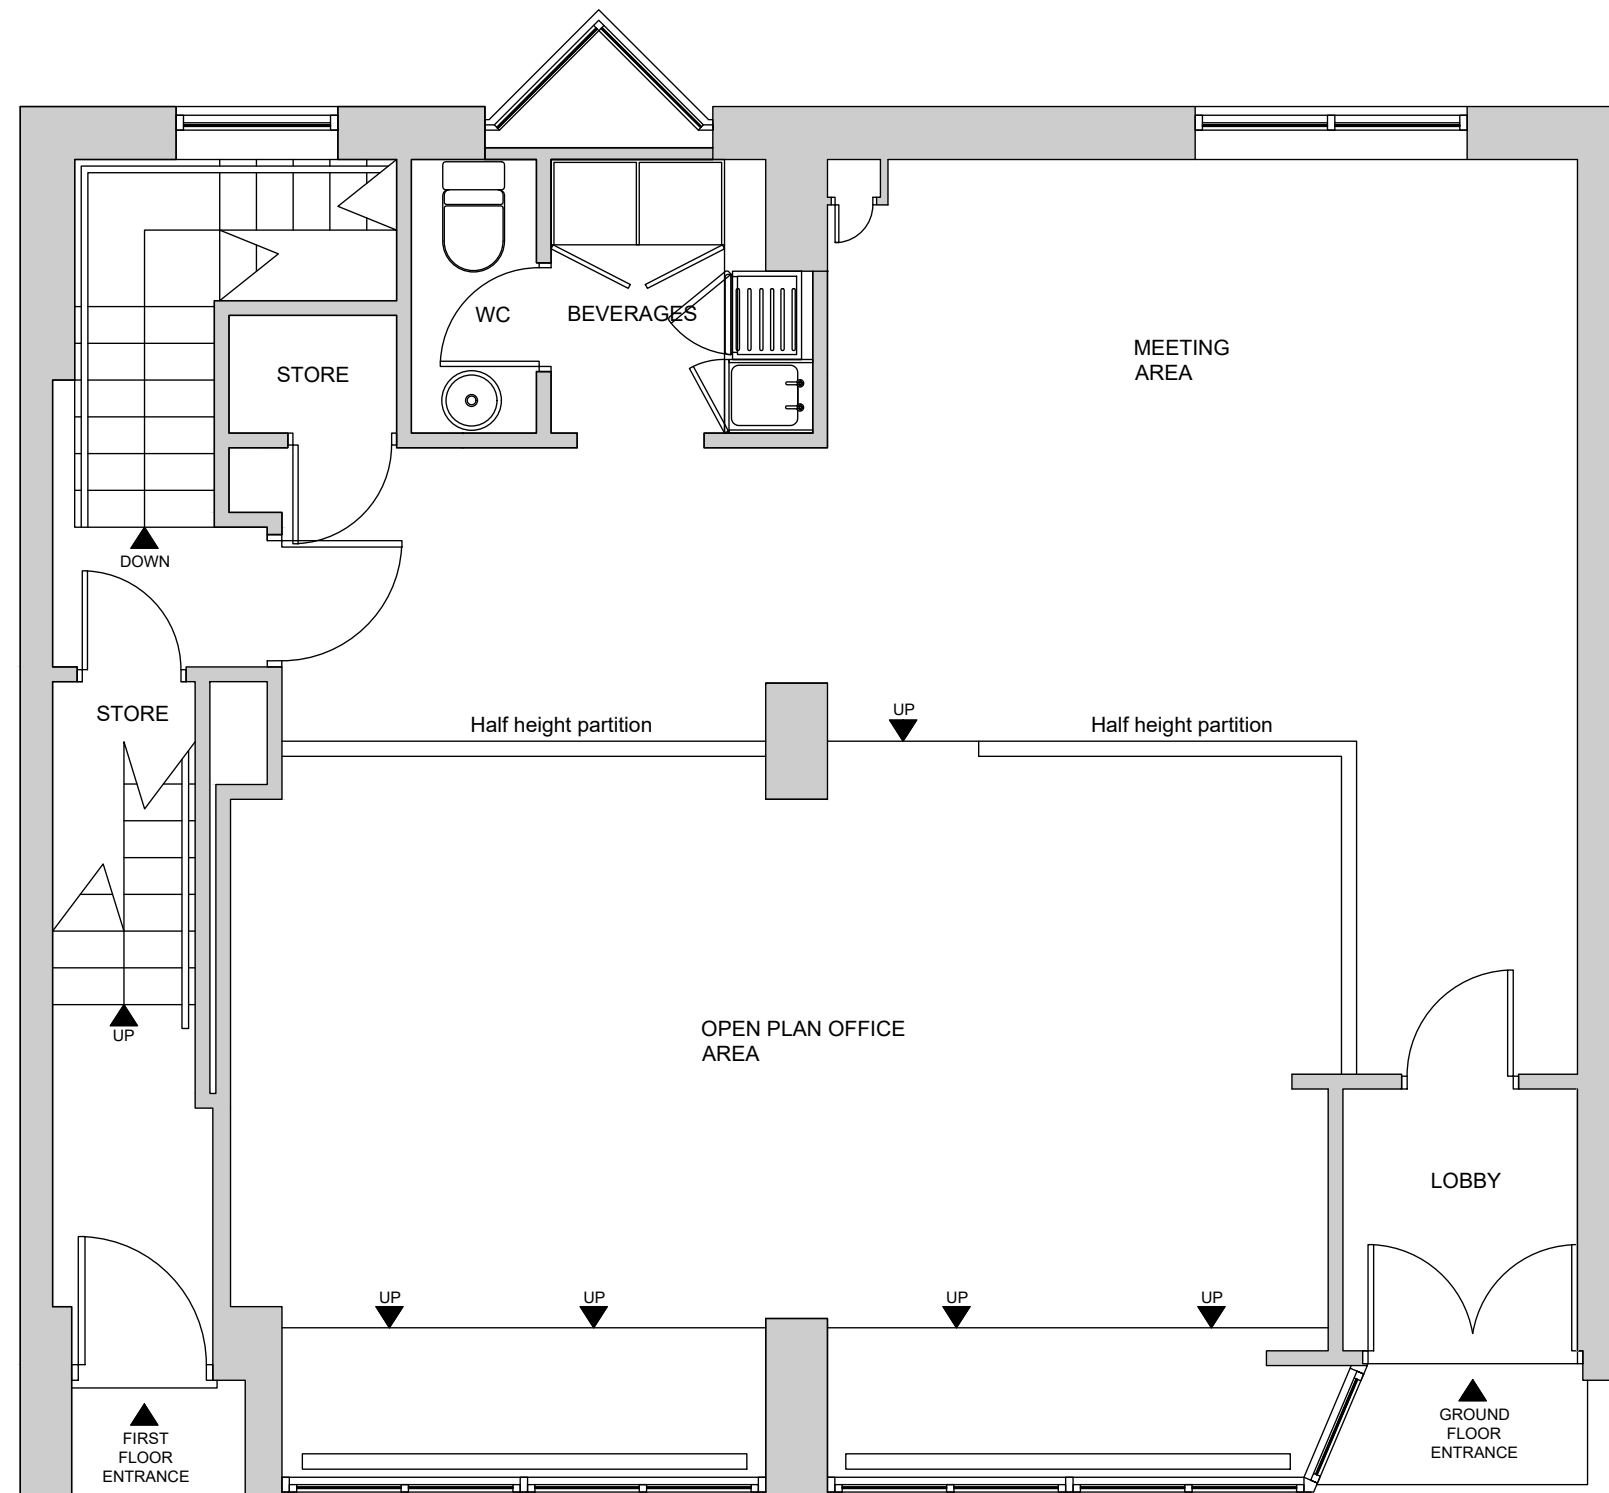

371 BURY NEW ROAD, PRESTWICH: EXISTING GROUND FLOOR PLAN

Scale 1:50 @ A3