


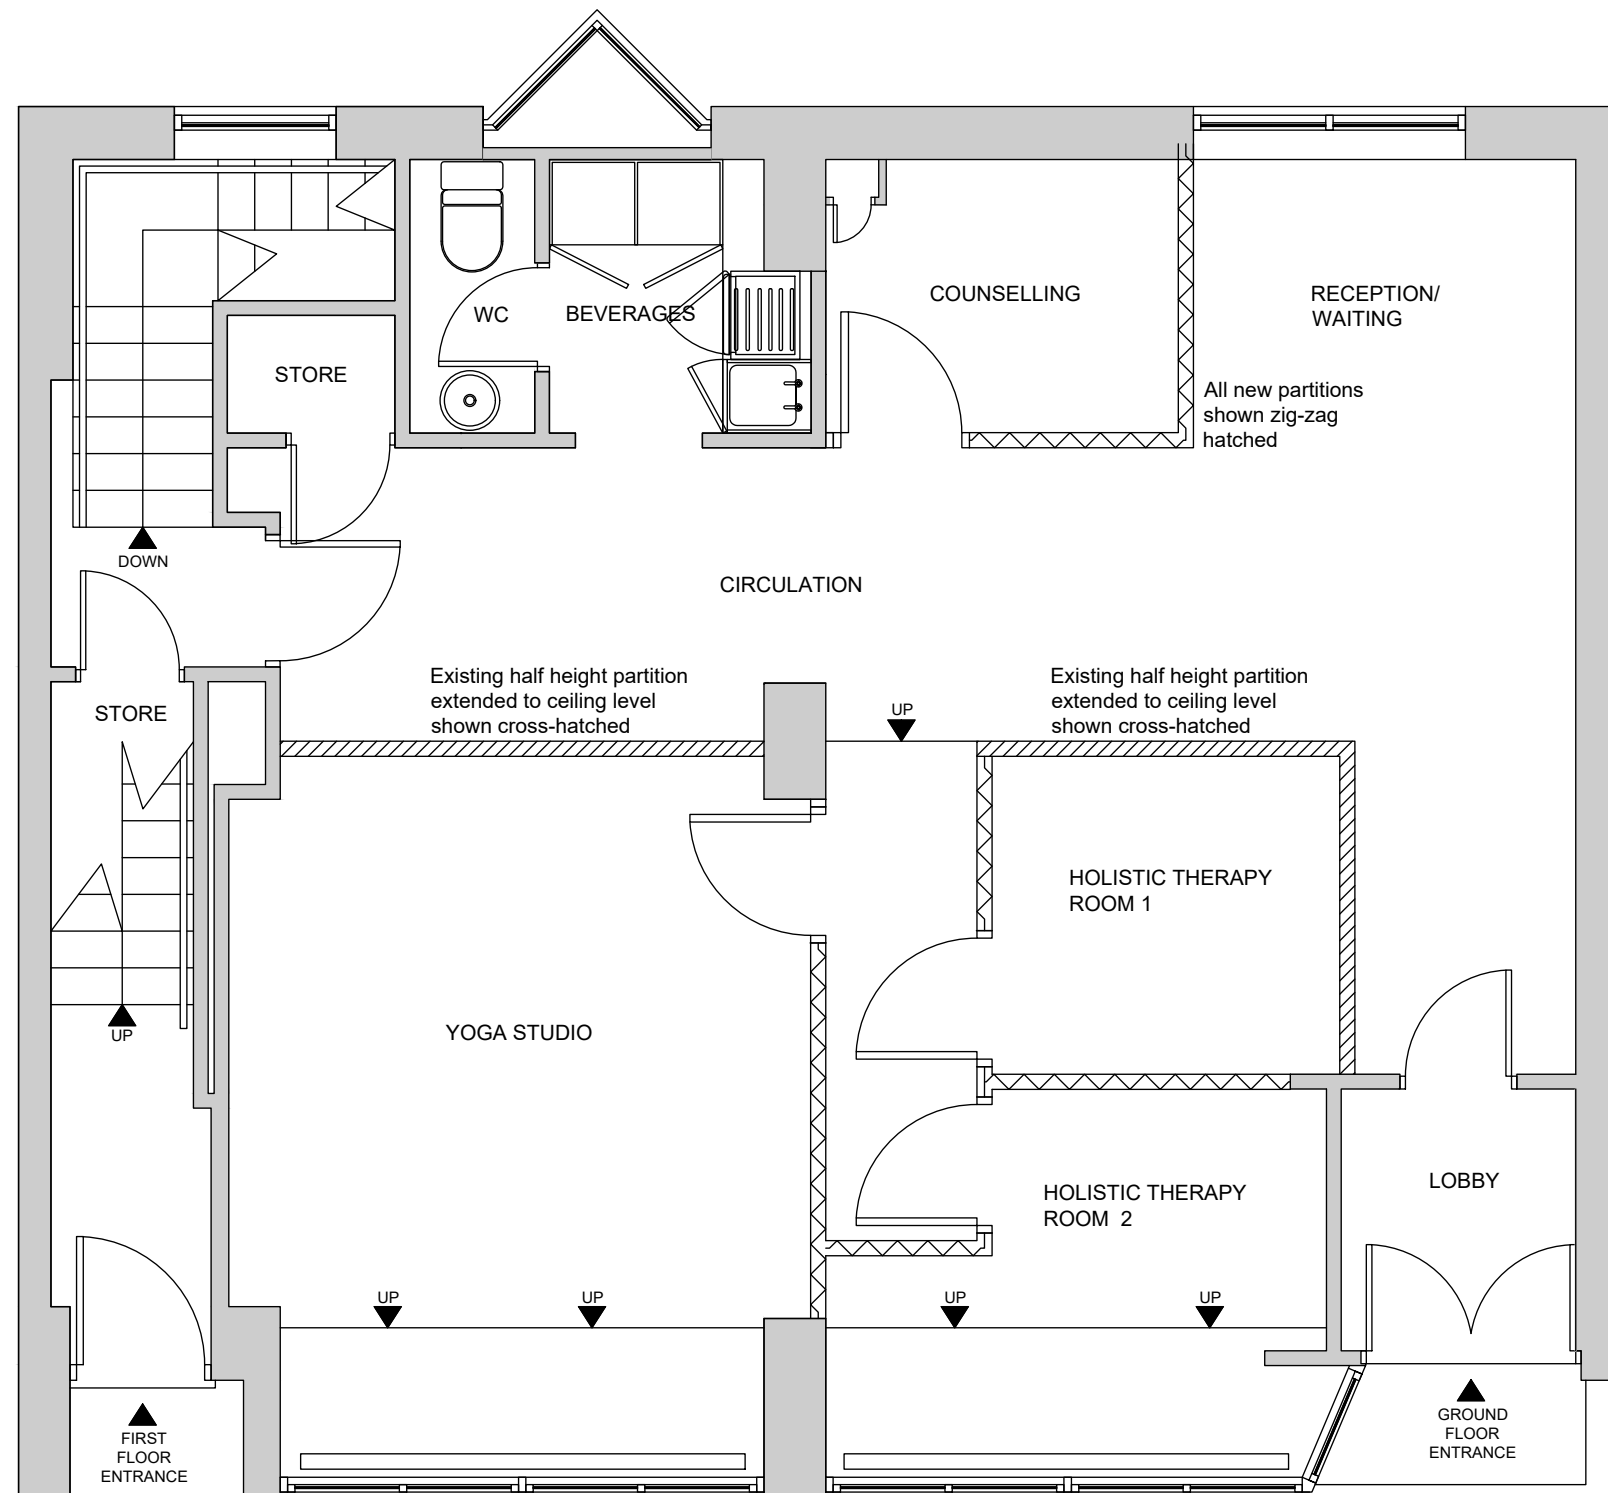

371 BURY NEW ROAD, PRESTWICH: PROPOSED GROUND FLOOR PLAN

Scale 1:50 @ A3