

Dimensioning


Figured dimensions only to be taken from these designs and drawings. Work to unstated dimensions only. All dimensions to be checked on site. Architectural designers to be informed immediately of any discrepancies before work proceeds. Drawings are to be read in conjunction with relevant specifications, structural engineers and service engineers drawings.

Rev	Description	Date
-	Issued to client for comments	21/10/22
A	Issued for planning	23/10/22



SALEM
ARCHITECTS

Client	Homeowner	Revision	-
Project	305 Middleton Road, Manchester M8 4LT	Drawing Title	Proposed First Floor Plan
Scale	1:100 @ A3	Date	Oct 2022
Drawing No. :	Sheet 5		

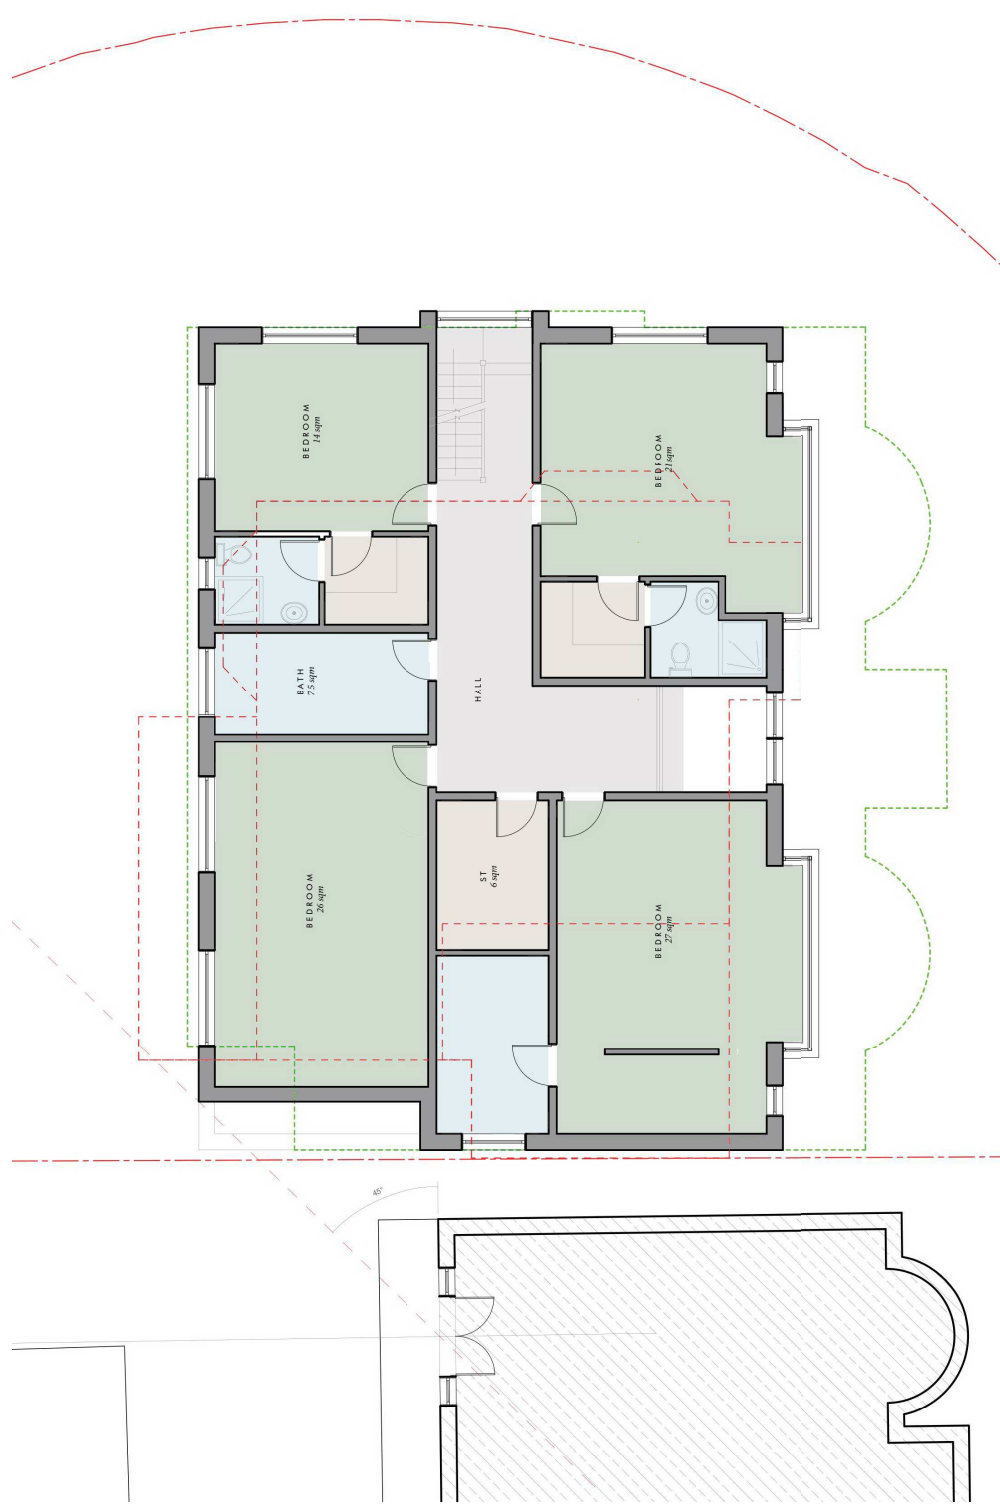

PROPOSED FIRST FLOOR PLAN
1:100 @ A3

0m 1m 3m 5m

--- EXISTING DWELLING - TO BE DEMOLISHED

--- PLANNING APPROVED FOOTPRINT OF NEW DWELLING