


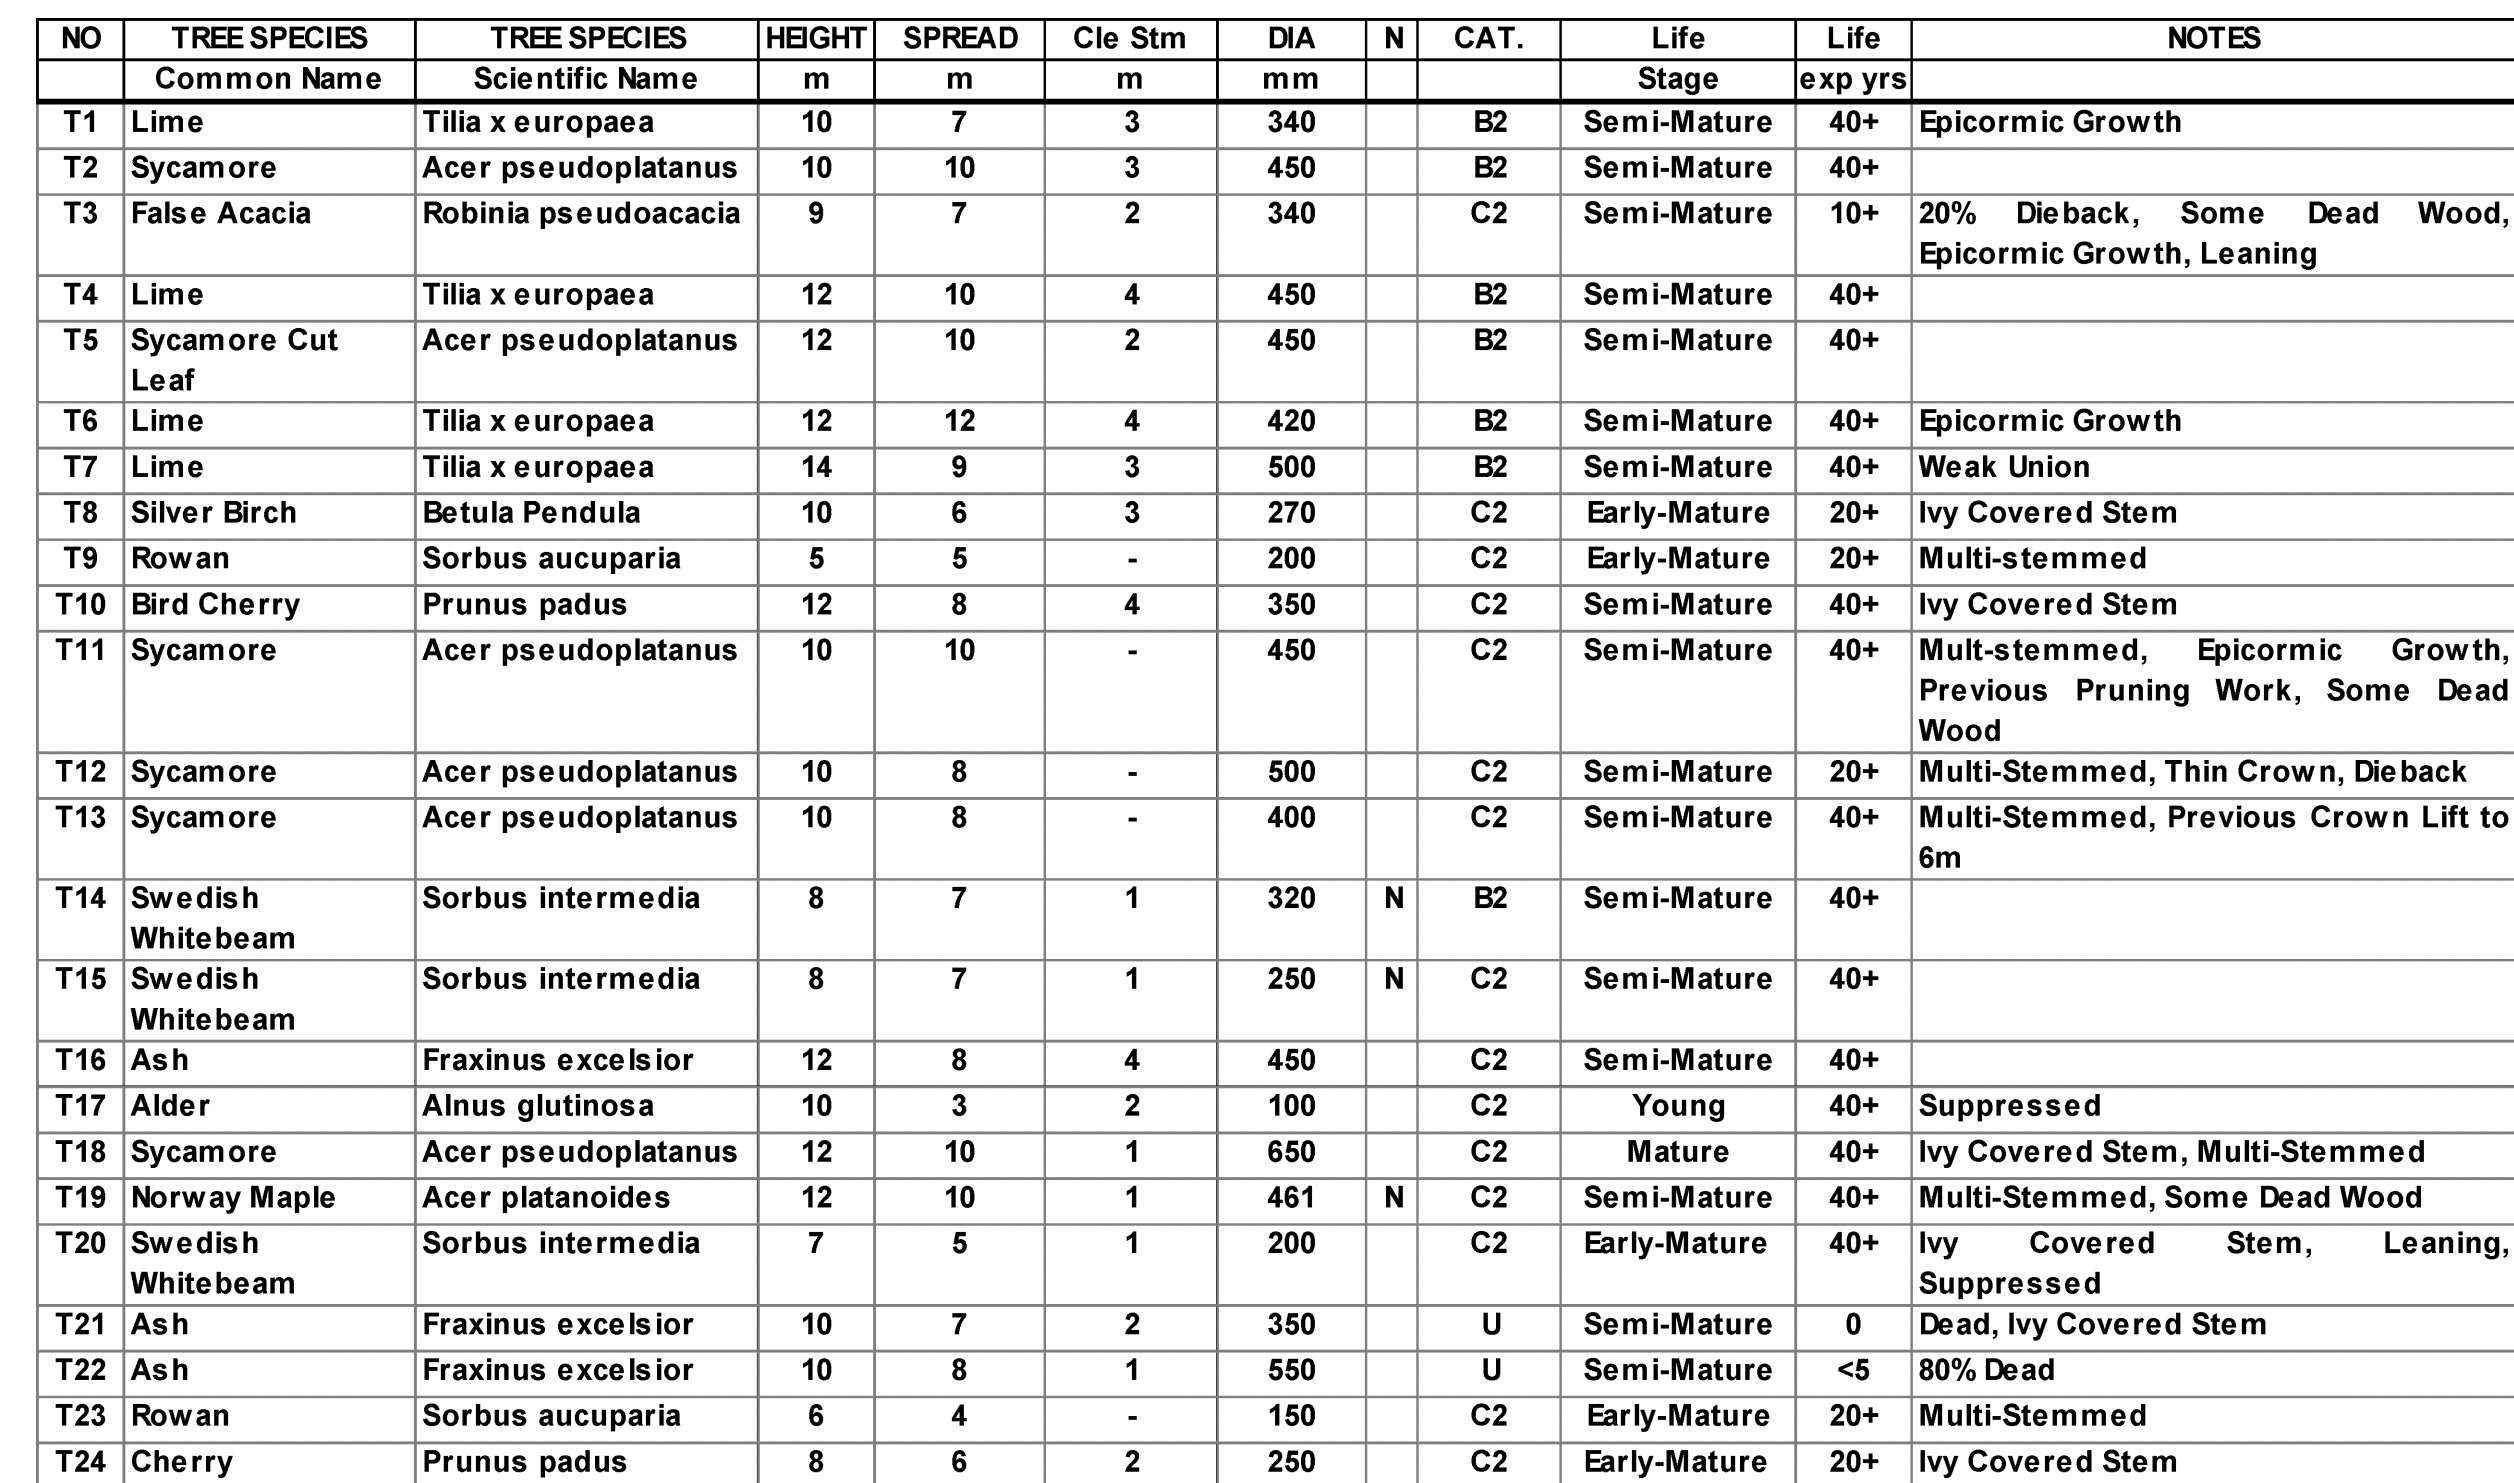

TREE SURVEY TO BS5837:2012

SUB-CATEGORY:

- 1 ARBORICULTURAL
2 LANDSCAPE
3 CULTURAL/CONSERVATION

Site Boundary

In accordance with BS5837:2012 'Trees in relation to design, demolition and construction', offsite trees within a distance equal to 12x stem diameter from boundary should be surveyed. In accordance with good working practice, all trees within 12m of the site boundary have been surveyed.

The original of this drawing is produced in colour - a monochrome copy should not be relied upon.

LIMITATION OF THIS SURVEY

This survey records amenity quality and desirability of tree retention in relation to proposed construction by visual inspection from ground level where accessible.

It does not constitute a Tree Inspection or detailed report on condition.

Tree heights and spread approximate. The diameter of single stem trees is taken at 1.5m above ground level. For the diameter of multistemmed trees, each multistem is measured at 1.5m above ground level and calculated to give a notional diameter as if all multistems were fused into one stem.

The branch spread is an accurate representation of the crown as clause 4.4.2.5 (e)

Tree inspections should take place annually in September/October when trees are in leaf.

TREE CONSTRAINTS

 ROOT PROTECTION AREA (RPA)
Area equivalent to circle of radius 12 x
stem diameter at 1.5m

TREE PROTECTION

 Scaffold Protective Fence as BS5837:2012 Figure 2

 Ground protection during construction in accordance with BS5837:2012 Section 6.2.3

REVISIONS:

- A. Updated Site Plan. 29/09/2023. EH

Based on Steve Wells Associates Proposed Site Plan
Option B. Drawing No. 205-087-1008, dated August
2023.

Weddle Landscape Design
LANDSCAPE ARCHITECTURE
ENVIRONMENTAL PLANNING
4 Westbrook Court, Sharrow Vale
Road, Sharrow, Sheffield S11 8YZ
www.weddles.co.uk
Tel (0114) 250 1181
Fax (0114) 250 1188
mail@weddles.co.uk

Job TOP PARK, BURY

Title **TREE PROTECTION PLAN**

scale@A1	drawn	date	drawing number	revision
1:500	EH	SEPT 88	1001-000	A