




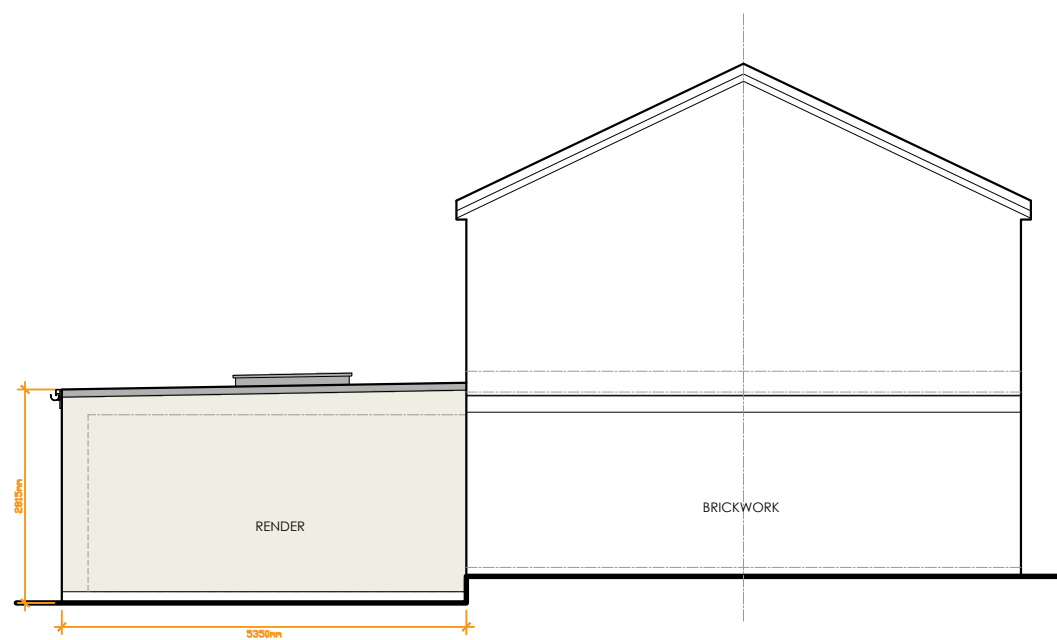


PROPOSED SIDE (EAST) ELEVATION -
(Option 01) Scale 1:100

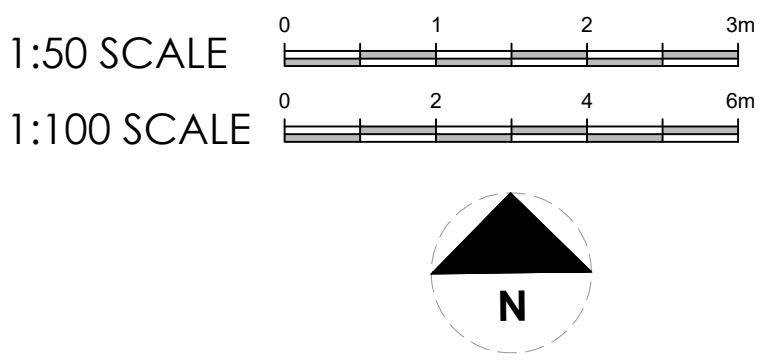

PROPOSED SIDE (SOUTH) ELEVATION -
(Option 01) Scale 1:100

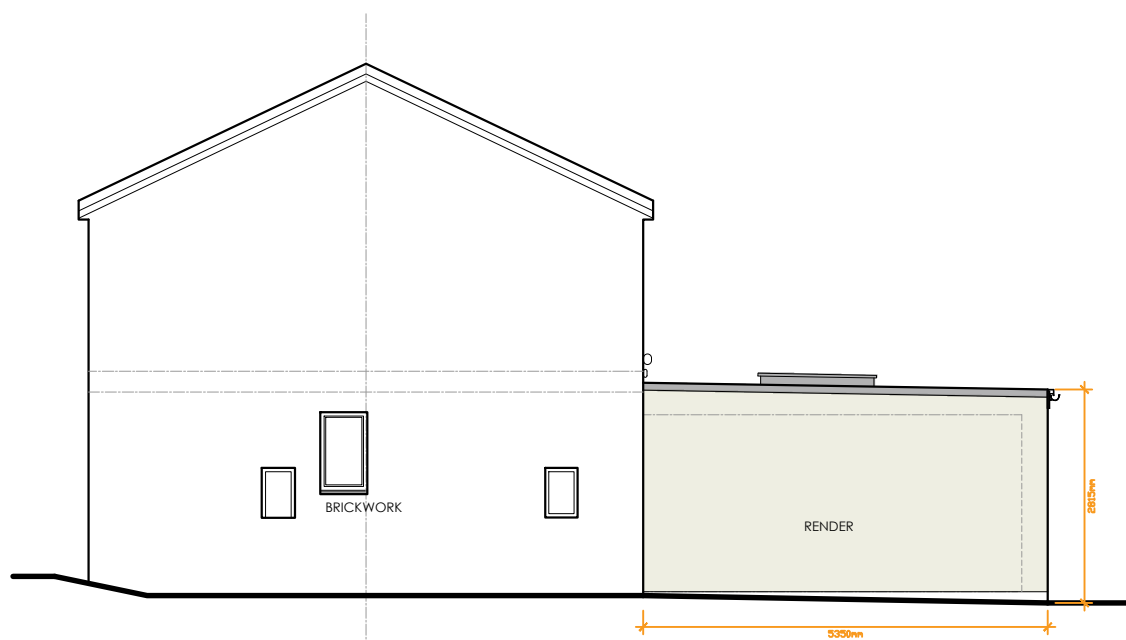

PROPOSED SIDE (WEST) ELEVATION -
(Option 01) Scale 1:100

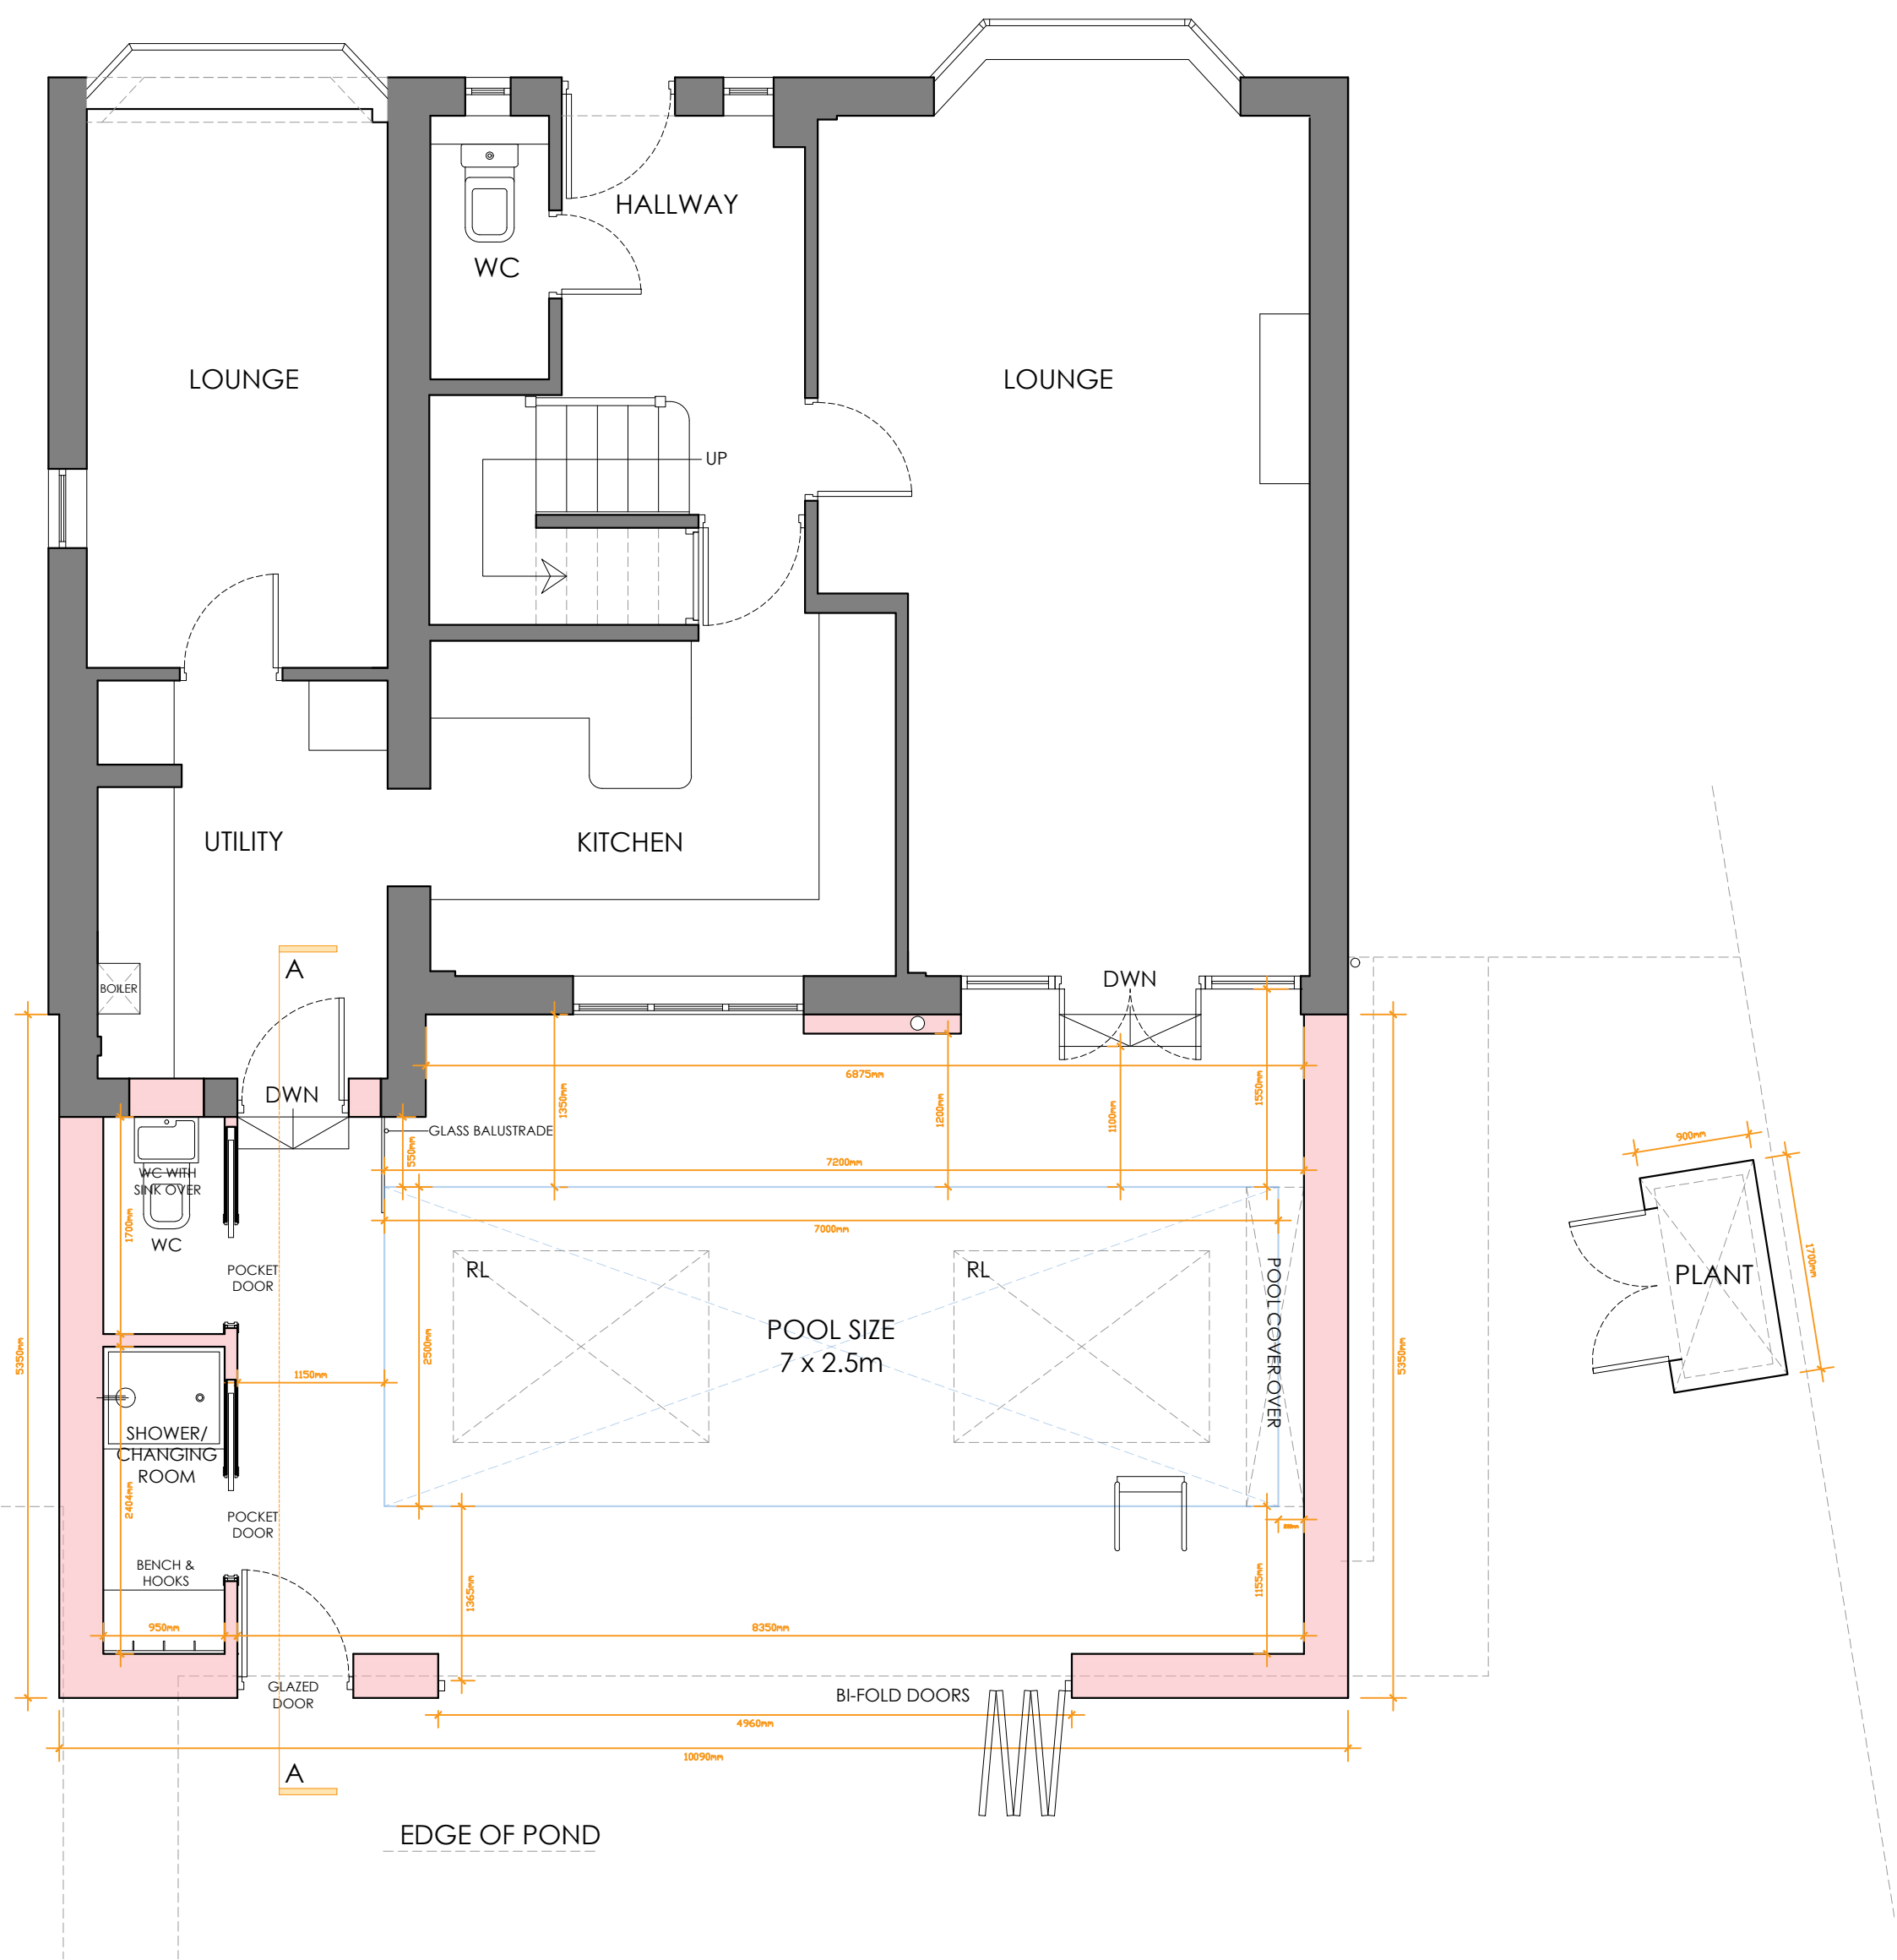

PROPOSED GROUND FLOOR PLAN -
(Option 01) Scale 1:50


PLANT DETAILS:

PLANT REQUIRED DIMENSIONS - 1500 L x 700 W x 600mm H, WITHOUT HOUSING/SURROUNDING STRUCTURE.

PLANT CONTENTS - HEAT PUMP, HEATS BOTH POOL ROOM AND POOL. FILTRATION UNIT AND DEHUMIDIFIER.

PLANT HOUSING - PROPOSED PLANT HOUSING TO BE EITHER BLOCKWORK OR TIMBER FRAMED WITH ACOUSTIC INSULATION, FINISH TO BE EITHER SILICONE BASED RENDER OR TIMBER CLADDING.

NOISE LEVEL - THE NOISE OUTPUT OF THE PLANT IS ESTIMATED AT 40 - 45dB, WITHOUT ANY HOUSING/SURROUNDING STRUCTURE.

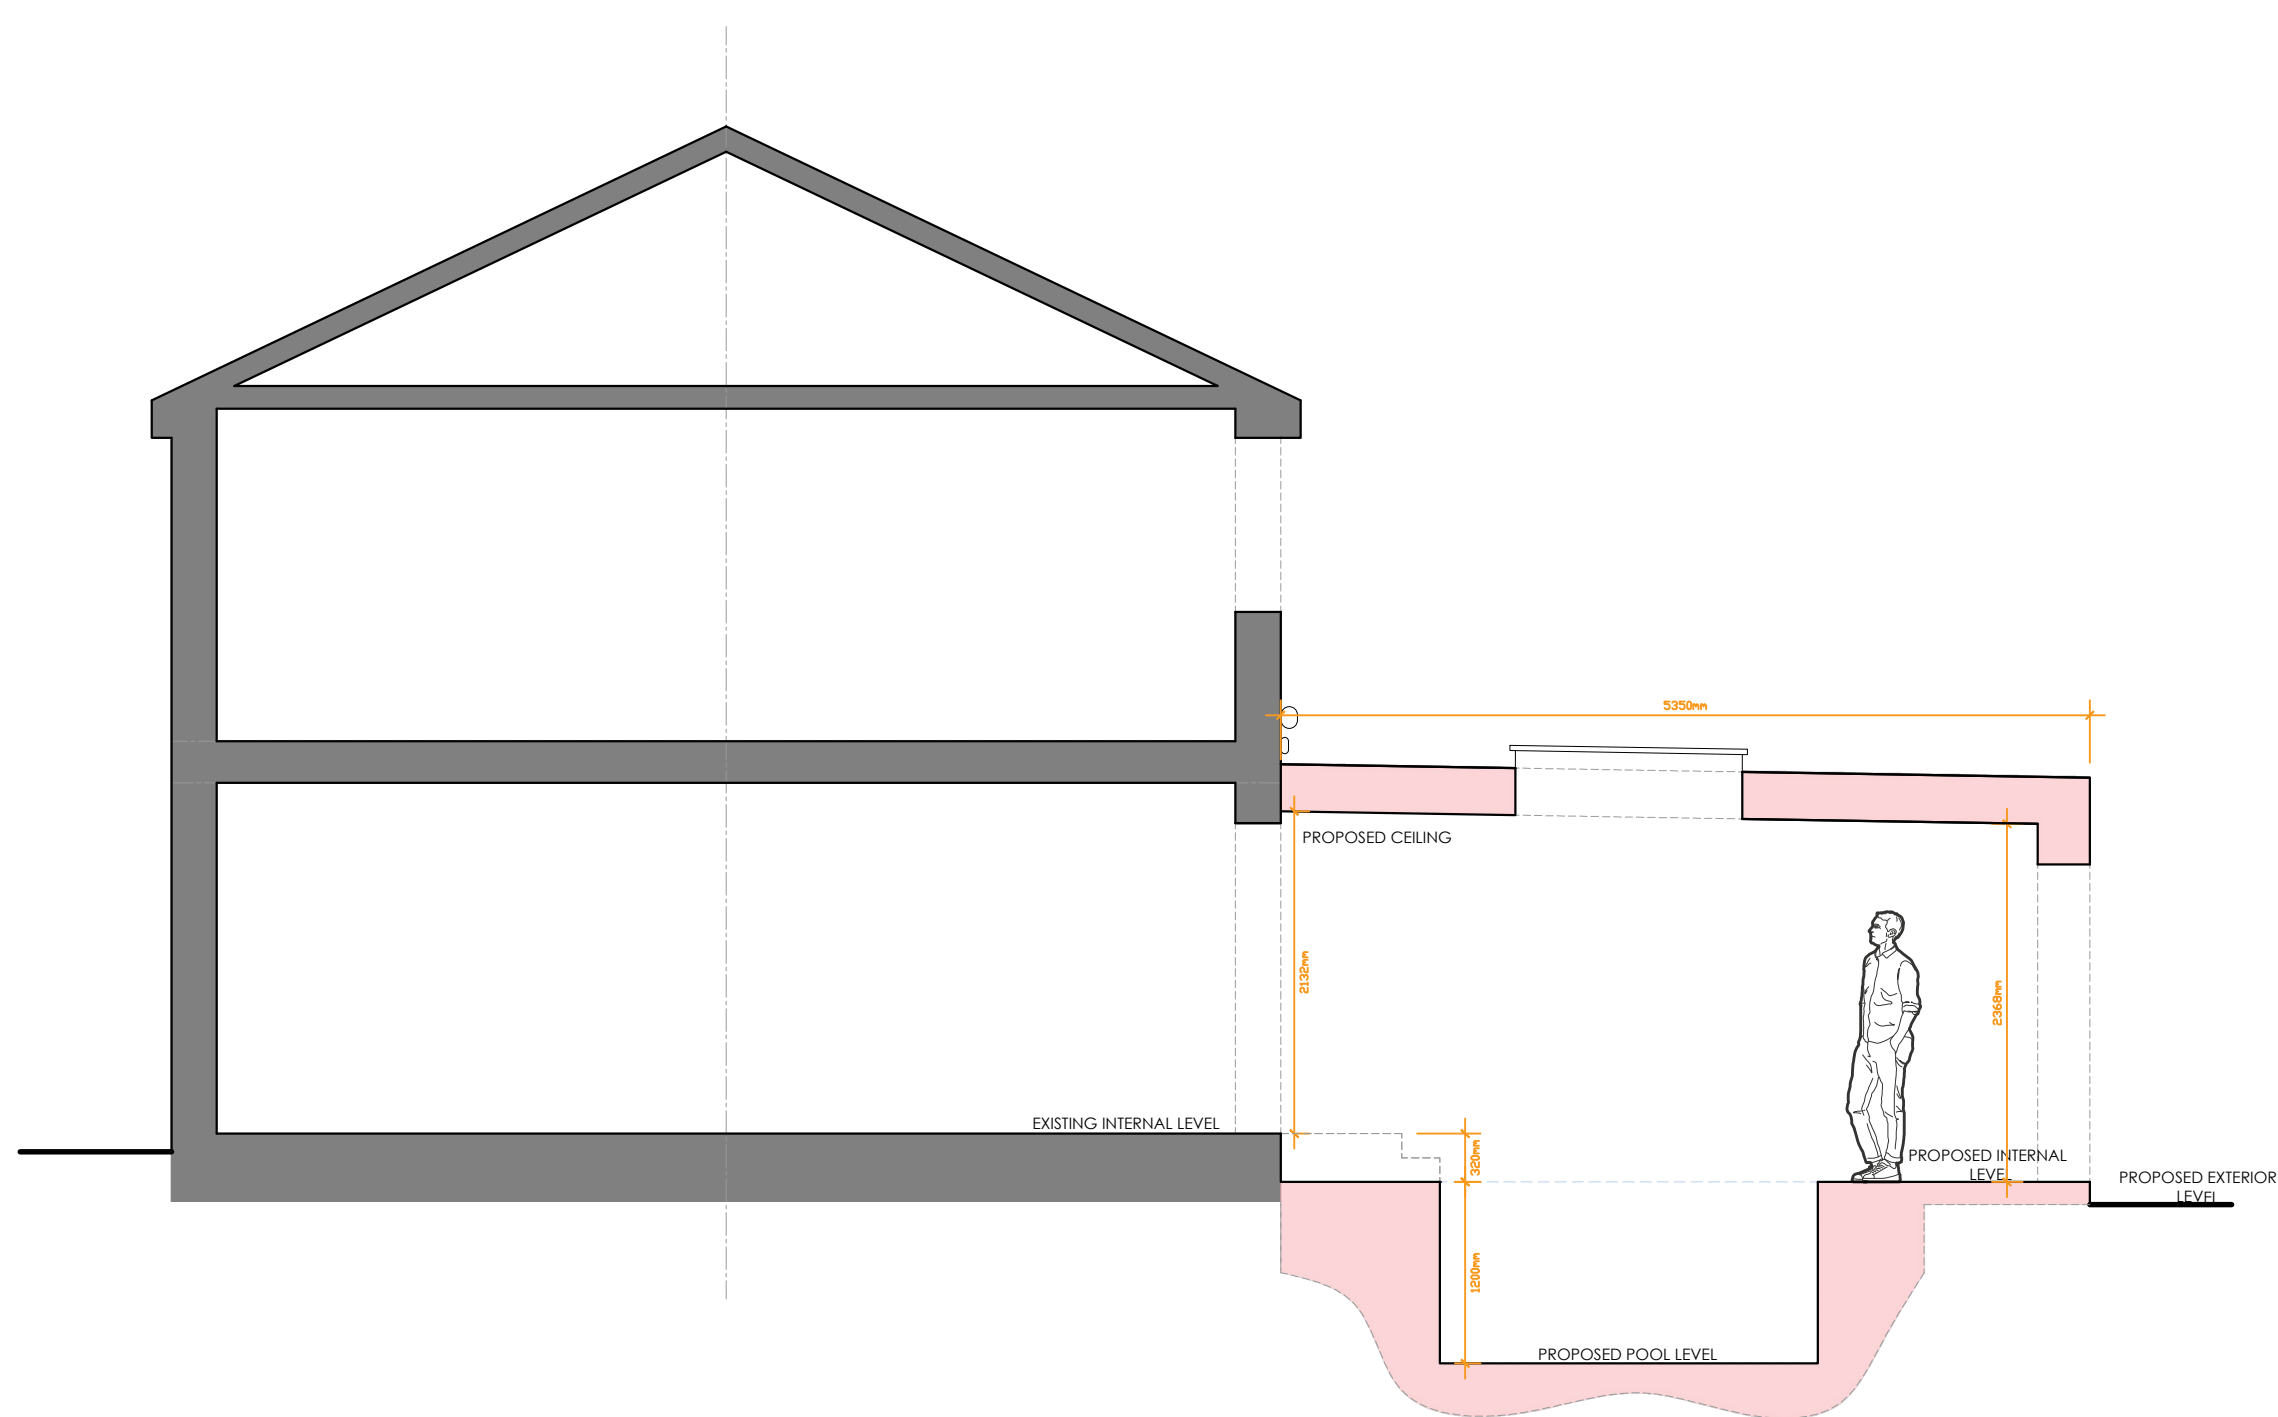

PROPOSED SECTION A:A -
(Option 01) Scale 1:50

C	TDM	PLANT DETAILS ADDED.	18.01.2024
B	TDM	AMENDED AFTER CLIENT COMMENTS.	13.11.2023
A	TDM	AMENDED AFTER CLIENT COMMENTS.	08.11.2023

no. by revision date

Client
Mr Anderson

Job Title
Proposed Rear Extension at
7 Palmerston Close
Ramsbottom
Bury
BL0 9YN

Drawing Title
Proposed Plans, Elevations
and Section - Option 01.

Scale
Various @A1

Date
NOV '23

Drawn
TdM

spa
SUNDERLAND PEACOCK ARCHITECTS
SUNDERLAND PEACOCK & ASSOCIATES LTD.
HAZELMER, PAULICO ROAD, CLITHEROE
LANCASHIRE, BB7 2AG
T 01204 423178 F 01204 427328
E info@sunderlandpeacock.com
www.sunderlandpeacock.com



6972 -P01C