


This drawing is to be read in conjunction with all relevant Architect, consultants' and specialists' drawings and specifications. The Architect is to be notified of any discrepancies before proceeding. Do not scale from this drawing. All dimensions and levels are to be checked on site. This drawing is subject to copyright. All work carried out before Planning and Building Permission has been granted is at the contractor/clients risk.

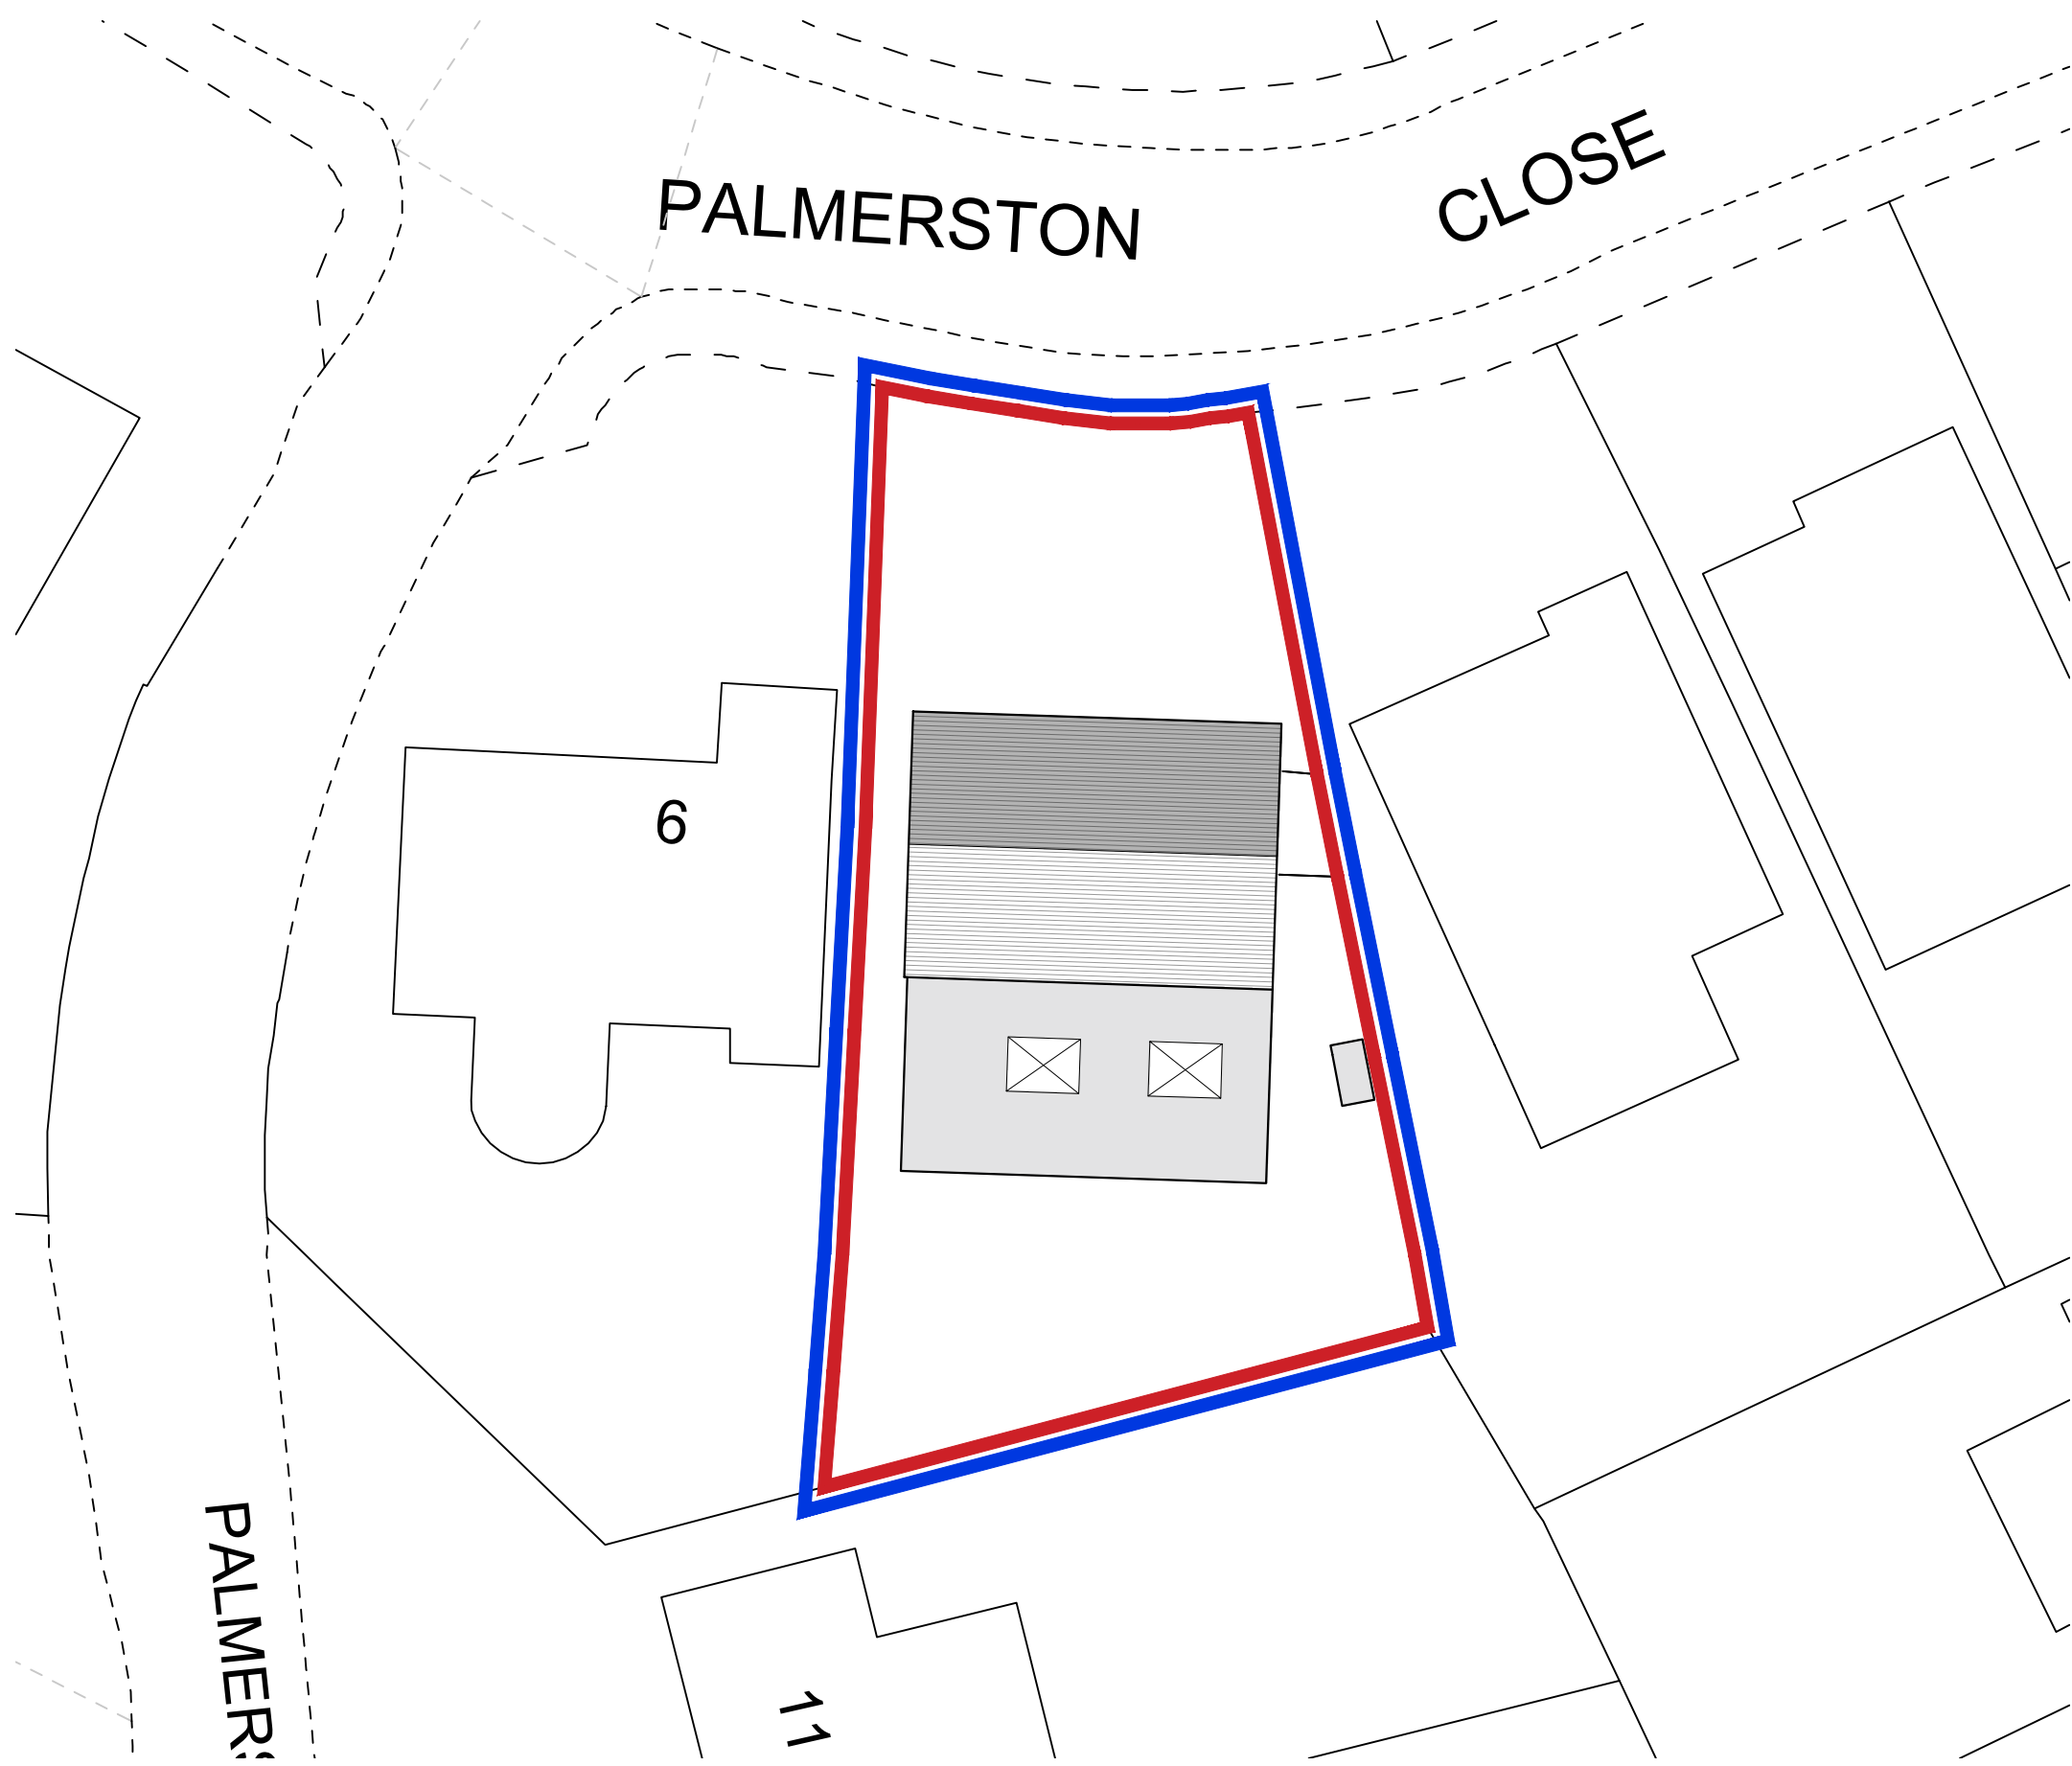

A	TDM	PLANT ADDED.	18.01.2024
no.	by	revision	date

Client
Mr D Anderson

Job Title
Proposed Rear Extension at
7 Palmerston Close
Ramsbottom
Bury
BL0 9YN

Drawing Title
Proposed Site Plan

Scale	Date	Drawn
1:200 @A3	OCT '23	TdM



SUNDERLAND PEACOCK & ASSOCIATES LTD.
HAZELMERE, PIMLICO ROAD, CLITHEROE
LANCASHIRE, BB7 2AG
T 01200 423178 F 01200 427328
E info@sunderlandpeacock.com
www.sunderlandpeacock.com



6972 -S02A