



THE BUILDER MUST CHECK THE SITE AND THE APPROVED DRAWINGS BEFORE COMMENCING THE WORKS AND MUST TAKE ANY WORKING MEASUREMENTS AS NECESSARY. ANY DISCREPANCY IN THE DRAWING MUST BE REPORTED TO THE CLIENT .

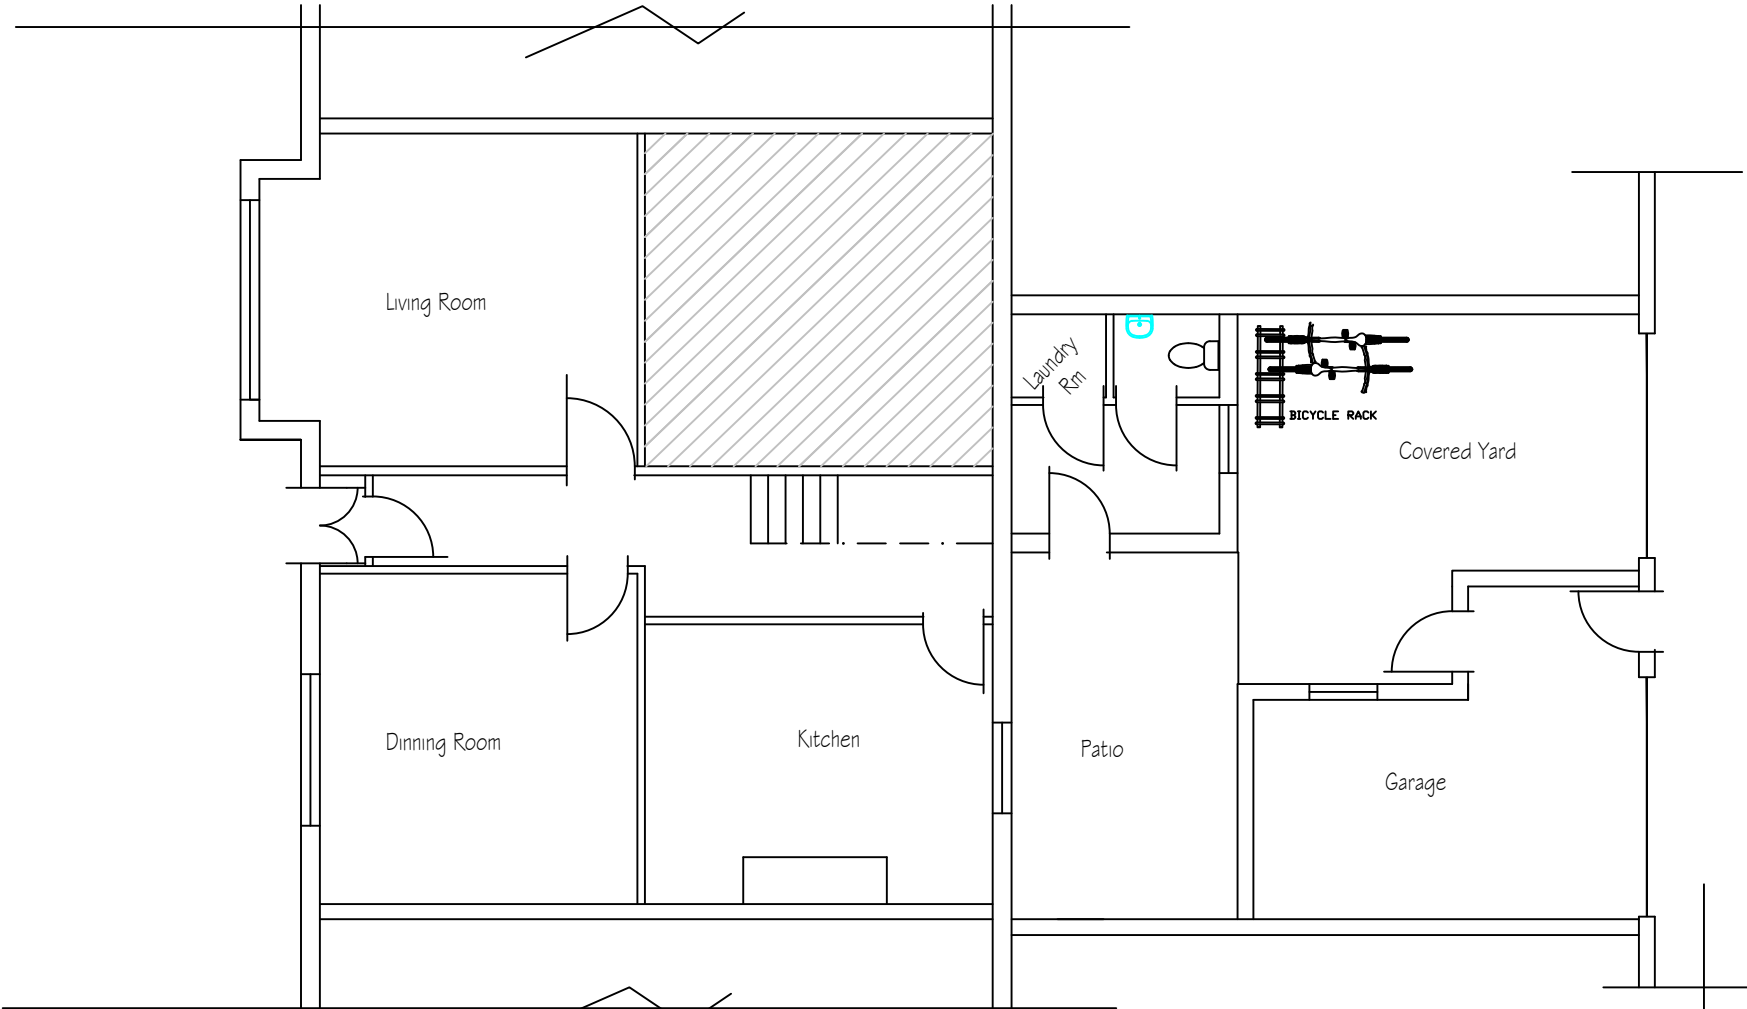

Proposed Ground Floor Plan

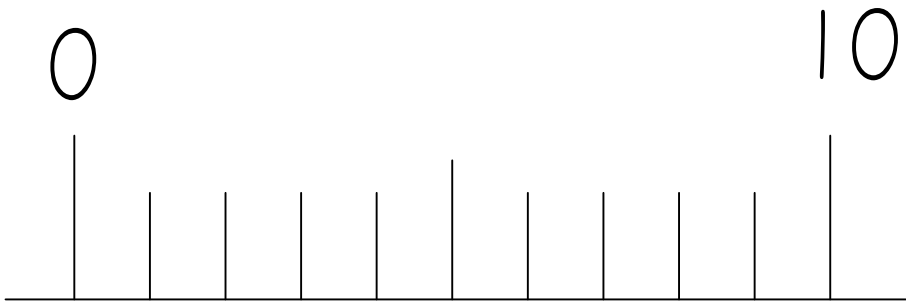

Scale Bar 1 :100

H S H Engineering Design Services Ltd 428 Cheetham Hill Road Cheetham Manchester M8 9LE. UK 01617956385,07940197 333			
project title	Proposed ground floor extension and a change of use to form children's home.		
client	Dr Kalb-E-Abbas Hussain		
dwg. title	Proposed Ground Floor Plan		
dwg.no.	sheet no.	scale.	job no.
05		1:100 • A3	
546 Manchester Road Bury BL9 9PA			
drawn by.	checked by.	approved by.	date
TZ			Jan 2025