




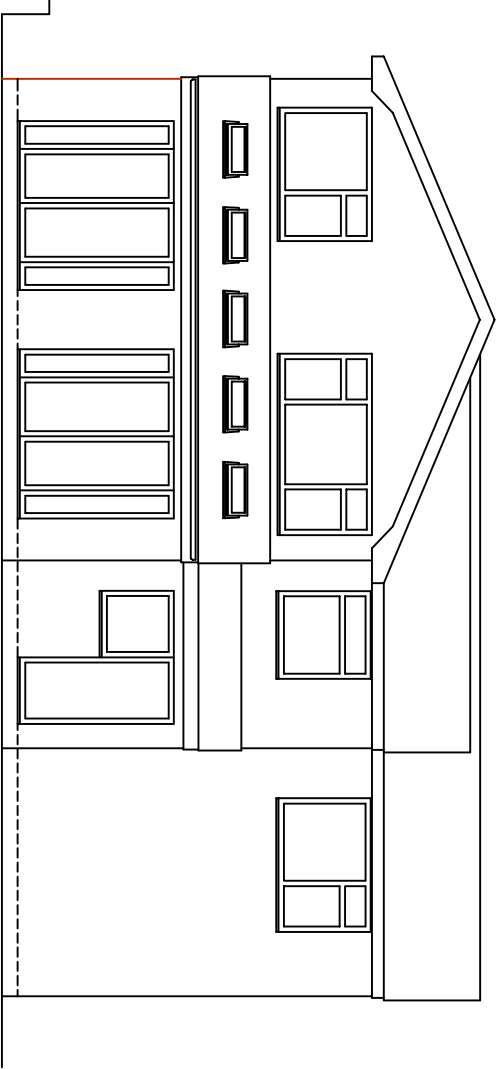


EXISTING REAR ELEVATION

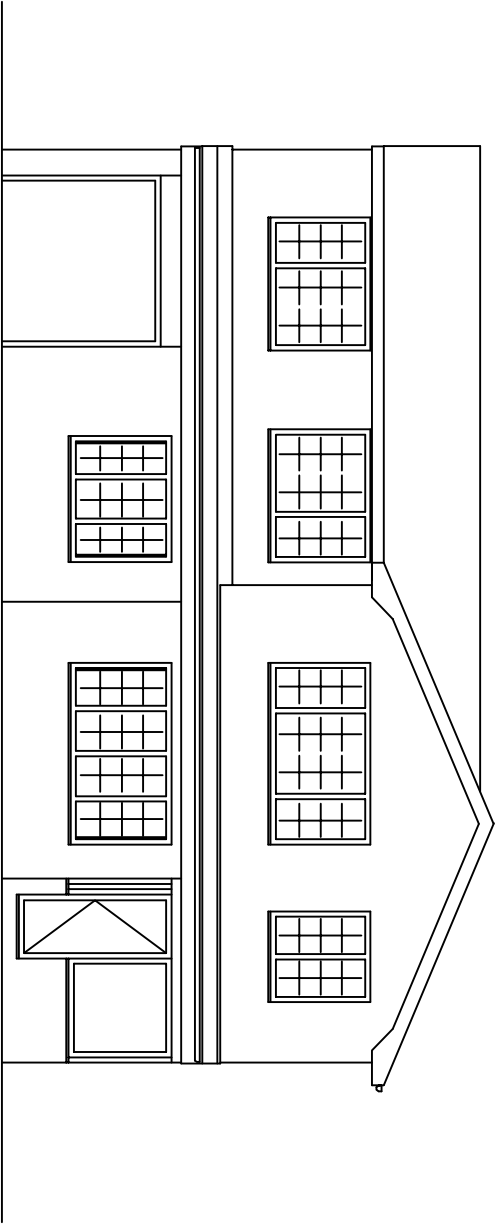


EXISTING FRONT ELEVATION

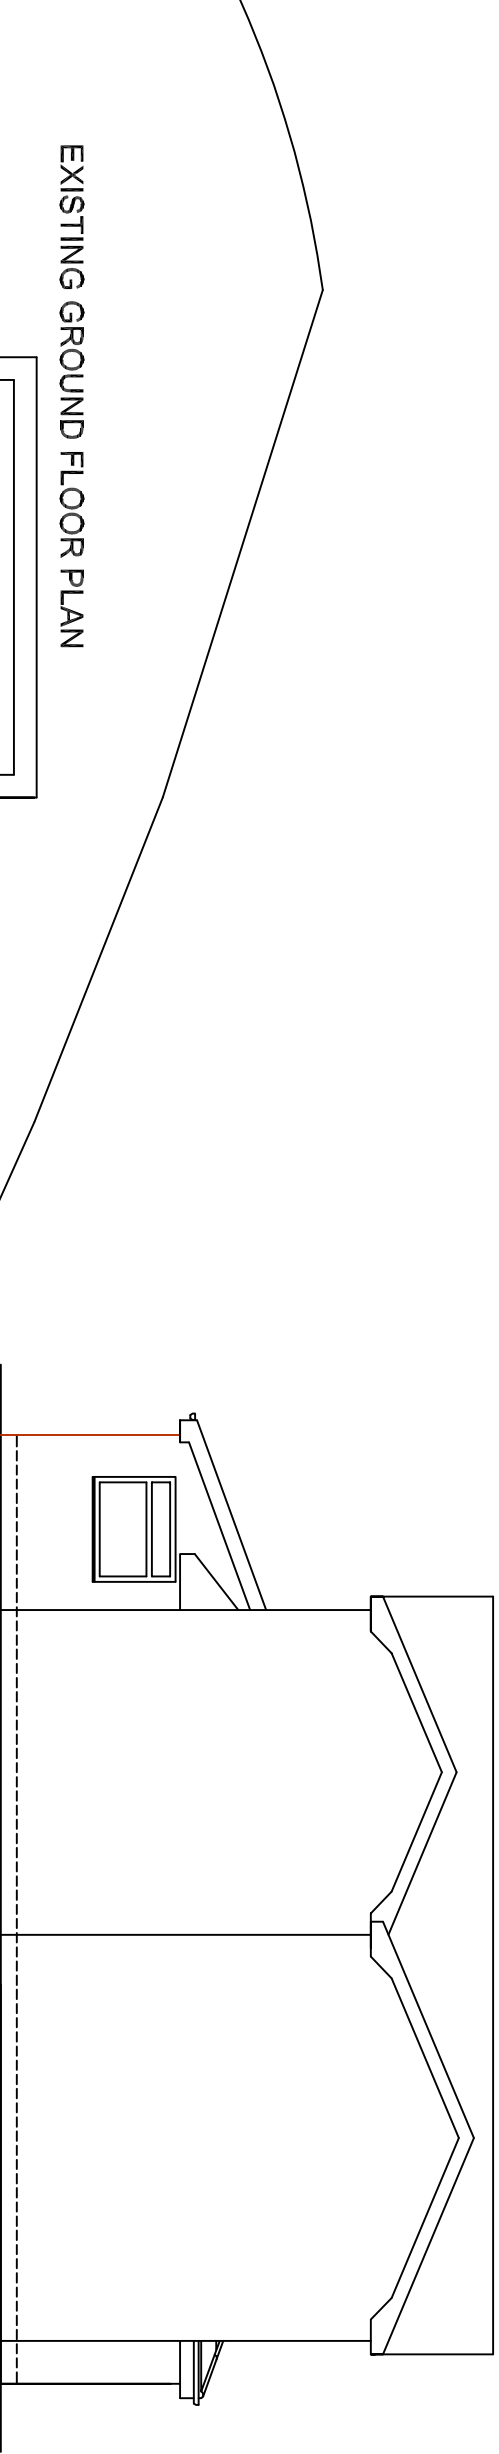

EXISTING SIDE ELEVATION

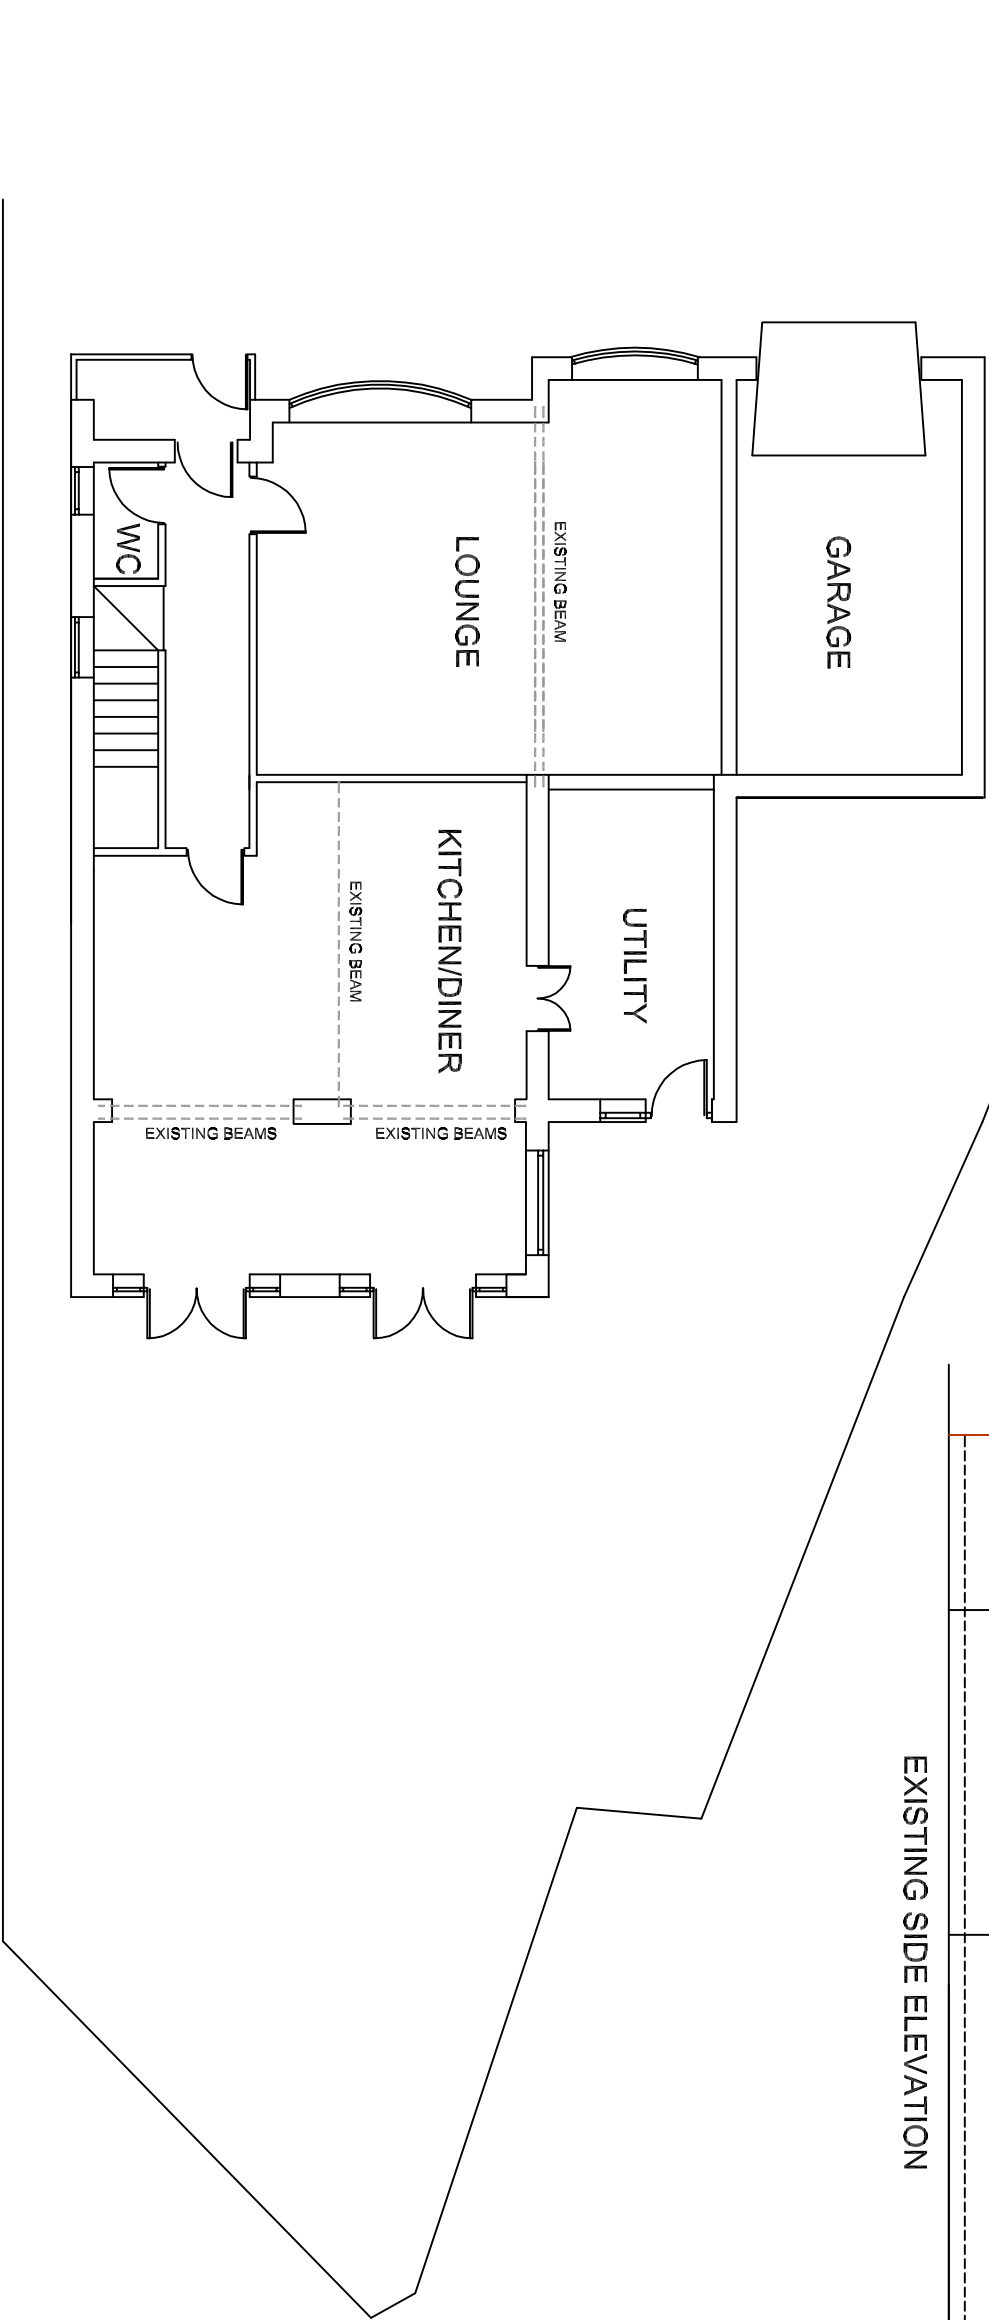


EXISTING GROUND FLOOR PLAN

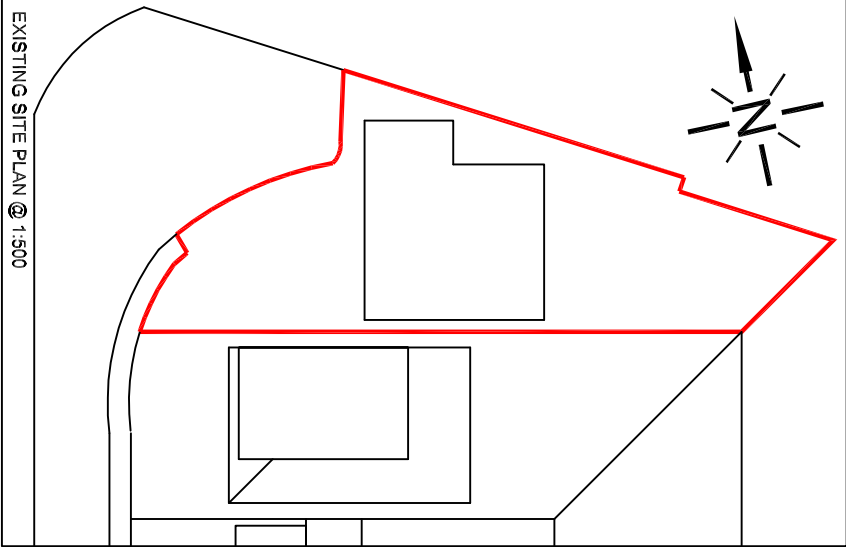

EXISTING SITE PLAN @ 1:500

This drawing is supplied for the purpose of obtaining Planning Permission only. Work carried out prior to all necessary Approvals is considered to be at the applicants own risk. The designer is not responsible for any drains, voids or other underground obstructions under or near the site. Notification under the Party Wall Act and the exact boundary location is the responsibility of the client.

 

SLW DESIGNS

Mob: 07796-617845
e-mail: brian_slwdesigns@talktalk.net

ADDRESS: 7 RUFFORD CLOSE
BURY

PROJECT: SINGLE STOREY
REAR EXTENSION
AND ENLARGED
FRONT PORCH

DRAWING: SLW/PW/01/PA
SCALE: 1:100 @ A3
DATE: 10.10.2024

ROOF: TILES TO MATCH EXISTING IN
TERMS OF COLOUR AND TEXTURE
WALLS: BRICK TO MATCH EXISTING
WINDOWS: UPVC OR ALUMINIUM

This drawing is Copyright of SLW Designs and must not be reproduced or passed to any other parties or used for any other purpose without prior consent.