





PROPOSED FRONT ELEVATION

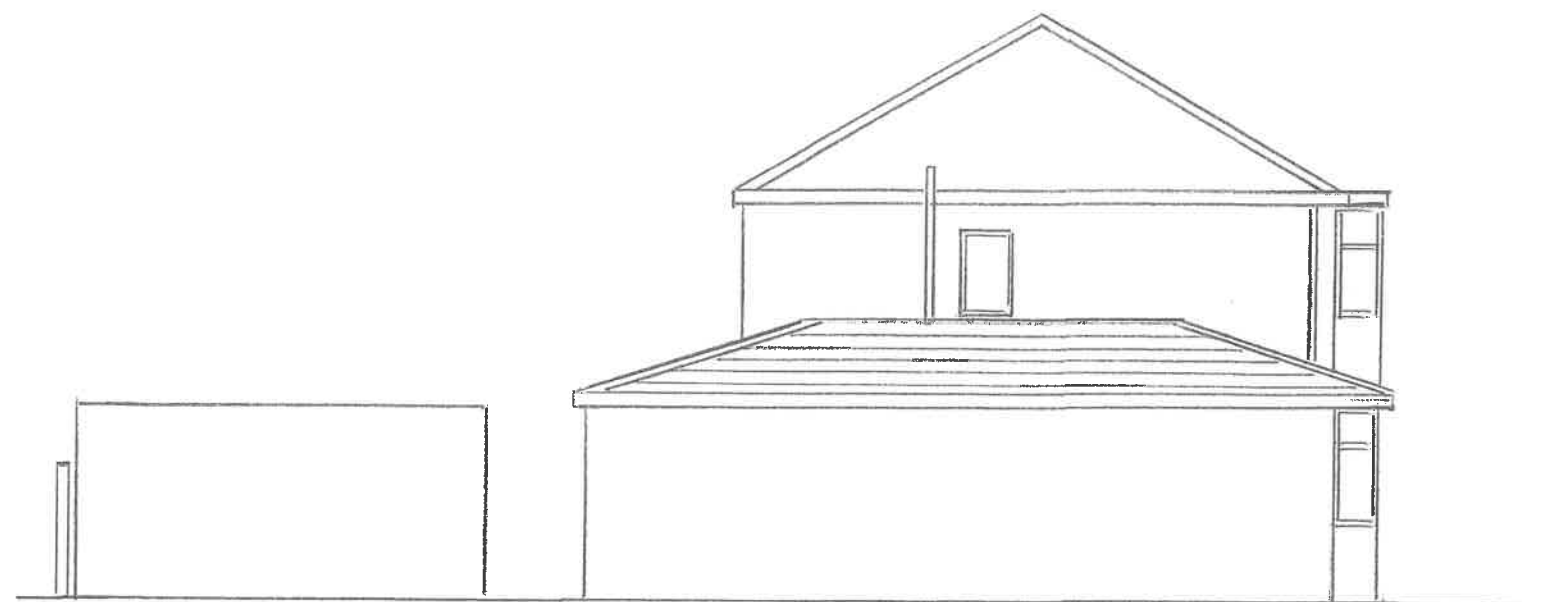

PROPOSED SIDE ELEVATION



PROPOSED REAR ELEVATION

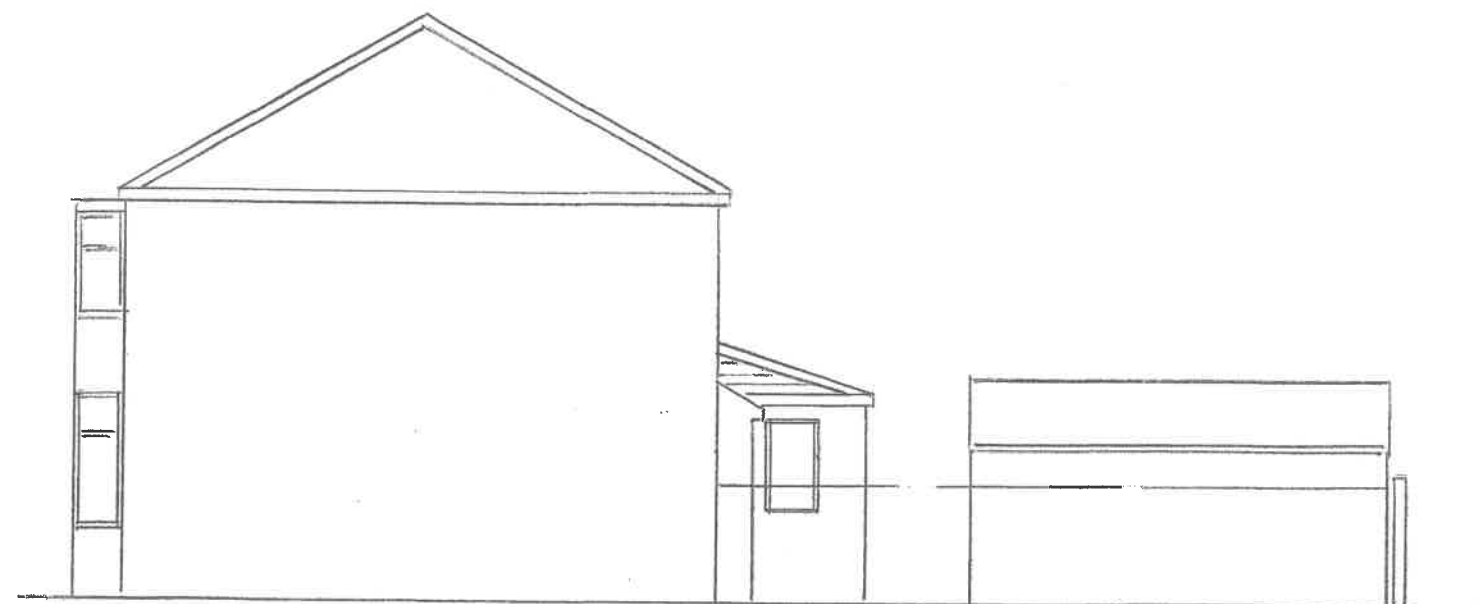

PROPOSED SIDE ELEVATION

Thompson Designs
 Tel 0161 705 1458 Mob 07884-318634
 Sheet 3
 Proposed Elevations
 107 Gigg Lane
 Bury BL9 9JB
 Scale 1 : 100 @ A3 Date April 2020

Rev 1