





FRONT ELEVATION 1:100

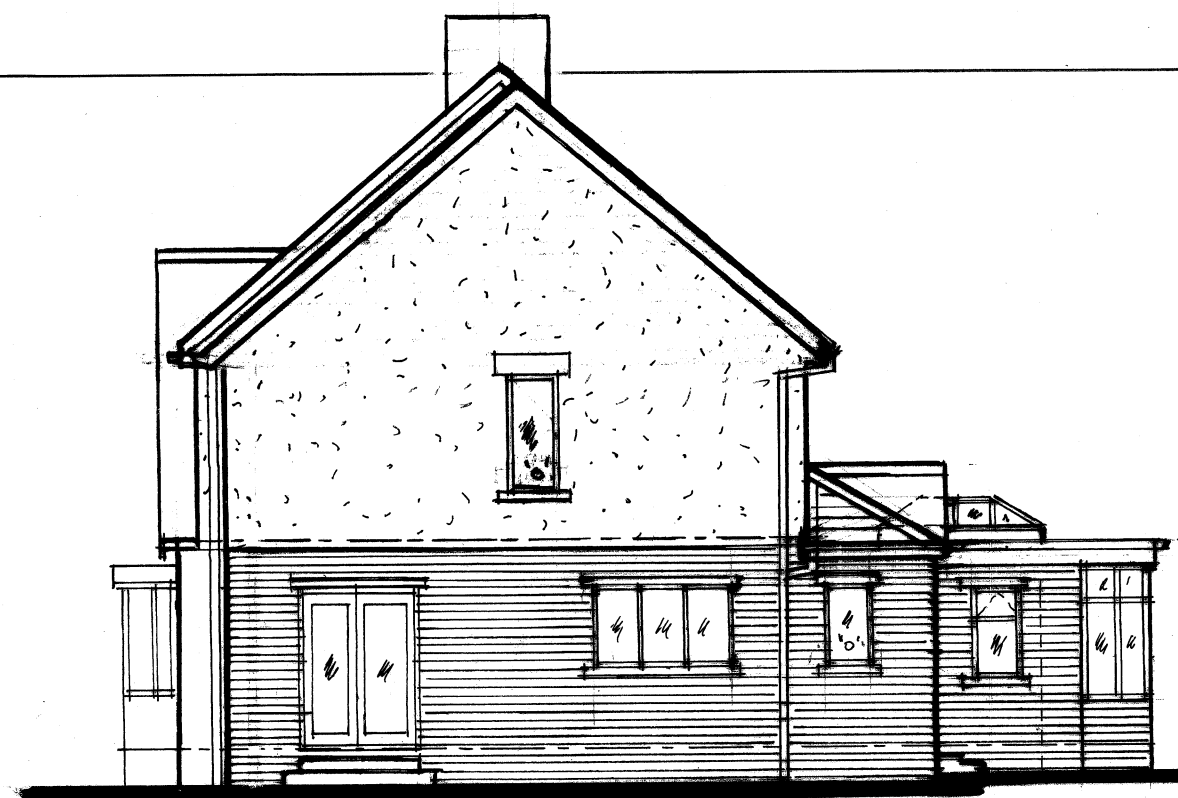


SIDE ELEVATION




REAR ELEVATION

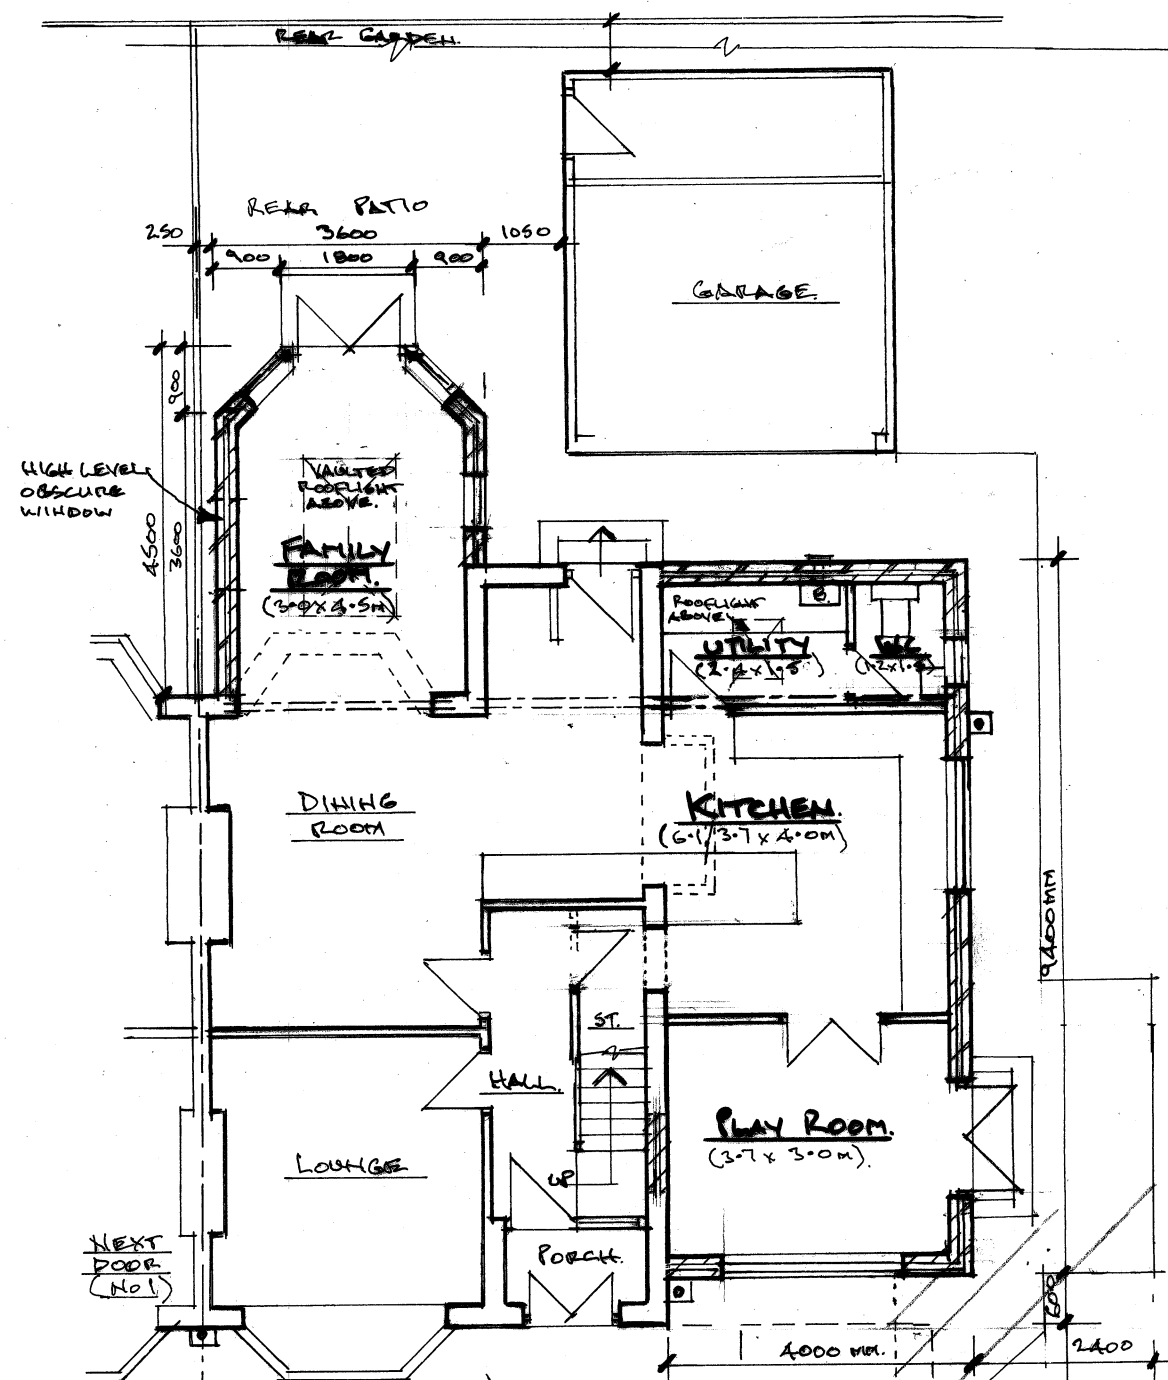

GROUND FLOOR PLAN 1:100

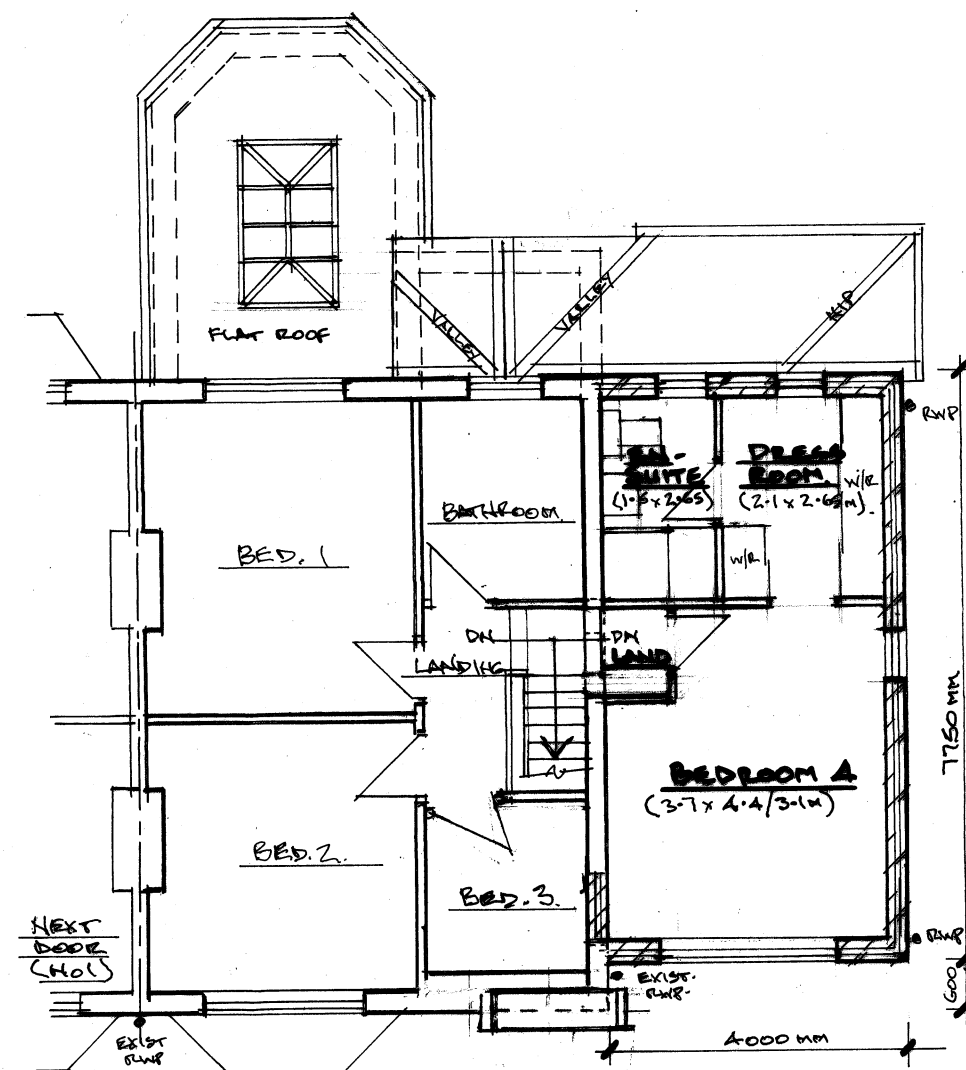


FIRST FLOOR PLAN

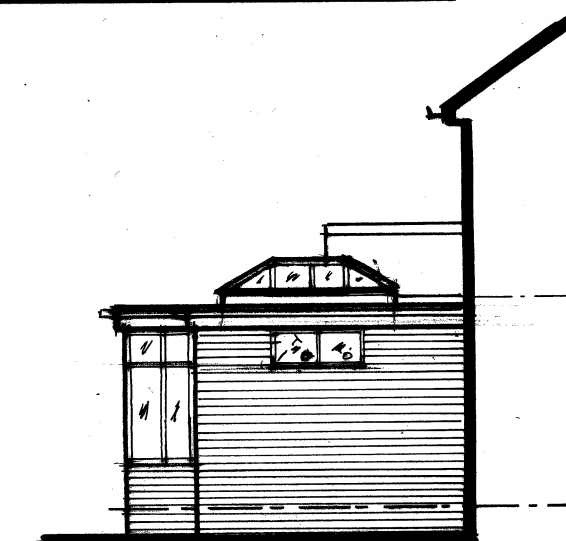

REAR SIDE ELEV.

REV. A - FRONT PARKING/DRIVEWAY AREA & SITE ENTRANCE ADDED 25.9.20 NB

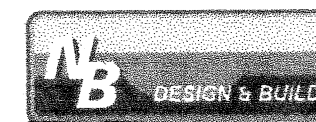

Architectural & Building Services

NEIL BUTTERWORTH

Tel: 07785 275483
Mobile: 07785 275483

89 Higher Ainsworth Road, Radcliffe, Manchester, M26 4JJ.

Job Title PROPOSED TWO STOREY SIDE / SINGLE STOREY REAR EXTENSIONS & ALTERATIONS, AT 3 MAYFIELD ROAD, HOLCOMBE BROOK, BURY, FOR MR & MRS M. HARRIS.

Drawing Title PLANS & ELEVATIONS (PROPOSED)

Scale 1:100	Date SEPT. 20	Drawn by N.B.	Drawing No. 2'A
----------------	------------------	------------------	--------------------