



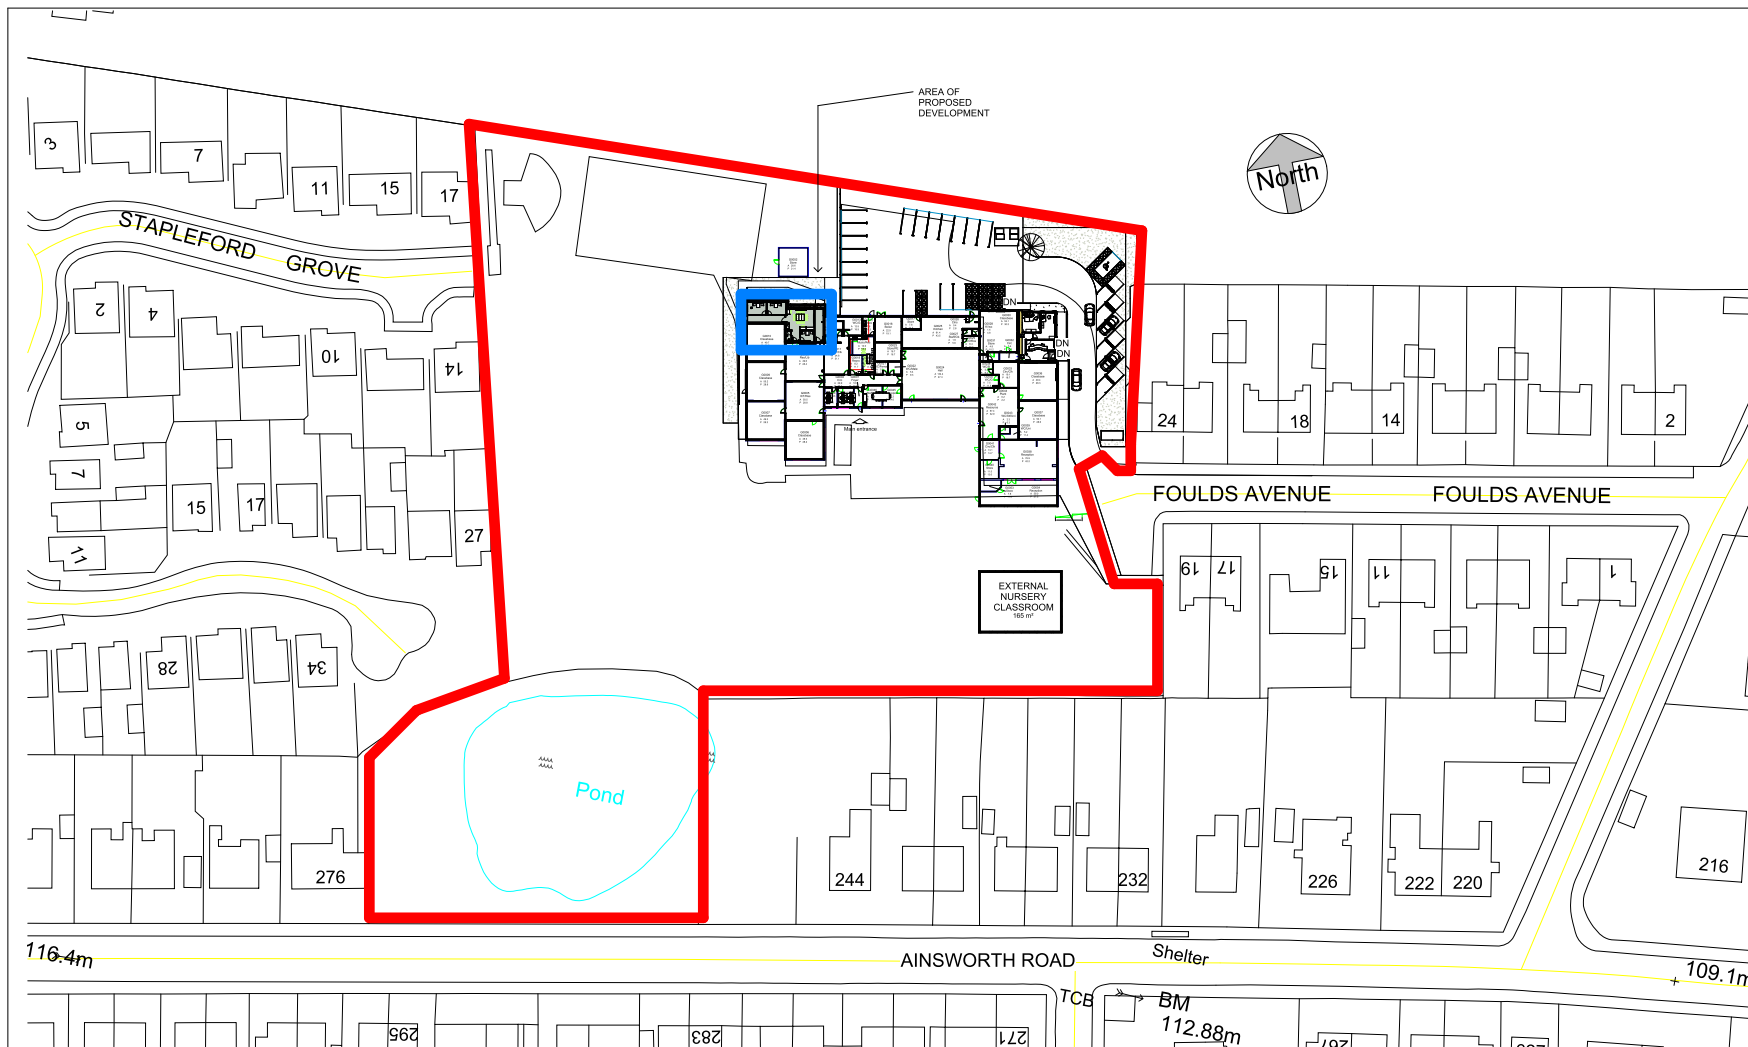

1 PROPOSED SITE PLAN
1 : 500

2 LOCATION PLAN
1 : 1250

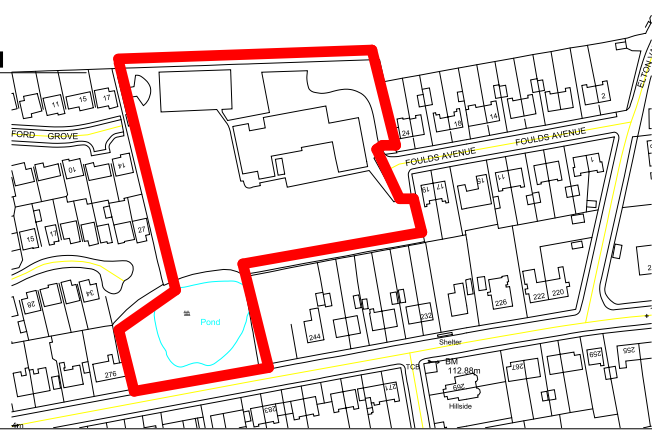

KEY

RED LINE INDICATING SITE BOUNDARY



This design/document has been prepared by Bury MBC Architectural Services. It should not, without prior permission, be used for any use other than the use originally intended.

Department of
Operations
Architectural Services

Bury
COUNCIL

Second Floor,
3 Knowsley
Place,
Duke Street,
Bury, Lancs
BL9 6EJ

Tel: 0161 253 5390
Fax: 0161 253 6193
Web:
www.bury.gov.uk

Bury | Fradley | Radcliffe | Ramsbottom | Tottington | Whitefield

Rev	Description	Date

CODE	SUITABILITY DESCRIPTION
STATUS	PURPOSE OF ISSUE

PLANNING

PROJECT
CHANTLERS PRIMARY SCHOOL BURY
AVE - EXTENSION - PHASE 2 -
SPECIAL EDUCATIONAL NEEDS UNIT
EXTENSION

TITLE
SITE AND LOCATION PLAN

CLIENT
CHILDREN SERVICES

DRAWN BY NK	CHECKED BY KB	DATE 31/10/22
SCALE (@ A1) As indicated	PROJECT NUMBER 22305	REV
DRAWING NUMBER A100		