
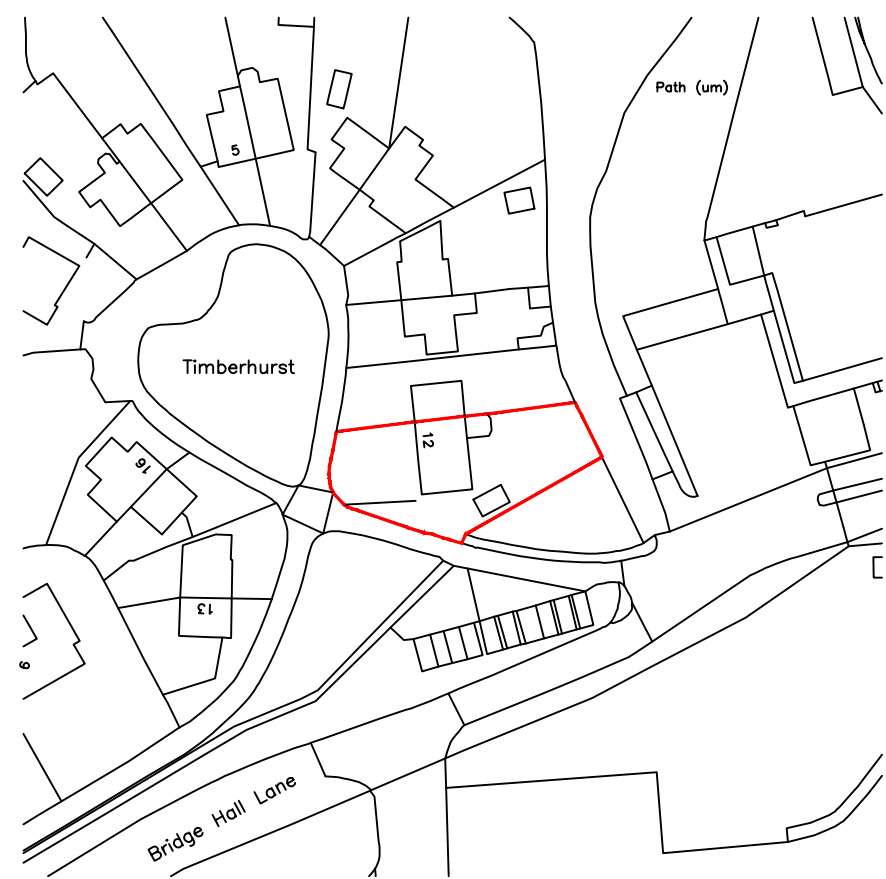


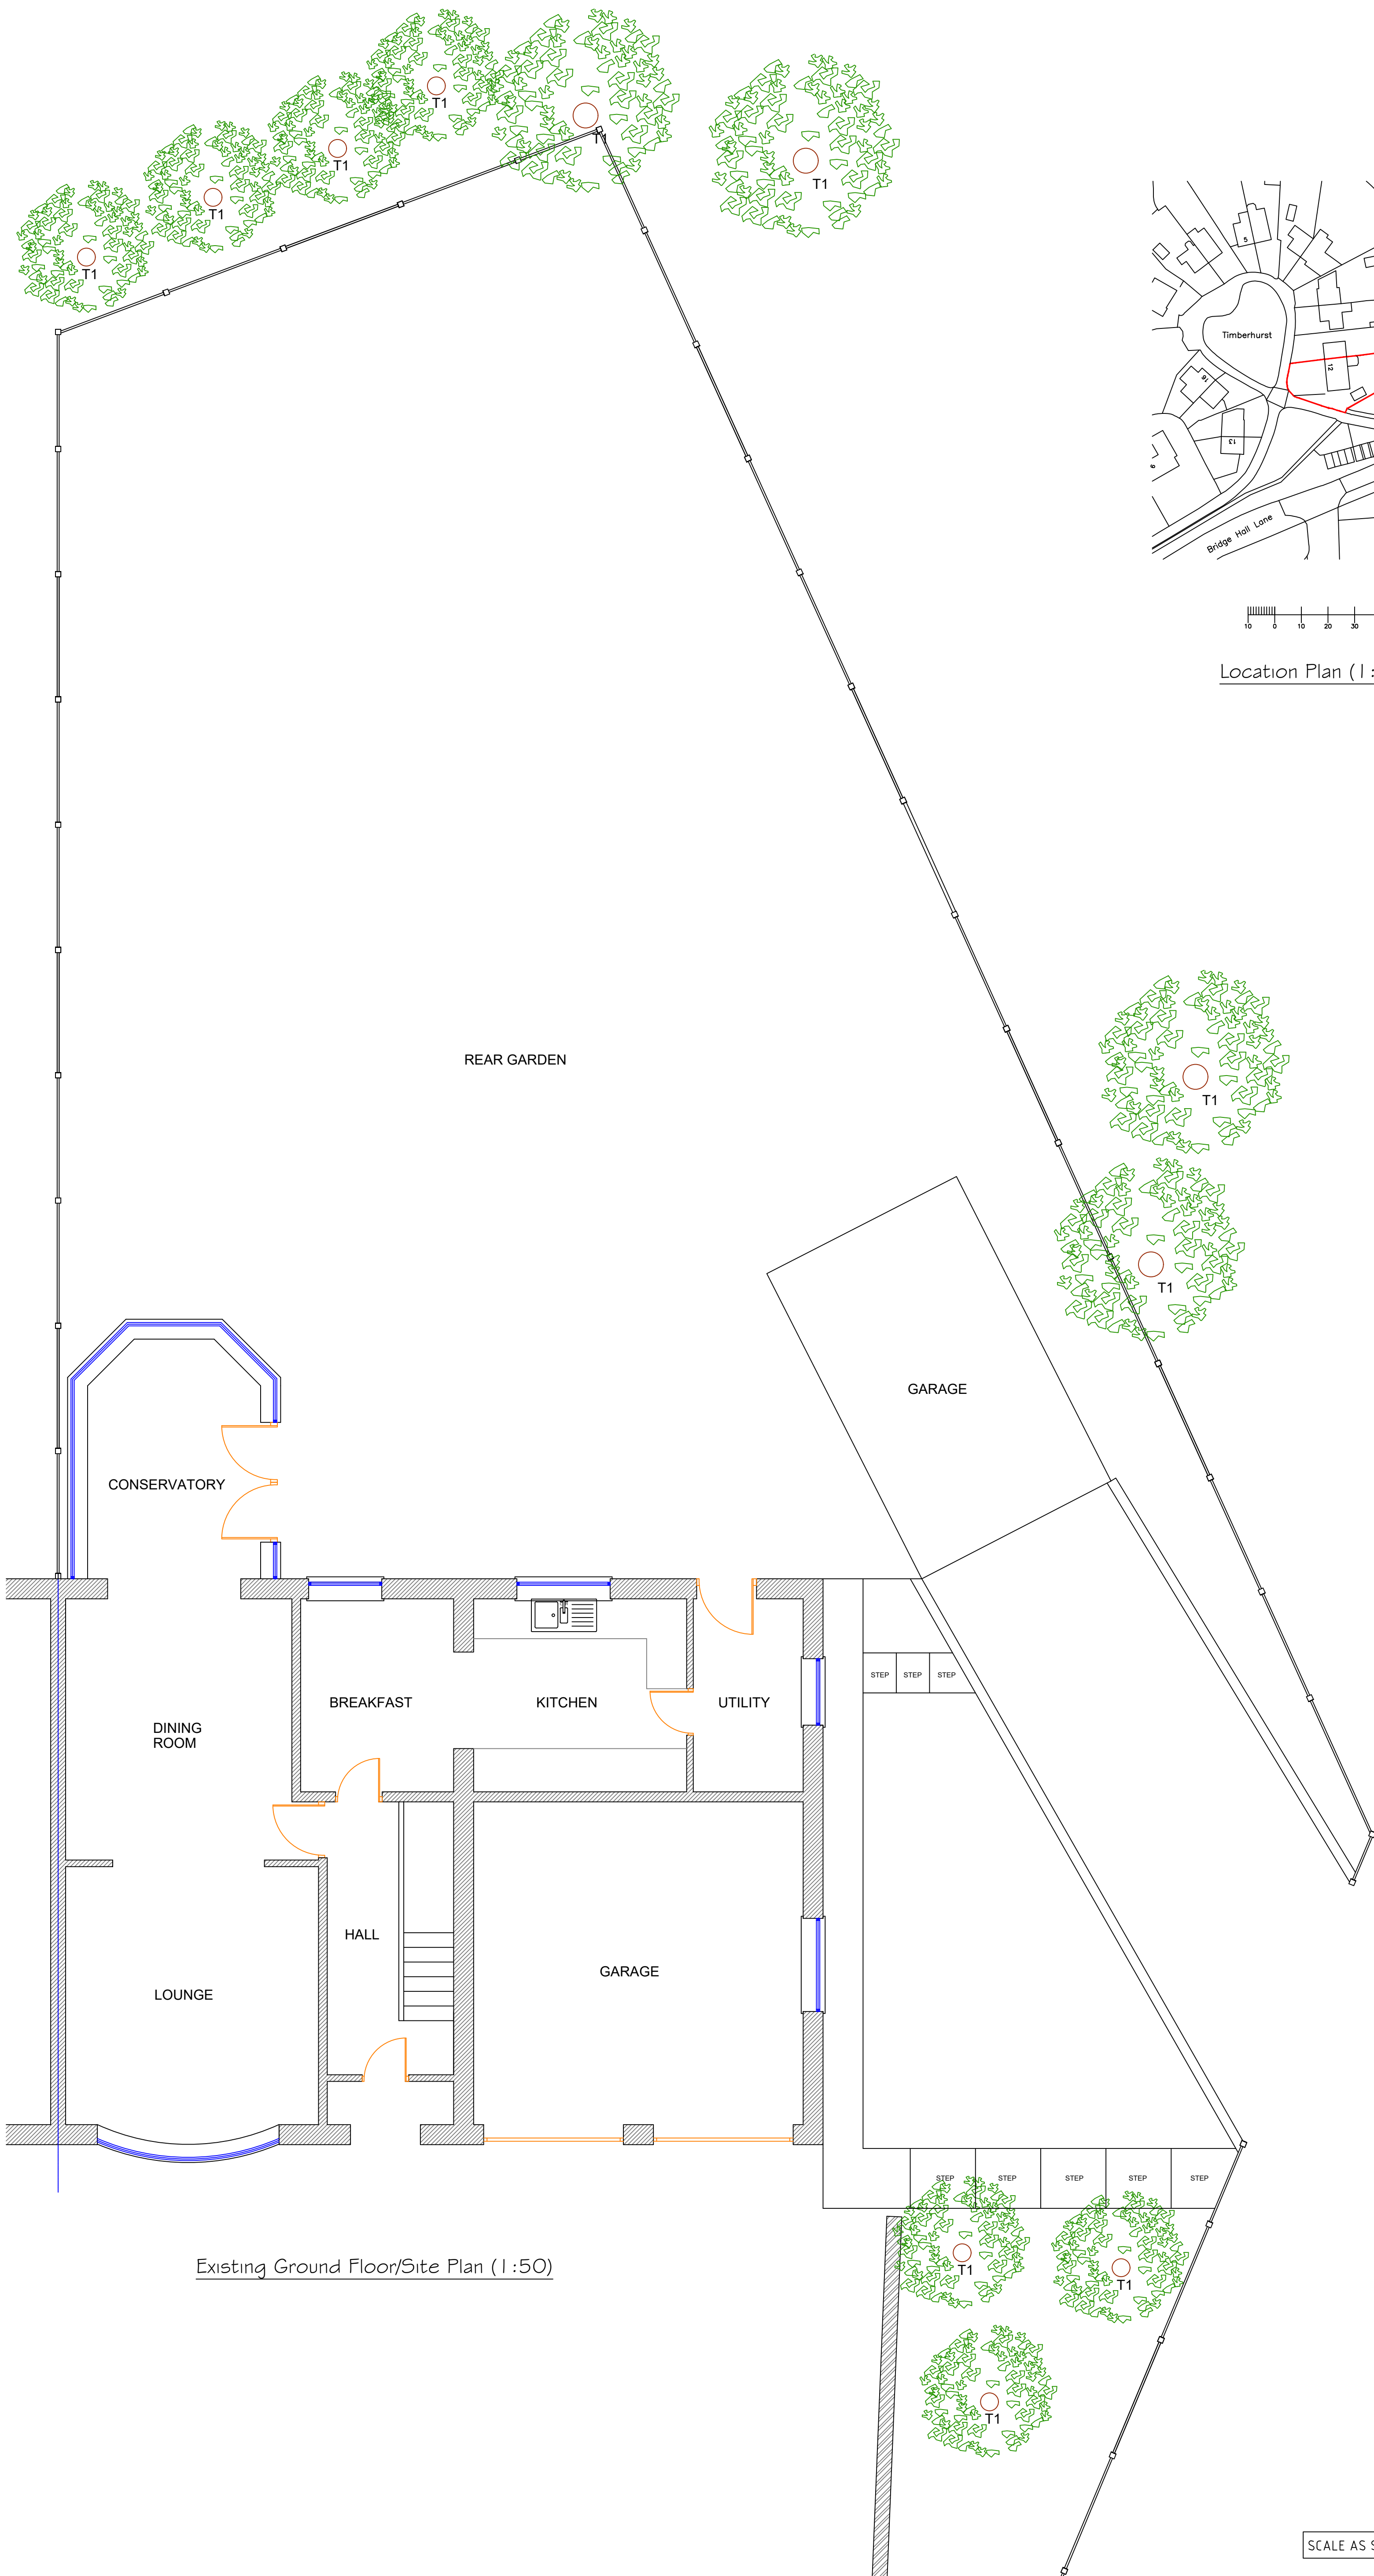


Location Plan (1:1250)

Existing Ground Floor/Site Plan (1:50)

GENERAL NOTES

- 1. All dimensions are in millimetres unless otherwise noted.
- 2. This drawing is not to be copied or disclosed by or forwarded on to any unauthorised persons without prior written consent of Gamble King and Noone Limited.
- 3. Do not scale from this drawing and is only to be used for Local Authority Approval purposes only.

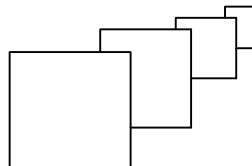Client			Mr. Steven Ince		
Job			12 Timberhurst, Bury, BL9 7NZ.		
Drg			Existing Ground Floor/Site Plan and Location Plan.		
Drawn		Date		Scale	
S.King		June 2022		As Shown	
Job No.			Drg No.		
D21.07.19			P01		
Gamble King and Noone Ltd					
Consulting Structural Engineers & Building Surveyors					
5 Queen Street Oldham OL1 1RD Tel: 0161 652 1183 Mobile: 07756 902 604 07725 145 369					

SCALE AS SHOWN AT A1