



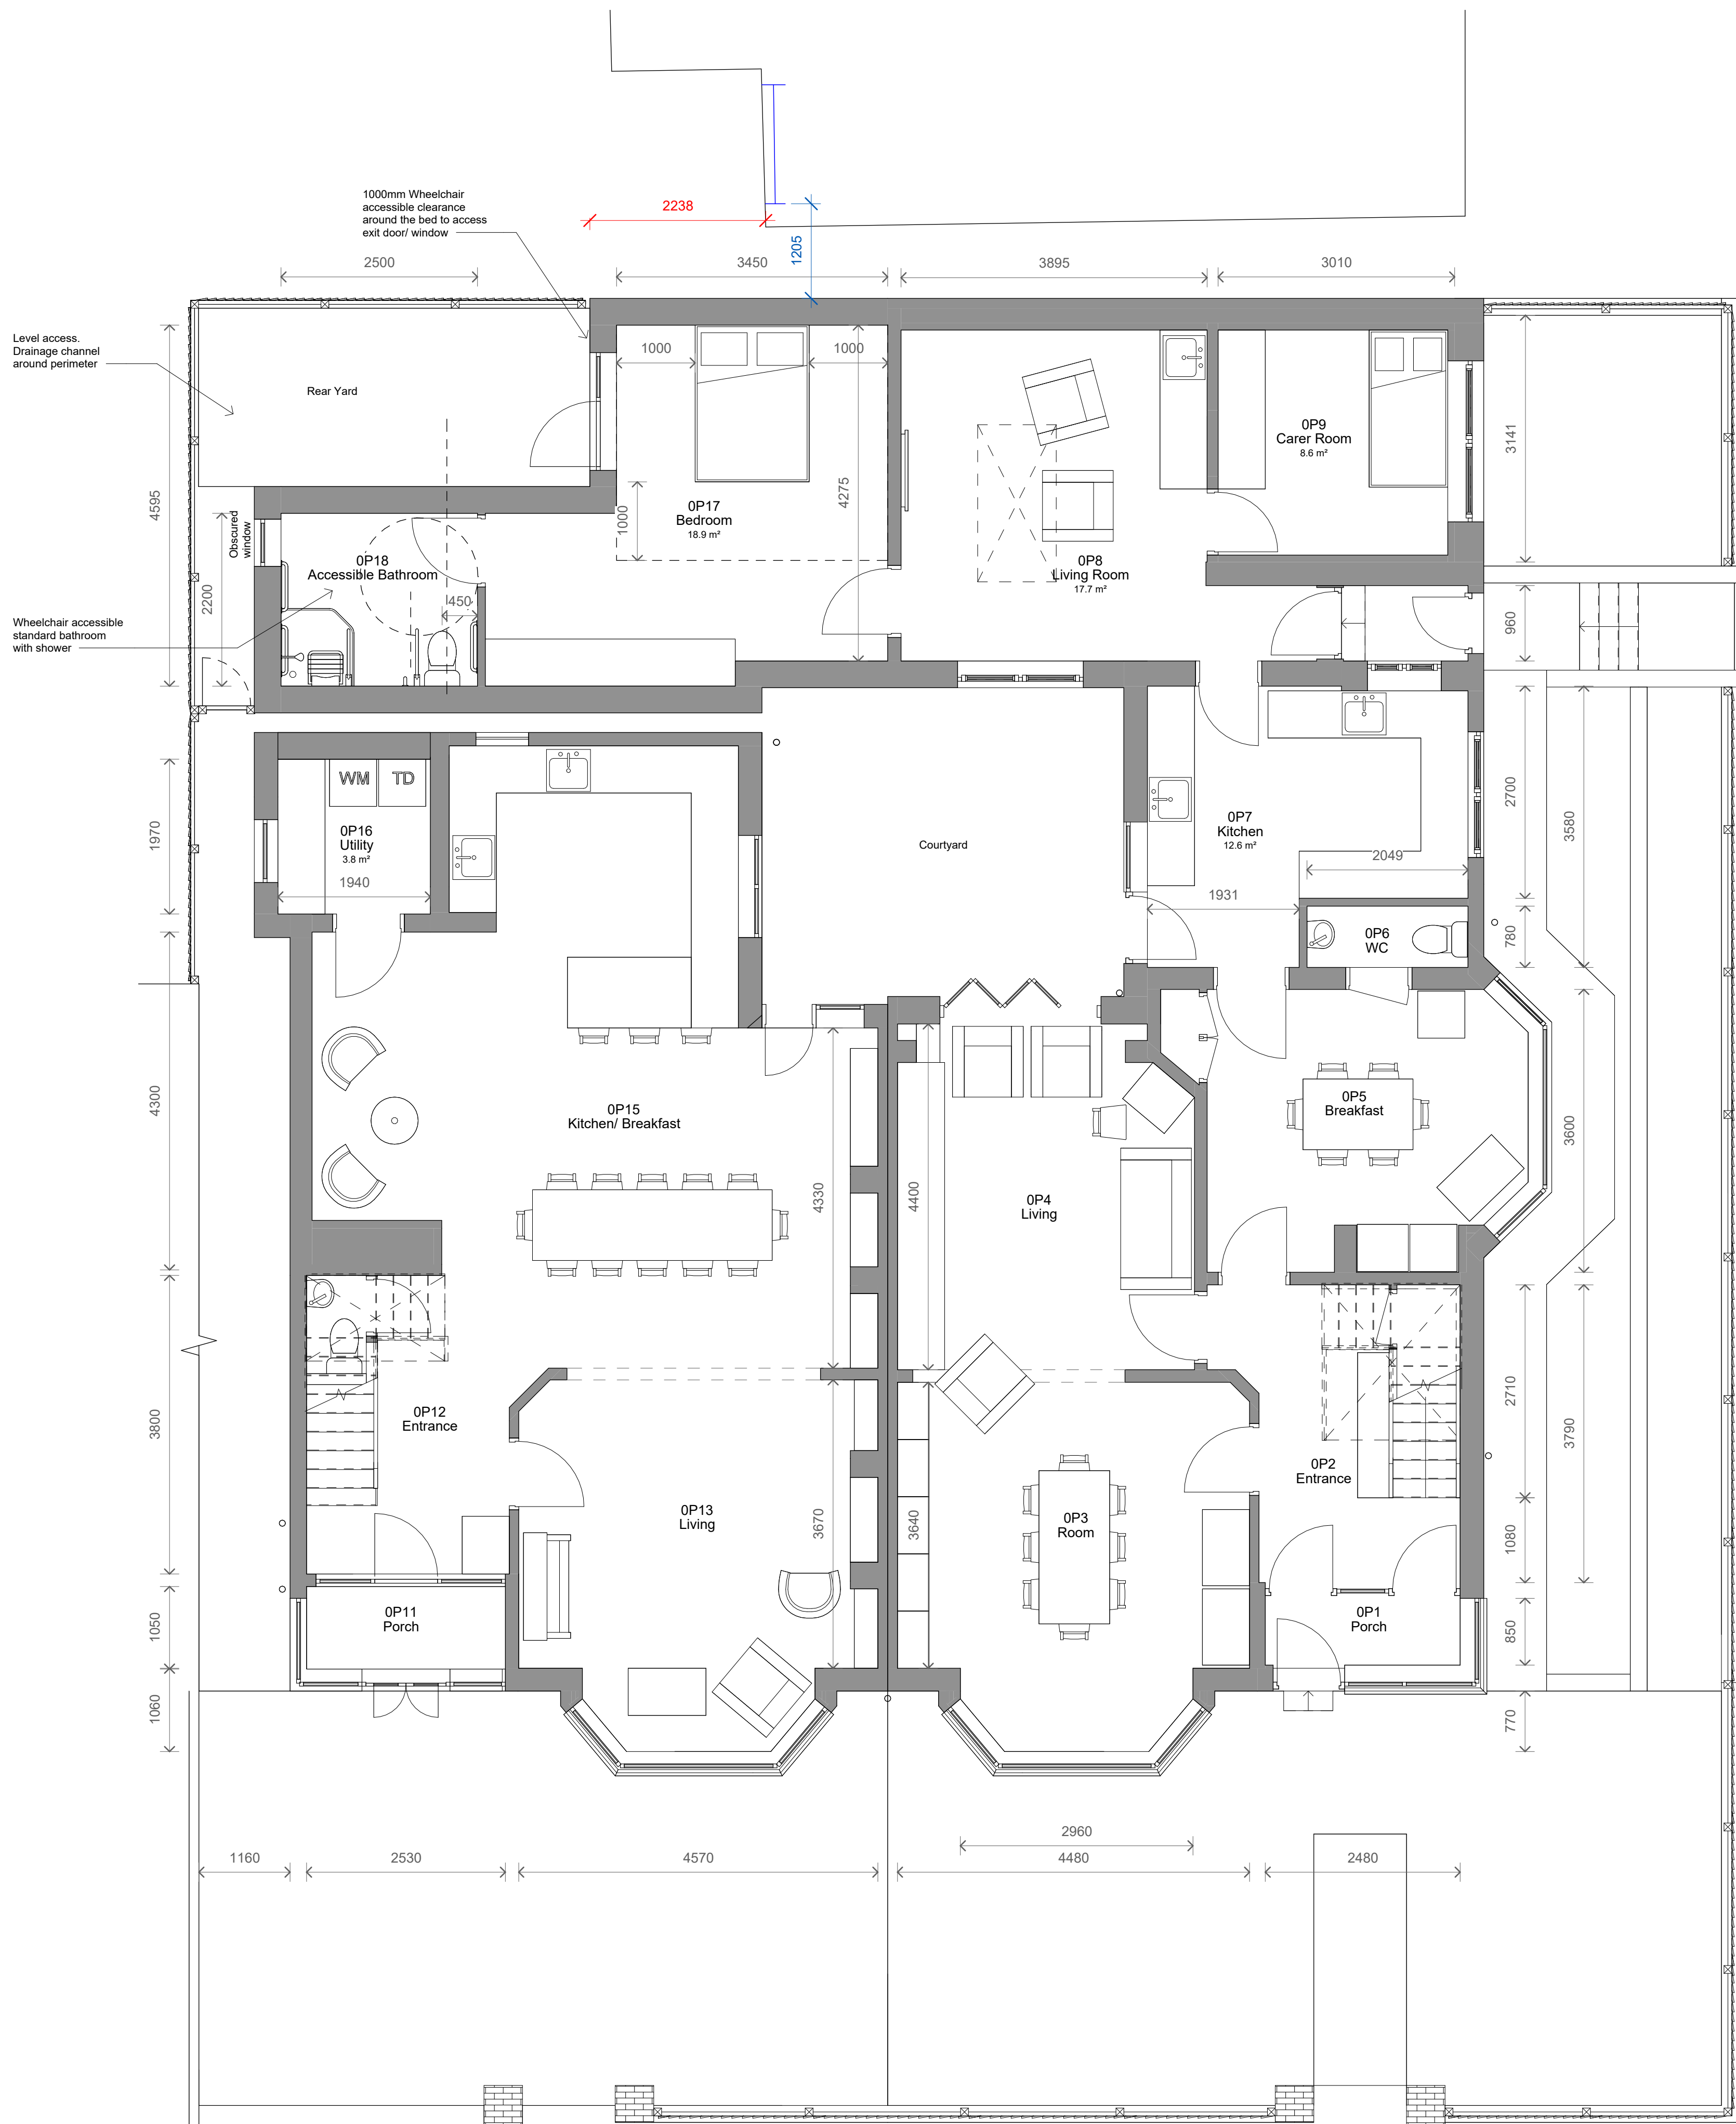

1 Level 0 - Proposed
1 : 50

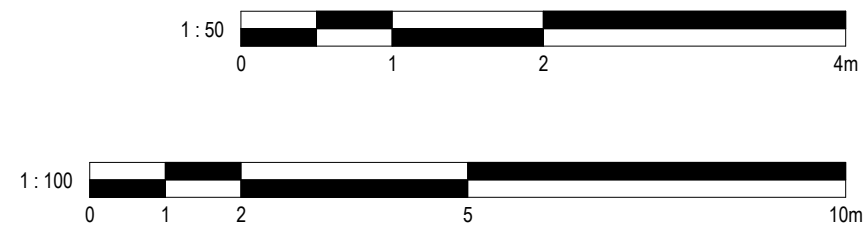

3	Revised Plans - Planning	Date 4	SG
2	Revised Plans - Planning	25/09/2025	SG
1	Revised Design	09/09/2025	MA
No.	Description	Date	Initial

PROJECT			86-88 Kings Road					
TITLE			Proposed Ground Floor Plan					
STATUS			DESIGN					
DRAWN BY		DATE				SCALE (@ A1)		
MA		12/05/2025				1 : 50		
PROJECT NUMBER		DRAWING NUMBER		REV				
GSS24195.1		003A		3				
GOLD SKETCH S T U D I O S www.goldsketch.co.ukinfo@goldsketch.co.uk0161 792 9595								
NOTES ©COPYRIGHT - ALL RIGHTS RESERVED. THIS DRAWING AND ANY CONTENTS HEREIN ARE UNPUBLISHED AND NOT BE REPRODUCED OR TRANSMITTED IN ANY FORM OR BY ANY MEANS, ELECTRONIC OR MECHANICAL, INCLUDING PHOTOCOPYING, RECORDING, OR BY ANY INFORMATION STORAGE AND RETRIEVAL SYSTEM, WITHOUT THE WRITTEN PERMISSION OF GOLD SKETCH STUDIOS. DRAWING TO BE USED FOR THE STATUS INDICATED ONLY. ALL DIMENSIONS AND SETTING OUT SHALL BE CHECKED AND CONFIRMED ON SITE. ANY DISCREPANCIES TO BE REPORTED TO THE ARCHITECT IMMEDIATELY. THIS DRAWING IS THE PROPERTY OF GOLD SKETCH STUDIOS AND IS TO BE USED IN ACCORDANCE WITH CURRENT BUILDING REGULATION RELEVANT CODES OF PRACTICE AND BRITISH STANDARDS. ALL DIMENSIONS ON THIS DRAWING ARE IN MILLIMETRES UNLESS OTHERWISE STATED.								