


The builder must check the site and the approved drawings before commencing the works and must take any working measurements as necessary. Any discrepancy in the drawing must be reported to the client .

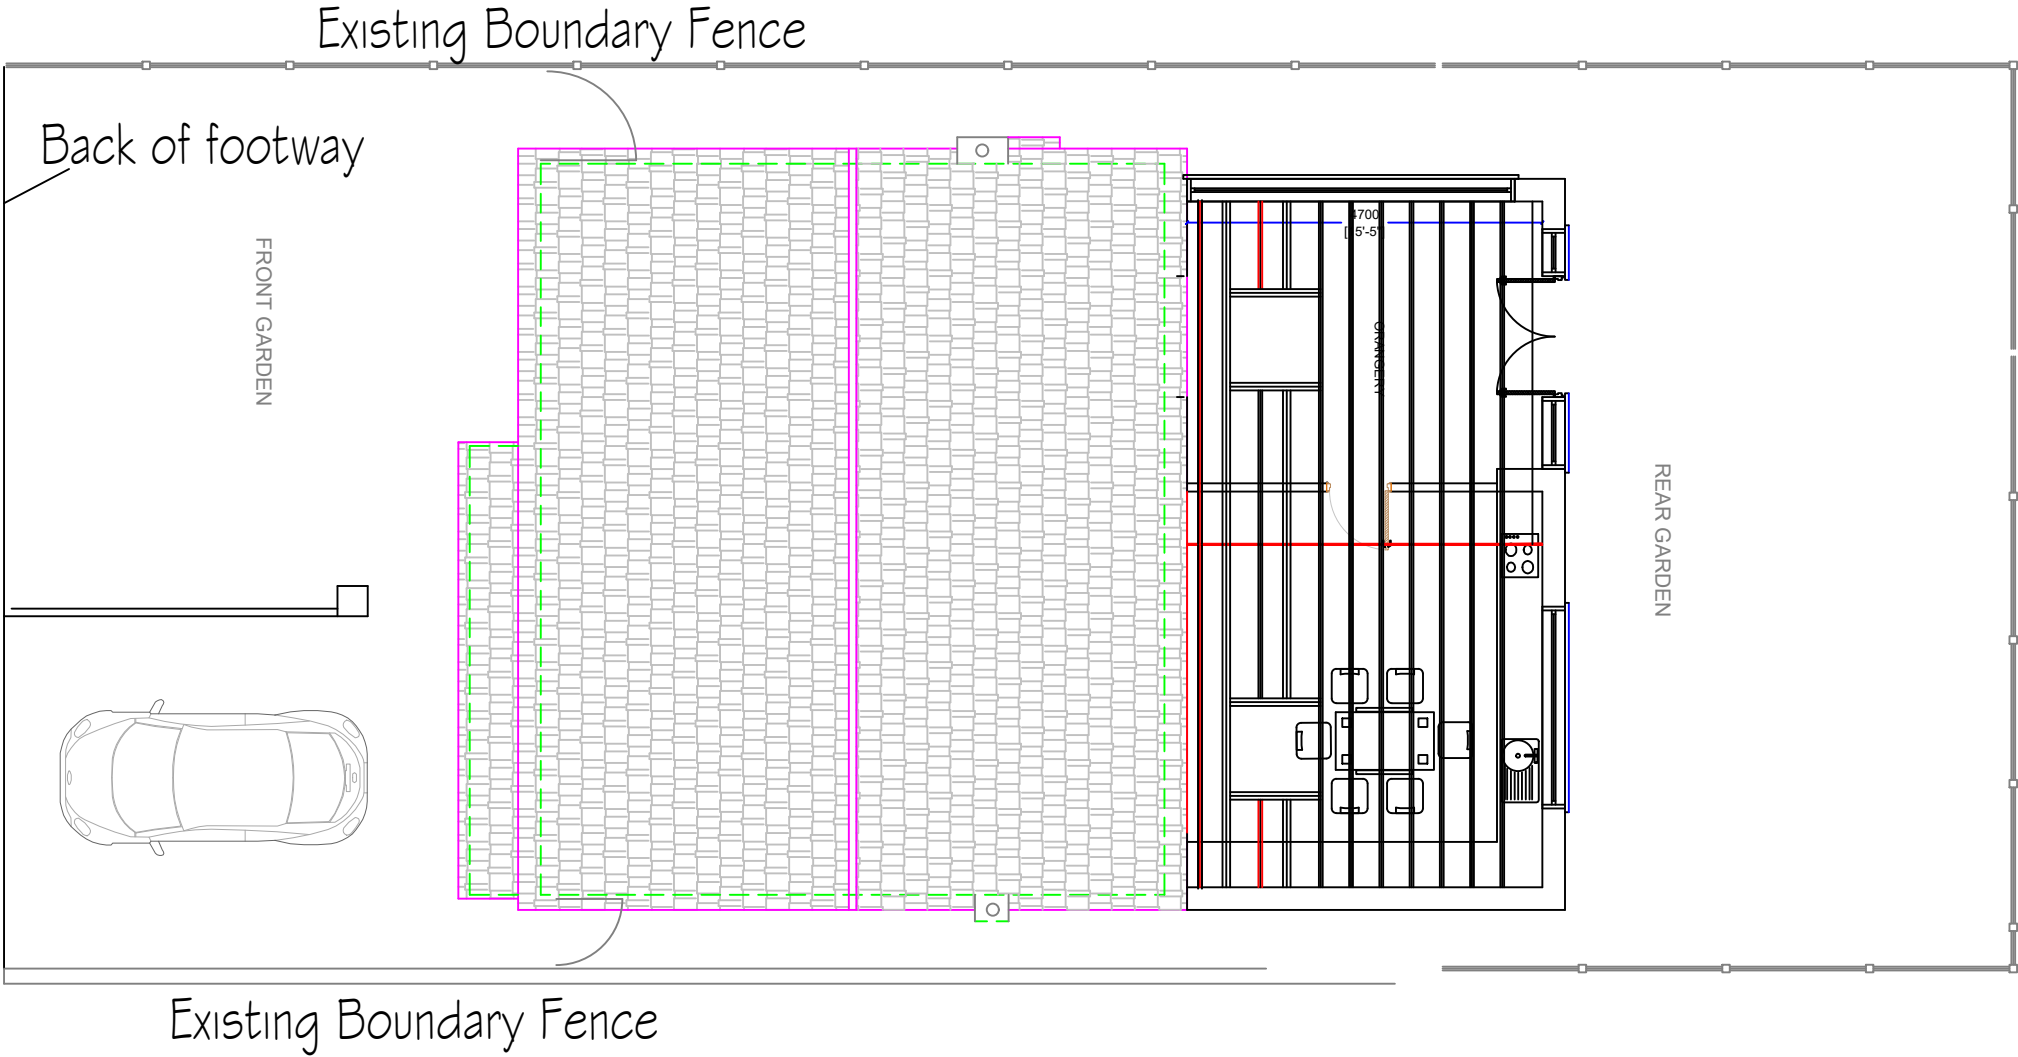

EXISTING SITE PLAN

REVISION			initial
no.	date	description	
A	7.3.24	Planning	
H S H Engineering Design Services Ltd 428 Cheetham Hill Road Cheetham Manchester M8 9LE, UK 01617956385,07940197 333			
project title	Proposed single storey extension to the front including a porch.		
client	Mr Shouib Sarwar		
dwg. title	Existing Site Layout Plan		
dwg.no.	sheet no.	scale.	job no.
01A		1:100 @ A3	
118 Sunny Bank Road BL9 8LJ			
drawn by.	checked by.	approved by.	date
TZ			June 2021