
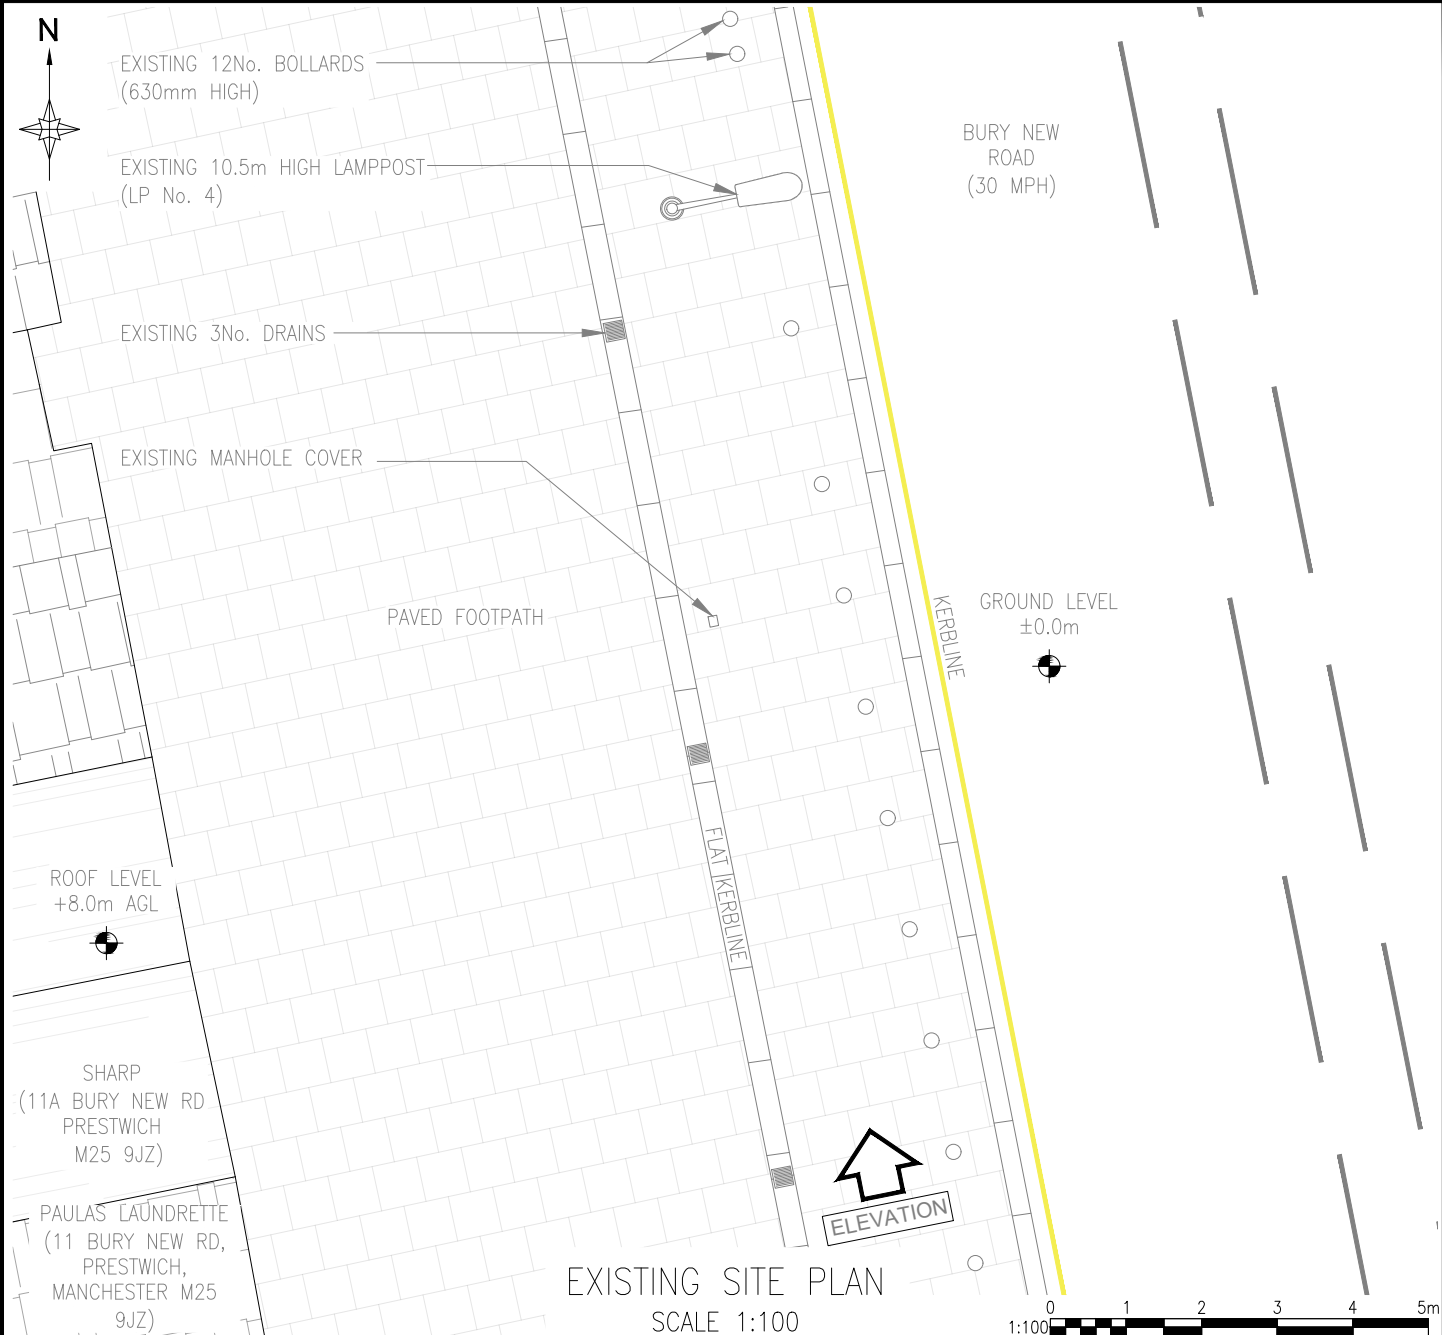
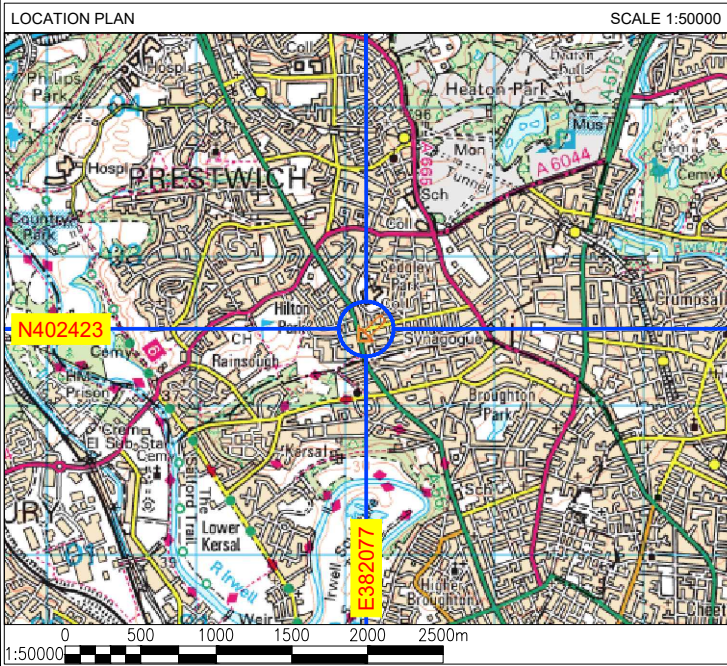




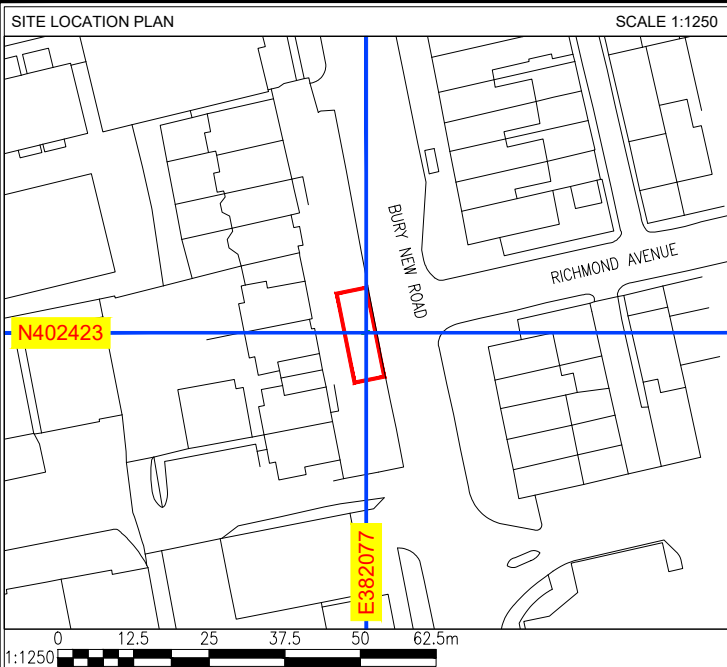


A	ISSUED FOR APPROVAL					SM	08.05.25
REV	DESCRIPTION					BY	DATE
SCALE AS SHOW WHEN PRINTED AT A4		DRAWN	SM	CHECKED	DCC	ALL DIMENSIONS IN METRES U.N.O	
		DATE	08.05.25	DATE	08.05.25		
LOCATION PLAN - Digital Mapping Solutions from Dotted Eyes.							
SITE BLOCK PLAN - Digital Mapping Solutions from Promap							

DRAWING TITLE
STREET HUB
PSW - 104
001 - EXISTING SITE PLAN

SITE ADDRESS
13 BURY NEW ROAD
PRESTWICH
MANCHESTER
M25 9JZ

REV A

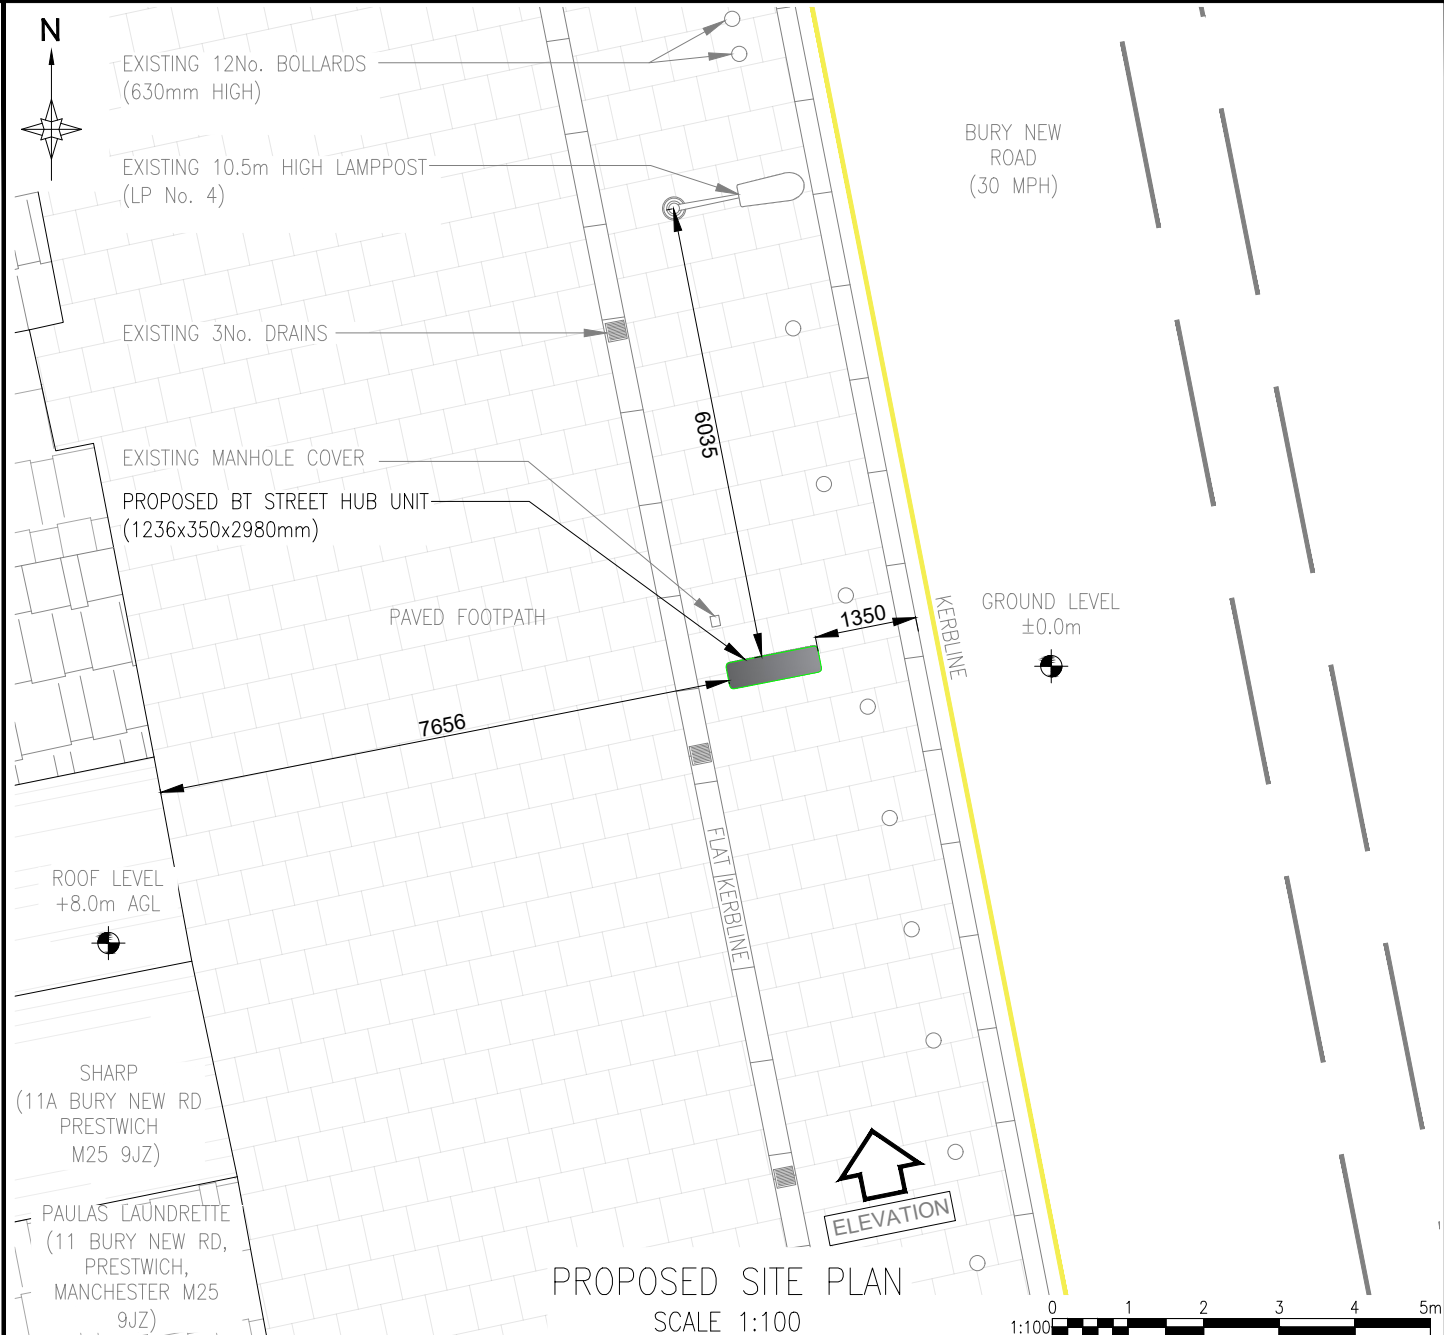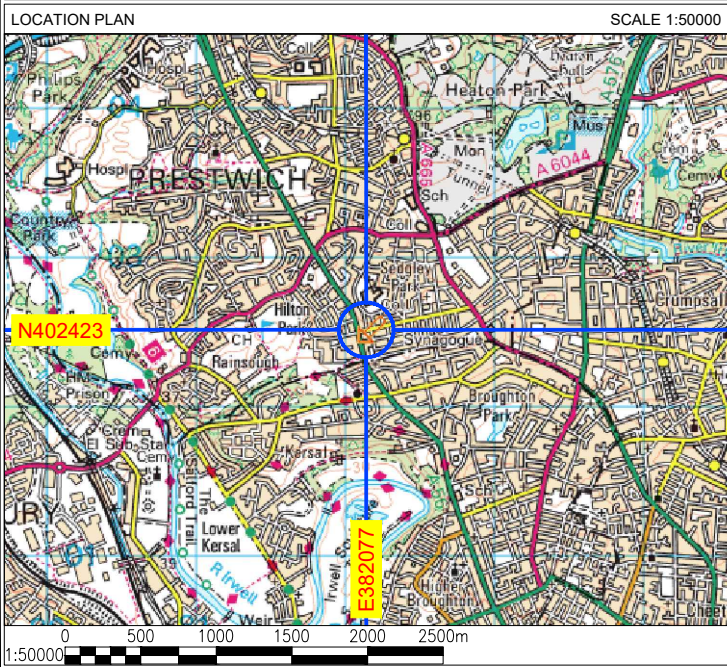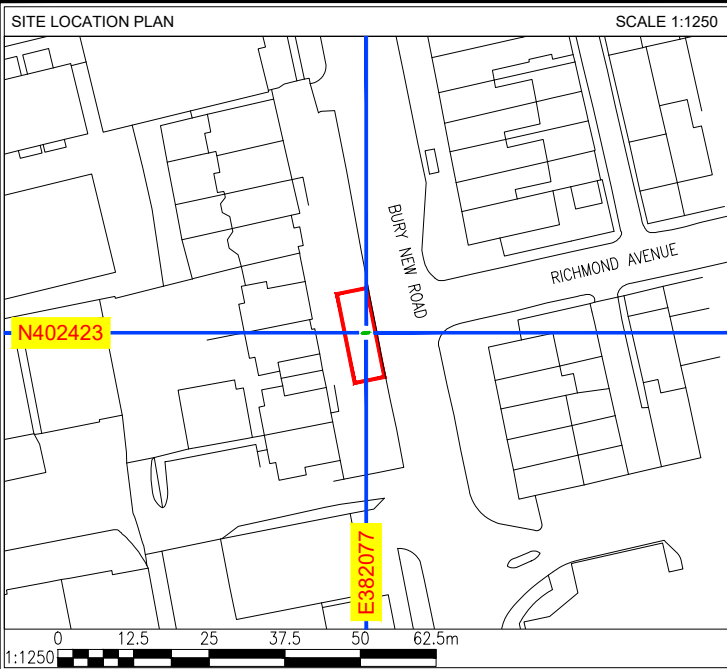


A	ISSUED FOR APPROVAL					SM	08.05.25
REV	DESCRIPTION					BY	DATE
SCALE AS SHOW WHEN PRINTED AT A4		DRAWN	SM	CHECKED	DCC	ALL DIMENSIONS IN METRES U.N.O	
		DATE	08.05.25	DATE	08.05.25		
LOCATION PLAN - Digital Mapping Solutions from Dotted Eyes.							
SITE BLOCK PLAN - Digital Mapping Solutions from Promap							


DRAWING TITLE
STREET HUB
PSW - 104
002 - PROPOSED SITE PLAN

SITE ADDRESS
13 BURY NEW ROAD
PRESTWICH
MANCHESTER
M25 9JZ

REV A

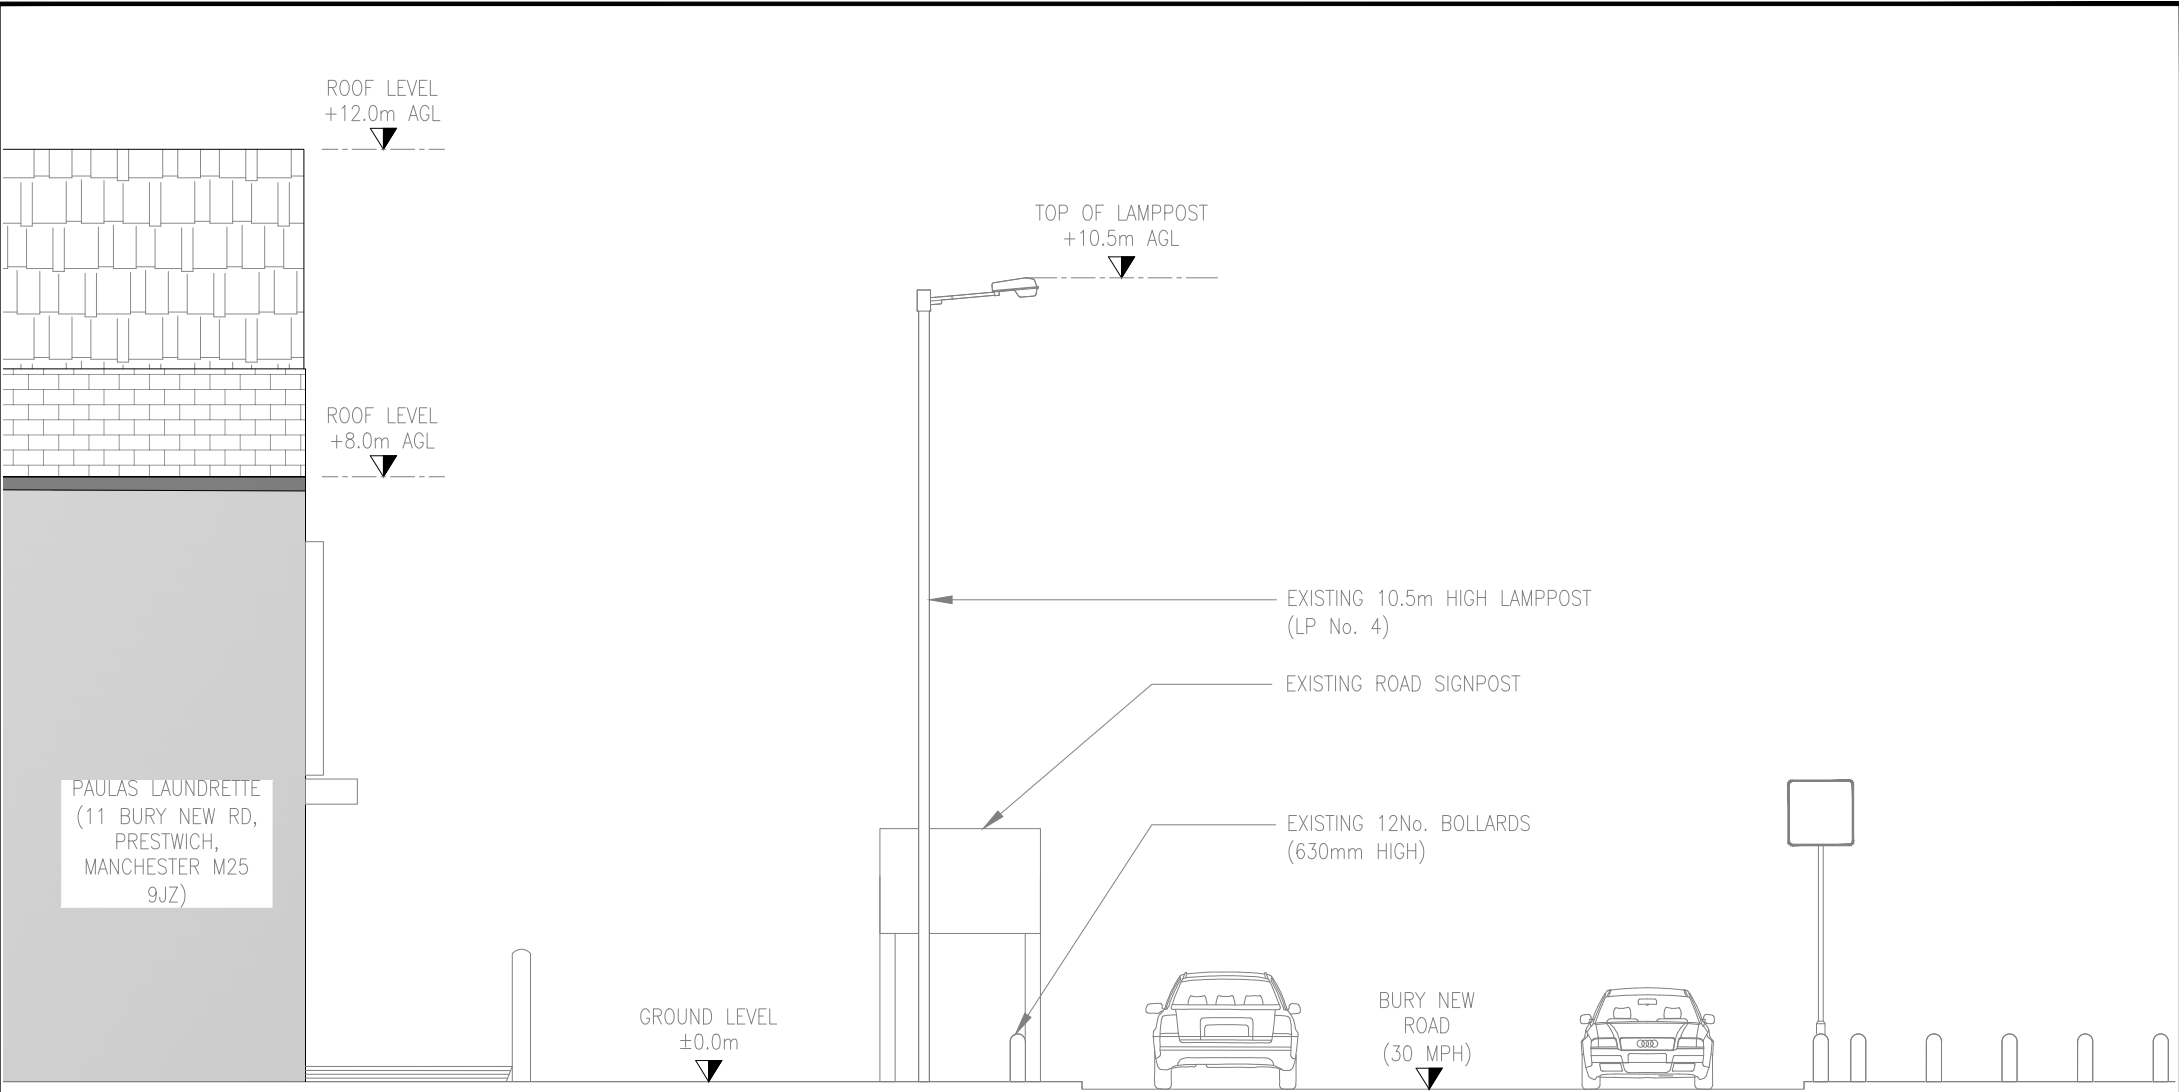

EXISTING SITE ELEVATION
SCALE 1:100

 


A	ISSUED FOR APPROVAL					SM	08.05.25
REV	DESCRIPTION					BY	DATE
SCALE AS SHOW WHEN PRINTED AT A4		DRAWN	SM	CHECKED	DCC	ALL DIMENSIONS IN METRES U.N.O	
		DATE	08.05.25	DATE	08.05.25		
LOCATION PLAN - Digital Mapping Solutions from Dotted Eyes.							
SITE BLOCK PLAN - Digital Mapping Solutions from Promap							


DRAWING TITLE
STREET HUB
PSW - 104
003 - EXISTING SITE ELEVATION

SITE ADDRESS
13 BURY NEW ROAD
PRESTWICH
MANCHESTER
M25 9JZ

REV	A
-----	---

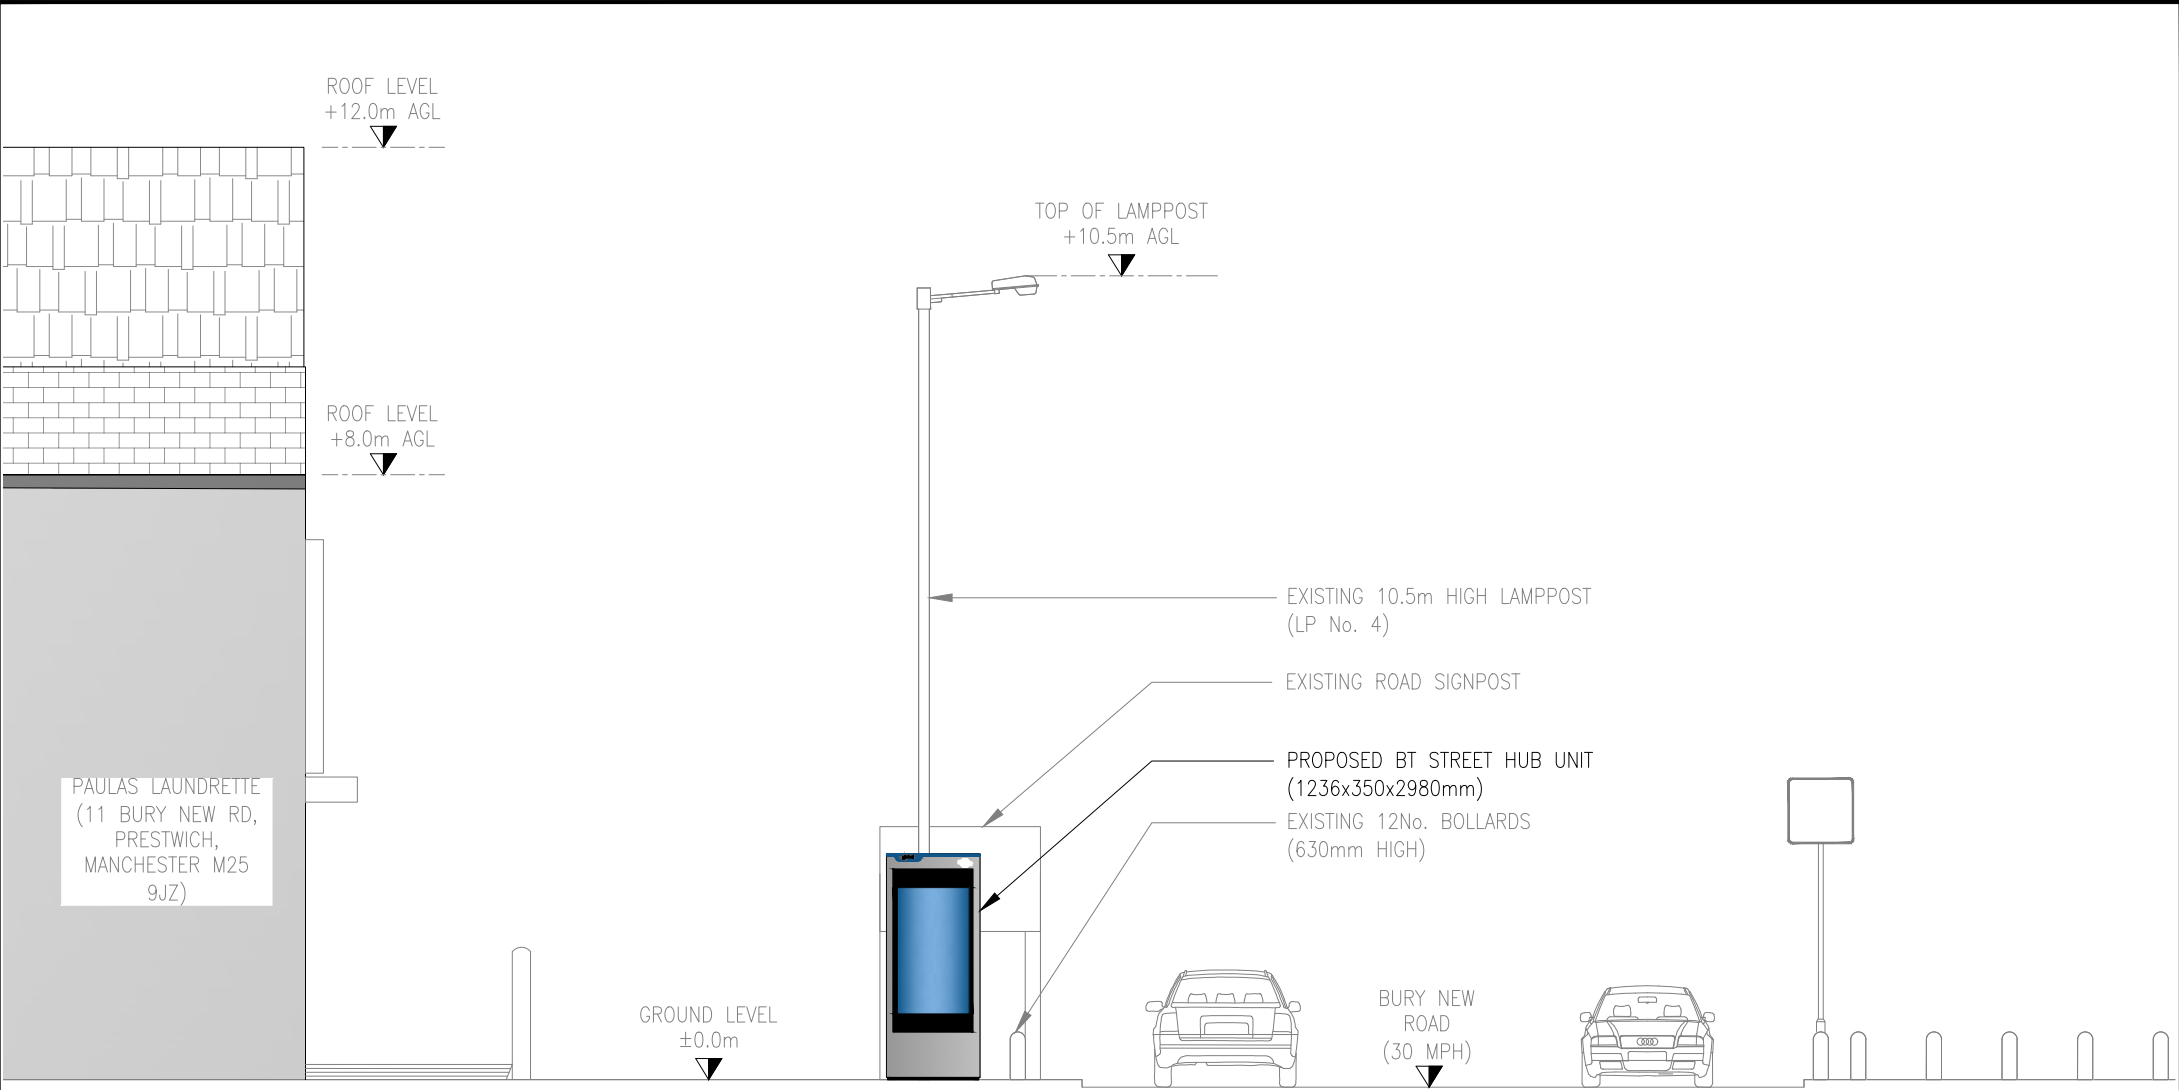

PROPOSED SITE ELEVATION
SCALE 1:100

 

A	ISSUED FOR APPROVAL					SM	08.05.25
REV	DESCRIPTION					BY	DATE
SCALE AS SHOW WHEN PRINTED AT A4		DRAWN	SM	CHECKED	DCC	ALL DIMENSIONS IN METRES U.N.O	
		DATE	08.05.25	DATE	08.05.25		
LOCATION PLAN - Digital Mapping Solutions from Dotted Eyes.							
SITE BLOCK PLAN - Digital Mapping Solutions from Promap							

DRAWING TITLE
STREET HUB
PSW - 104
004 - PROPOSED SITE ELEVATION

SITE ADDRESS
13 BURY NEW ROAD
PRESTWICH
MANCHESTER
M25 9JZ