
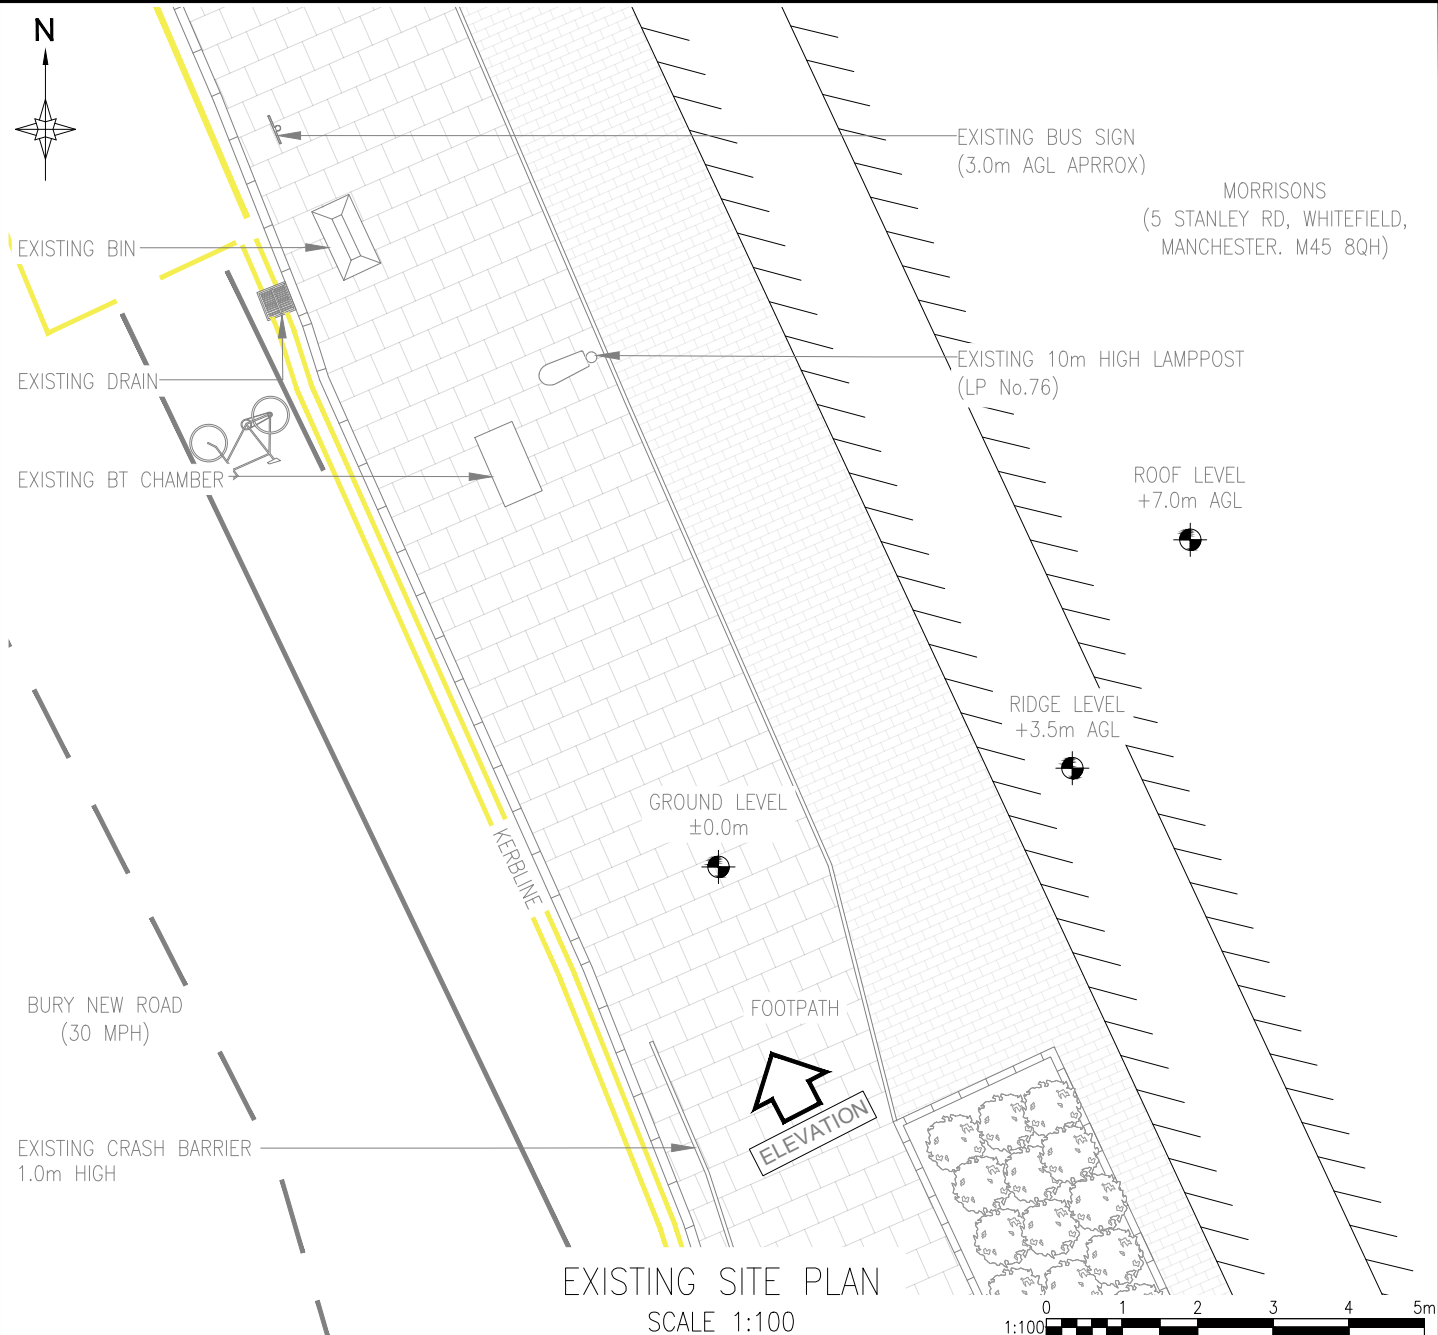
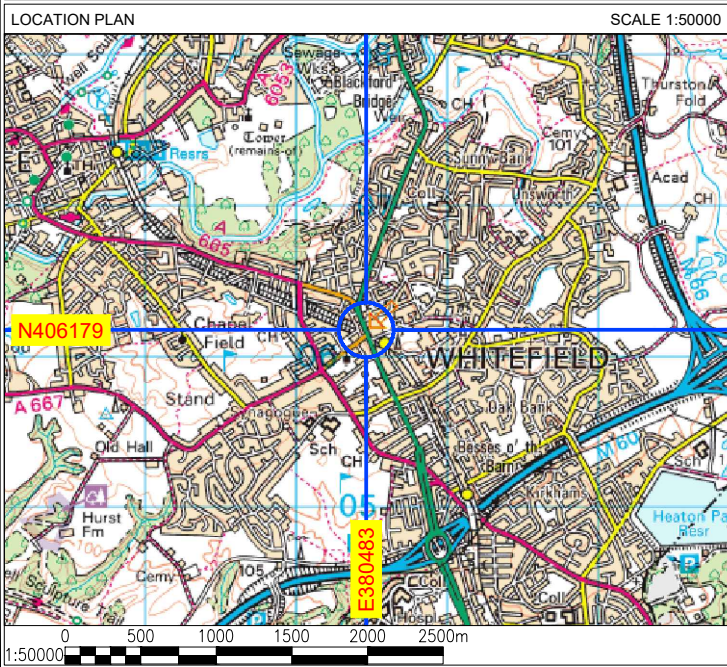




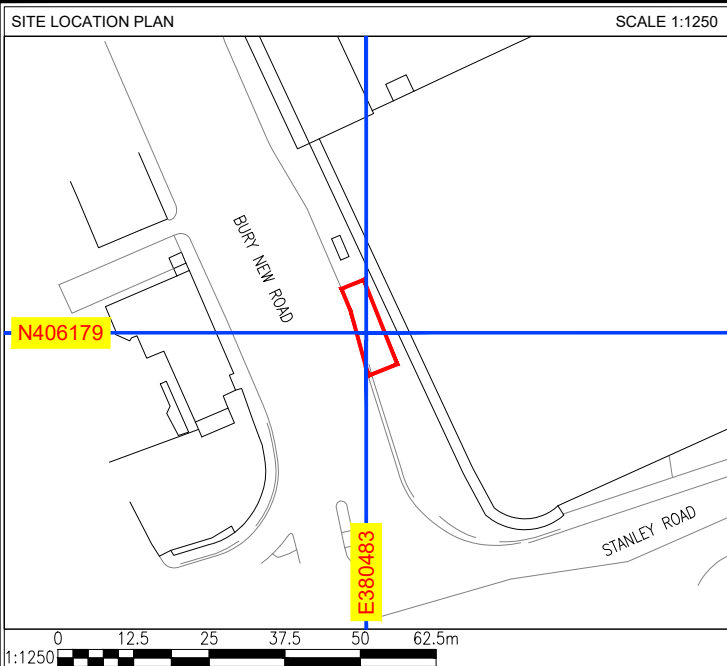


A	ISSUED FOR APPROVAL					RW	06.05.25
REV	DESCRIPTION					BY	DATE
SCALE AS SHOW WHEN PRINTED AT A4		DRAWN	RW	CHECKED	DCC	ALL DIMENSIONS IN METRES U.N.O	
		DATE	06.05.25	DATE	06.05.25		
LOCATION PLAN - Digital Mapping Solutions from Dotted Eyes.							
SITE BLOCK PLAN - Digital Mapping Solutions from Promap							

DRAWING TITLE
STREET HUB
BRY-115 MORRISONS
001 - EXISTING SITE PLAN

SITE ADDRESS
MORRISONS
UNSWORTH
MANCHESTER
M45 8QS

REV	A
-----	---

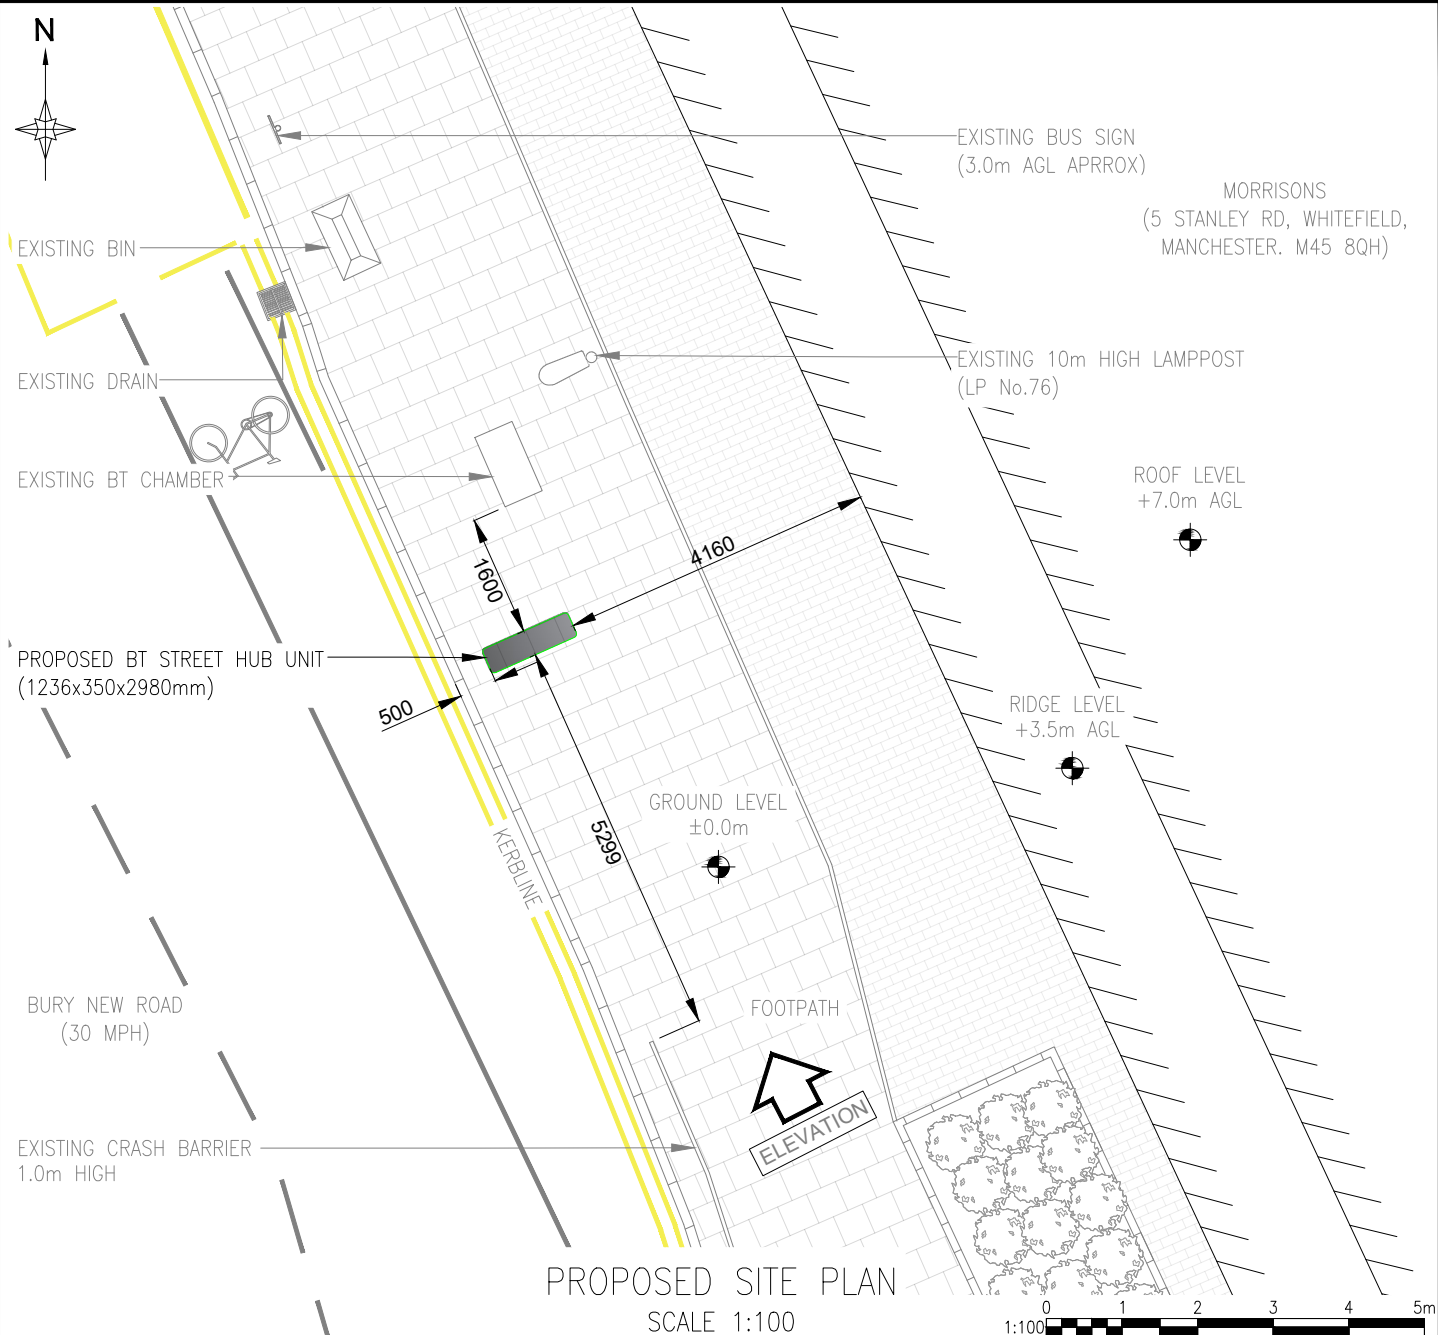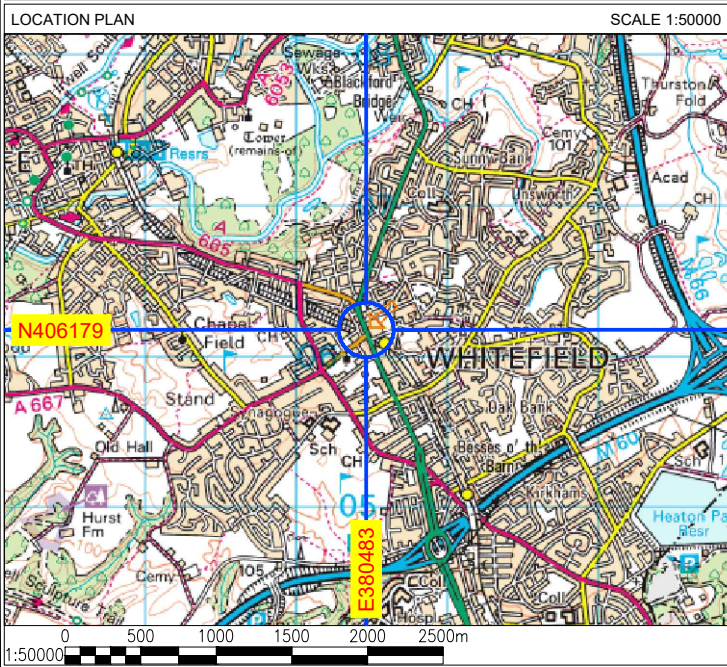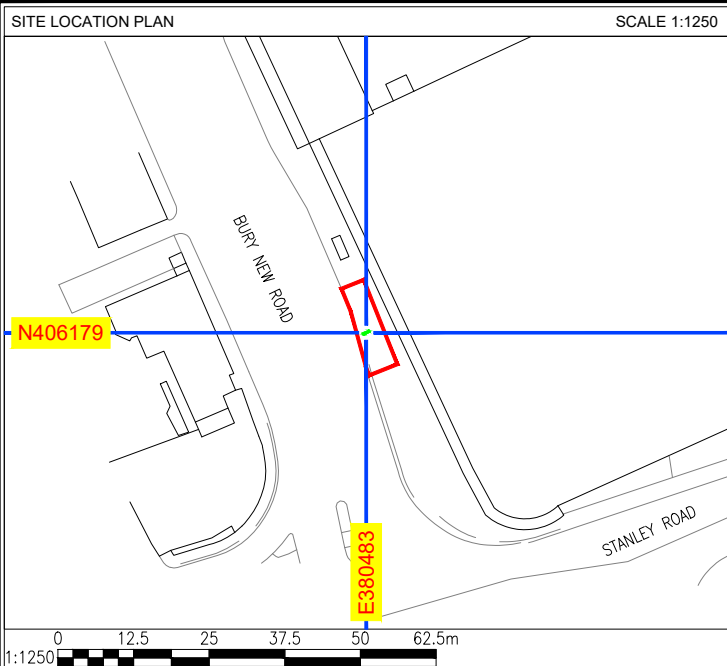


						RW	
A		ISSUED FOR APPROVAL					06.05.25
REV		DESCRIPTION				BY	DATE
SCALE AS SHOWN WHEN PRINTED AT A4		DRAWN	RW	CHECKED	DCC	ALL DIMENSIONS IN METRES U.N.O	
		DATE	06.05.25	DATE	06.05.25		
LOCATION PLAN - Digital Mapping Solutions from Dotted Eyes.							
SITE BLOCK PLAN - Digital Mapping Solutions from Promap							

DRAWING TITLE
STREET HUB
BRY-115 MORRISONS
002 - PROPOSED SITE PLAN

SITE ADDRESS
MORRISONS
UNSWORTH
MANCHESTER
M45 8QS

REV	A
-----	---

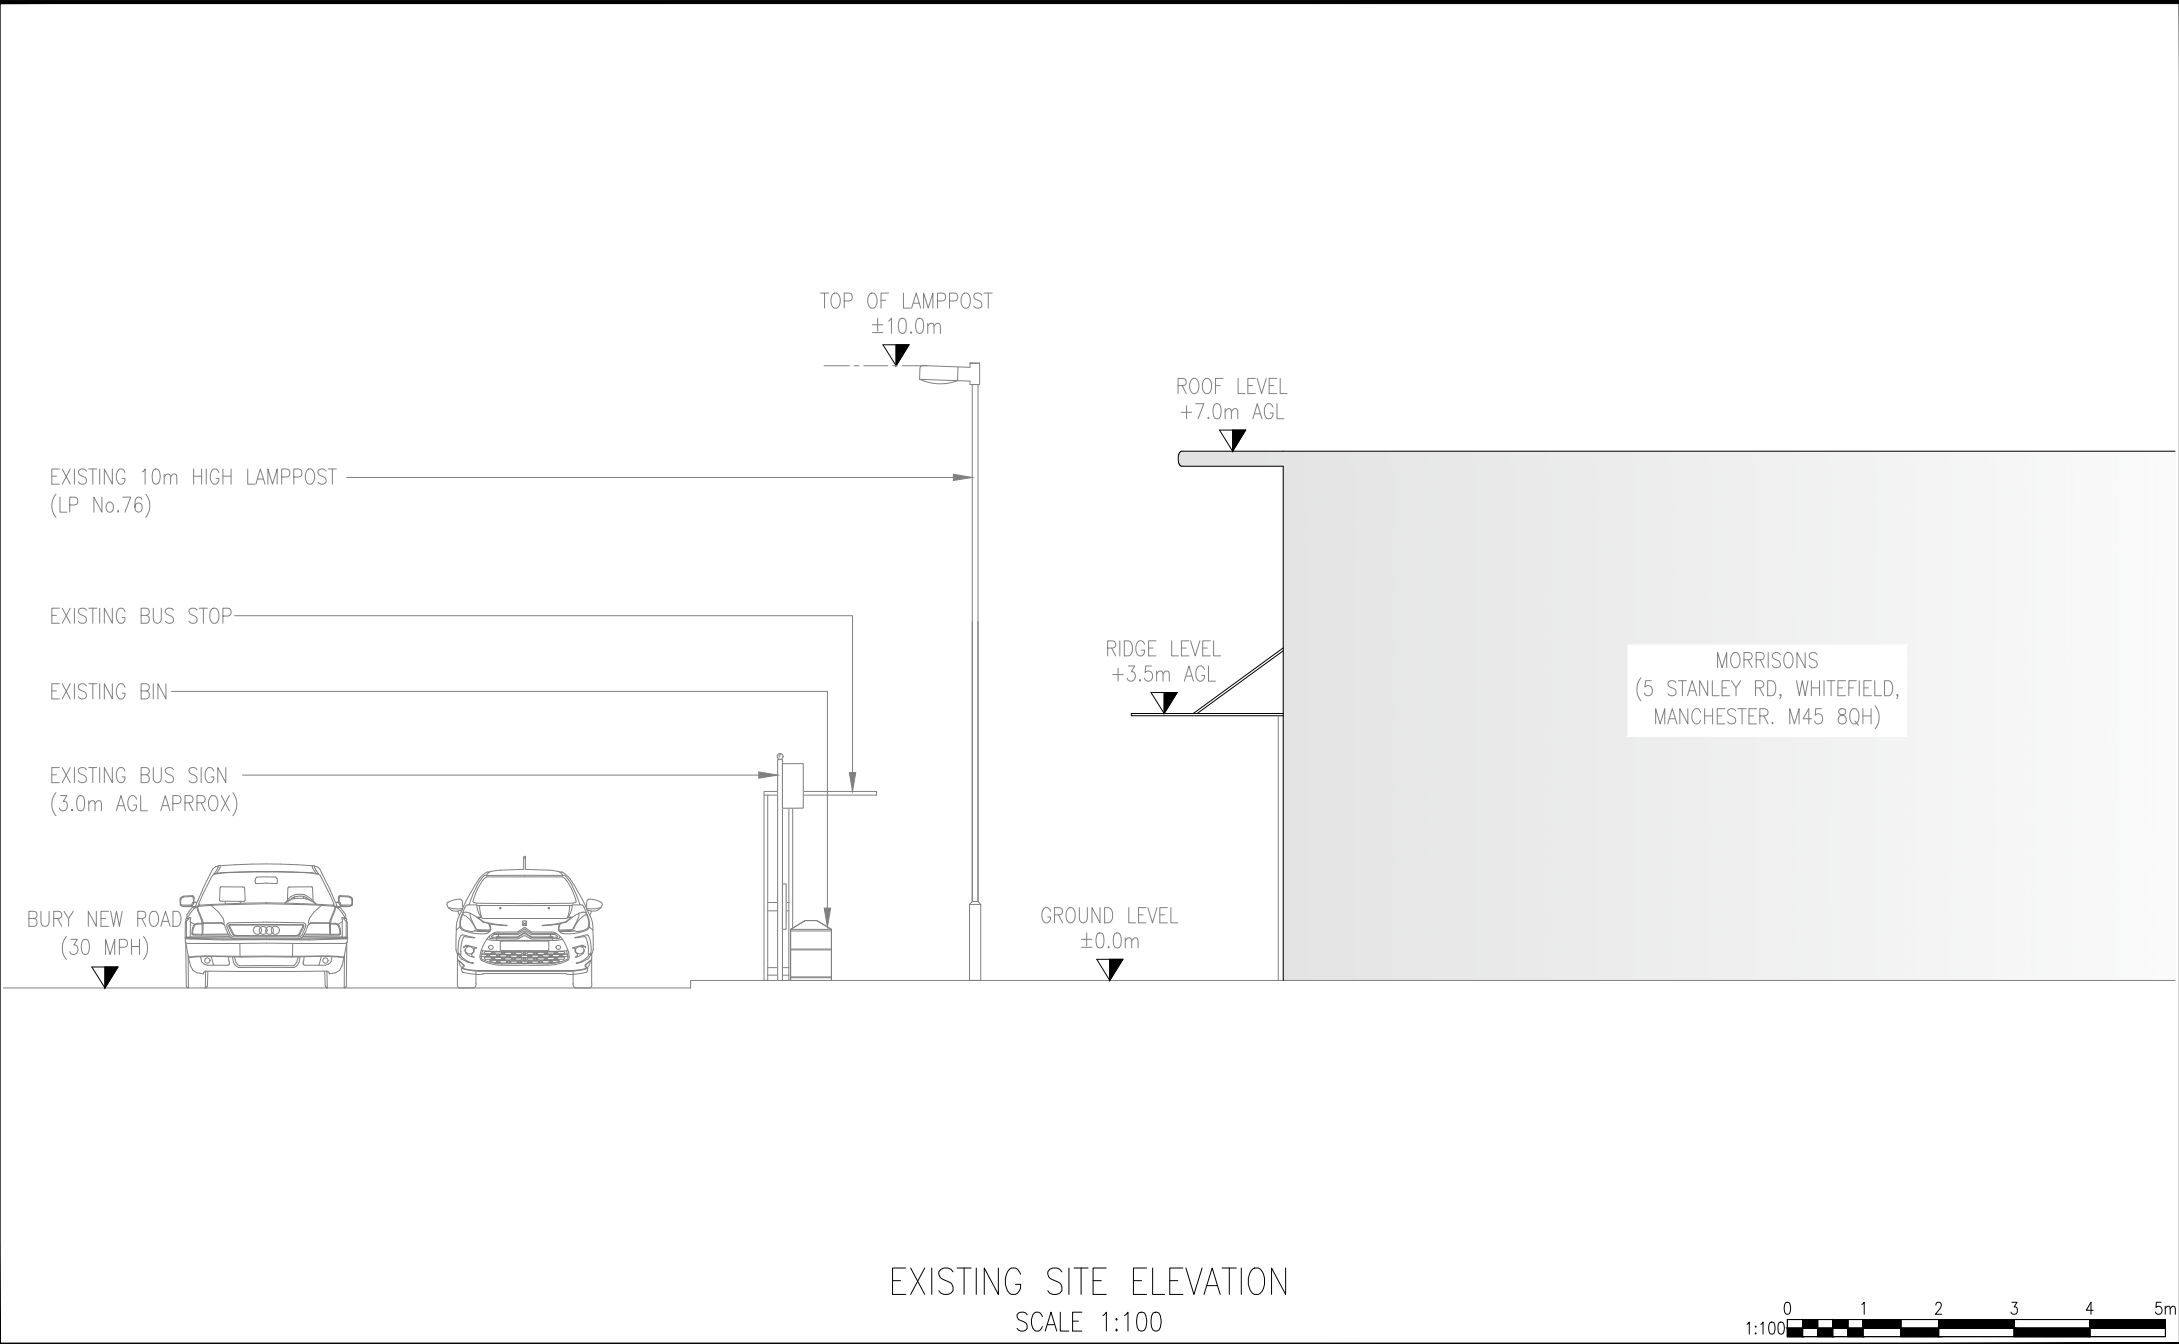


A	ISSUED FOR APPROVAL					RW	06.05.25		
REV	DESCRIPTION					BY	DATE		
SCALE AS SHOW WHEN PRINTED AT A4		DRAWN	RW	CHECKED	DCC	ALL DIMENSIONS IN METRES U.N.O			
		DATE	06.05.25	DATE	06.05.25				
LOCATION PLAN - Digital Mapping Solutions from Dotted Eyes.									
SITE BLOCK PLAN - Digital Mapping Solutions from Promap									

DRAWING TITLE
STREET HUB
BRY-115 MORRISONS
003 - EXISTING SITE ELEVATION

SITE ADDRESS
MORRISONS
UNSWORTH
MANCHESTER
M45 8QS

REV	A
-----	---

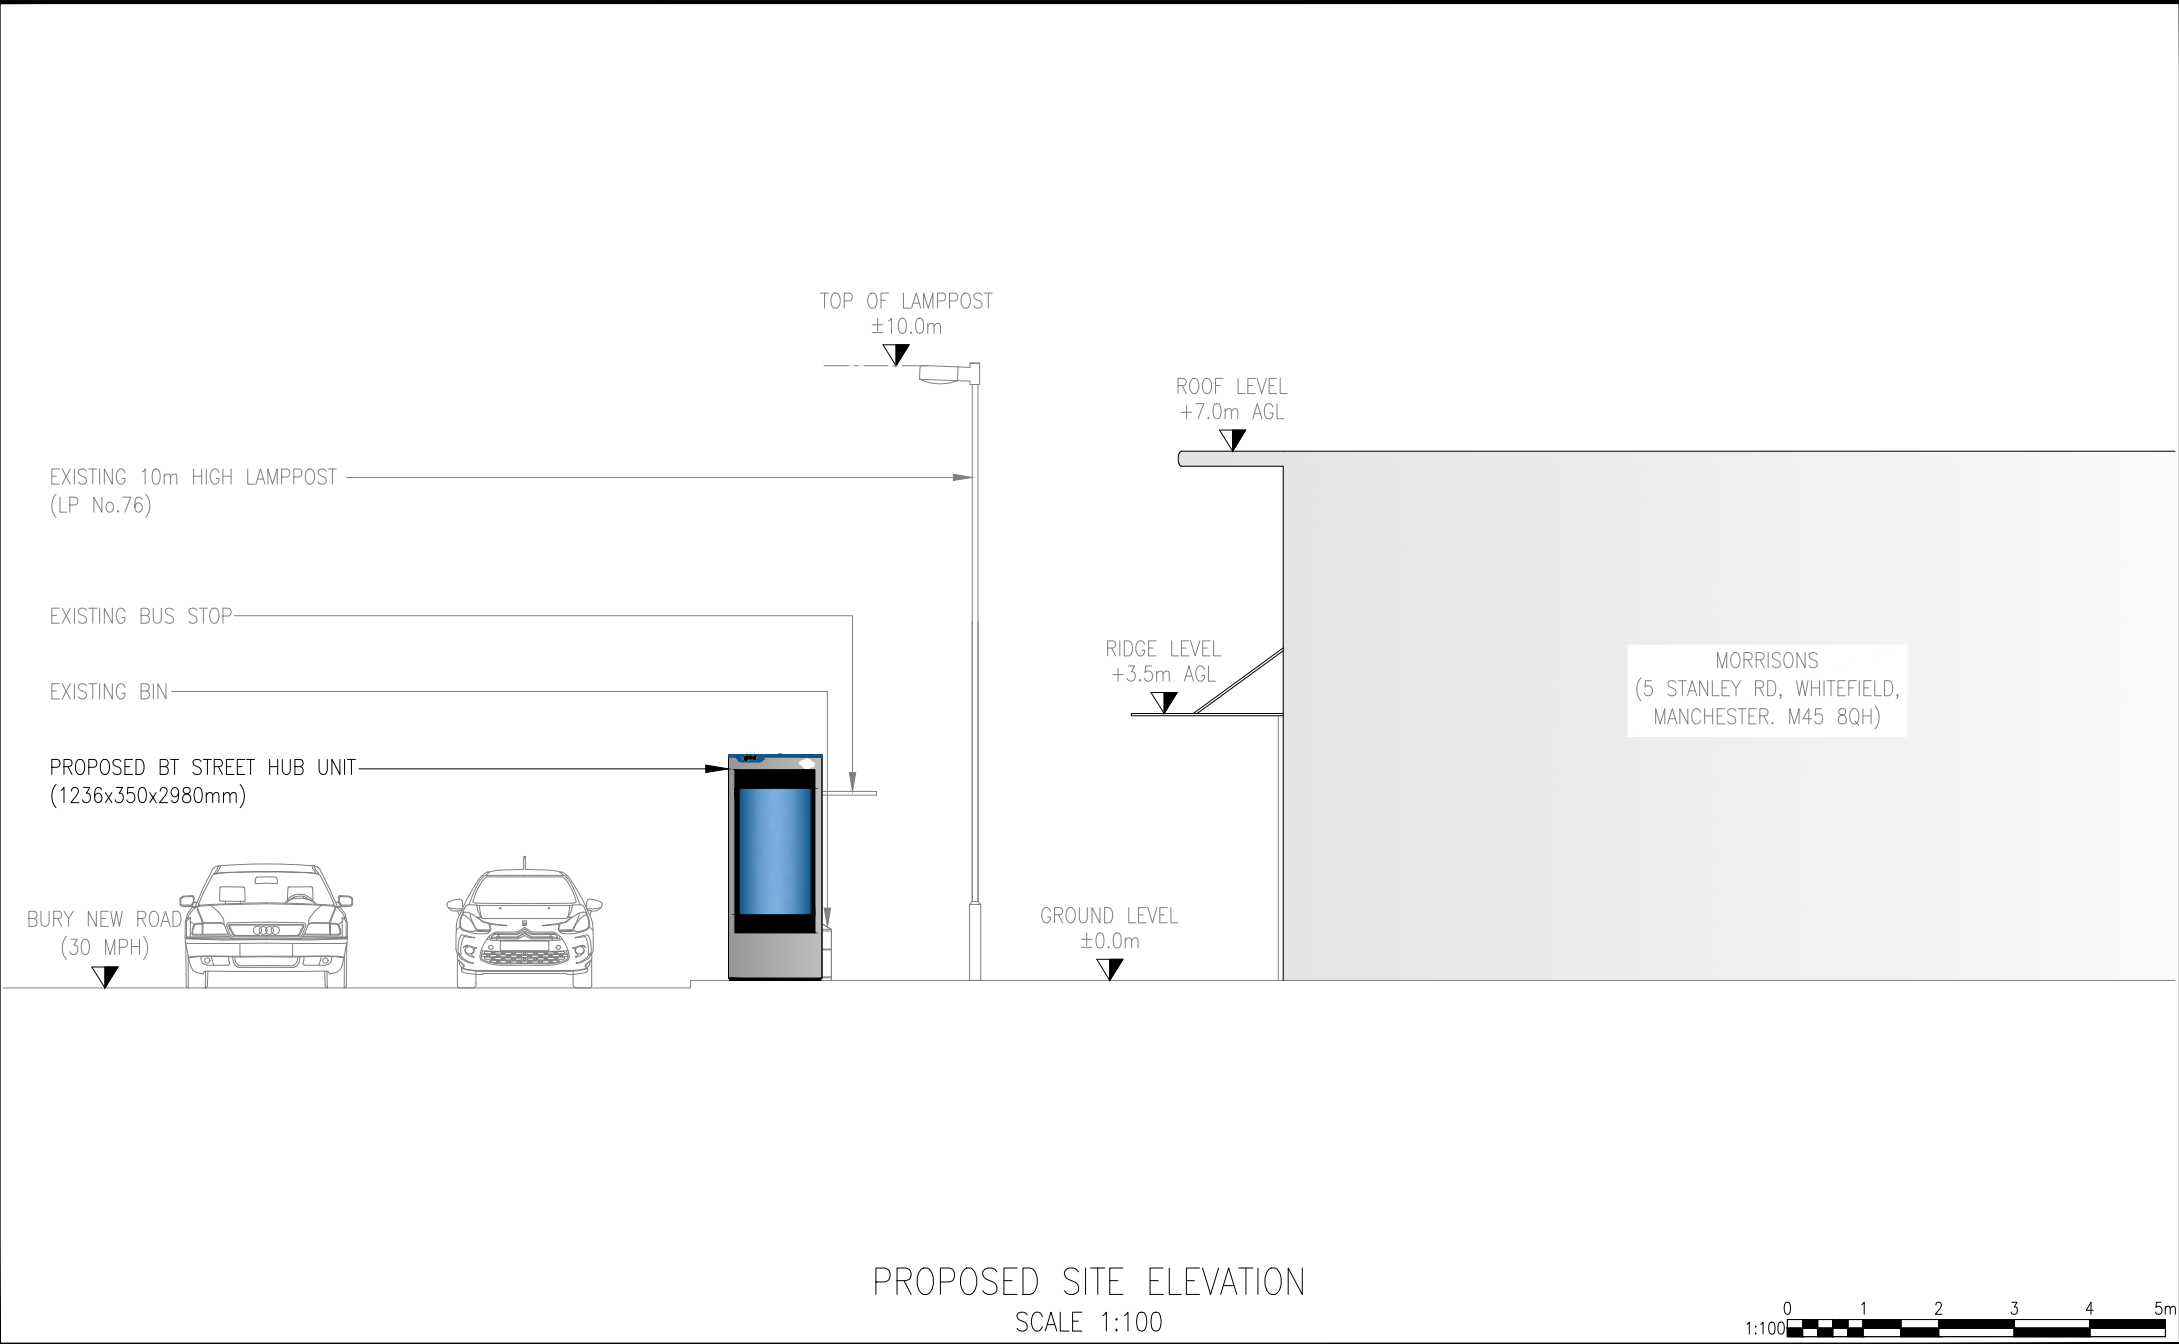

A	ISSUED FOR APPROVAL					RW	06.05.25
REV	DESCRIPTION					BY	DATE
SCALE AS SHOW WHEN PRINTED AT A4		DRAWN	RW	CHECKED	DCC	ALL DIMENSIONS IN METRES U.N.O	
		DATE	06.05.25	DATE	06.05.25		
LOCATION PLAN - Digital Mapping Solutions from Dotted Eyes.							
SITE BLOCK PLAN - Digital Mapping Solutions from Promap							

DRAWING TITLE
STREET HUB
BRY-115 MORRISONS
004 - PROPOSED SITE ELEVATION

SITE ADDRESS
MORRISONS
UNSWORTH
MANCHESTER
M45 8QS

REV	A
-----	---