




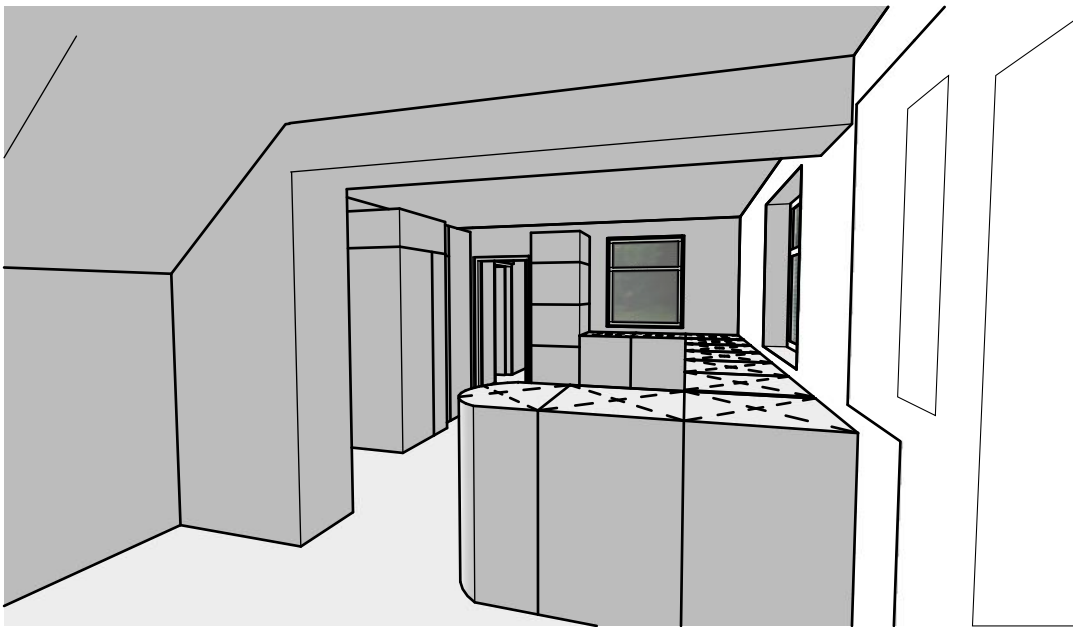

EXISTING 3D KITCHEN VIEW - 01

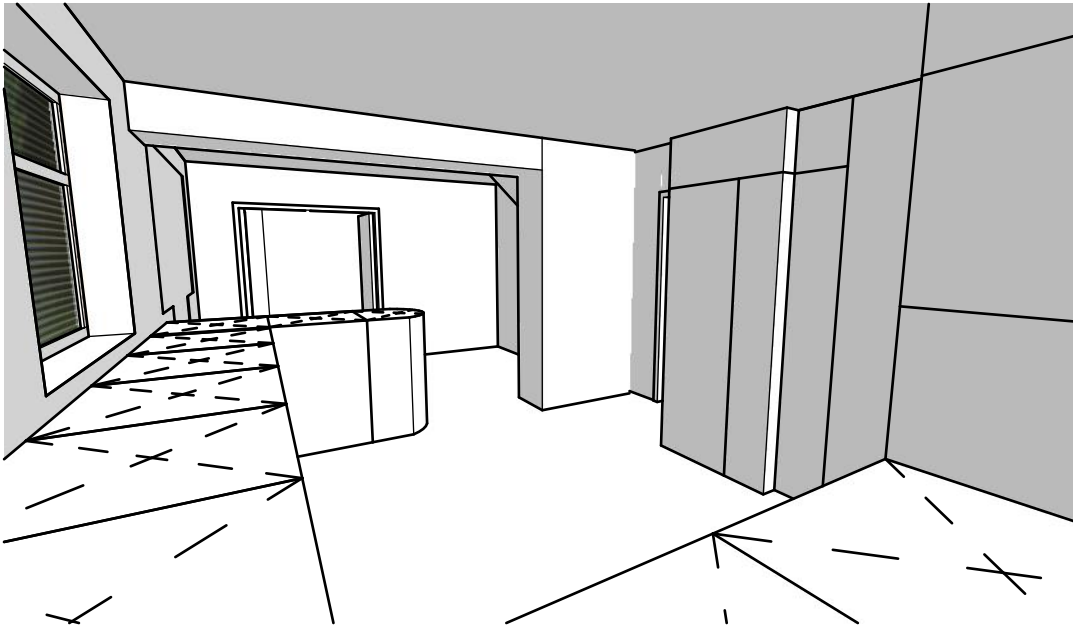

EXISTING 3D KITCHEN VIEW - 02

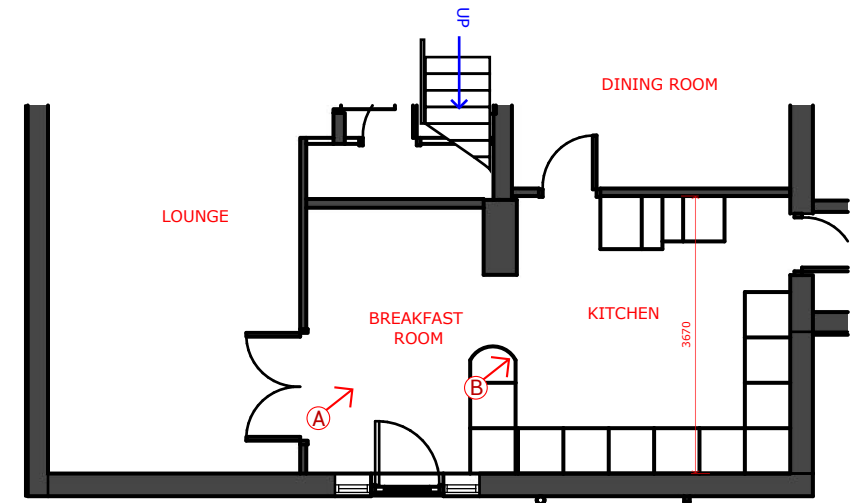

EXISTING GROUND FLOOR PLAN

Scale 1:100 @ A4



VIEW - A



VIEW - B

Notes: Do not scale from this drawing. Use figured dimensions in all cases. Check all dimensions on site. Report any drawing errors or discrepancies to O'Brien & Noel Architects before proceeding. This drawing has been created for the purposes identified in the status and should only be used for this purpose. This is not a construction drawing. To be read in conjunction with all approved documents, permits, drawings and information and drawings from other appointed consultants.

Project: 72 Pole Lane, Unsworth, Bury, BL9 8PX

Drawing: Existing Rear 3D View 02

Job-Dwg No: 153-P08_RevB

tel: 0151 528 2211

email: contact@obriennoel.com

web: www.obriennoel.com

PLANNING

07/06/2025

O'BRIEN
& NOËL
ARCHITECTS