

- ① WHITE RENDER ADDED TO GROUND FLOOR EXTENSION AND EXISTING FACADE UP TO THE GARAGE DOOR
- ② TIMBER OAK FRONT DOOR WITH OPAQUE GLASS AND OPAQUE SIDE GLASS PANEL
- ③ GREY / ANTHRACITE UPVC WINDOWS / DOORS TO MATCH EXISTING WINDOWS SPRAY PAINTED GREY
- ④ EAVES SOFFIT & GUTTER TO MATCH EXISTING
- ⑤ BRICK PLINTH, BRICK TO MATCH EXISTING
- ⑥ ROOF TILES TO MATCH EXISTING
- ⑦ NEW WIDER GARAGE DOOR GREY / ANTHRACITE
- ⑧ GREY / ANTHRACITE PROJECTING CANOPY OVER PROPOSED BIFOLD DOORS




PROPOSED SITE PLAN
Scale 1:500 @ A4

No.72




PROPOSED FRONT ELEVATION C

Scale 1:100 @ A4

 

Notes: Do not scale from this drawing. Use figured dimensions in all cases. Check all dimensions on site. Report any drawing errors or discrepancies to O'Brien & Noel Architects before proceeding. This drawing has been created for the purposes identified in the status and should only be used for this purpose. This is not a construction drawing. To be read in conjunction with all approved documents, permits, drawings and information and drawings from other appointed consultants.

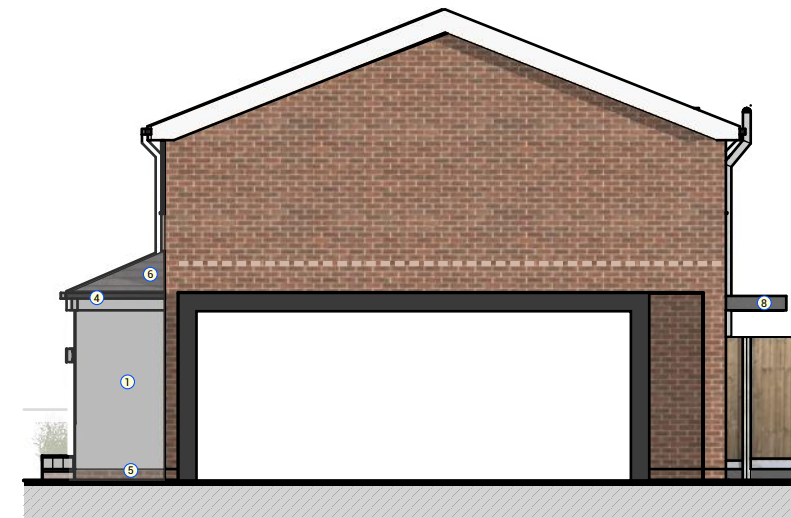

PROPOSED SIDE ELEVATION D

Project: 72 Pole Lane, Unsworth, Bury, BL9 8PX

Drawing: Proposed Rear / Side Elevation

Job-Dwg No: 153-P11_RevB

tel: 0151 528 2211

email: contact@obriennoel.com

web: www.obriennoel.com

PLANNING

07/06/2025

O'BRIEN
& NOËL
ARCHITECTS