


No.72



EXISTING REAR ELEVATION C

Scale 1:100 @ A4

 


Notes: Do not scale from this drawing. Use figured dimensions in all cases. Check all dimensions on site. Report any drawing errors or discrepancies to O'Brien & Noel Architects before proceeding. This drawing has been created for the purposes identified in the status and should only be used for this purpose. This is not a construction drawing. To be read in conjunction with all approved documents, permits, drawings and information and drawings from other appointed consultants.

© Copyright O'Brien & Noel Architects. Studio 2FLA Limited trading as O'Brien & Noel Architects.



EXISTING SITE PLAN

Scale 1:500 @ A4

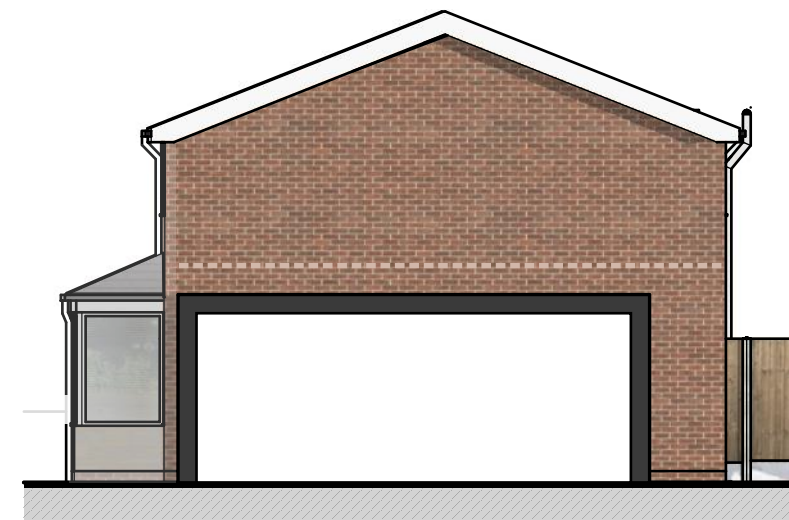

EXISTING SIDE ELEVATION D

Project: 72 Pole Lane, Unsworth, Bury, BL9 8PX

Drawing: Existing Rear / Side Elevation

Job-Dwg No: 153-P03\_RevB

tel: 0151 528 2211

email: [contact@obriennoel.com](mailto:contact@obriennoel.com)

web: [www.obriennoel.com](http://www.obriennoel.com)

PLANNING

07/06/2025

O'BRIEN  
& NOËL  
ARCHITECTS