




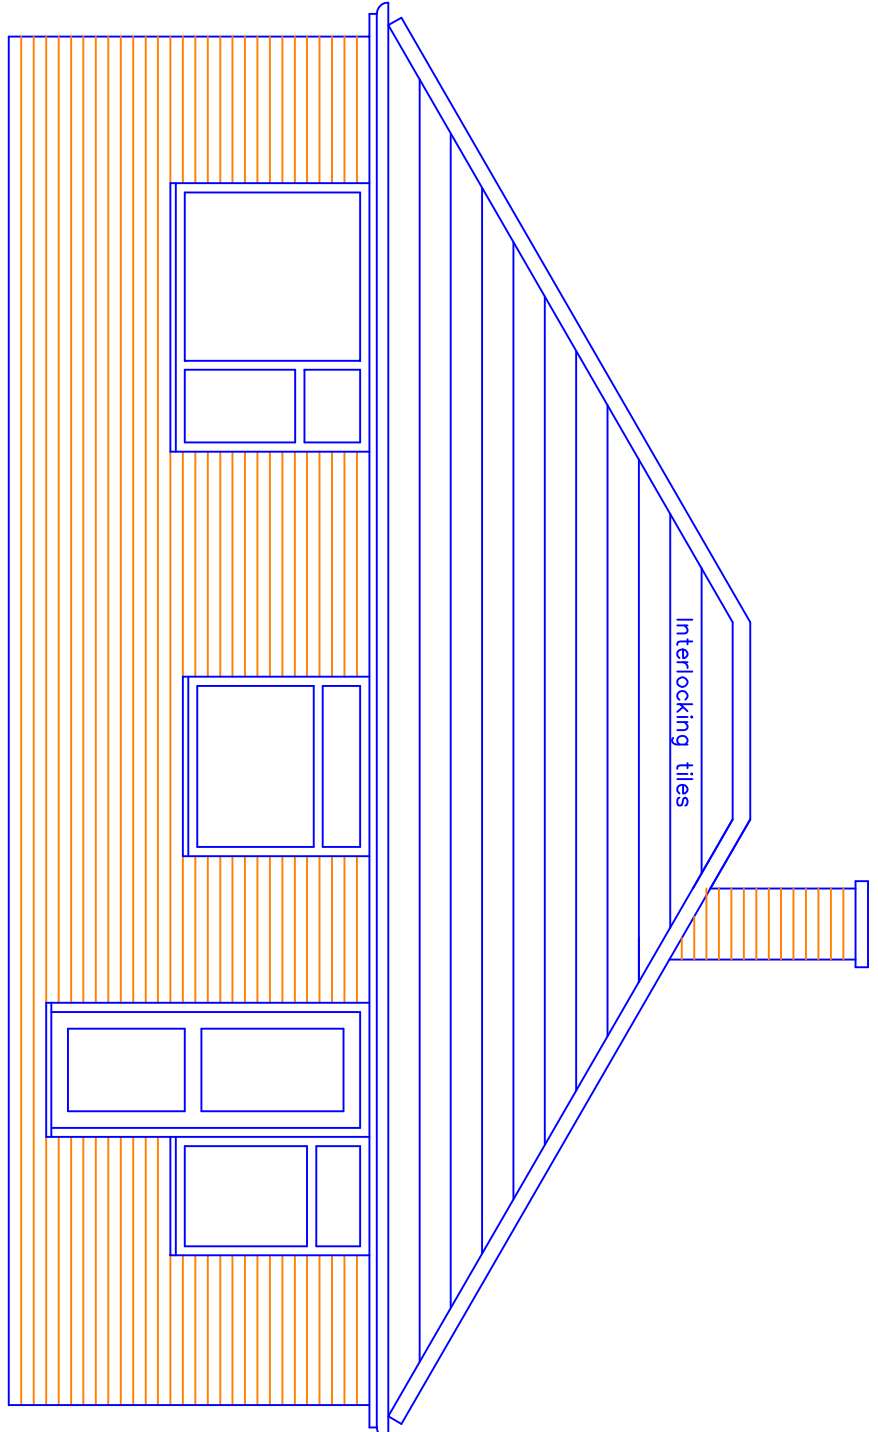



Existing Rear Elevation

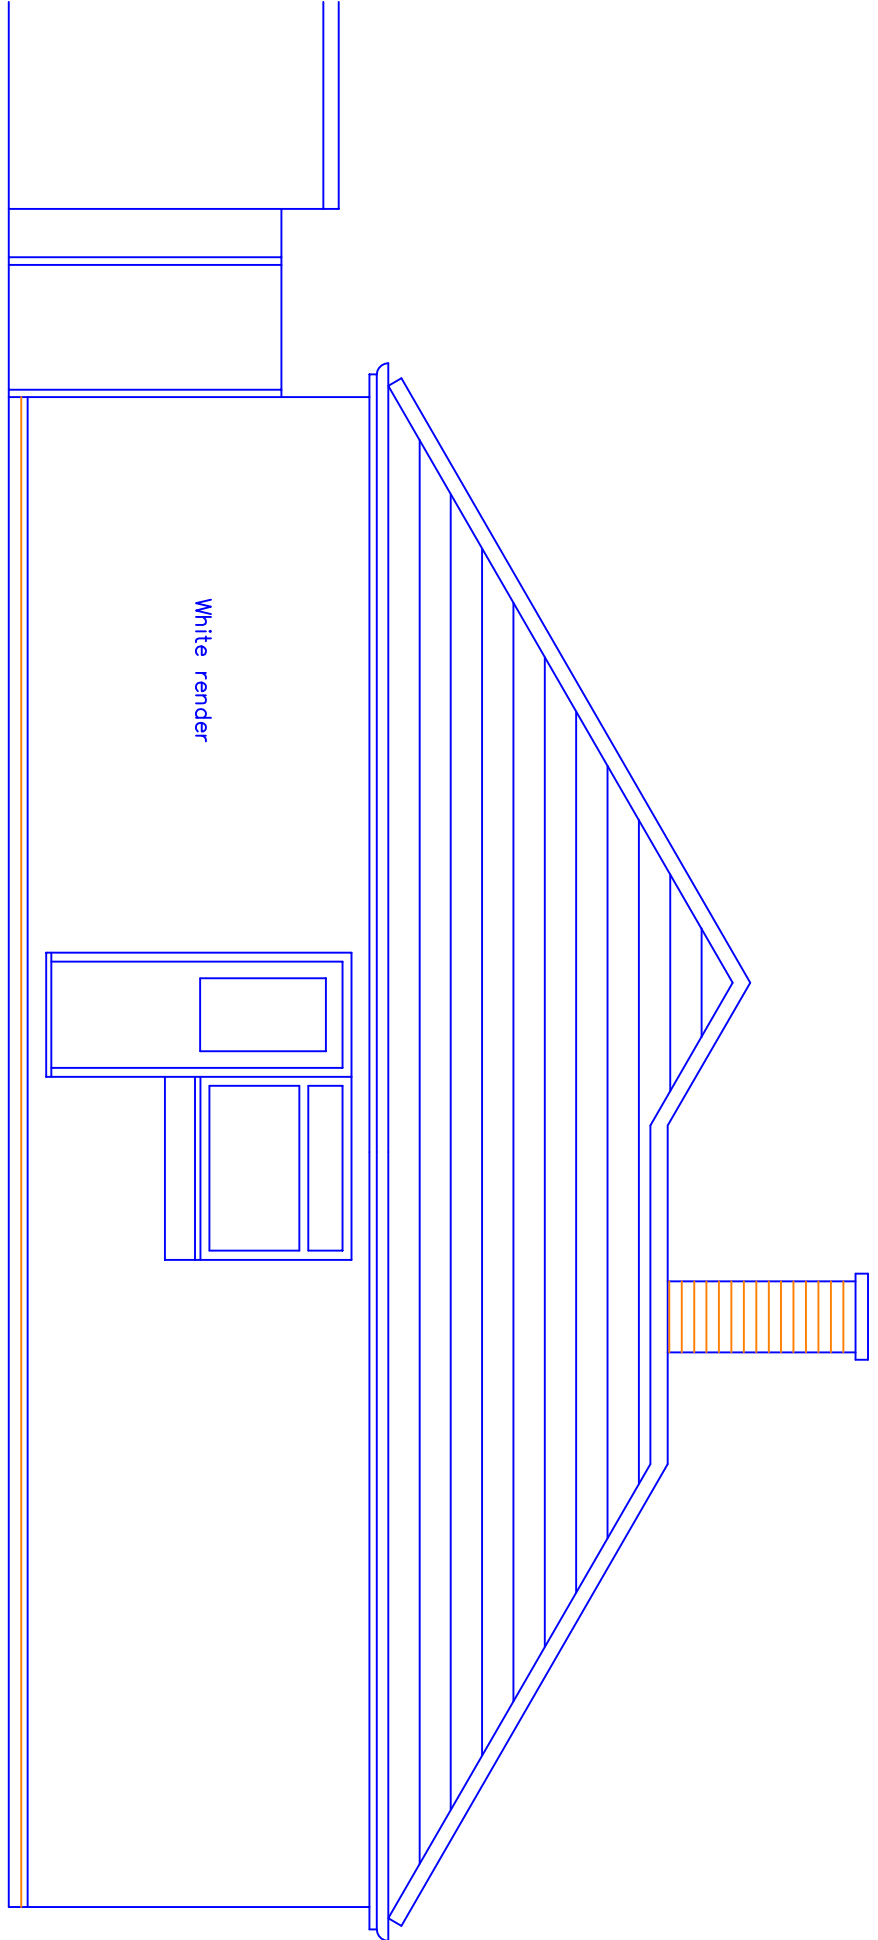


Existing Side Elevation

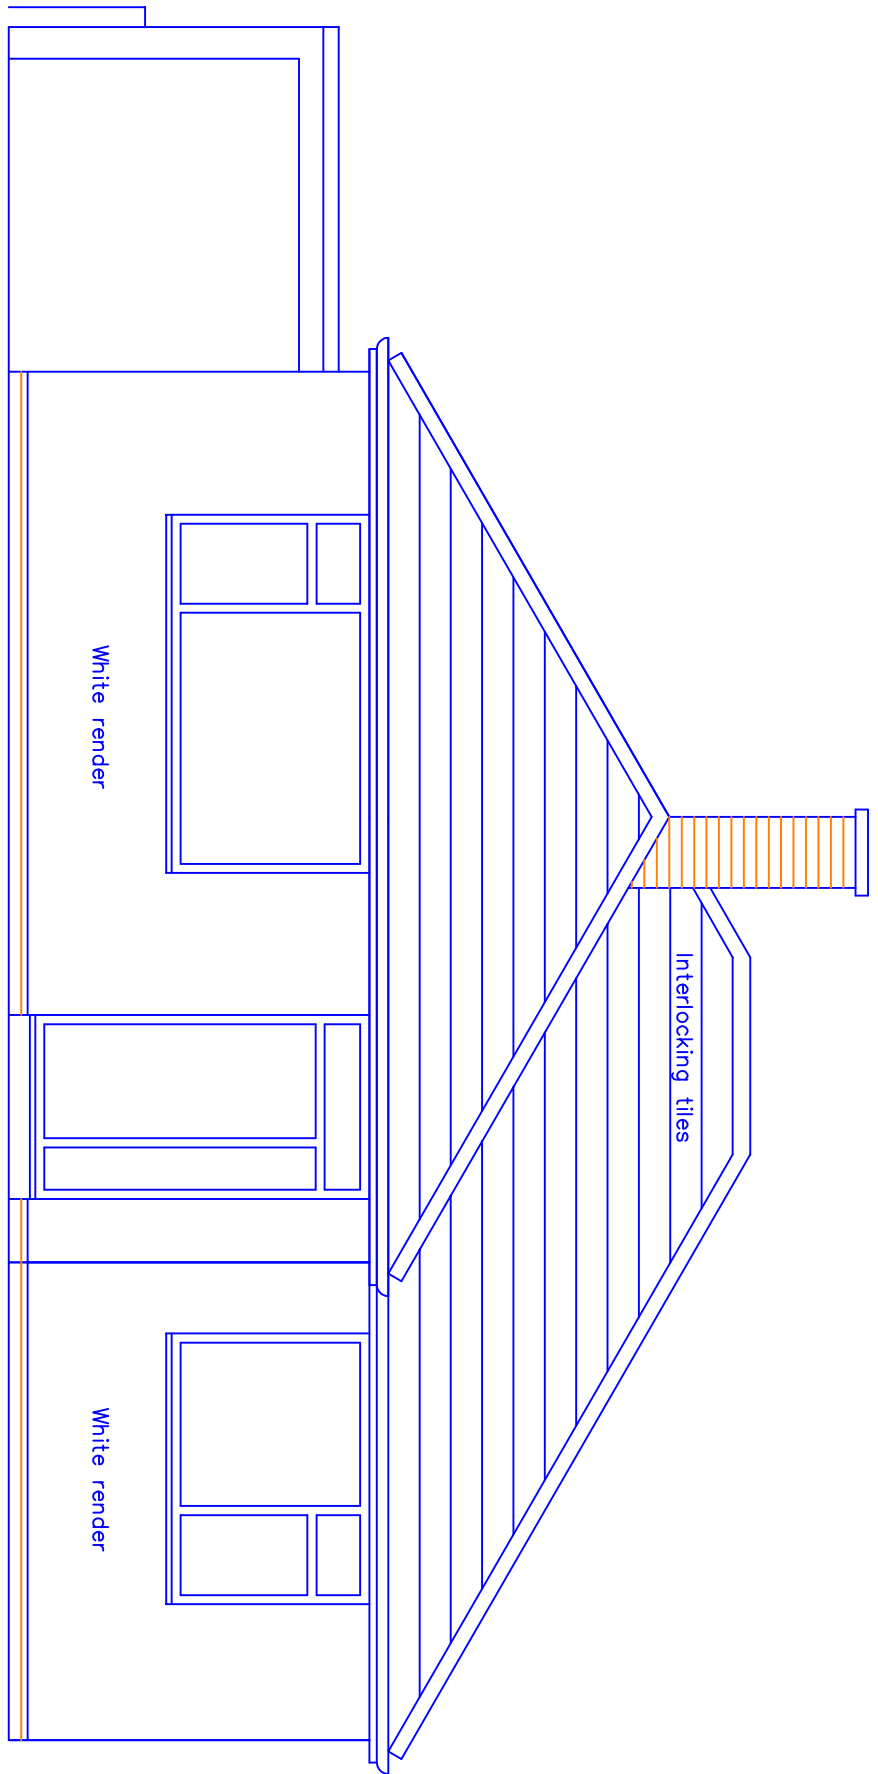

Existing Front Elevation

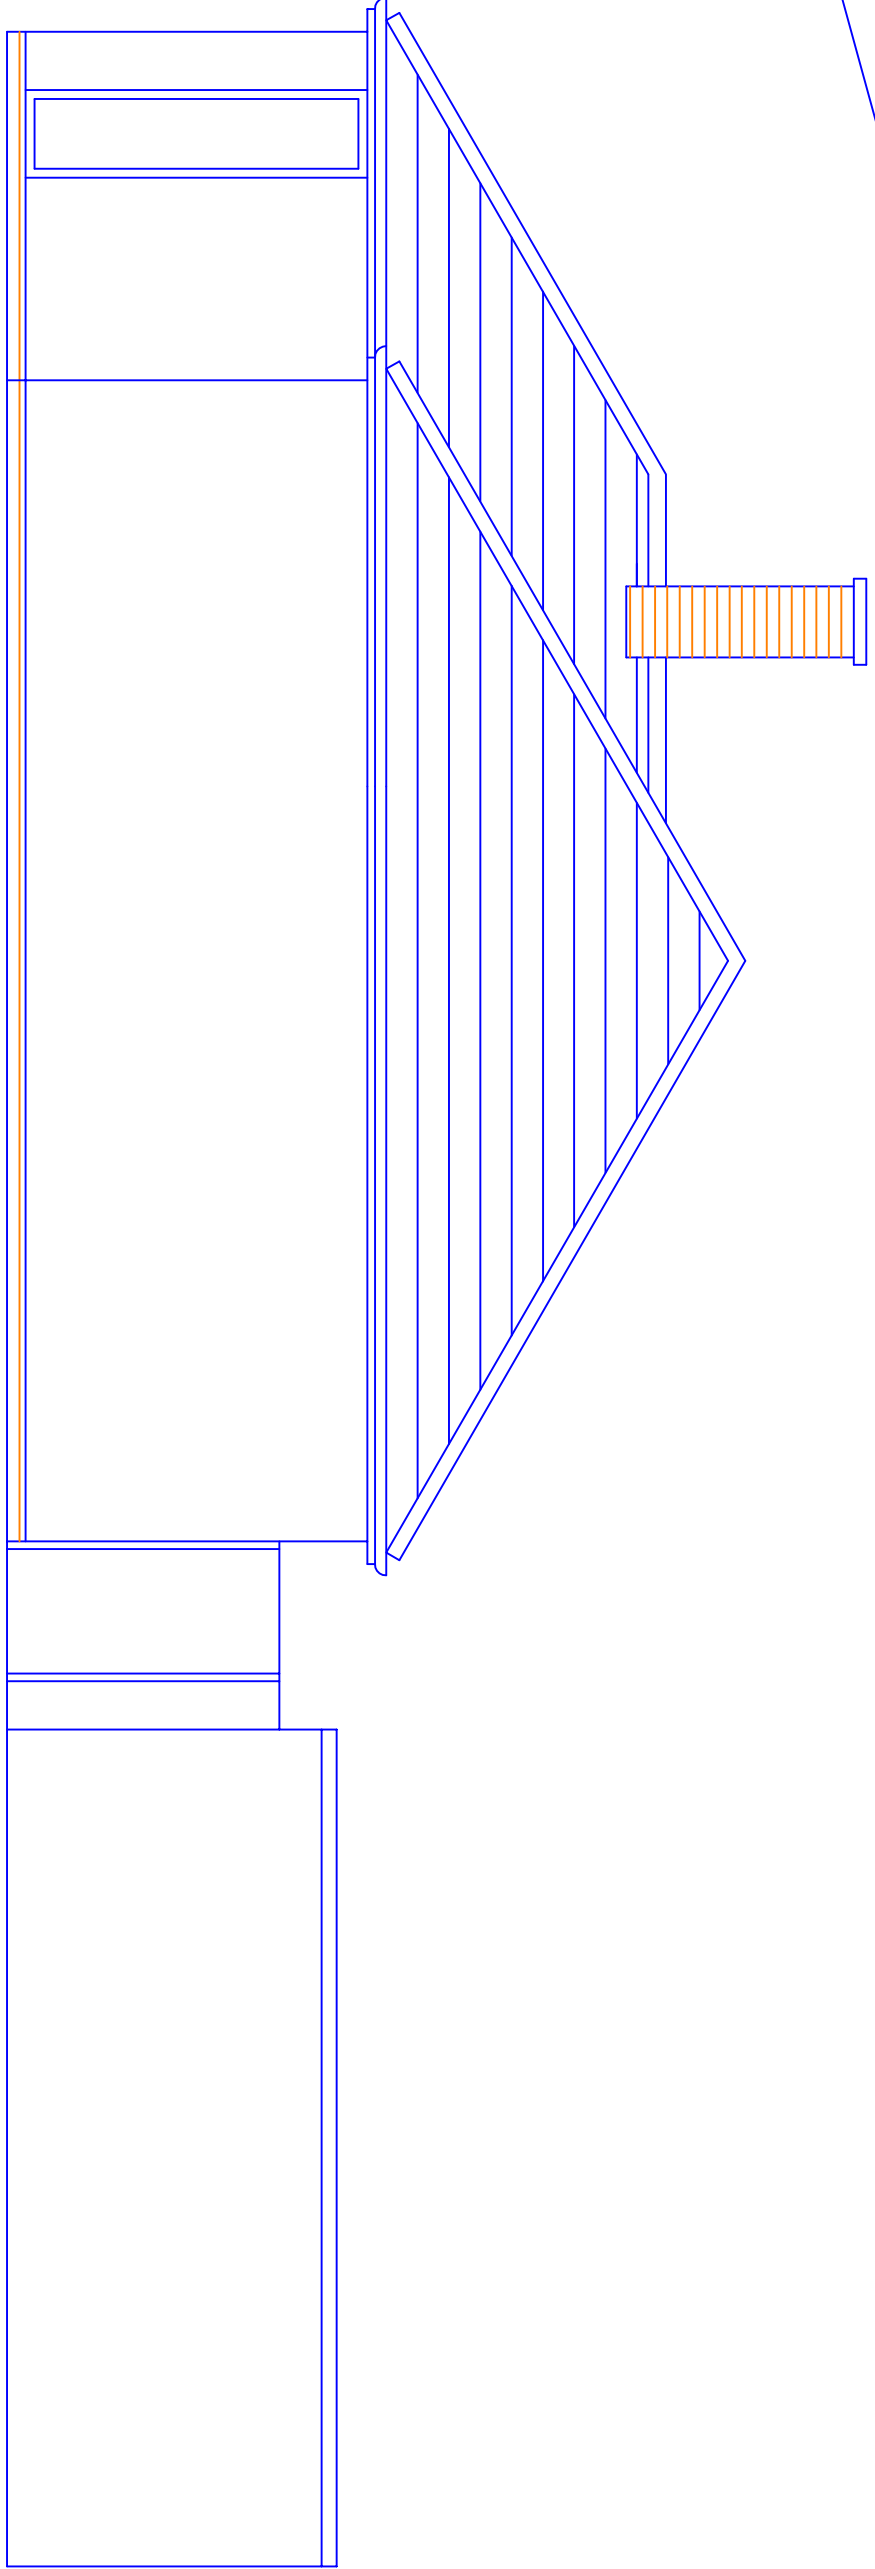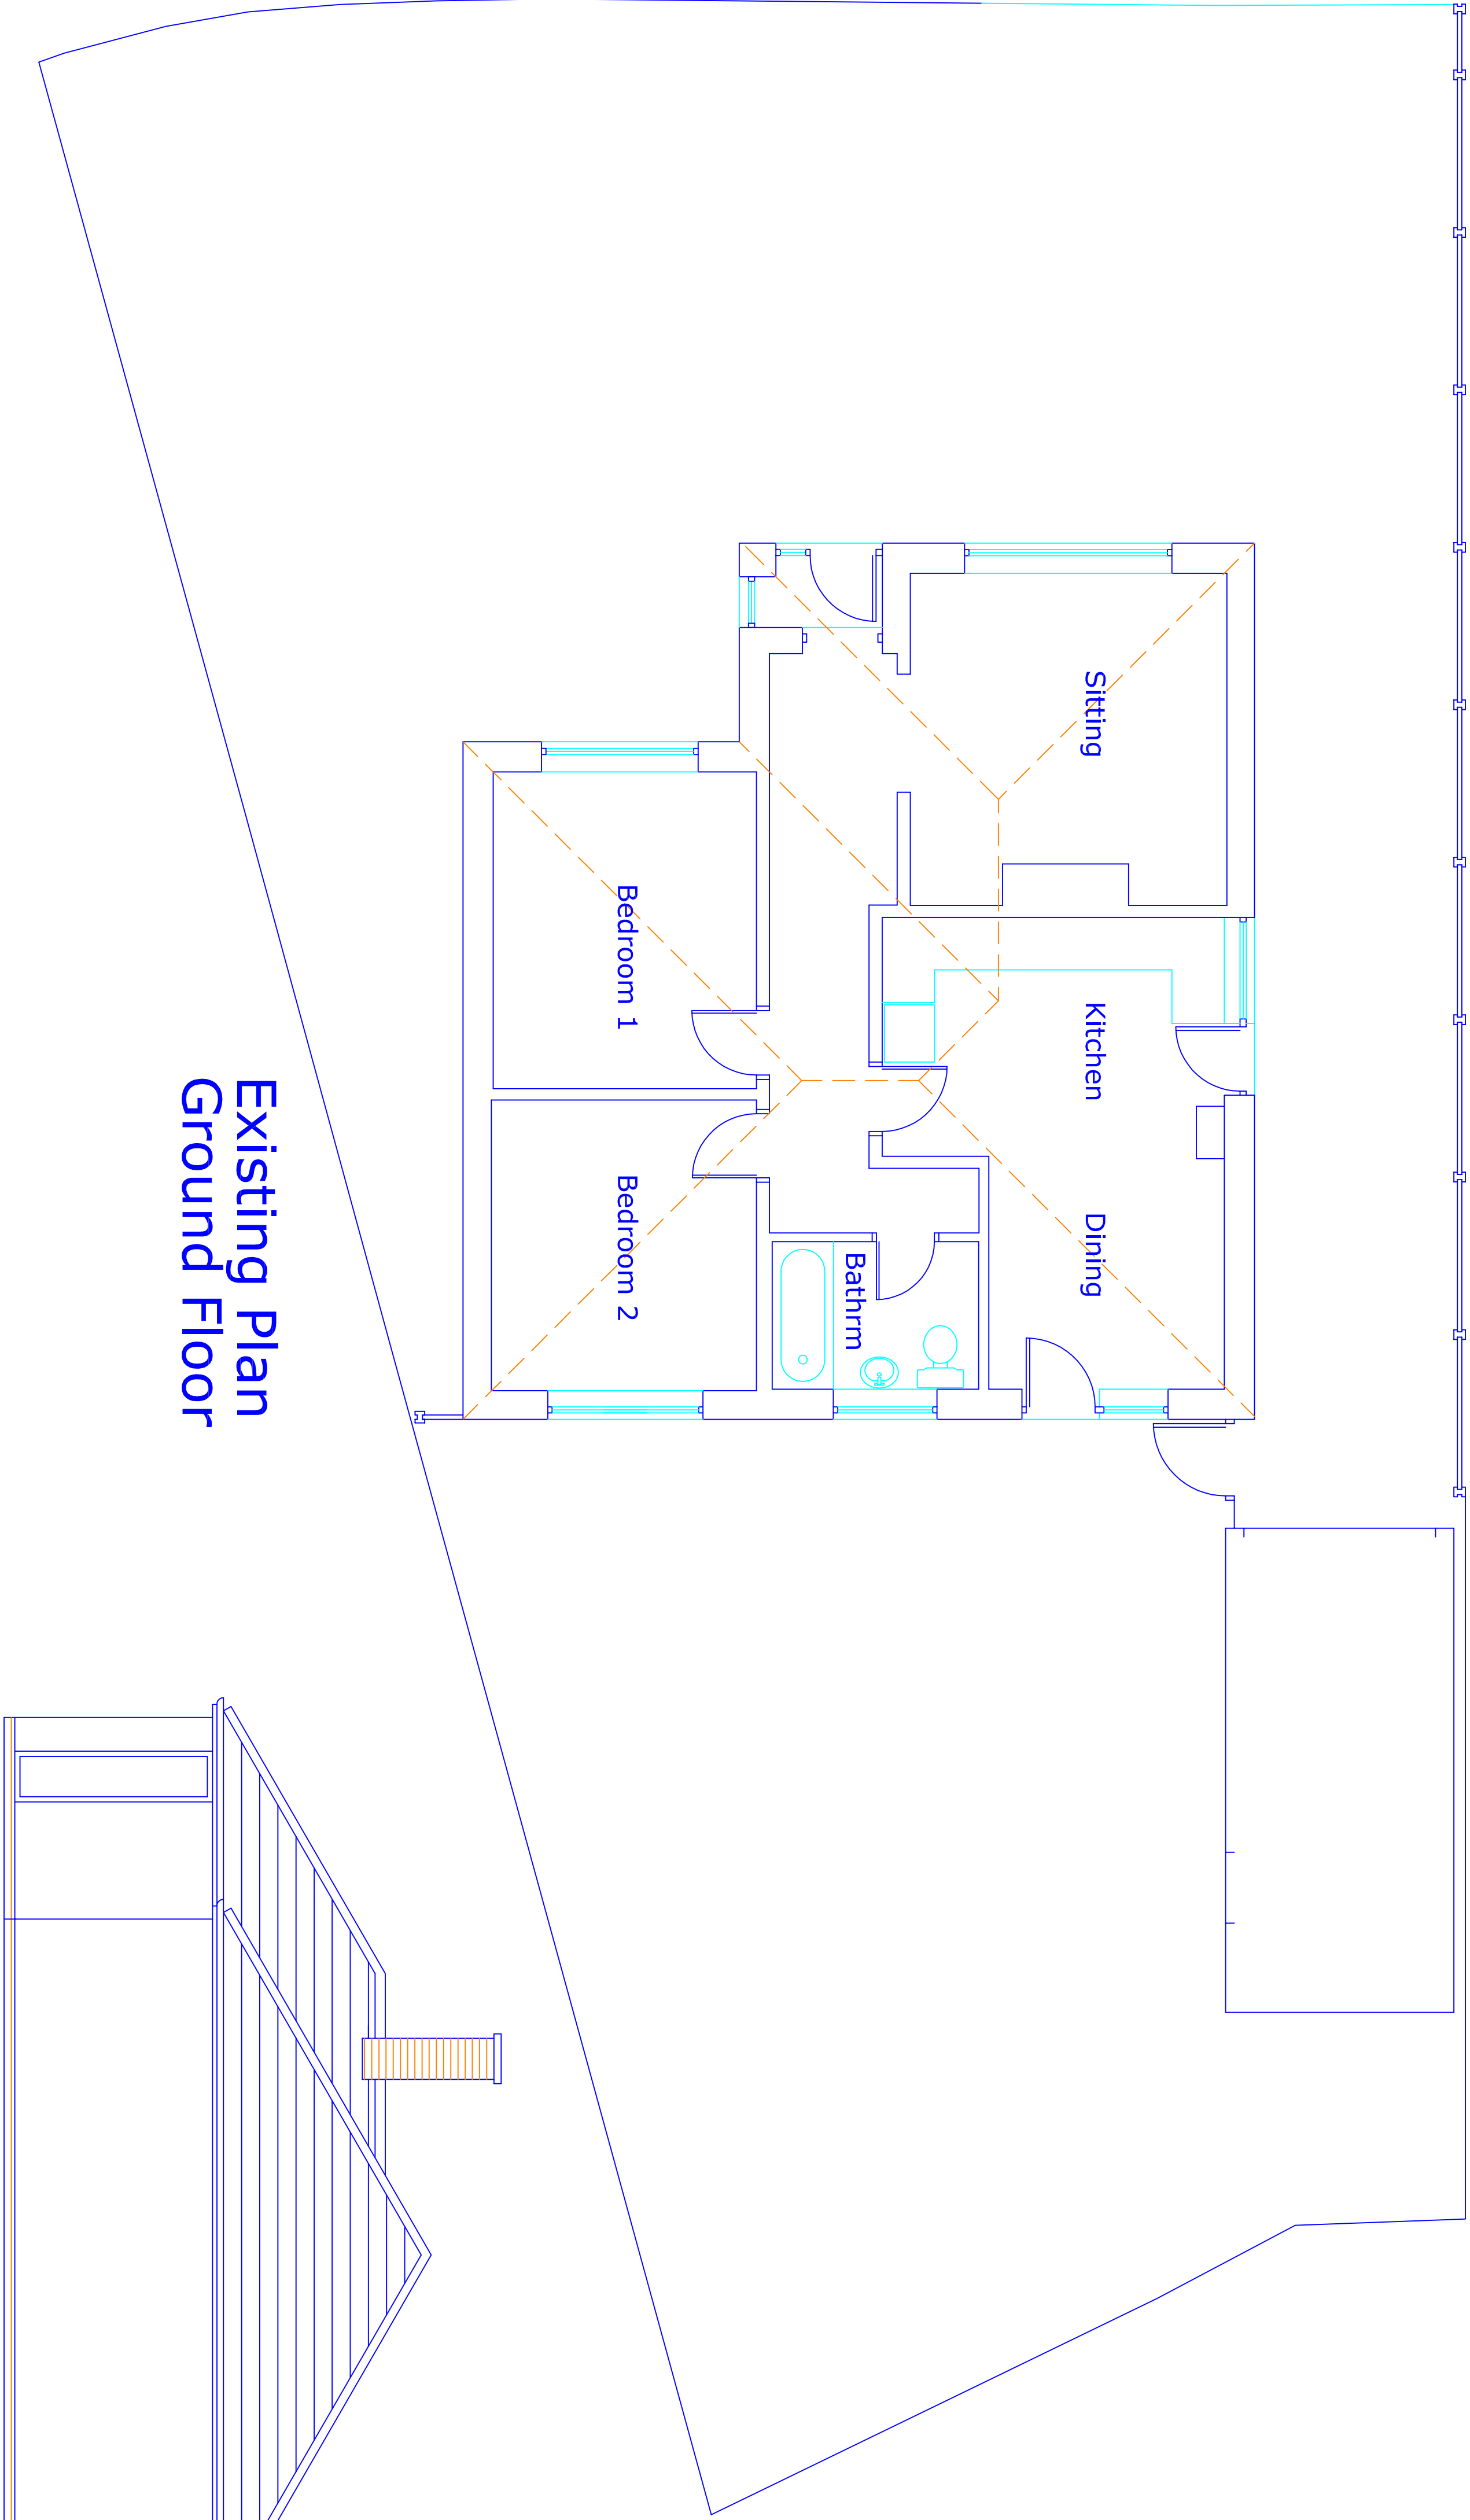

Existing Side Elevation

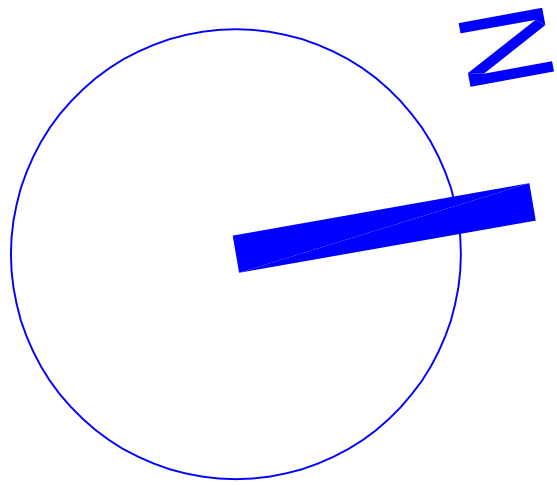

This drawing and design concept is the property of PPV design. It should not be reproduced without written permission

2 Helmshore Road, Holcombe Village
Ramsbottom, Lancashire BL8 4PA

Garry Dearden (B&K home) DipArch RIBA
garr@ppv-design.co.uk www.ppv-design.co.uk
T. 01706 622173 M. 07112 669482

0	1	2	3	m
14 Haxthorn Avenue Holcombe Brook Burnley BL0 9UZ scale 1:150 at A1 June 2022				
LB1-01 Existing Plans and Elevations				
PPV design Ltd				