


DO NOT SCALE FROM THIS DRAWING.
Use written dimensions only, if in doubt ASK


This drawing is protected under the copyright of 3D.G design

sketch scheme subject to local authority
planning, building regulation
and fire officer approvals

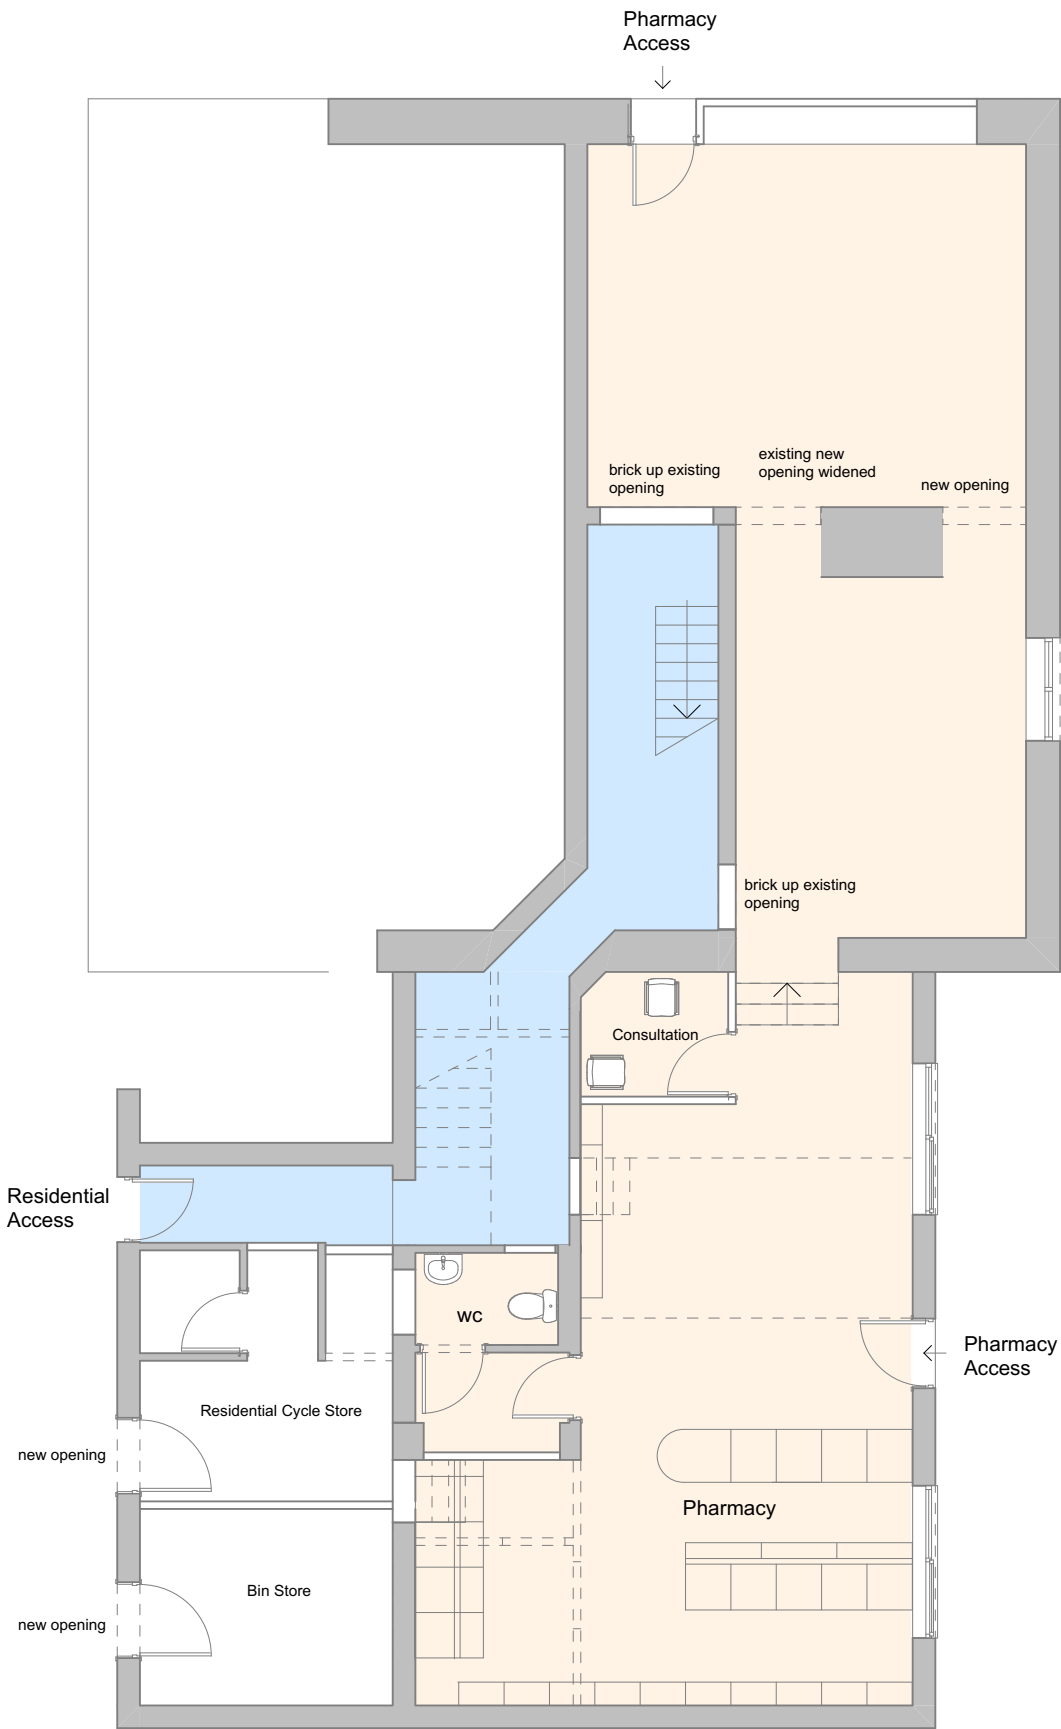

Ground Floor Plan

- Pharmacy
- Shared Residential Access

 

D	Planning Application	04.03.22
C	Sketch scheme updated	26.11.21
B	Sketch scheme updated	19.11.21
Rev	Description	Date

Project: 7 Market Place,
Ramsbottom. BL0 9AJ

Status: Planning Application

Client: Gorgemead Limited

Drawing Title: Proposed Ground Floor Plan

Project No: 010-329

Drg No: 03

Scale: 1:100 @ A3

Rev: D

3D.G design
architectural consultants
11 Leyland House Lancashire Business Park
Centurion Way Leyland Lancashire PR26 6TY
t: 01772 367 150
e: studio@3dgdgdesign.co.uk
w: www.3dgdgdesign.co.uk