
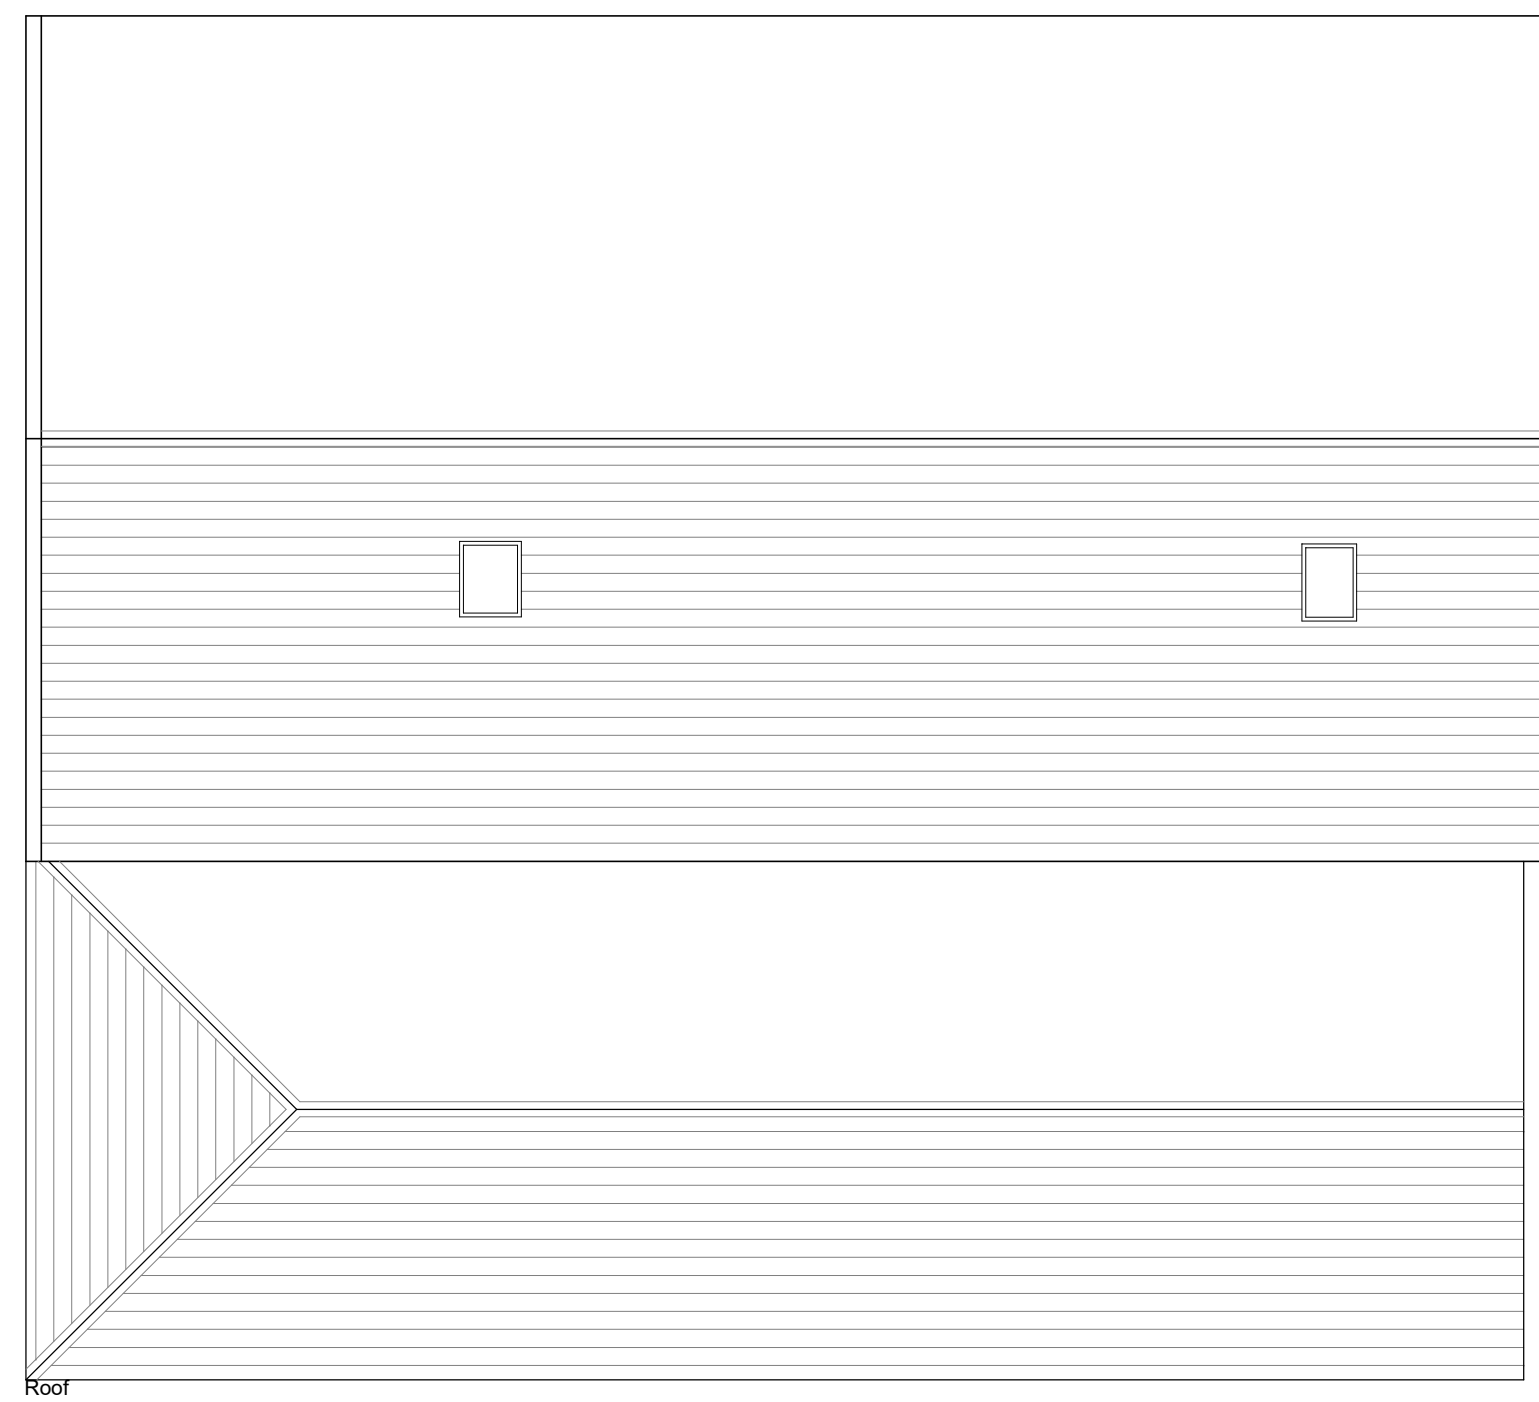
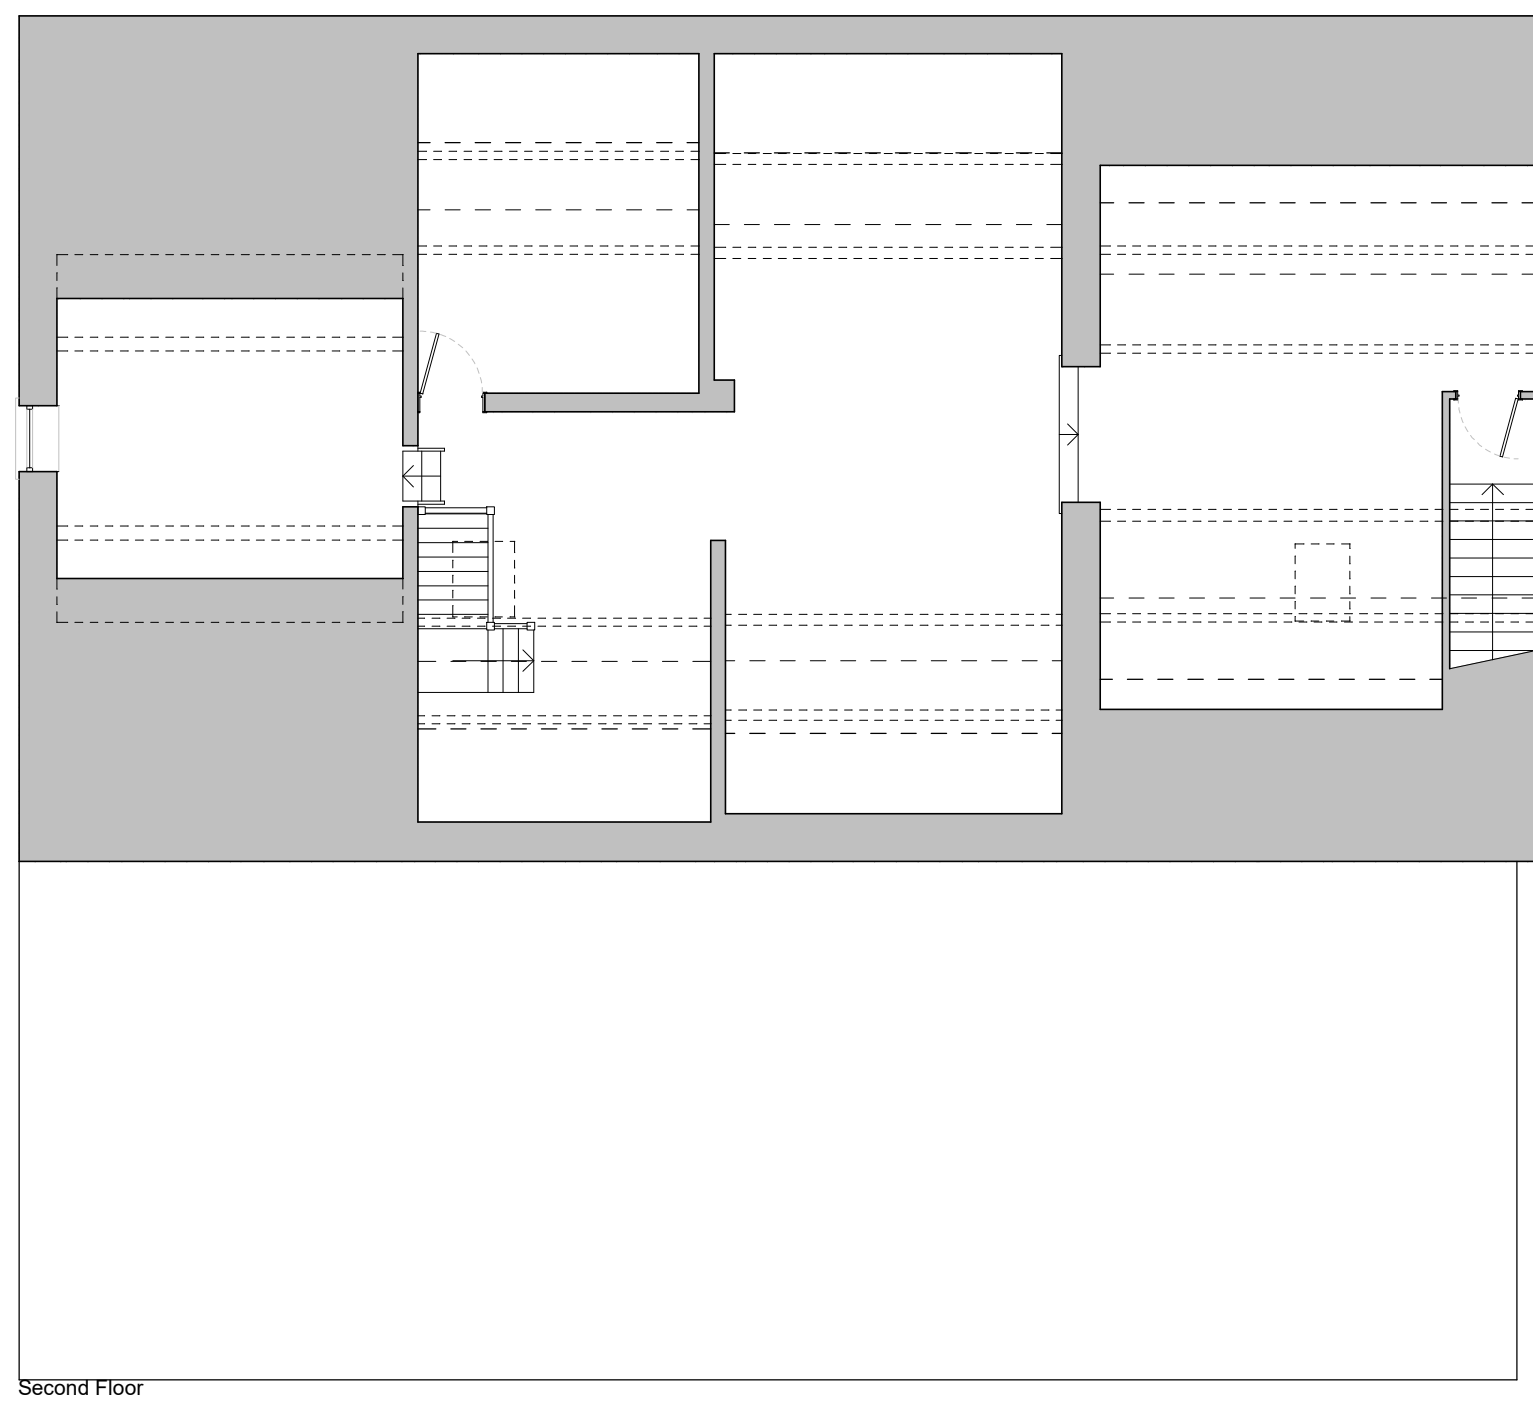
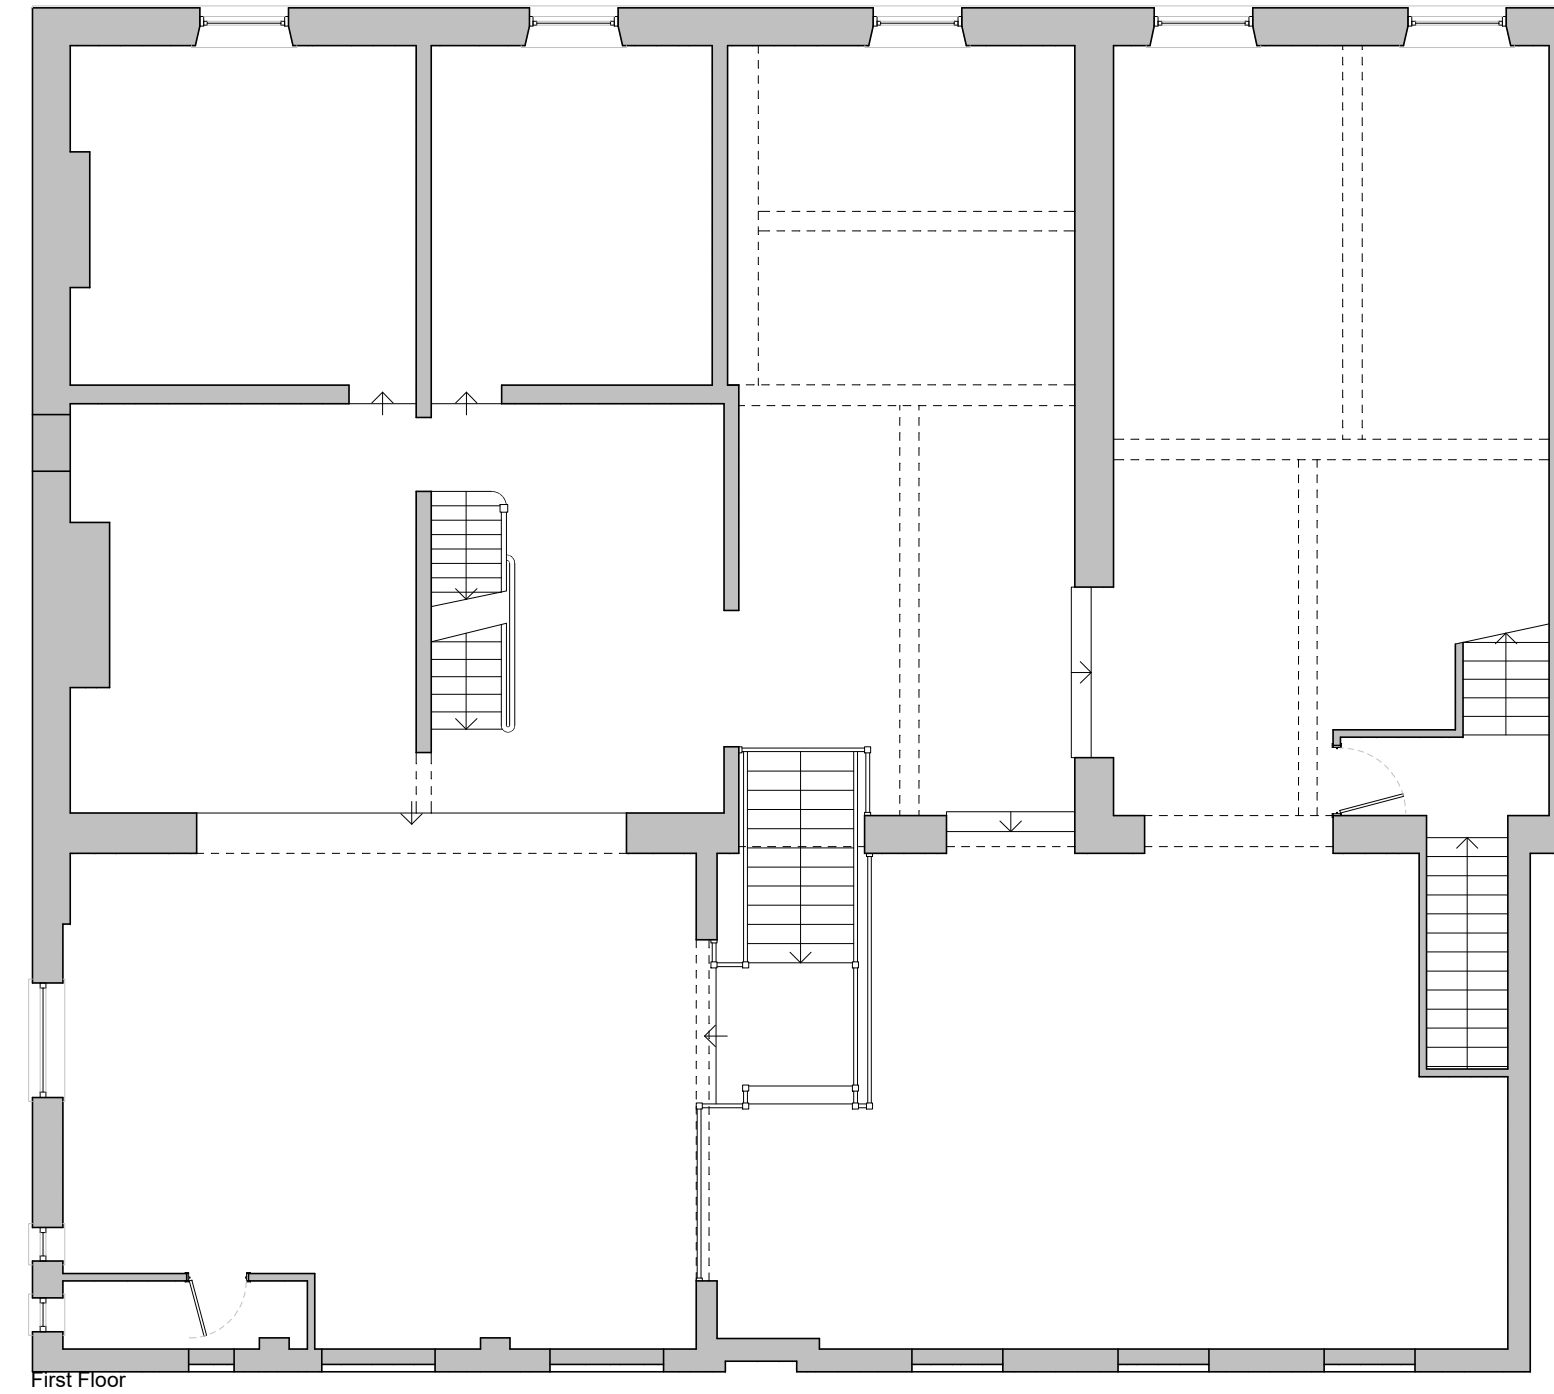
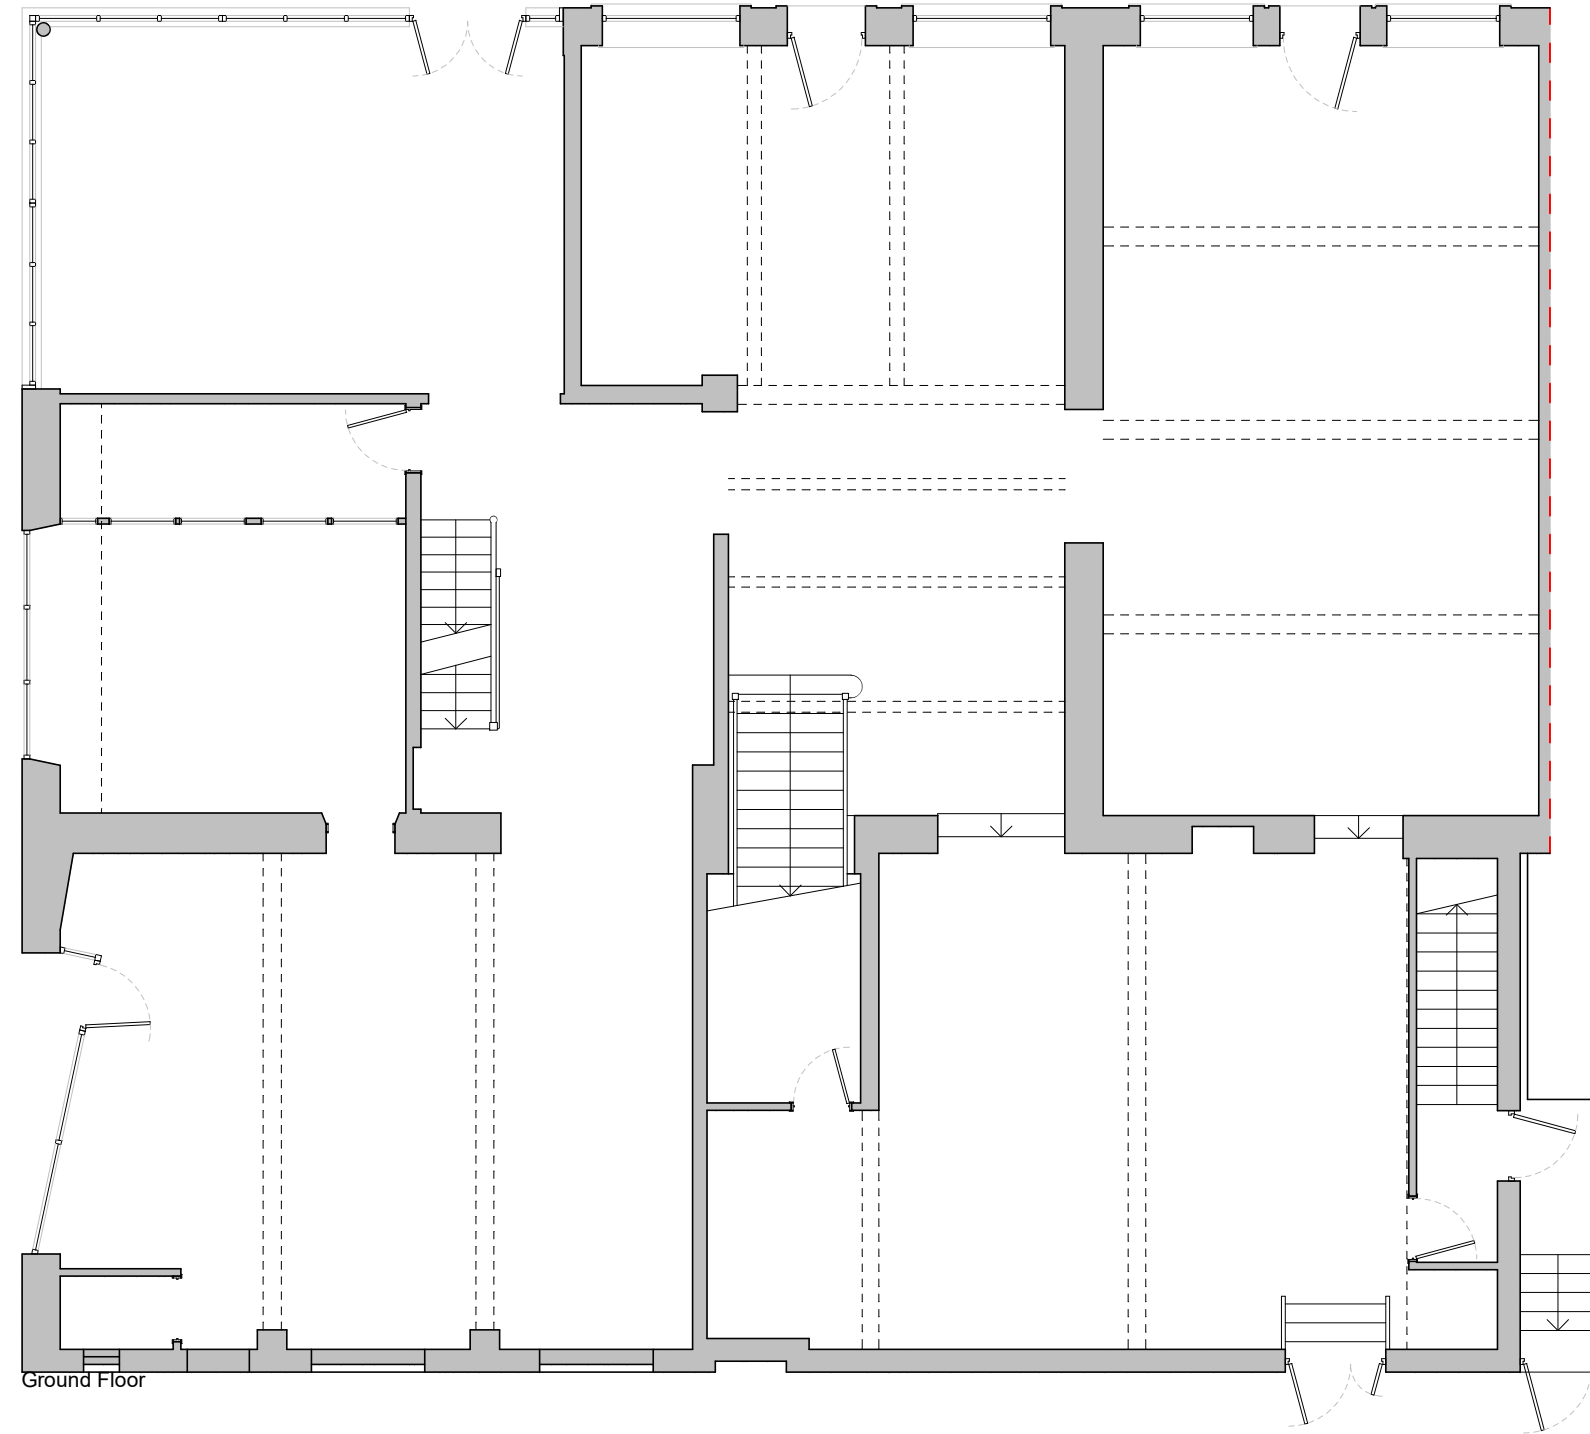


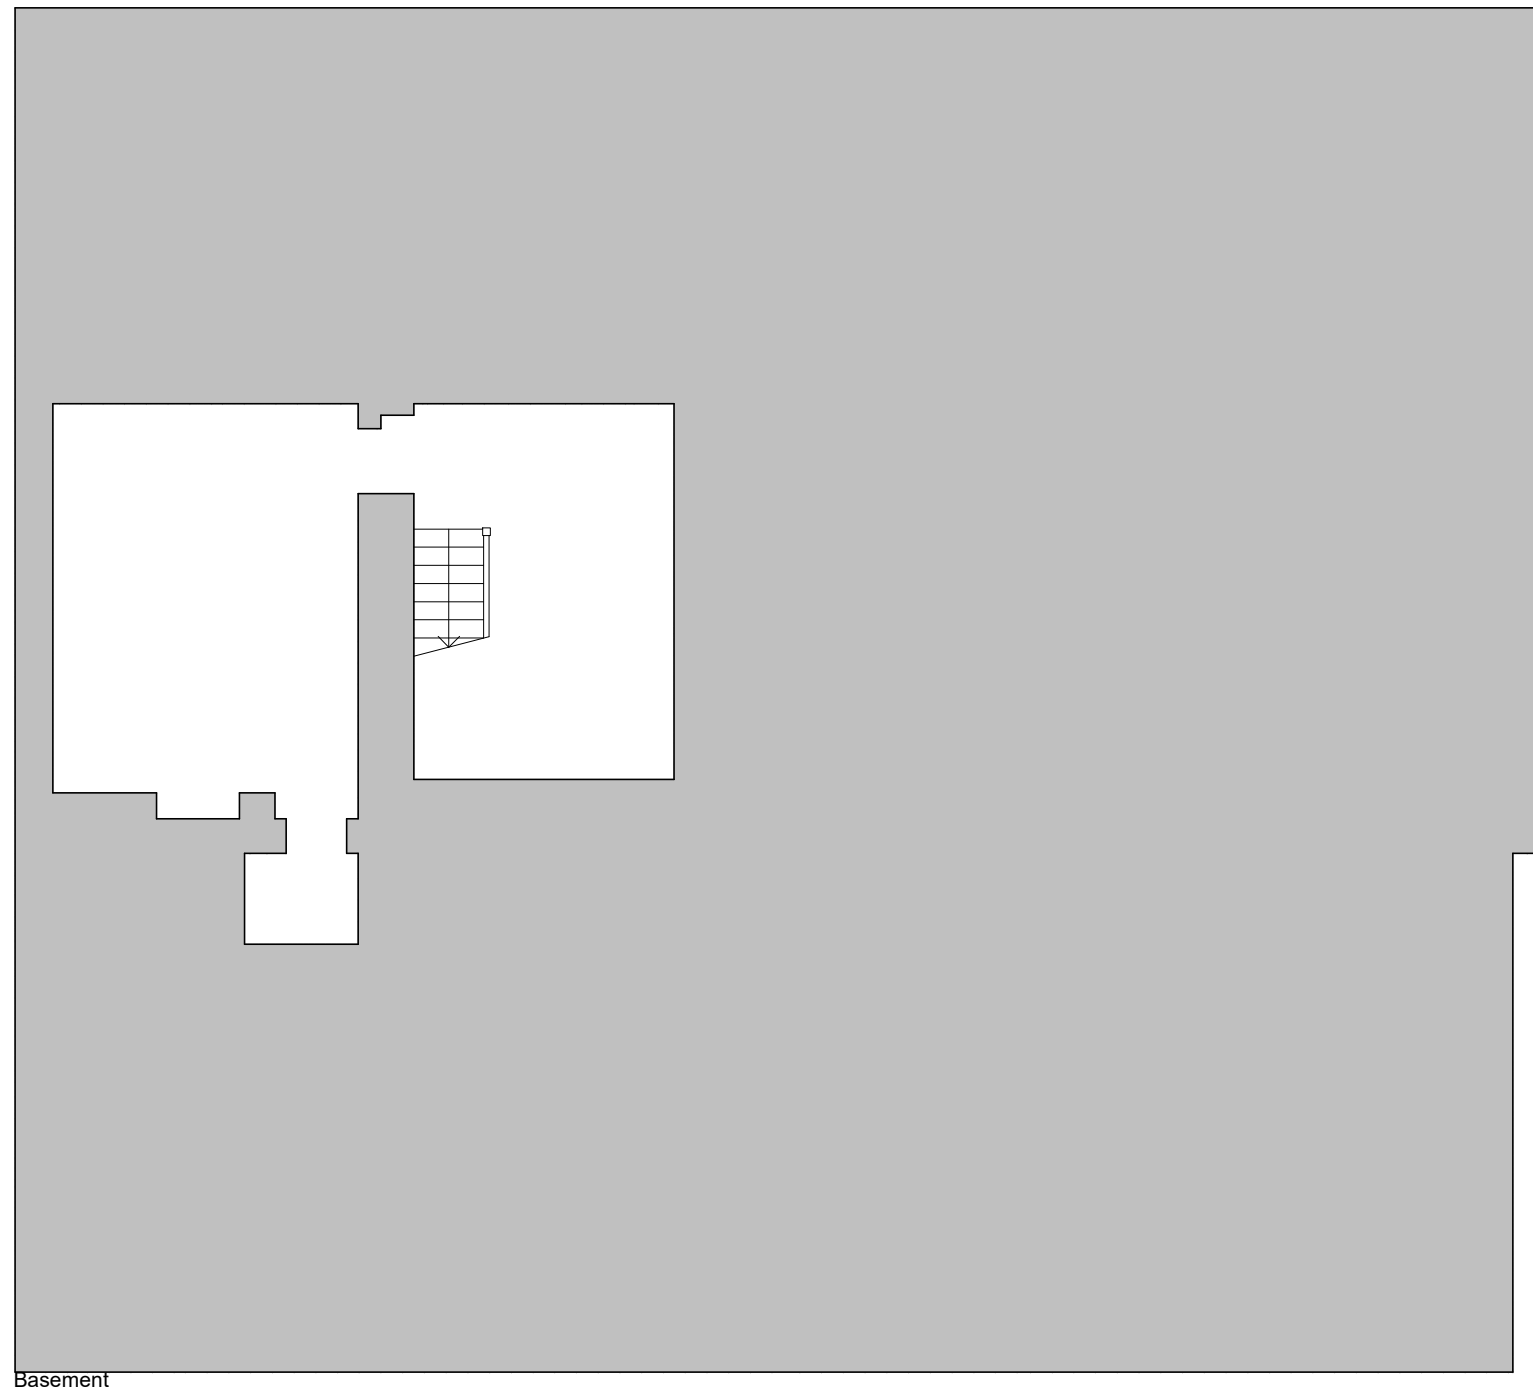

GRANT ERSKINE ARCHITECTS LTD SHALL HAVE NO RESPONSIBILITY FOR ANY USE
MADE OF THIS DOCUMENT OTHER THAN FOR THAT WHICH IT WAS PREPARED AND
ISSUED.

ALL DIMENSIONS SHOULD BE CHECKED ON SITE.

DO NOT SCALE FROM THIS DRAWING.

ANY DRAWING ERRORS OR DIVERGENCES SHOULD BE BROUGHT TO THE
ATTENTION OF GRANT ERSKINE ARCHITECTS LTD AT THE ADDRESS SHOWN BELOW.

NOTES

FIRST ISSUE

ICON / DESCRIPTION	DRAWN	CHECKED	DATE
UN			
oded detail/furniture etc.	MOG	GPE	17/05/23
oded roof plan	MOG	GPE	30/05/23

IT LOGO

**GRANT
ERSKINE
ARCHITECTS**

Minshull House
Wellington Road North
Stockport
SK4 2LP

07974 099796
0161 236 9761

nterskinearchitects.com
nterskinearchitects.com

Limited Reg. No. 07477118

LOT TITLE 48 BOLTON STREET, RAMSBOTTOM	
LOT NUMBER 230425	
AG TITLE DISTINGUISHING ANS	SOLE 1:100 @A1
	DATE 17/05/23
AG No: A0001	REVISION -

PROJECT NUMBER
230425

LISTING

ISTING
ANS

00 @A1

UU @AT

05/23

ING No.

A001

ION