
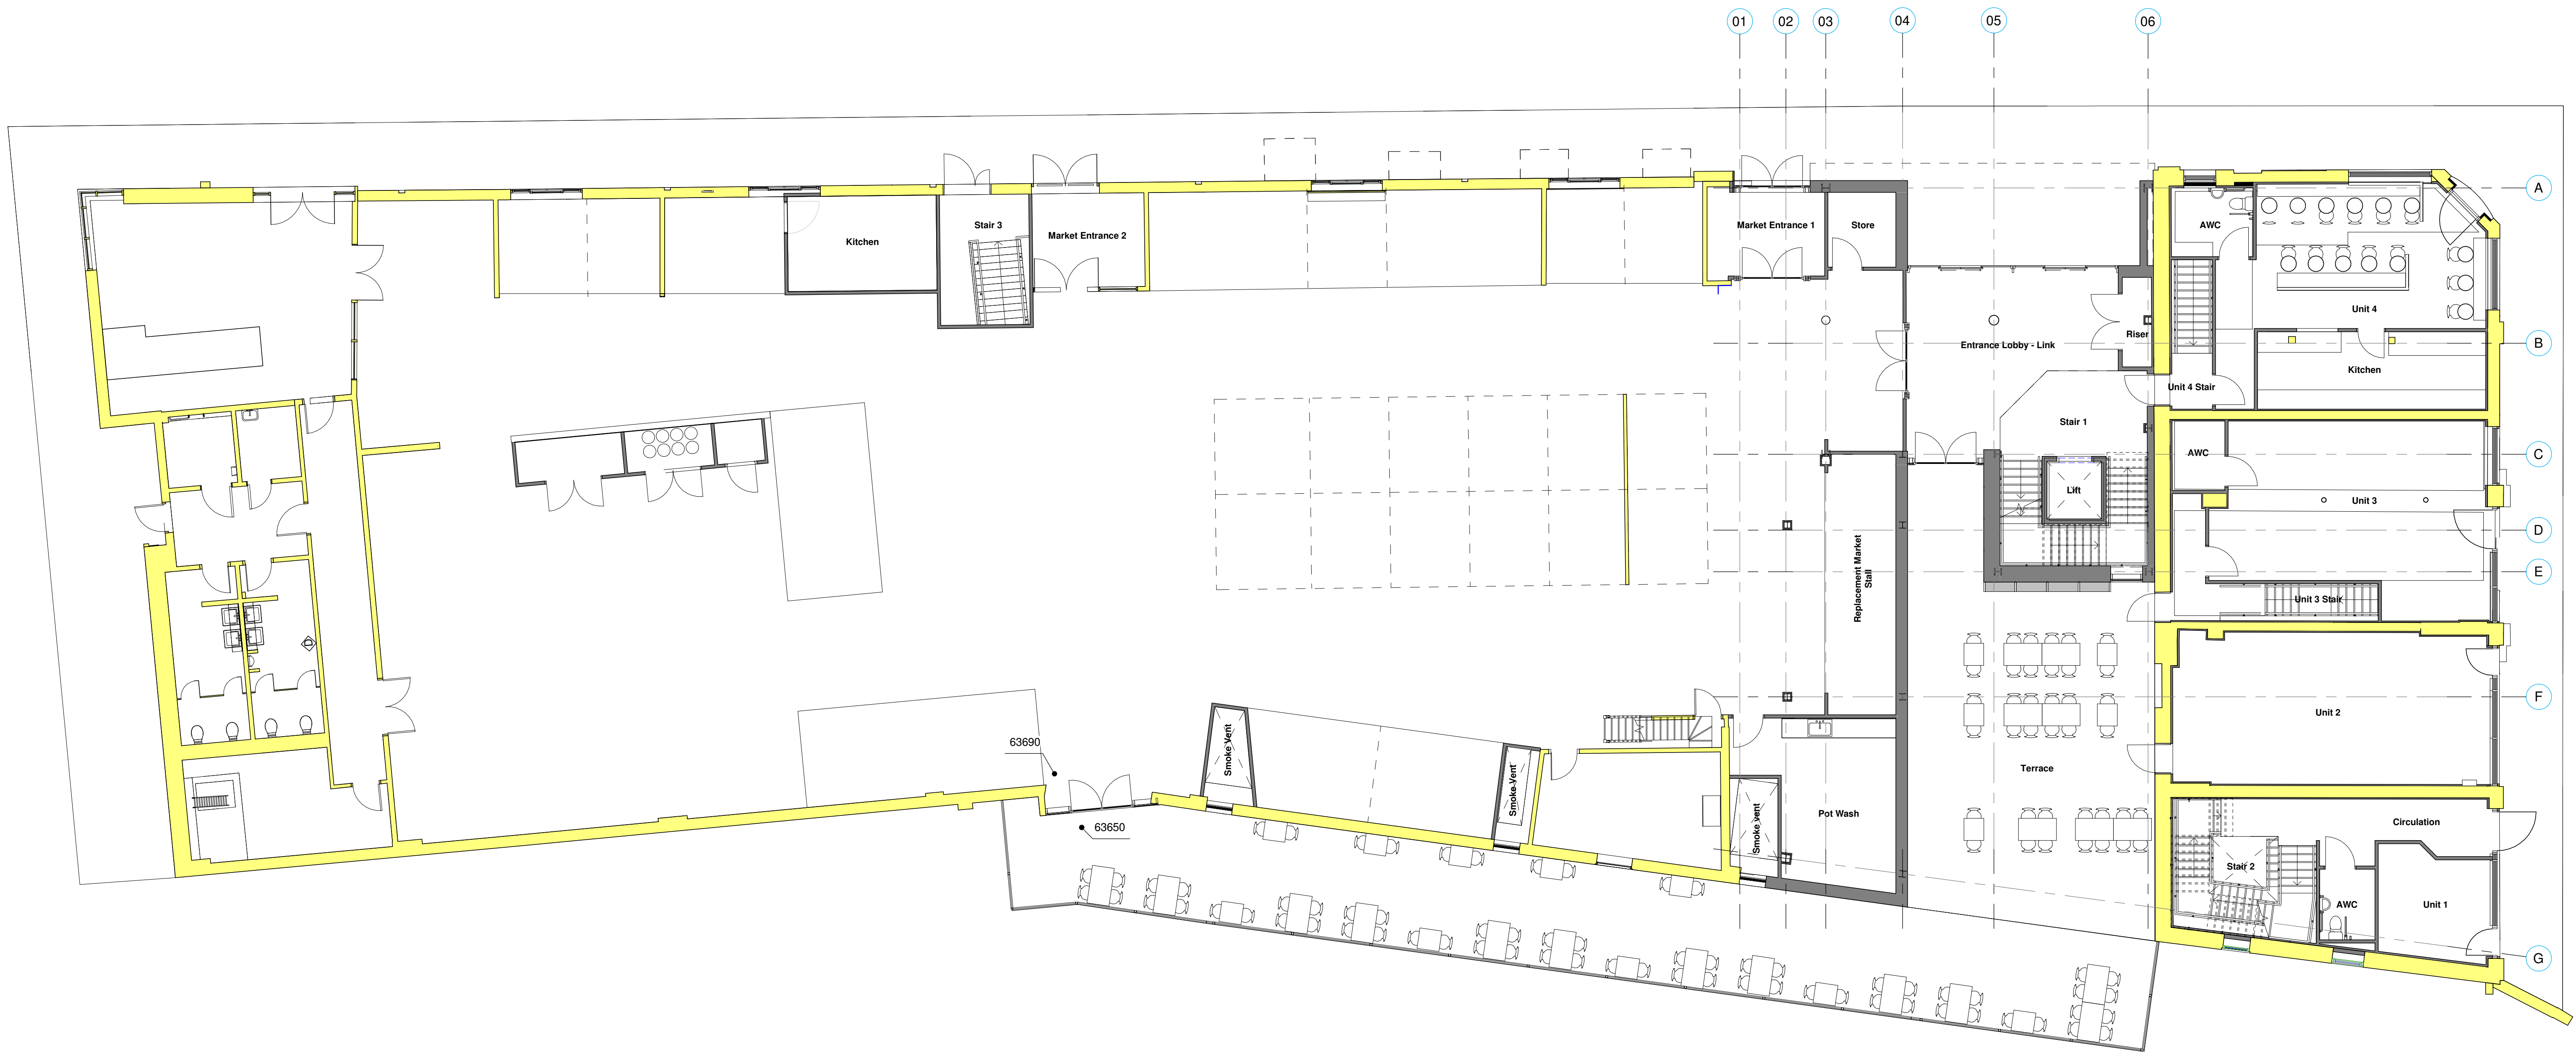


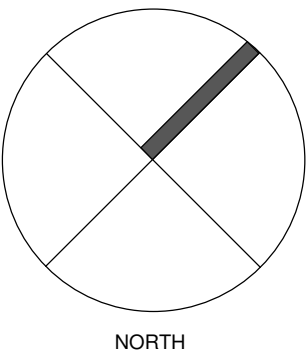

Notes

The Contractor is to check all dimensions and conditions on site before commencing. Do not scale from this drawing.
This drawing remains the copyright of PIZZONI Architecture Ltd.

Scale Bar									
1:100	mm	0	1000	mm	0	1000	mm	0	1000
1:200	mm	0	1000	mm	0	1000	mm	0	1000
1:500	m	0	1000	m	0	1000	m	0	1000
1:1000	m	0	1000	m	0	1000	m	0	1000

P13	Issued for Planning	DY	23.02.23
P12	Possible furniture layout added to Balcony and Terrace areas	DAS	16.01.23
P11	Updated to suit client comment. (balcony length reduced). Alternative storage rules and associated provisions to Market accommodation omitted.	DAS	10.01.23
P10	Stage 3 issue	AT	14.10.22
P09	General Layout Updates	AT	09.09.22
P08	Sanitaryware Indicated	DAS	17.08.22
P07	General updates to comments	LM	12.08.22
P06	Updated - new sections added	LM	29.07.22
P05	Updated to suit fire strategy. Final exit to stair 2 widened and lobby door omitted.	DAS	23.06.22
P04	Market Hall - External doors & lobby added. Link door swing handed.	SS	09.06.22
P03	Updated following client comment. Unit 3 and 4 updated. One window and temp cellar added to Market Hall.	DAS	29.04.22
P02	Smoke vents redistributed + Pot Wash repositioned + Market Stalls indicated.	DAS	16.02.22
P01	Smoke vent rules indicated.	DAS	15.02.22

Rev | Description | By | Date

Client | Vinci Construction UK Ltd

Drawn | Radcliffe Market Chambers & Basement

Proposed Ground Floor Plan

P5860_2001 | P13

RADHUB- PAL- ZZ- 00- DR- A-2001

Date | 02/10/22 | Scale | 1 : 100 | Sheet | @ A0

Planning	Tender	Construction
Design	Contract	As Built

pozzoni

Woodville House
2 Woodville Road
Altrincham
WA14 7PU
+44 161 920 7040
www.pozzoni.co.uk
architect@pozzoni.co.uk

C:\Users\pizzoni\Documents\RADHUB_P02-21_ZZ-00-A-2001_drawing.pptx 23/02/2023 15:22:55