



EXISTING NORTH ELEVATION
SCALE 1:100



EXISTING WEST ELEVATION
SCALE 1:100




EXISTING SOUTH ELEVATION
SCALE 1:100



PROPOSED NORTH ELEVATION
SCALE 1:100



PROPOSED WEST ELEVATION
SCALE 1:100

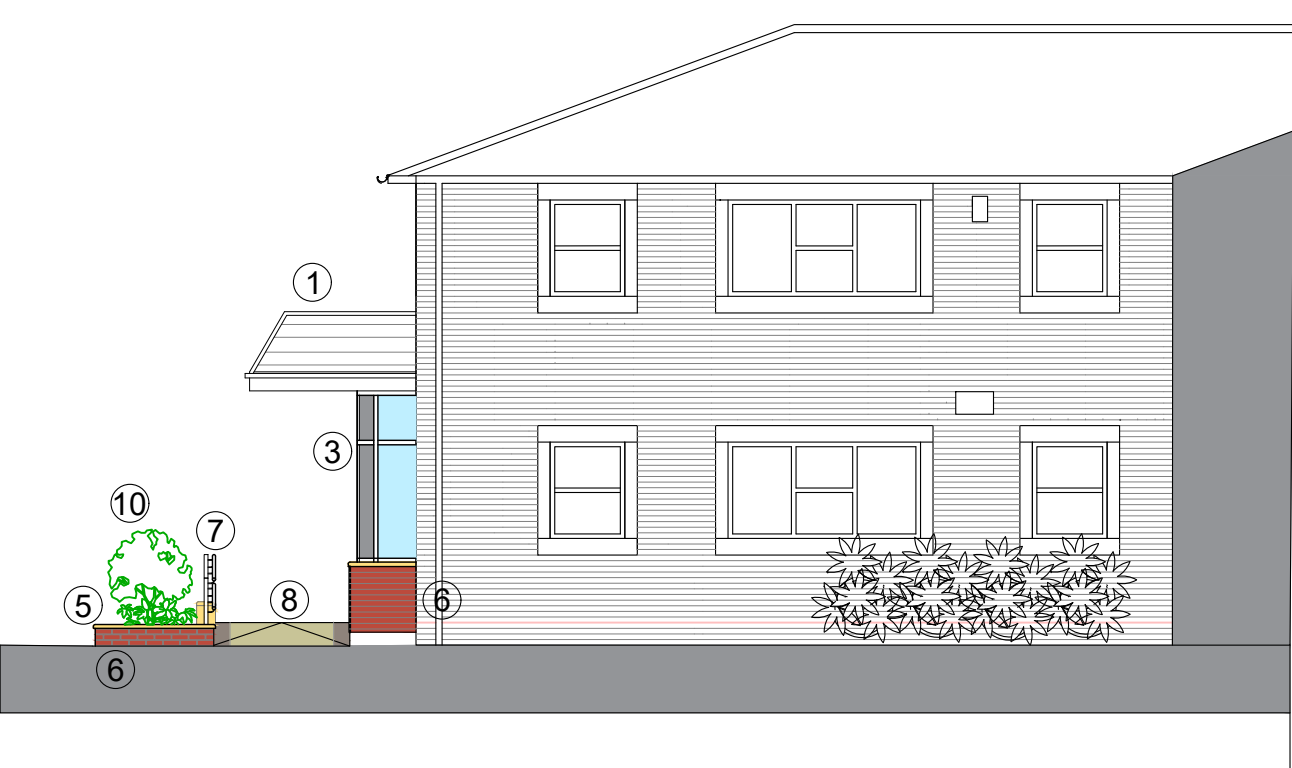

PROPOSED SOUTH ELEVATION
SCALE 1:100

MATERIALS

1.

DUMMY MANSARD ROOF WITH SLATE TO MATCH EXISTING.
2.

WHITE UPVC SOFFIT AND FASCIAS
3.

POWDER COATED ALUMINIUM CURTAIN WALLING. COLOUR:- RAL 7016
4.

POWDER COATED ALUMINIUM DOORS. COLOUR:- RAL 7016
5.

STONE CILL TO MATCH EXISTING STONE WINDOW SURROUNDS
6.

BRICKWORK TO MATCH EXISTING
7.

STAINLESS STEEL / PLASTISOL COATED HANDRAIL
8.

BLOCK PAVING - REUSED TO CREATE NEW RAMP AND FOOTPATH
9.

NEW RAINWATER GOOD TO MATCH EXISTING
10.

NEW PLANTING

IMPORTANT
© This drawing is copyright and remains the property of this practice
Do not scale this drawing
All dimensions to be checked on site
Positions of existing services to be confirmed prior to proceeding

REVISION STATUS
S Information issued for feasibility or scheme design
T Information issued for tender purposes only
C Information issued for Construction
NB: Only those drawings containing a C revision to be used for construction

NOTES

» REVISION		» DATE		» DESCRIPTION	
» CLIENT					
Bury Grammar Schools					
» PROJECT					
Juniors Entrance Reception					
» DRAWING TITLE					
Existing and Proposed Elevations					
» SCALE		» DATE		» DRAWN	
1:50 @A1		NOV '21		AF	
				» CHECKED	
				GH	
» DRG NO.				» REVISION	
6899_L03					

FWP

6 & 7 RIBBLESDALE PLACE
PRESTON PR1 3NA
T (01772) 259824
F (01772) 203375
E mail@fwp.co.uk
www.fwpgroup.co.uk

Frank Whittle Partnership Limited

fwp