


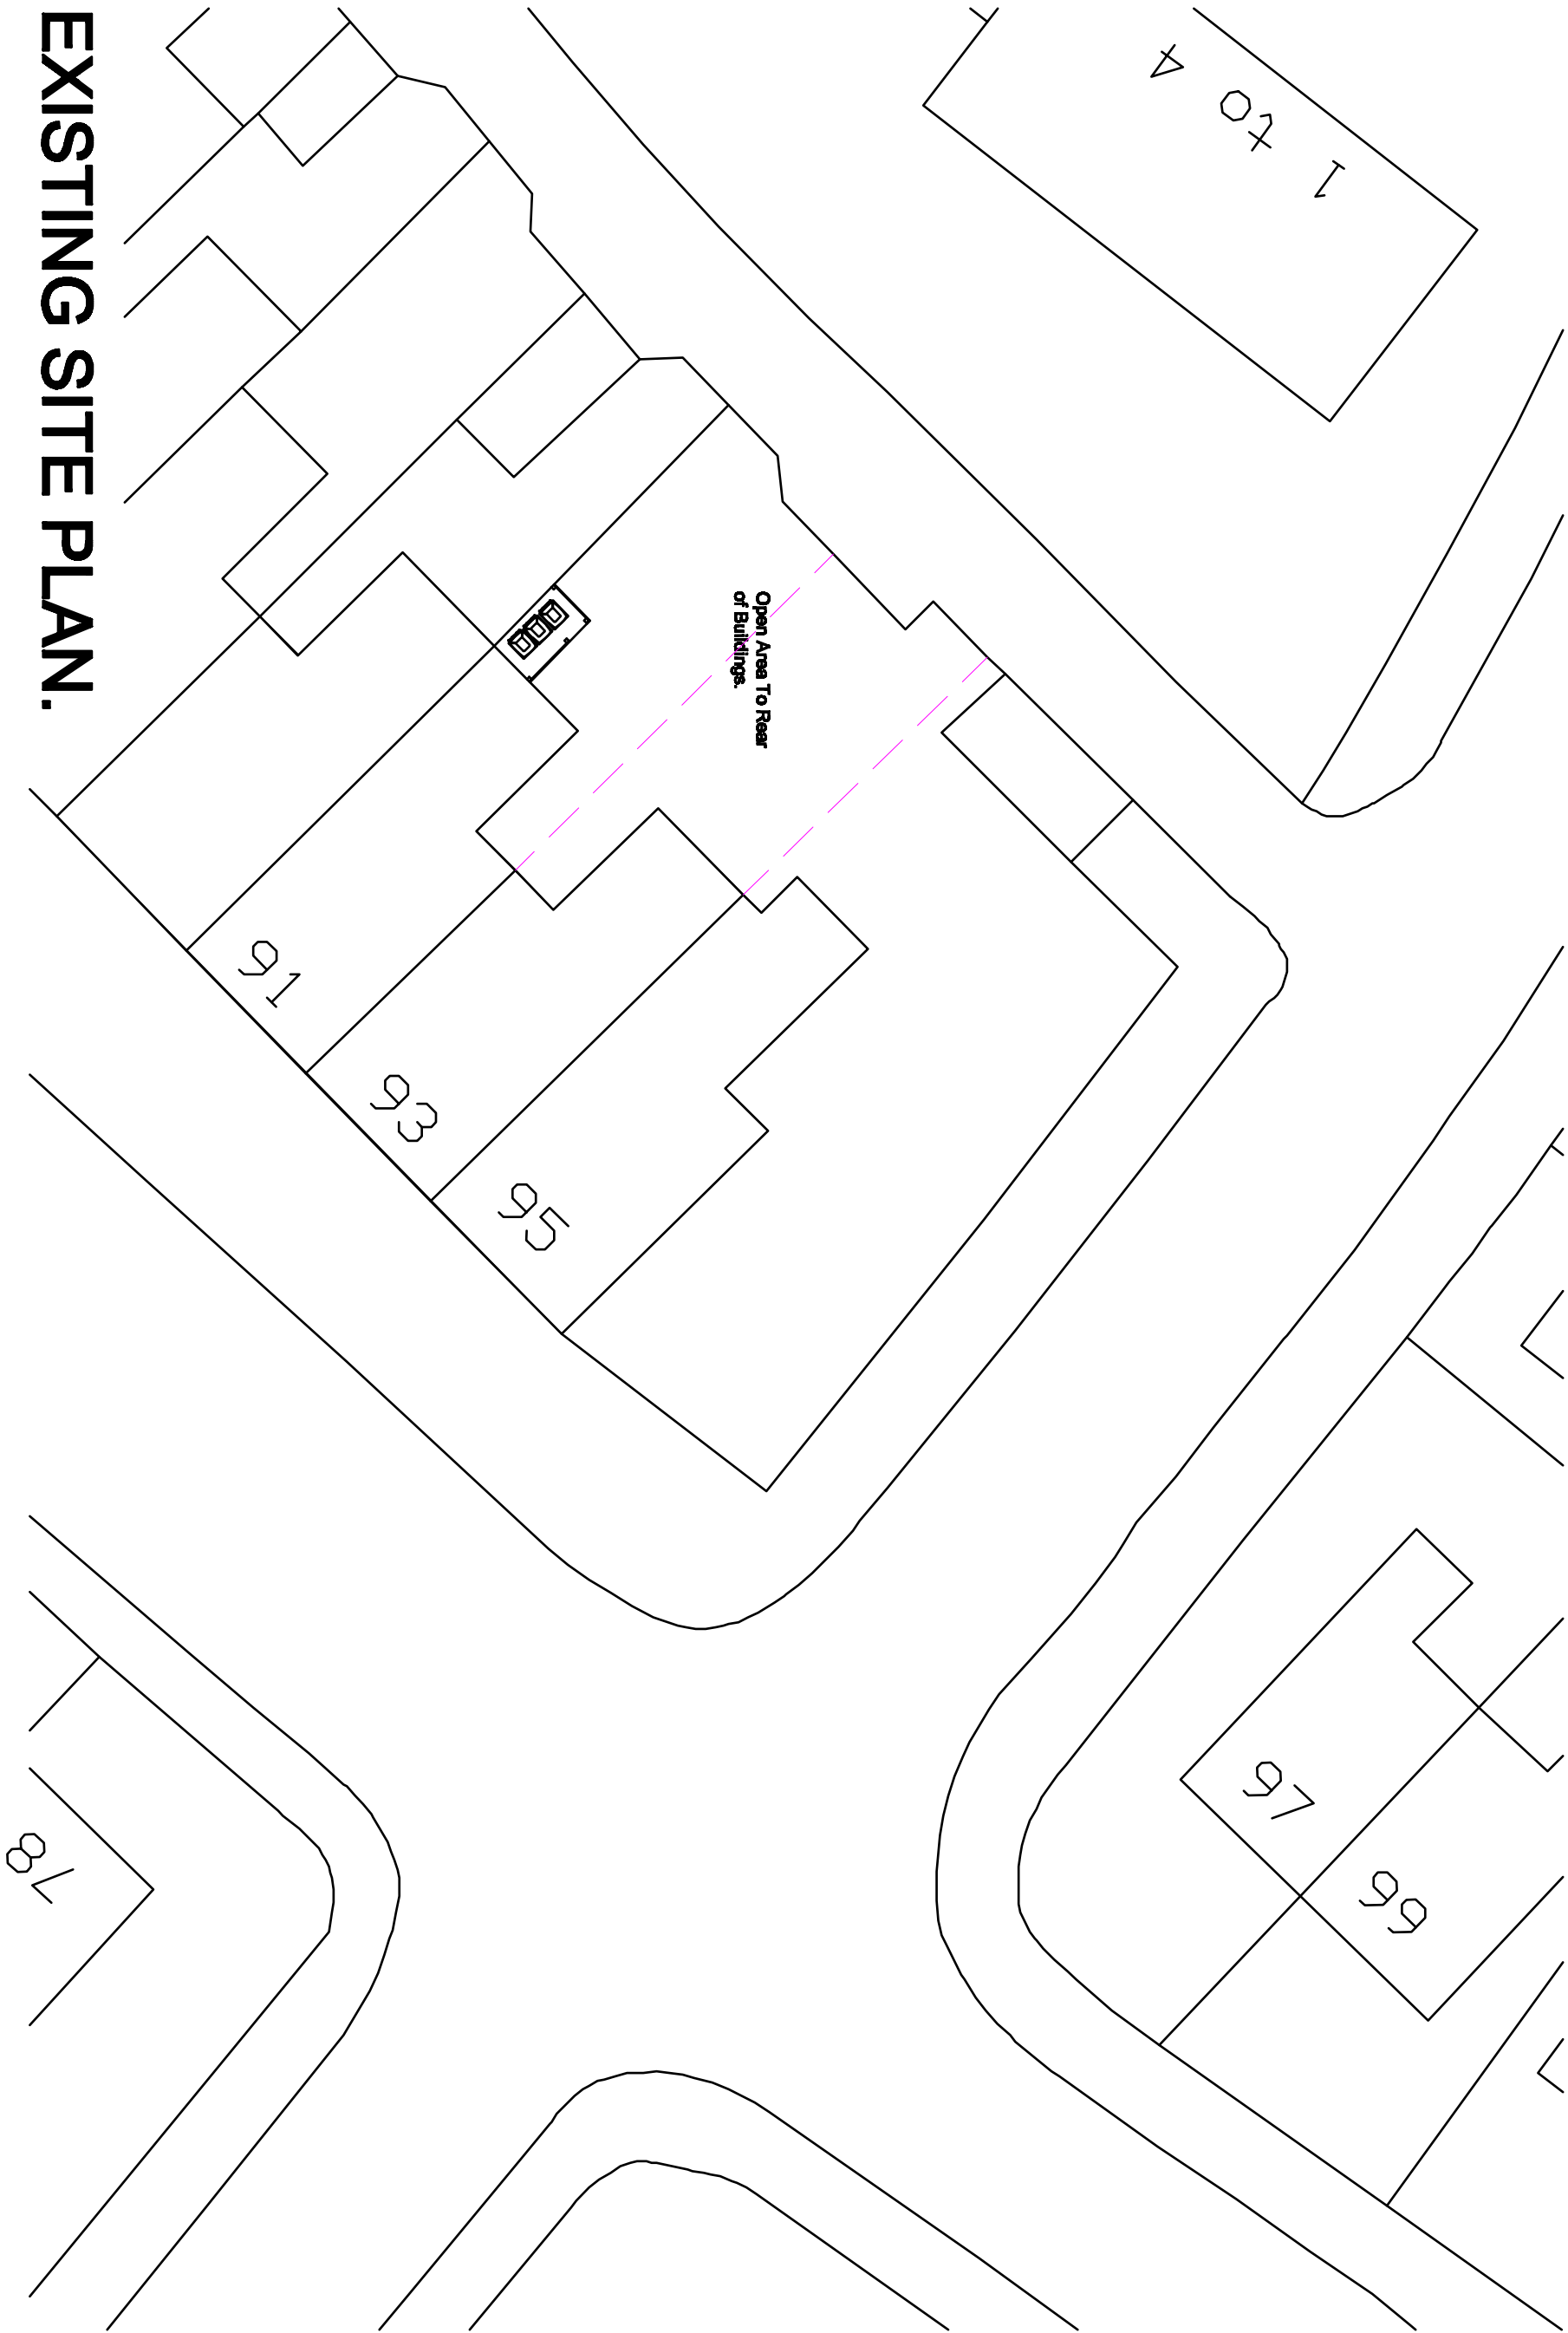

EXISTING SITE PLAN.

Revision:	Title :	Project :	MTC Designs
	PROPOSED CHANGE OF USE FROM OFFICES TO RESIDENTIAL USE.	93A - 95A, WINDSOR ROAD, BURY, M25 0DB	21 Edend Drive Basing, BL2 6TB T: 01204 418714, M: 07700020914 Email: info@mtcdesigns.co.uk
			Scale: 1:500 @ A3 Date: October 2021.
			Drawing No: P04