


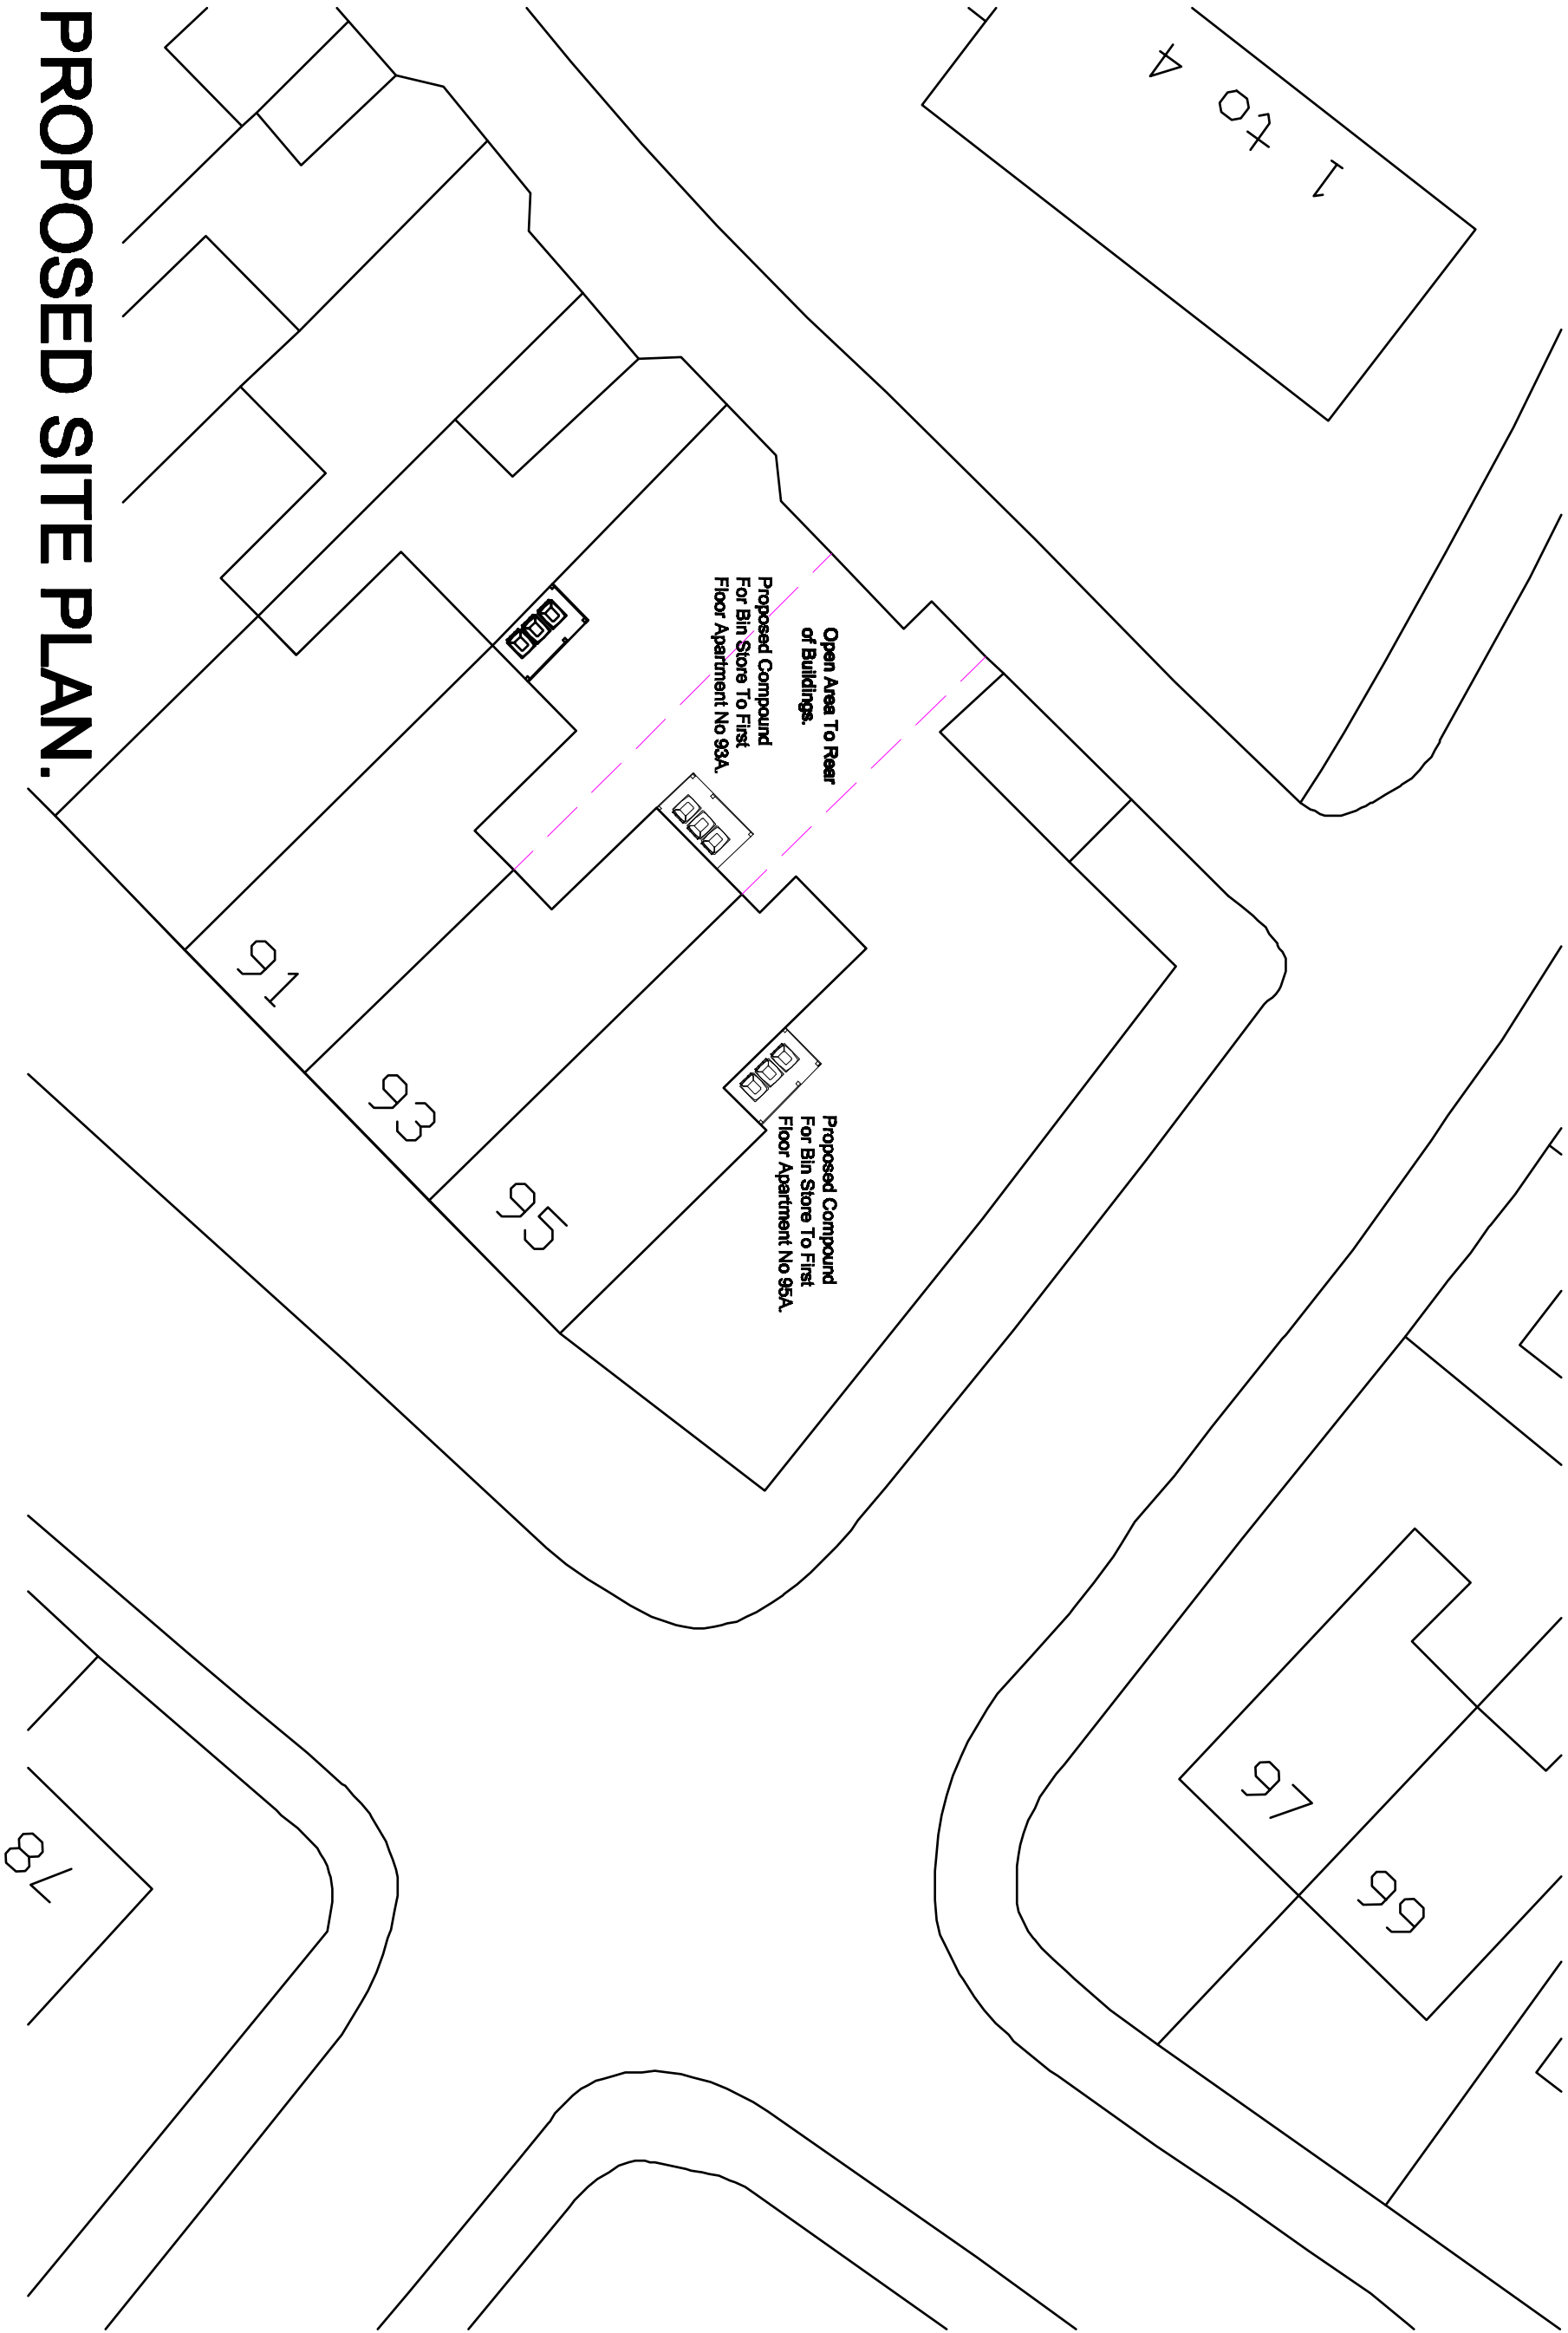

PROPOSED SITE PLAN.

Revision.

Title :
PROPOSED CHANGE OF USE FROM OFFICES
TO RESIDENTIAL USE.

Project :
93A - 95A, WINDSOR ROAD,
BURY,
M25 0DB

MTC Designs
Scale: 1:500 @ A3
Date: October 2023.

31 Eddow Drive Basingstoke RG24 8TB
T: 01256 418714 M: 07700028914
Email: info@mtcdesigns.co.uk

Drawing No: P05