




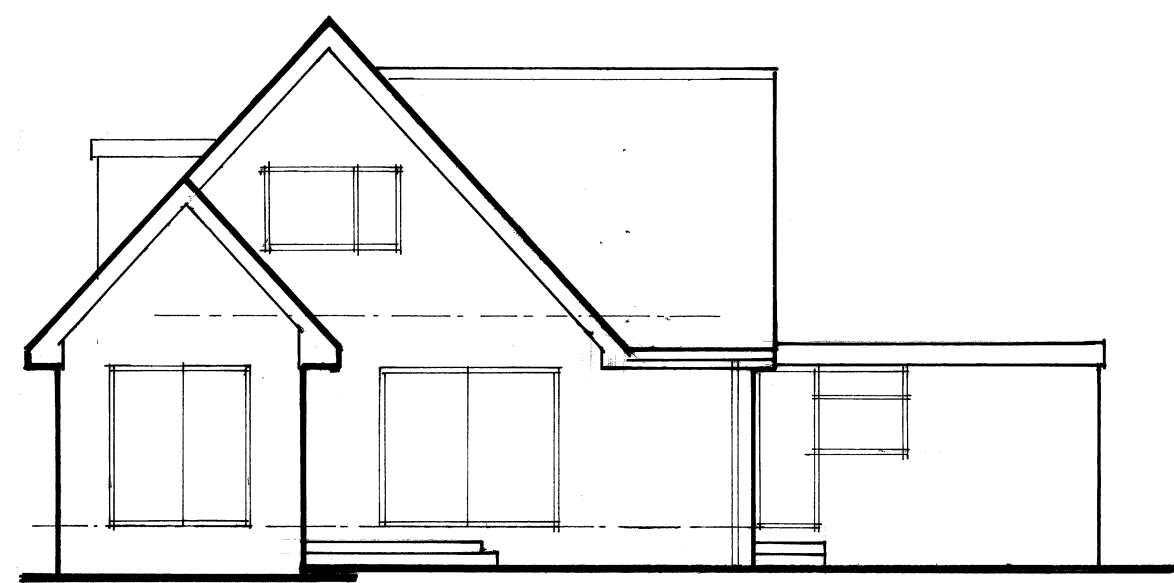


REAR ELEVATION.

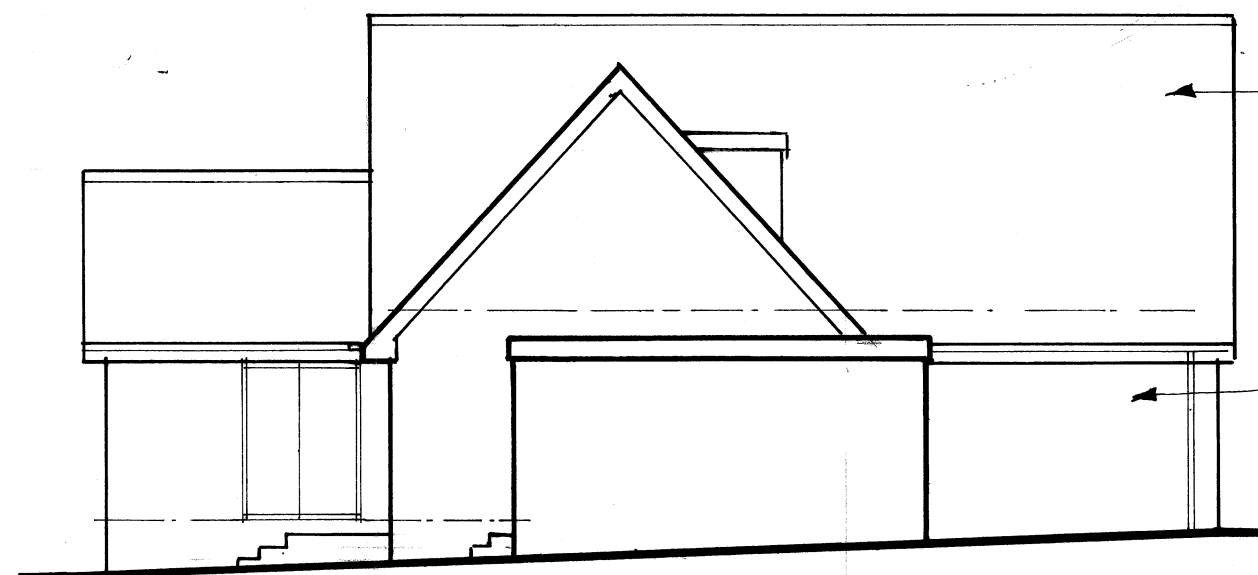


L.H. SIDE ELEVATION

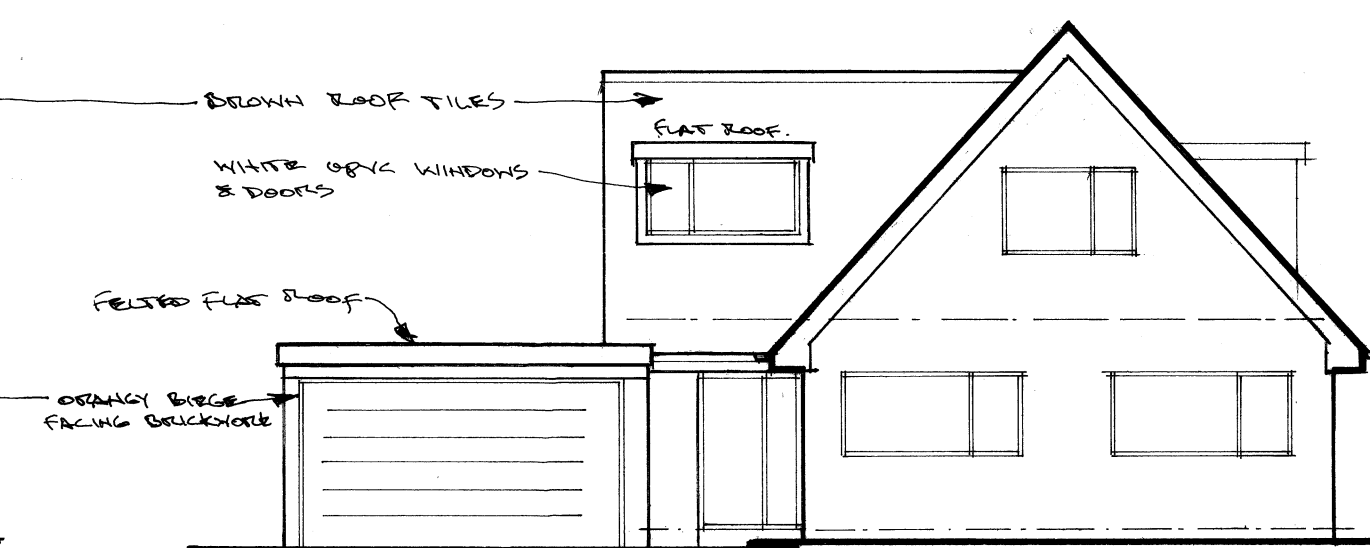


FRONT ELEVATION.

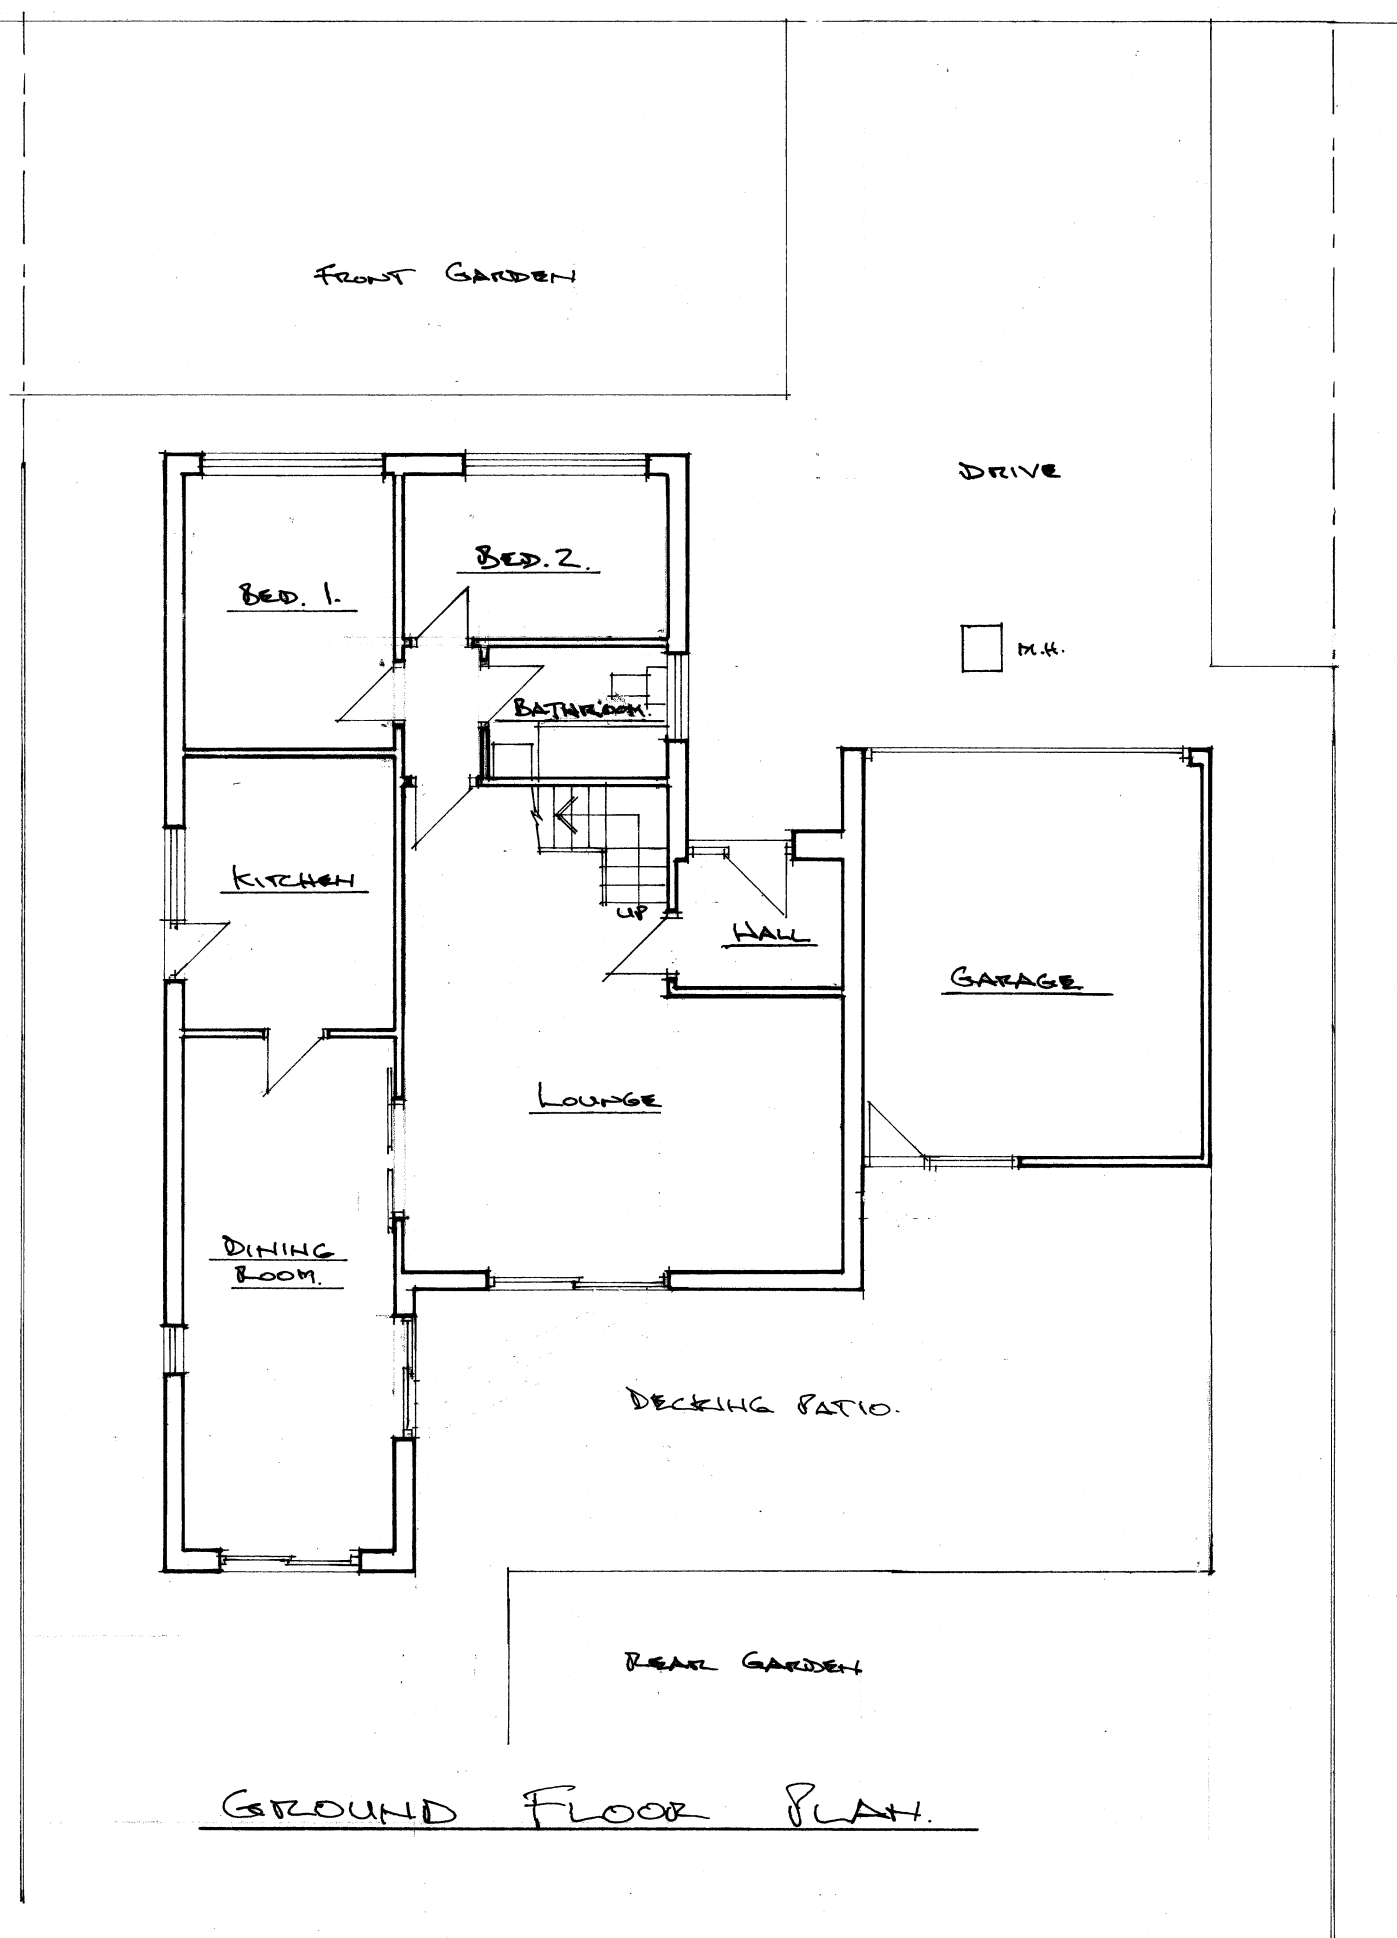

GROUND FLOOR PLAN.

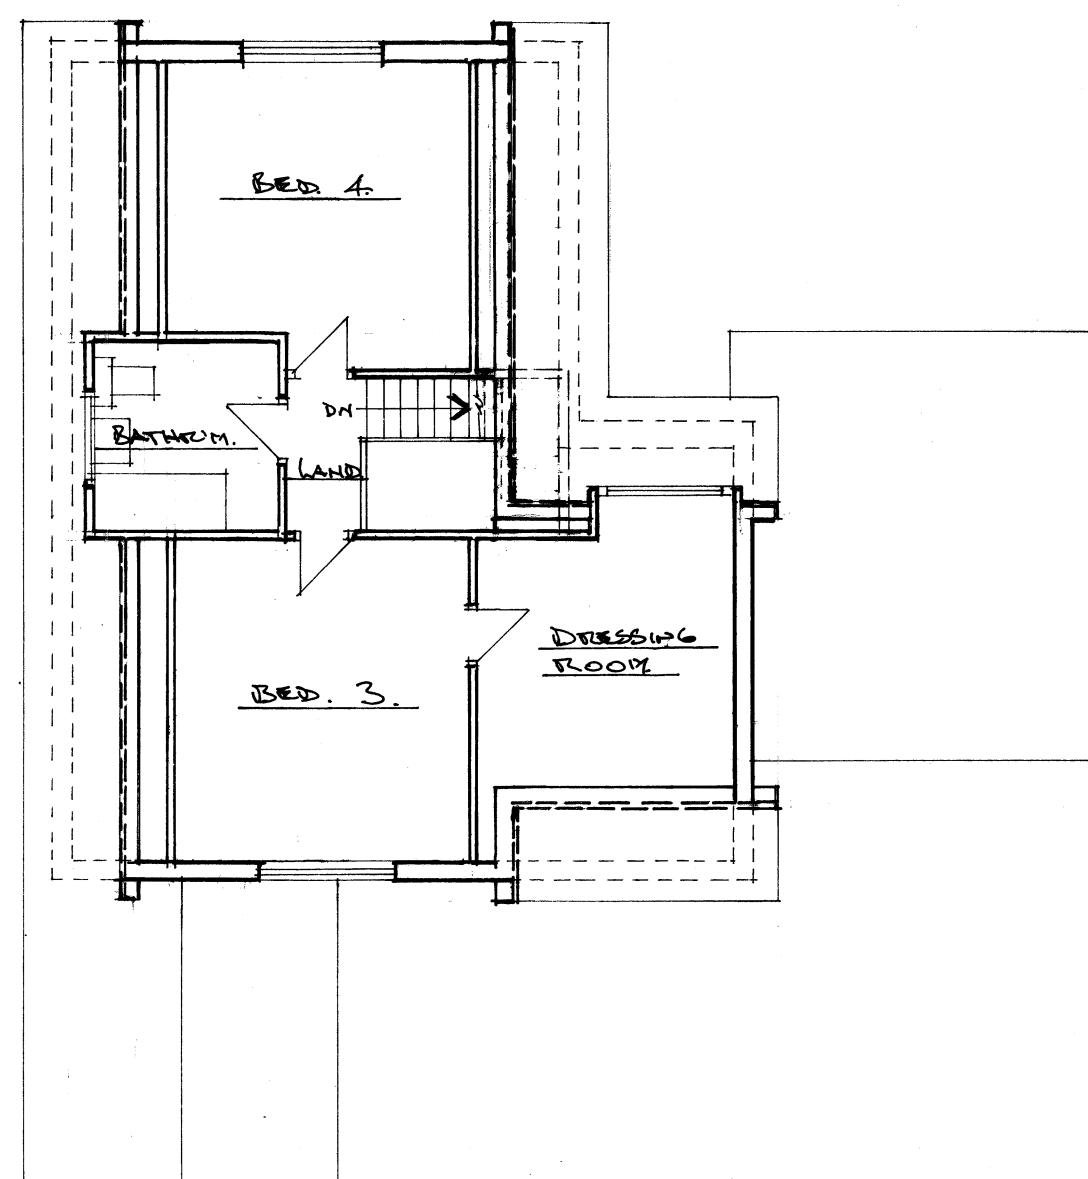

FIRST FLOOR PLAN.

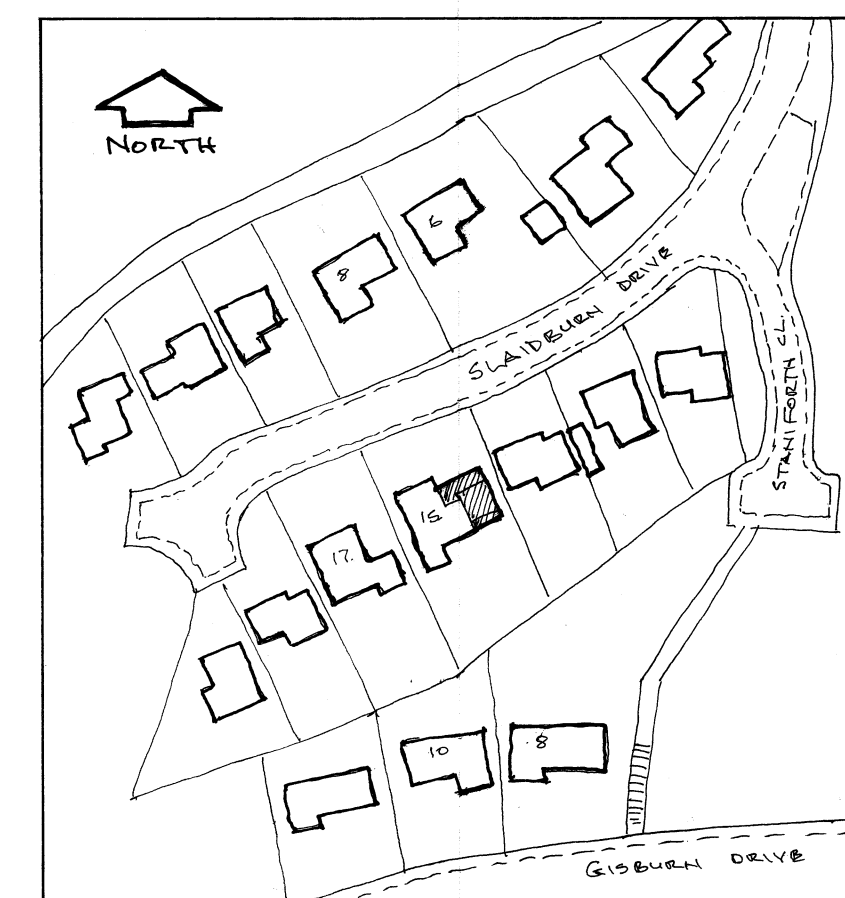

LOCATION PLAN 1:1250

EXISTING PLANS & ELEVATIONS,

SCALE. 1:100.

DWG. No. 1.

PROPOSED TWO STOREY/SINGLE STOREY

SIDE/FRONT EXTENSION,

AT 15 SLAIDBURN DRIVE,

WALSLEY, BURY

FOR MR. F. TATE

© N. BUTTERWORTH. SEPT. 2005