





EXISTING FRONT ELEVATION

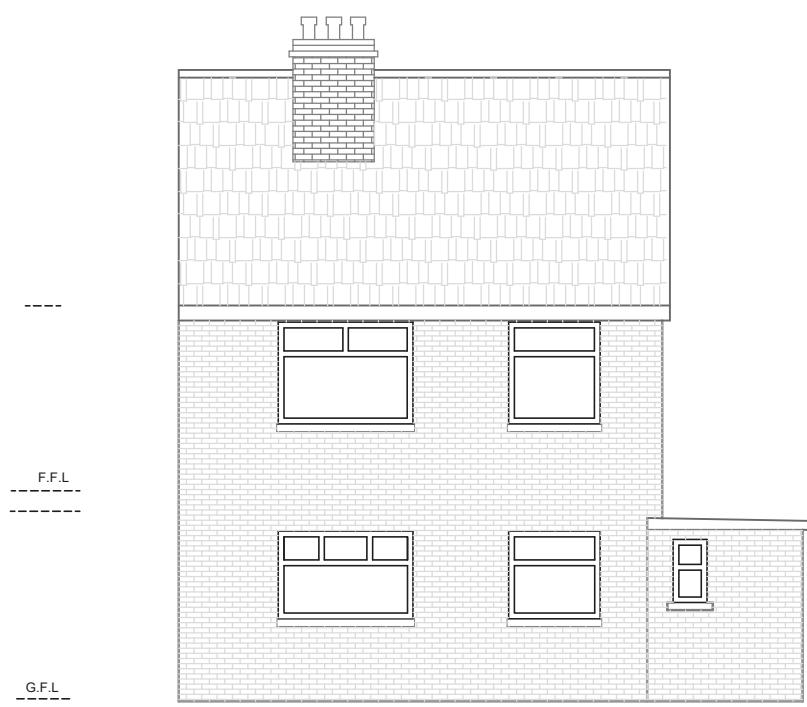


EXISTING REAR ELEVATION




EXISTING SIDE ELEVATION (NORTH WEST)

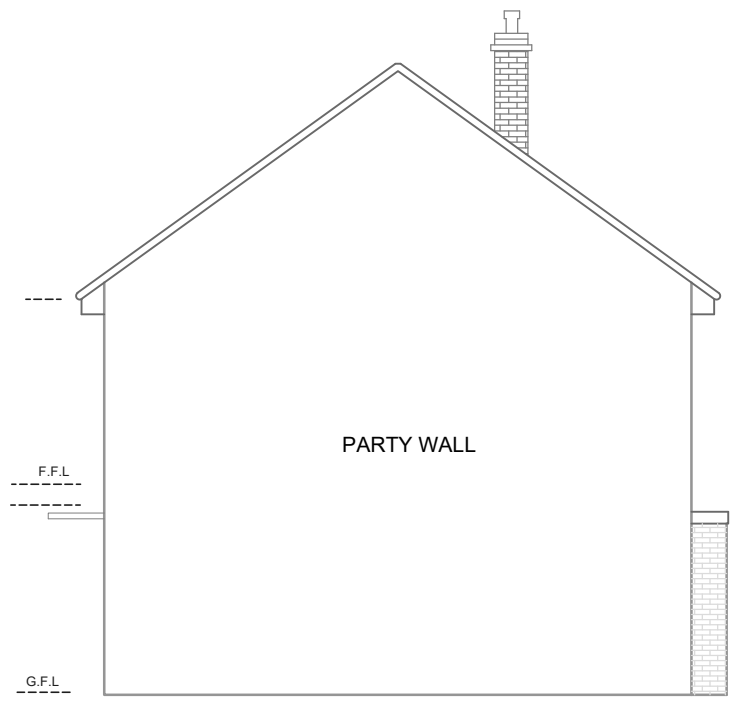


EXISTING SIDE ELEVATION (SOUTH EAST)

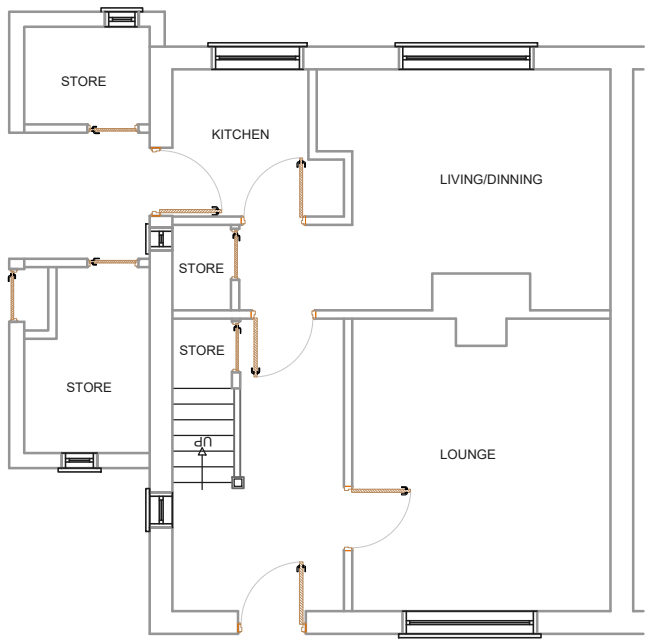

EXISTING GROUND FLOOR PLAN

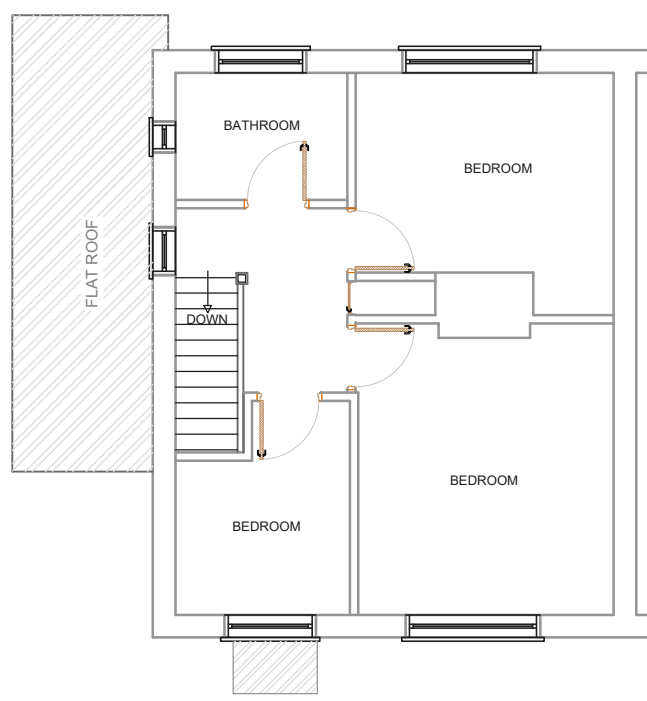


EXISTING FIRST FLOOR PLAN

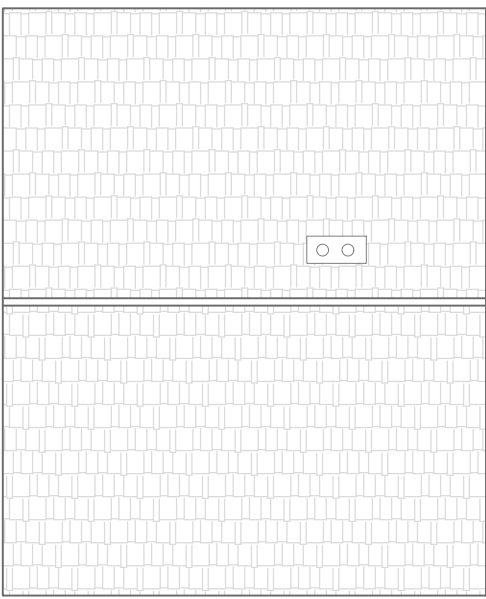

EXISTING ROOF PLAN



EXISTING BLOCK PLAN @ Scale: 1: 500

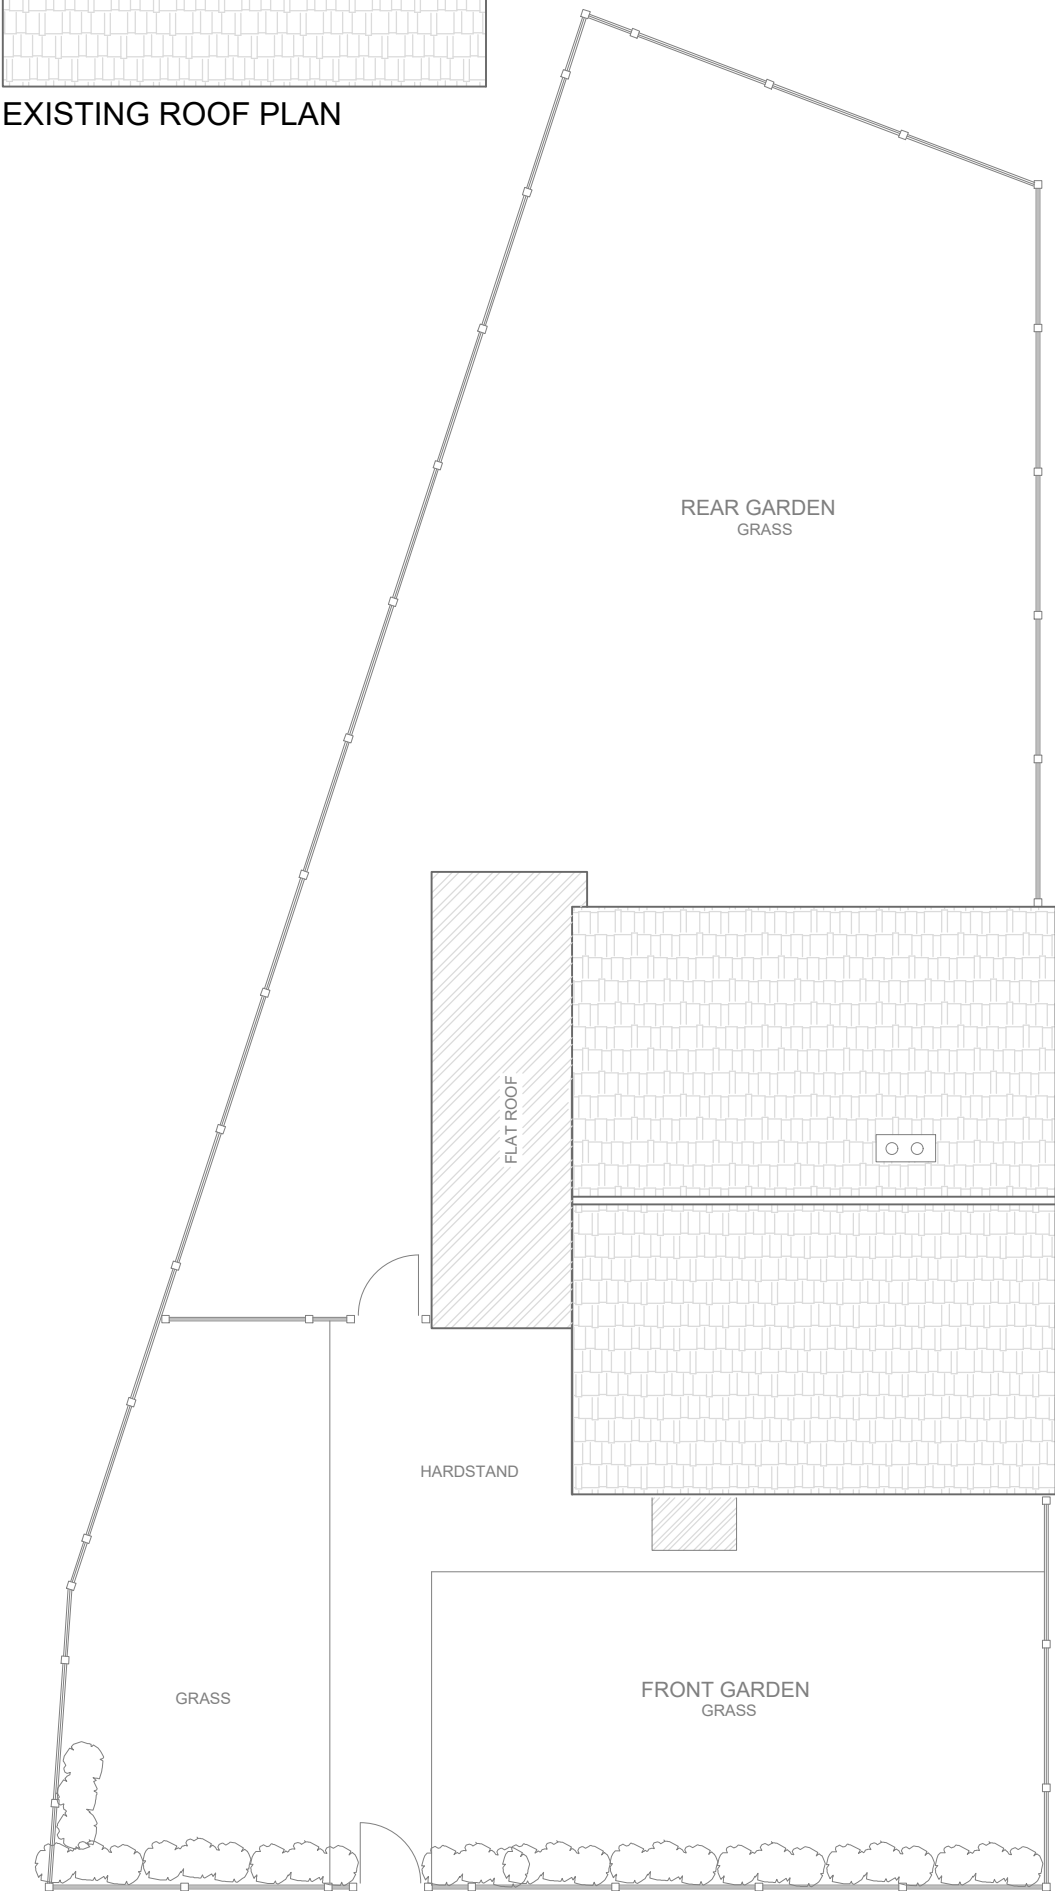

EXISTING GROUND FLOOR PLAN Incl. BOUNDARY



EXISTING SITE/BLOCK PLAN @ Scale: 1: 200