







PROPOSED FRONT ELEVATION

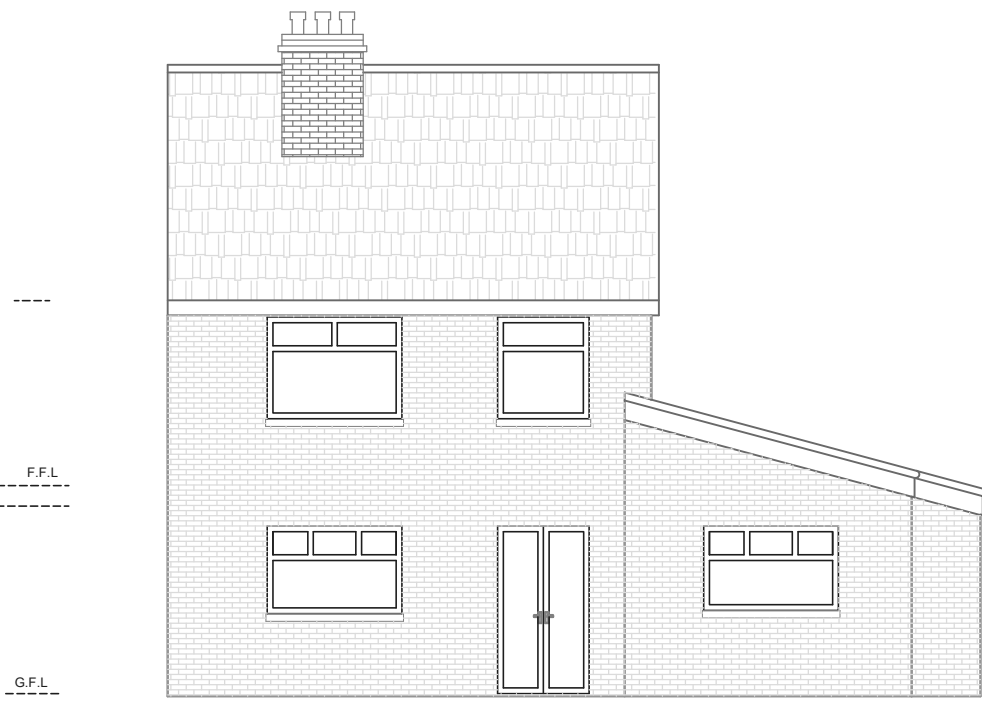


PROPOSED REAR ELEVATION

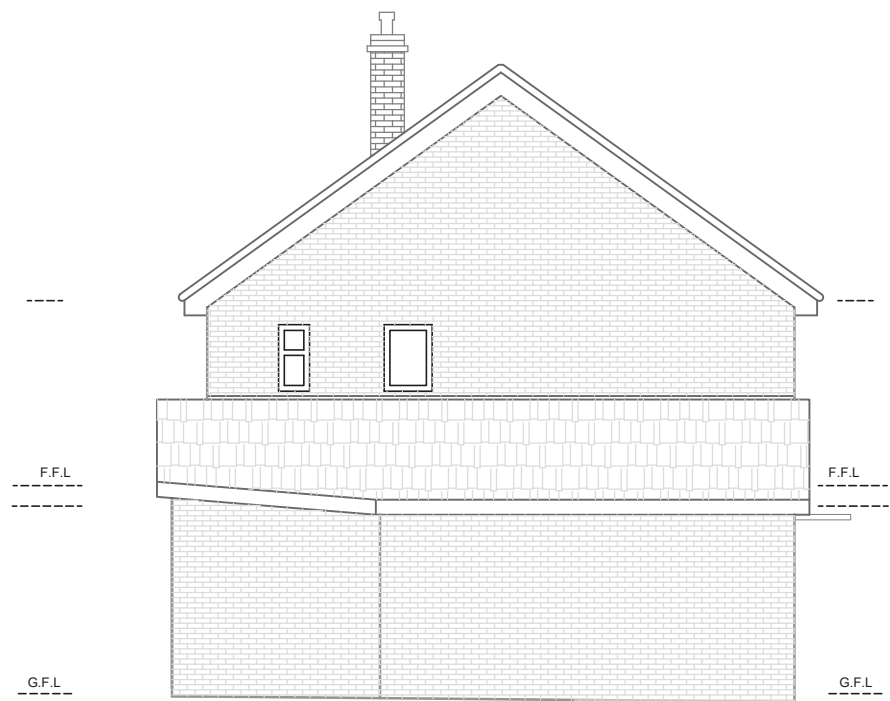


PROPOSED SIDE ELEVATION (NORTH WEST)

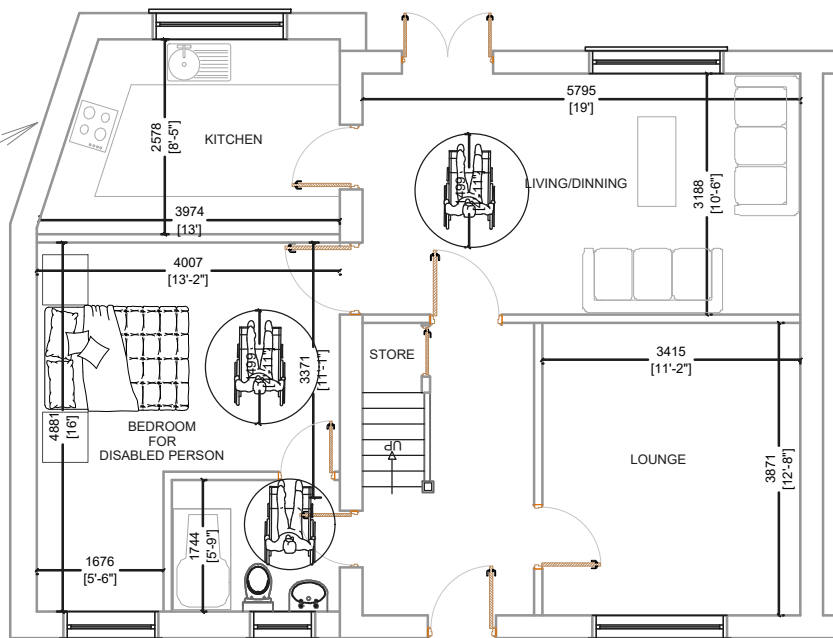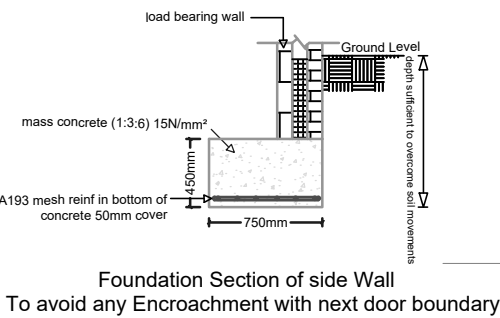


PROPOSED GROUND FLOOR PLAN

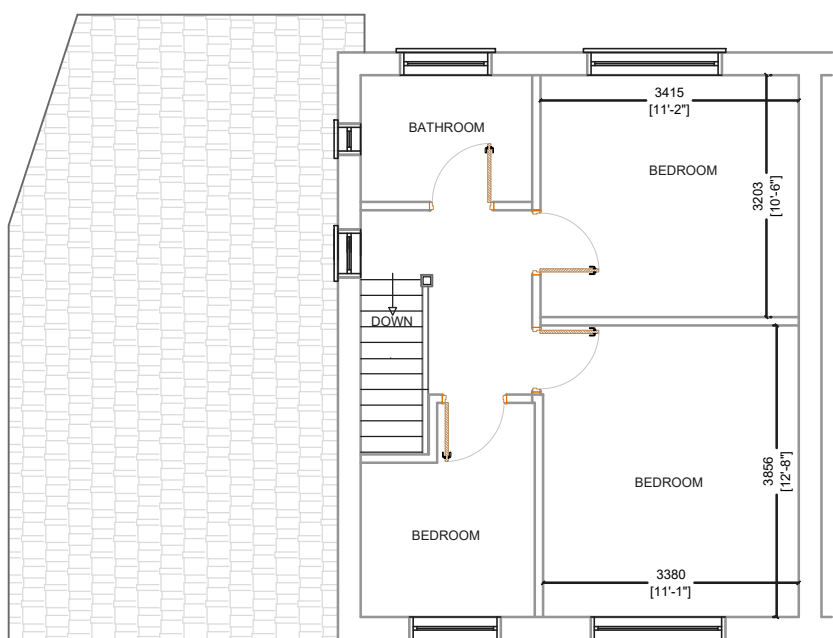

PROPOSED FIRST FLOOR PLAN

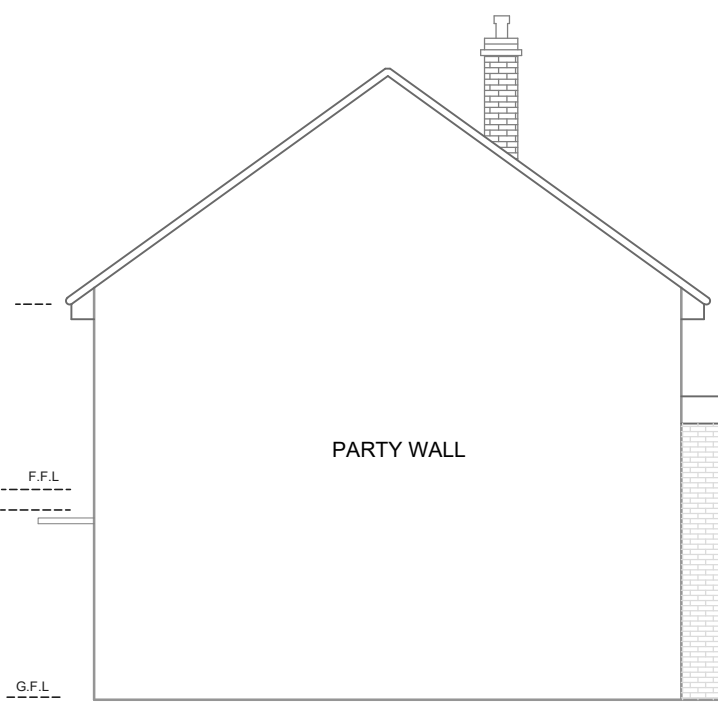


PROPOSED SIDE ELEVATION (SOUTH EAST)

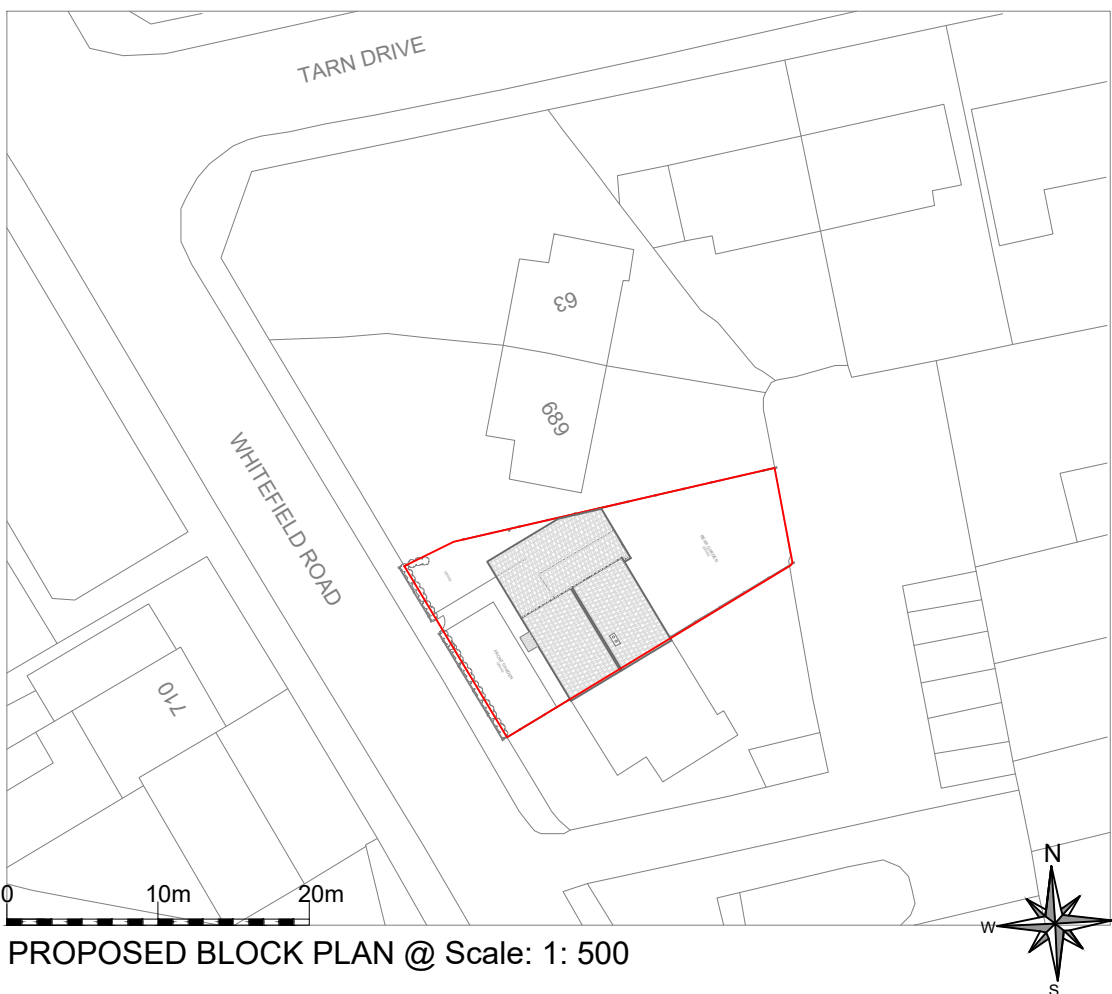

PROPOSED BLOCK PLAN @ Scale: 1: 500



PROPOSED SITE/BLOCK PLAN @ Scale: 1: 200

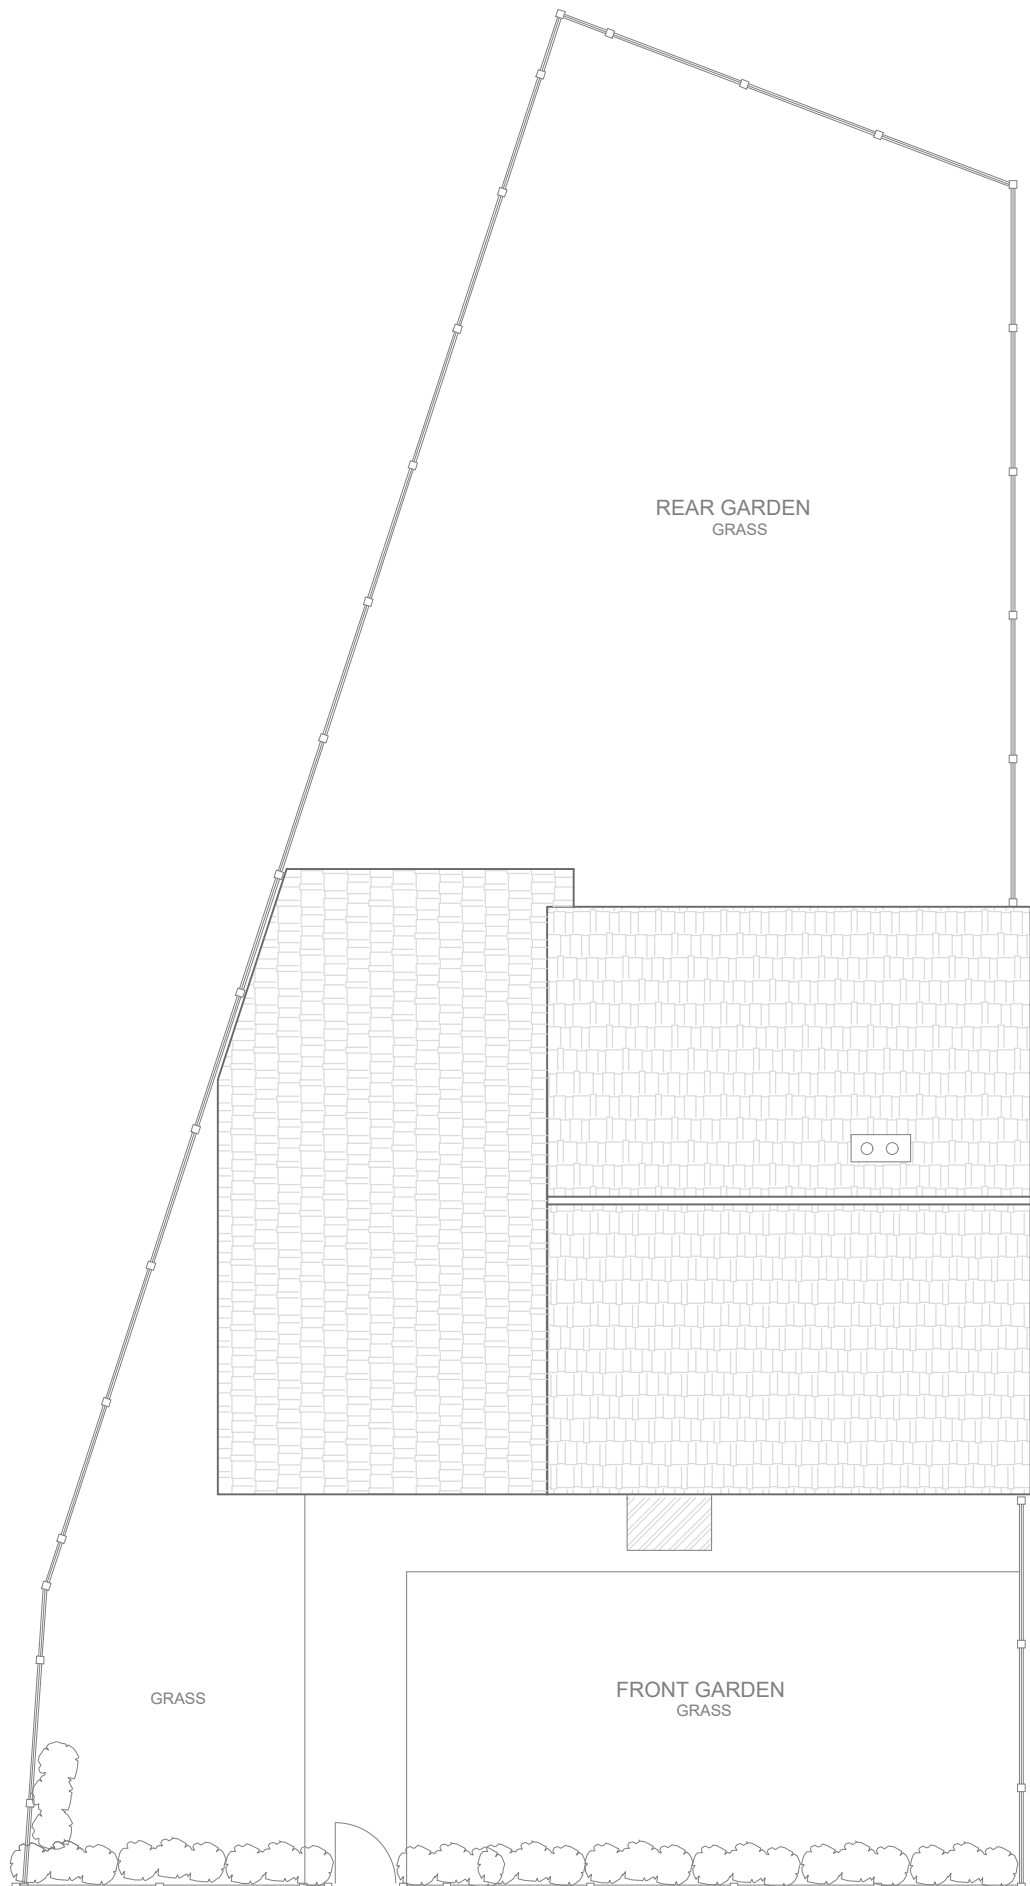

PROPOSED GROUND FLOOR PLAN Incl. BOUNDARY

0 5m 10m 15m 20m