



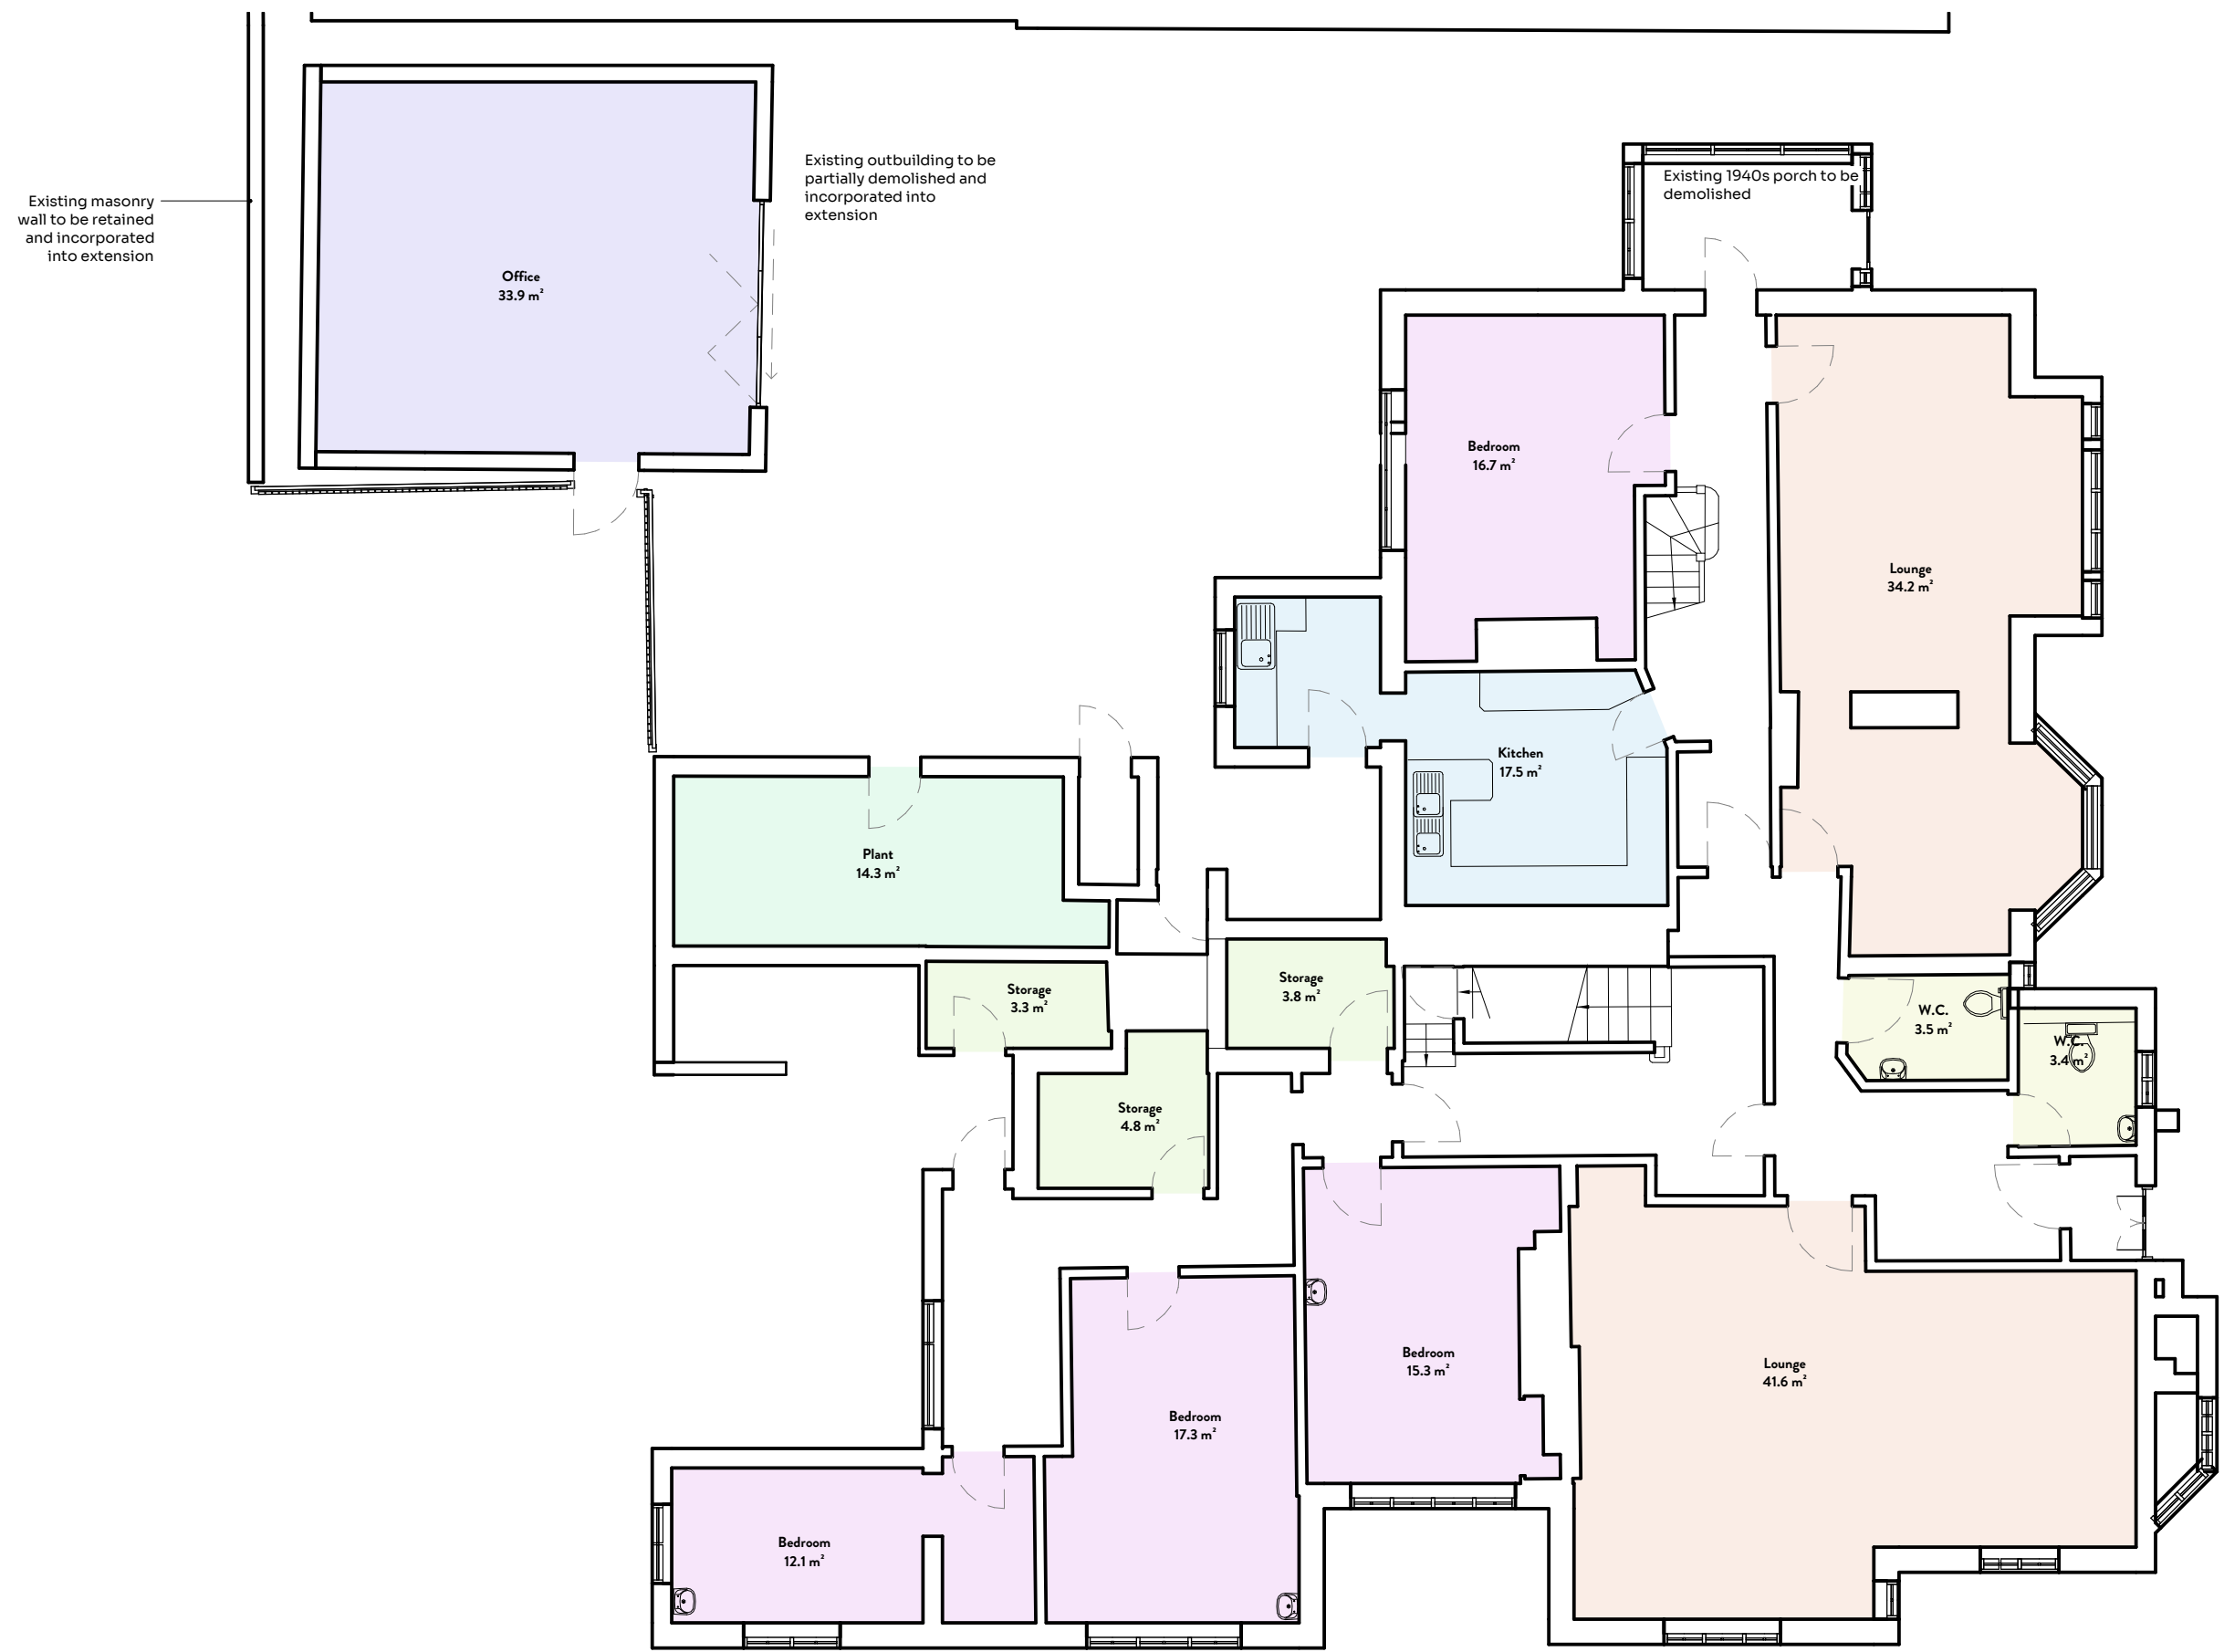


1 Ground Floor - Existing

1:100

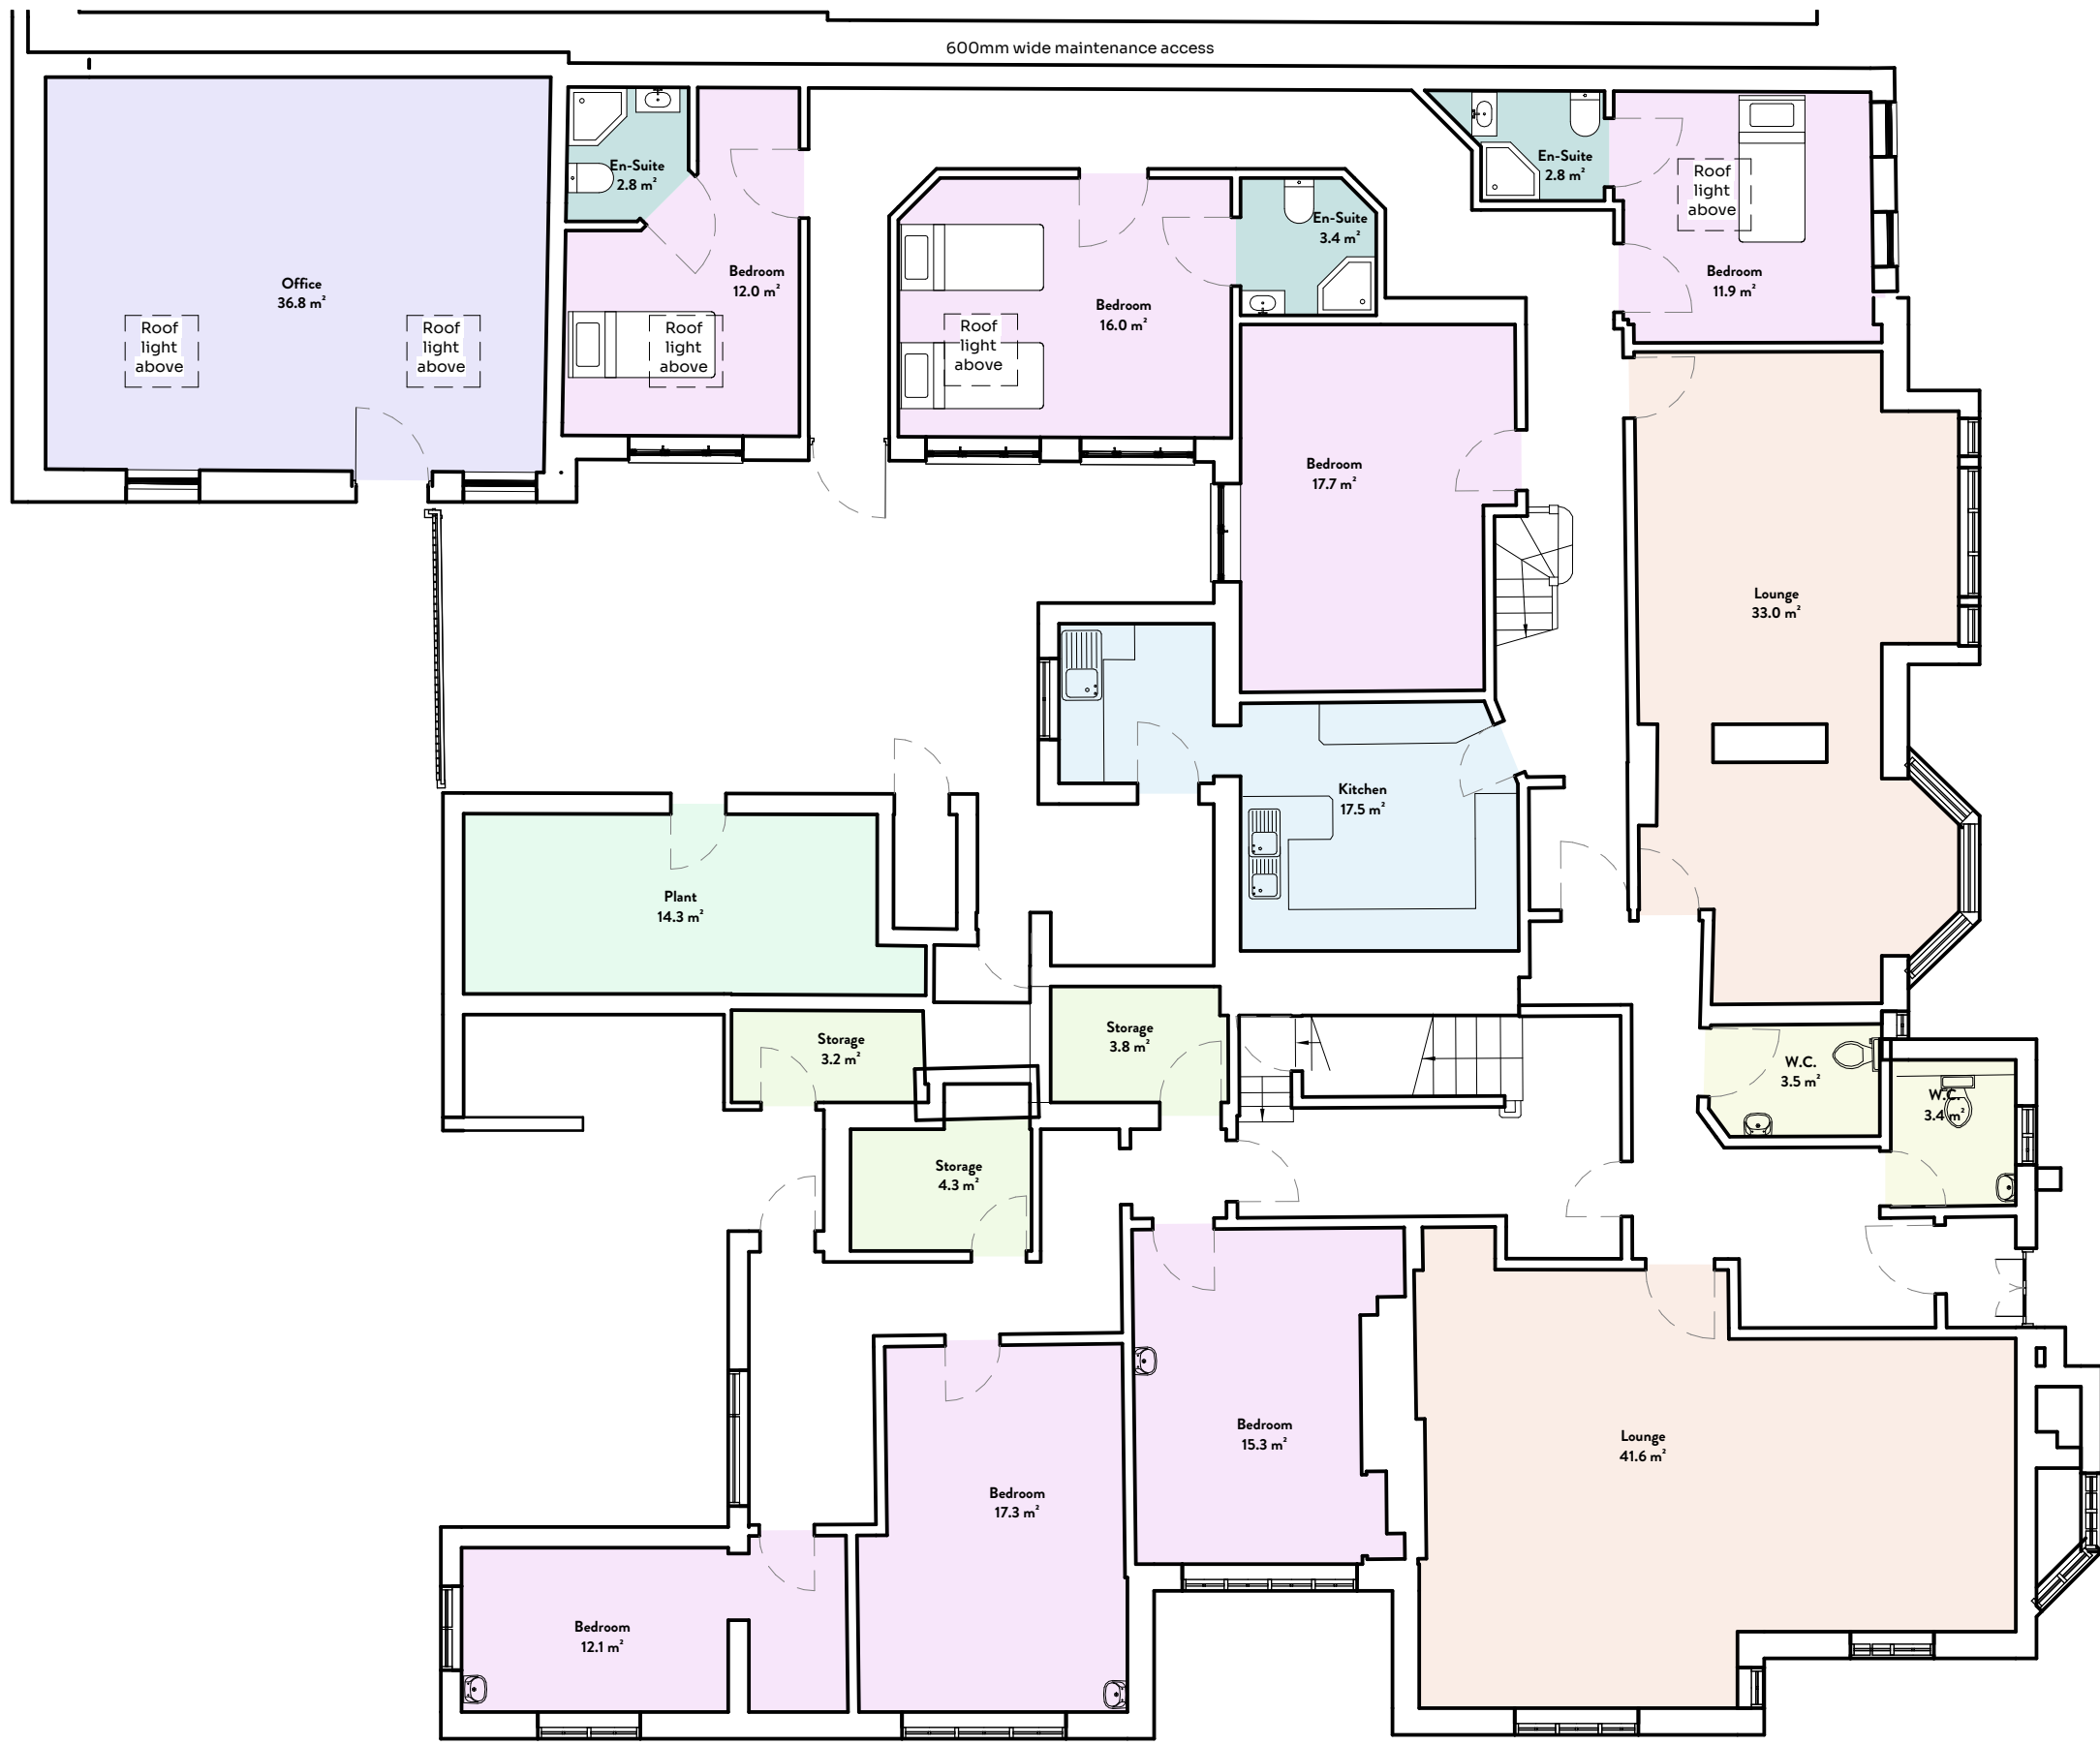


2 Ground Floor - Proposed

1:100

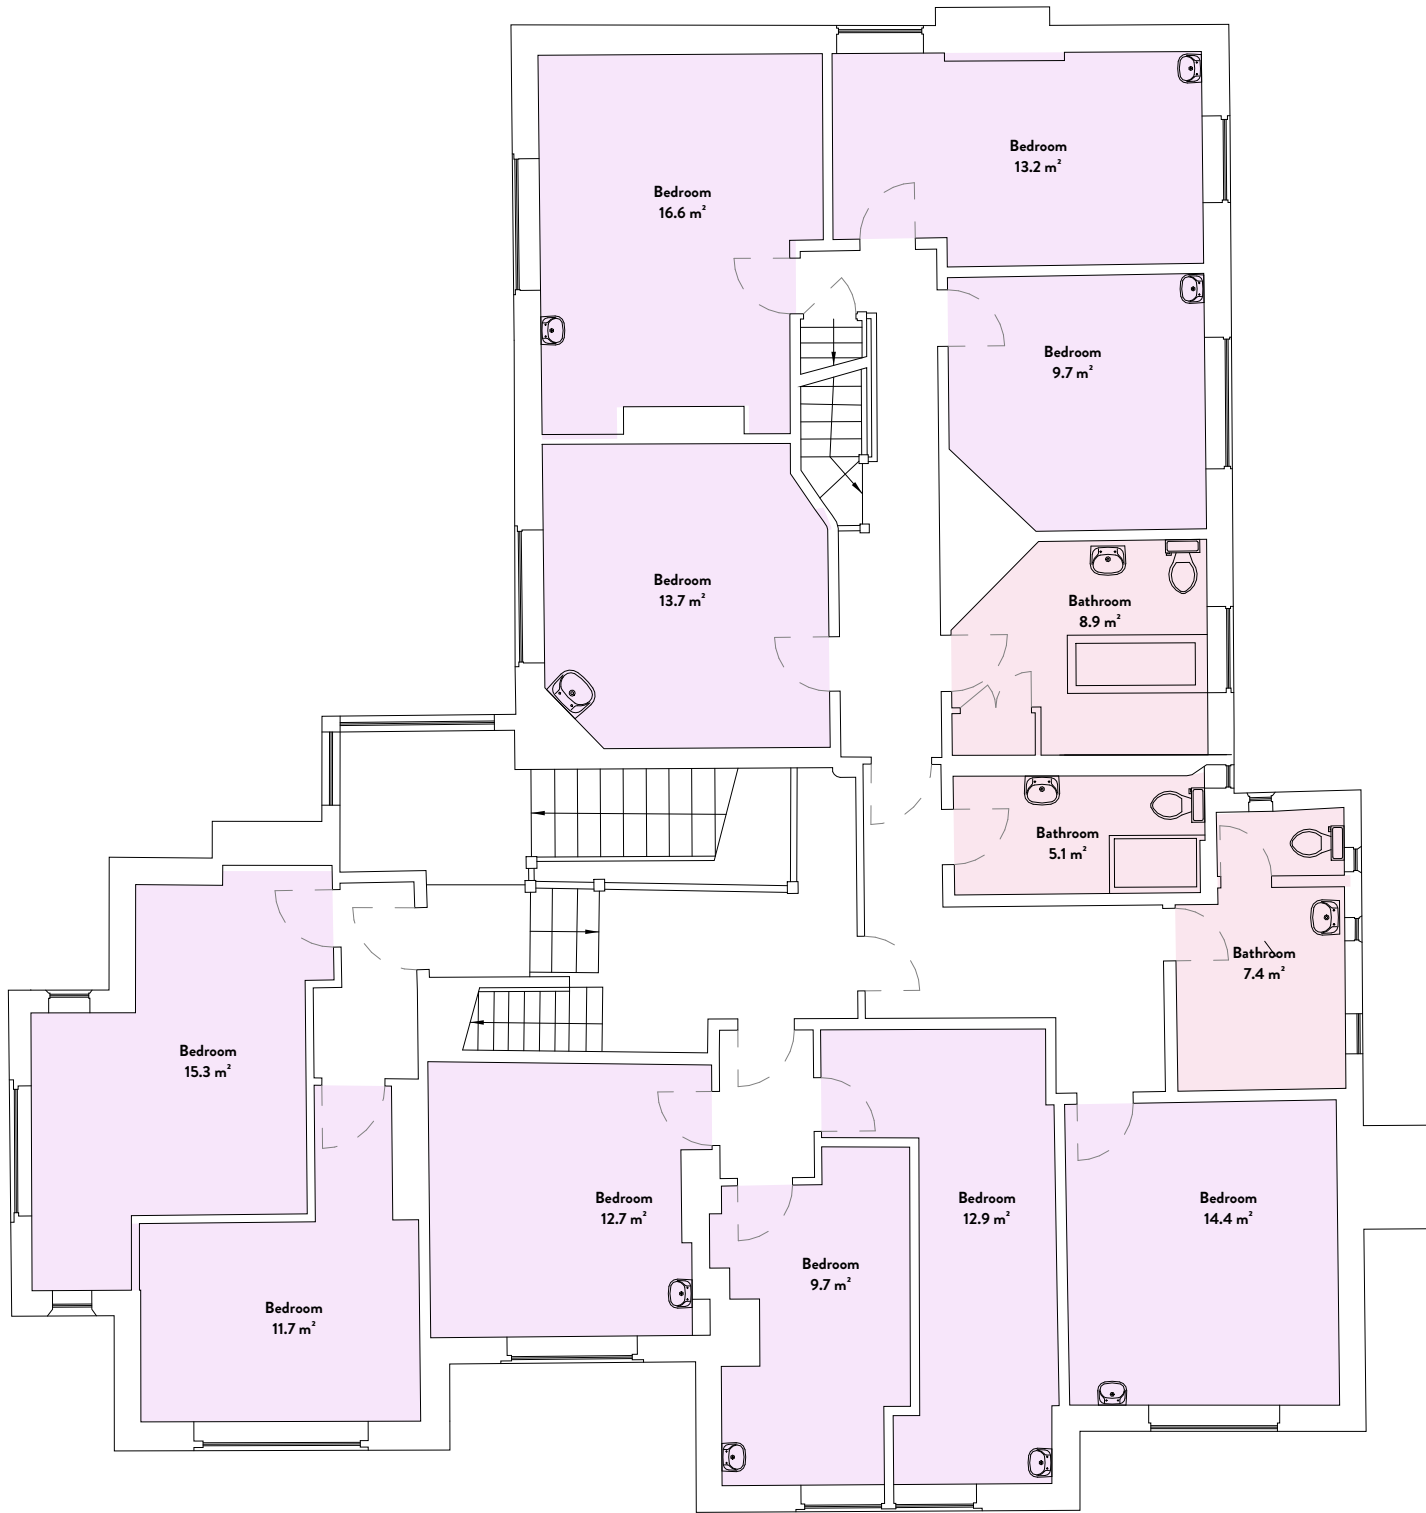

3 First Floor - Existing and Proposed

1:100

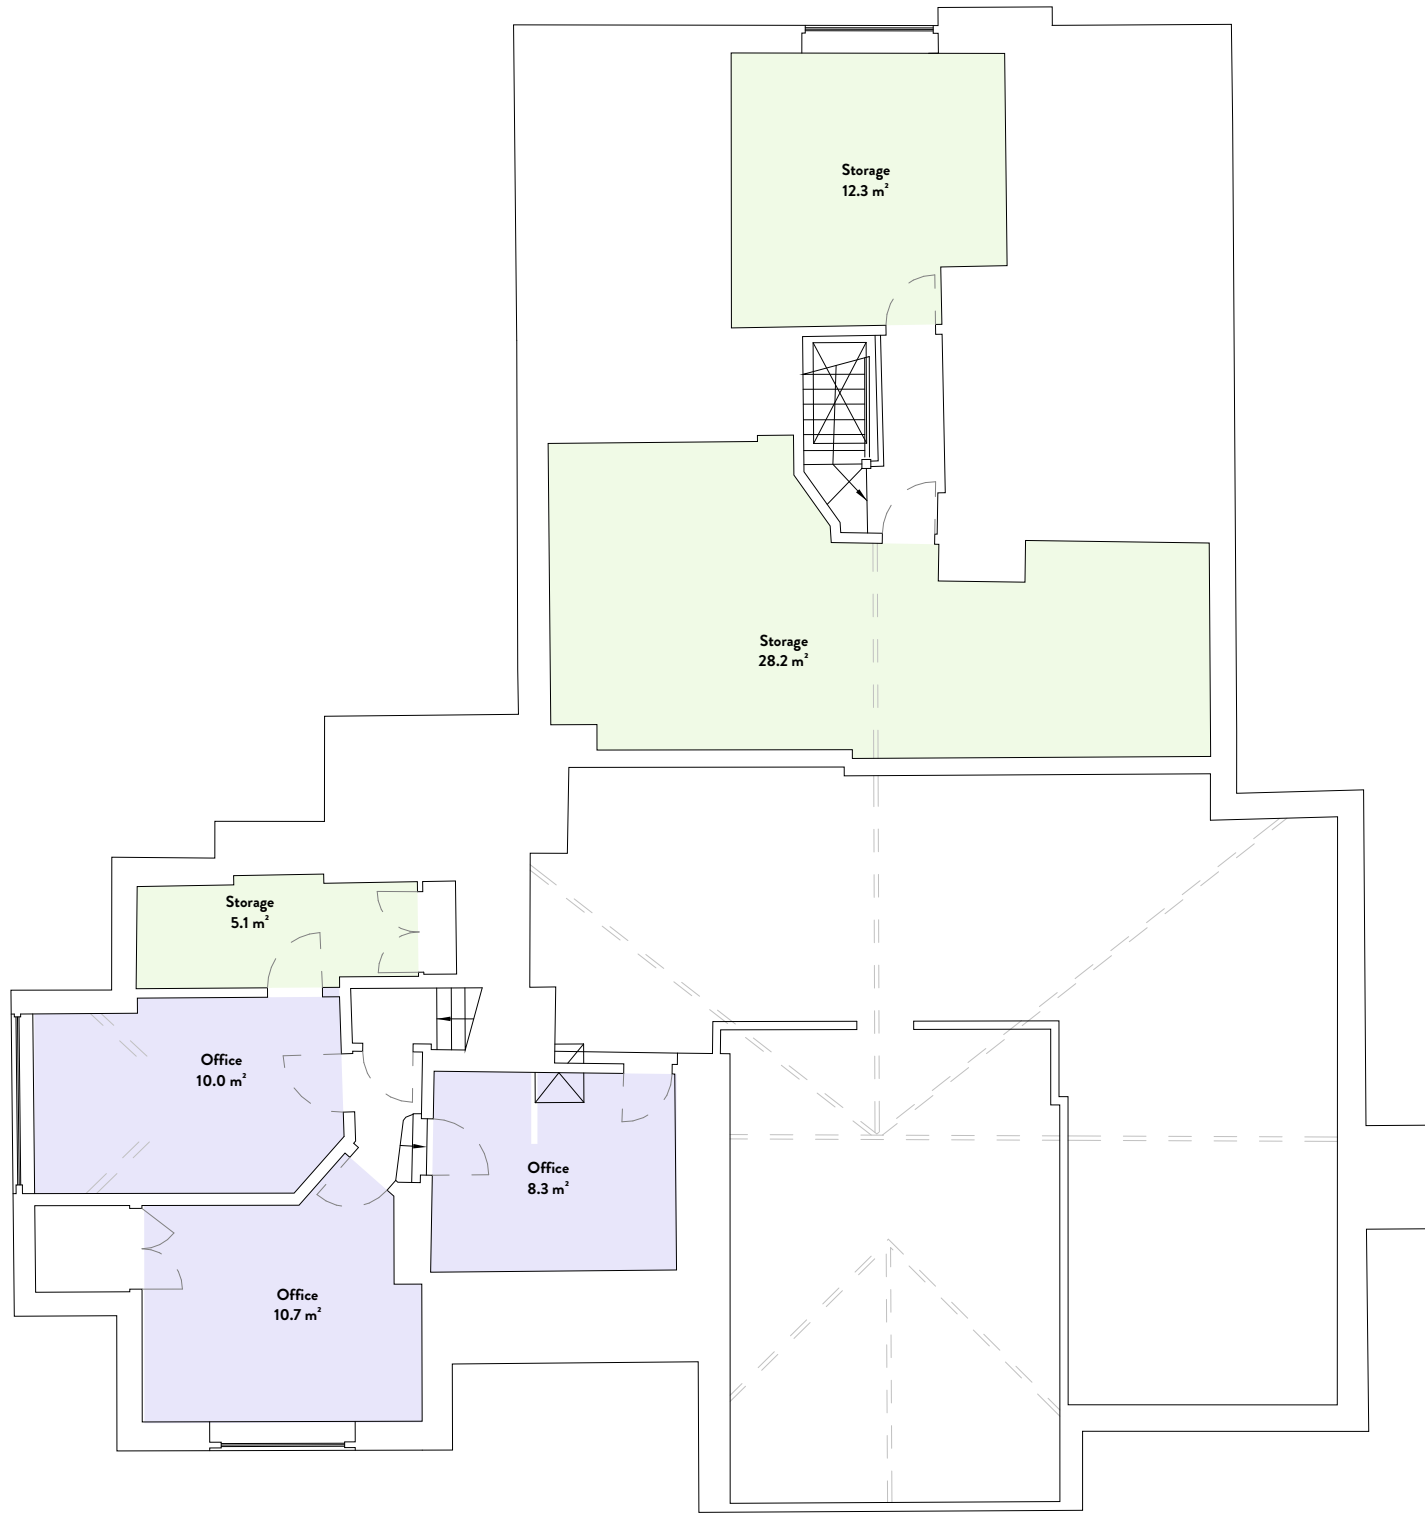

4 Second Floor - Existing and Proposed

1:100

PL1 Issued to IPA JC 12.06.26
PL2 Issued to IPA JC 29.09.26

REV	Details	By	Date
Stamp:			

Project No:
JC250

Project:
HAMILTON CARE HOME

Drawing No:
1000

Revision:
PL2


Title:
FLOOR PLANS

Project Address:
211-213 Bury New Rd, Whitefield, Manchester M45 8GW

Scale on A1: 1:100
Drawn by: JC
Checked by: JC



To be read with JCD specification and all relevant documents. Check all dimensions on site, report discrepancies before starting work. No liability accepted for unauthorised changes or works. This drawing is confidential, do not copy or reuse without written permission. Property of JCD Design Group Ltd, return on request. © JCD Design Group Ltd

 

SCALE 1:100

