




1 East - Existing

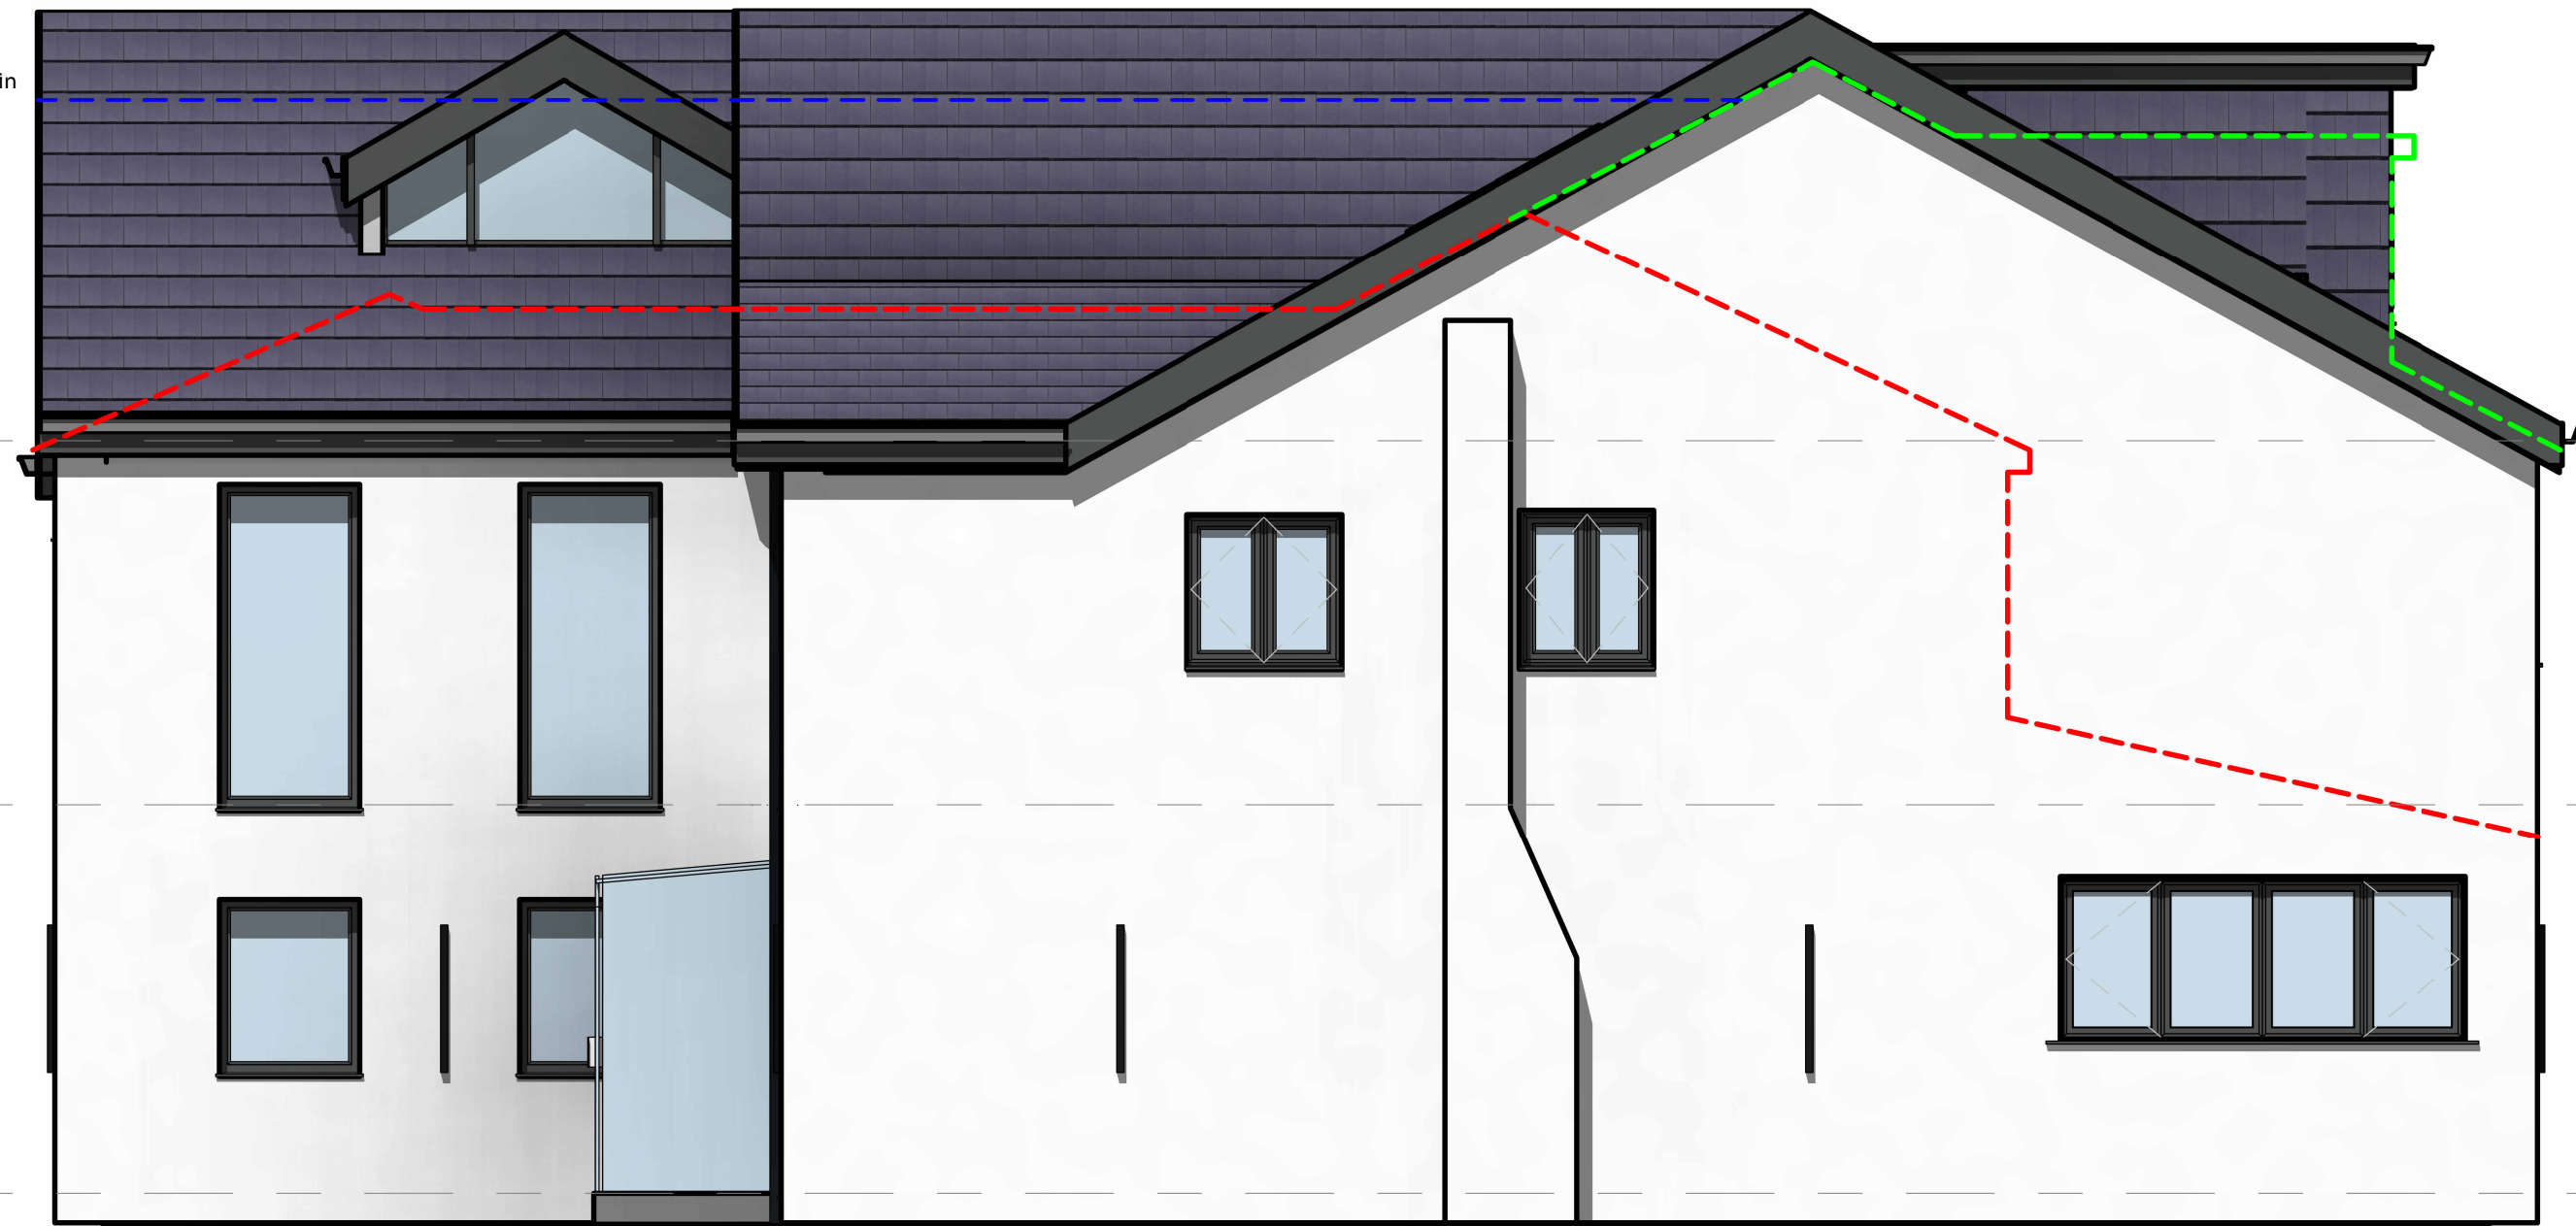

2 East - Proposed



3 South - Existing



4 South - Proposed

P1 Initial plans for client MA 21 07 26
PL1 Planning application drawings MA 09 09 26
PL2 Revised for planning MA 29 09 26

REV	Details	By	Date
1	ISSUED FOR PLANNING		

Stamp:
ISSUED FOR PLANNING

Project No:
JC279

Project:
15 Oakdale Close

Drawing No:	Revision:
2000	PL2

Title:
EAST AND SOUTH ELEVATIONS

Project Address:
15 Oakdale Close,
Manchester,
M45 7LU

Scale on A1:	Drawn by:	Checked by:
1 : 50	MA	JC

Architecture Planning **CIAT**
Chartered Practice

To be read with JCD specification and all relevant documents. Check all dimensions on site, report discrepancies before starting work. No liability accepted for unauthorised changes or works. This drawing is confidential, do not copy or share without written permission. Property of JCD Design Group Ltd, return on request. © JCD Design Group Ltd

0.5 0 0.5 1 1.5 2 2.5
SCALE 1:50 m