

This drawing and design concept is the property of PPV design. It should not be reproduced without written permission

2 Helmshore Road, Holcombe Village Ramsbottom, Lancashire BL8 4PA

Garry Bearden BArch (hons) DipArch RIBA
garry@ppv-design.co.uk www.ppv-design.co.uk
T: 01706 622731 M: 07712 669482

0

1

m

Preswich Heys F C
Sandgate Road
Whitefield M25 5WG


scale 1:25@A1
October 2021

NK1-03

Proposed Stand


PPV design Ltd

3350

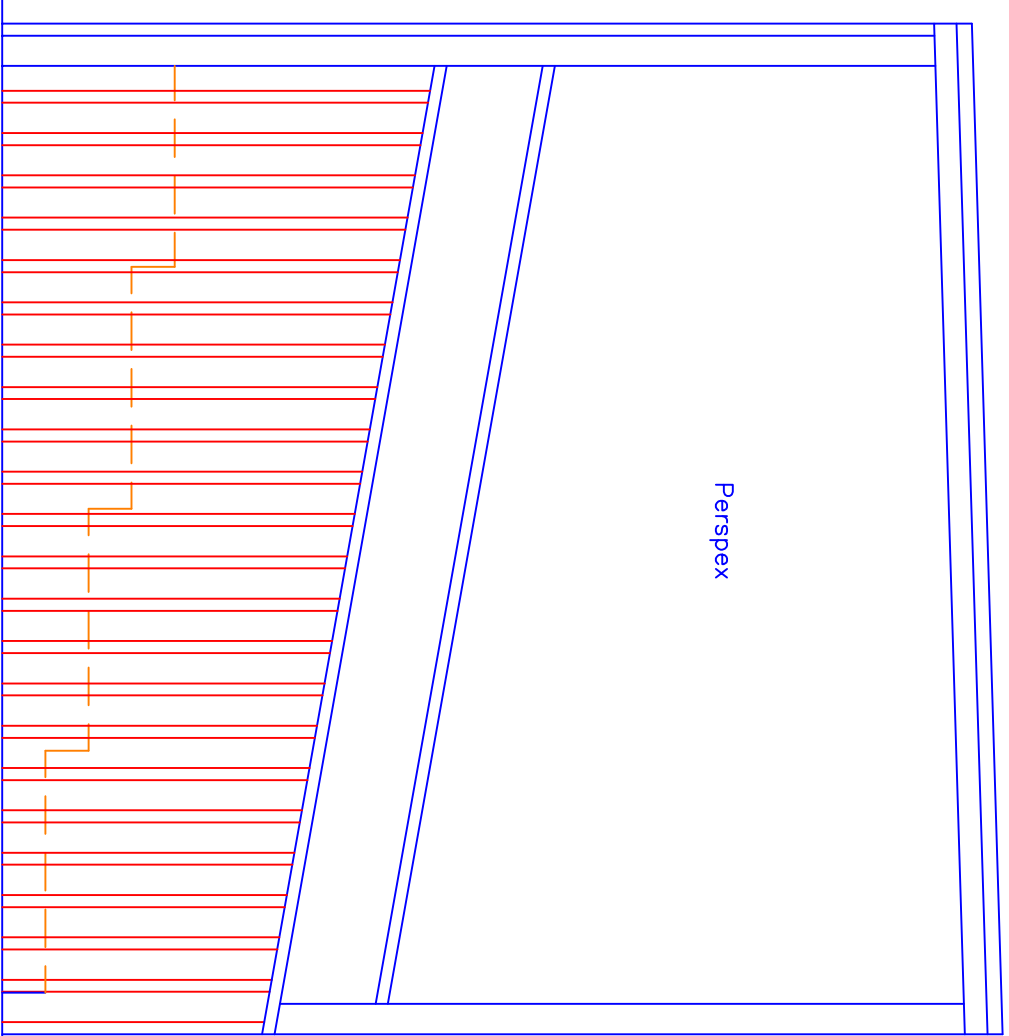

Proposed Side Elevation


4200

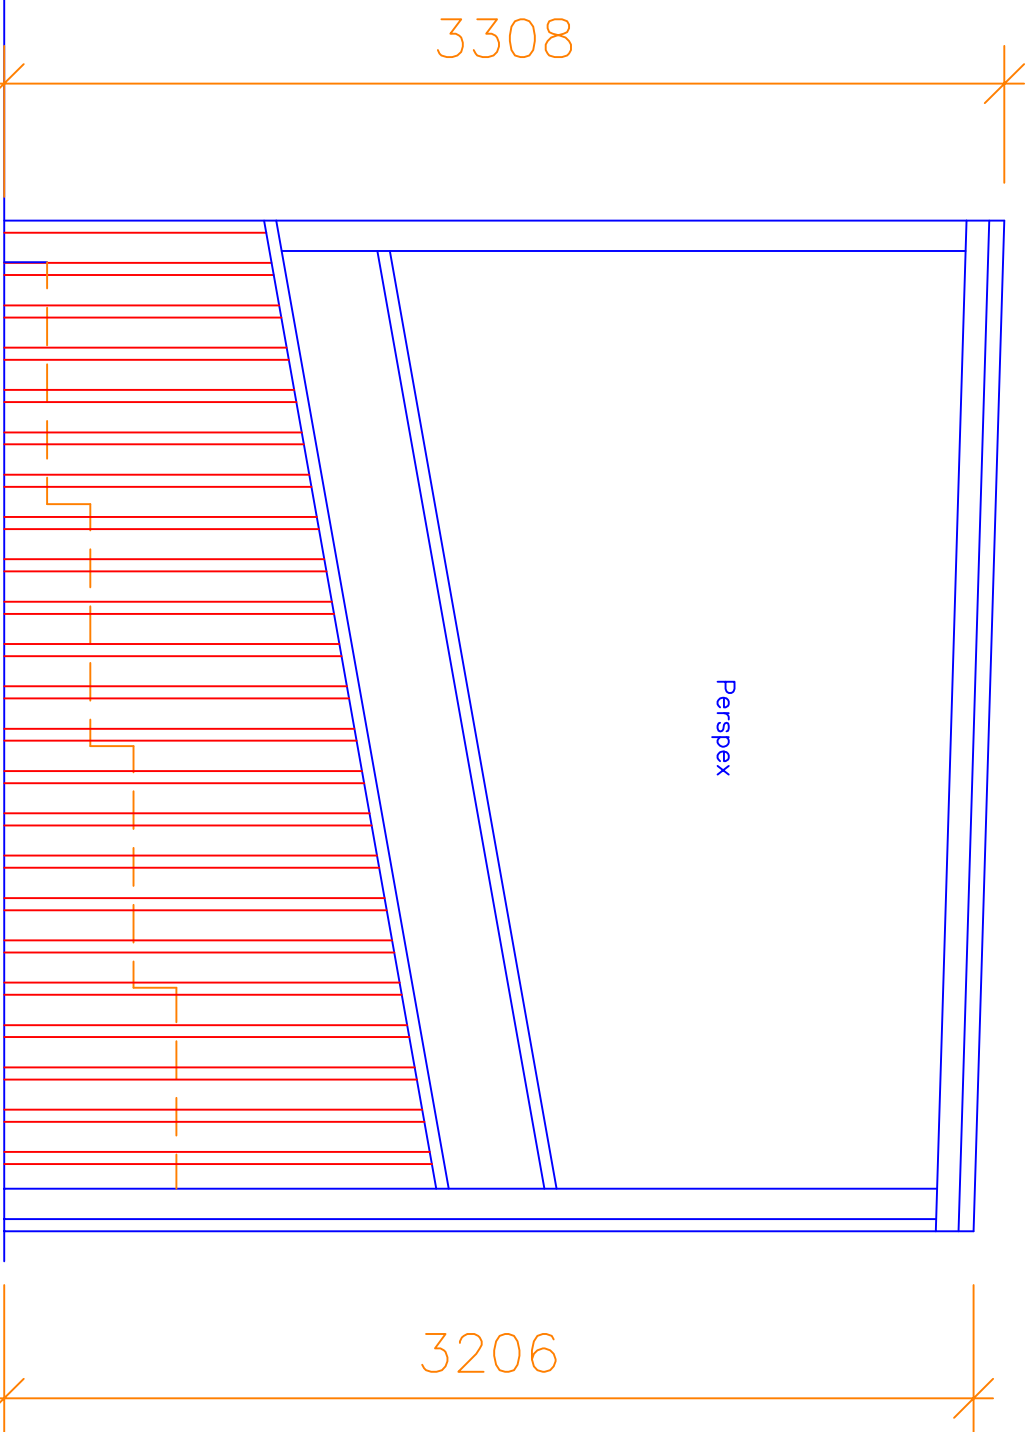


3308

3206

Proposed Side Elevation

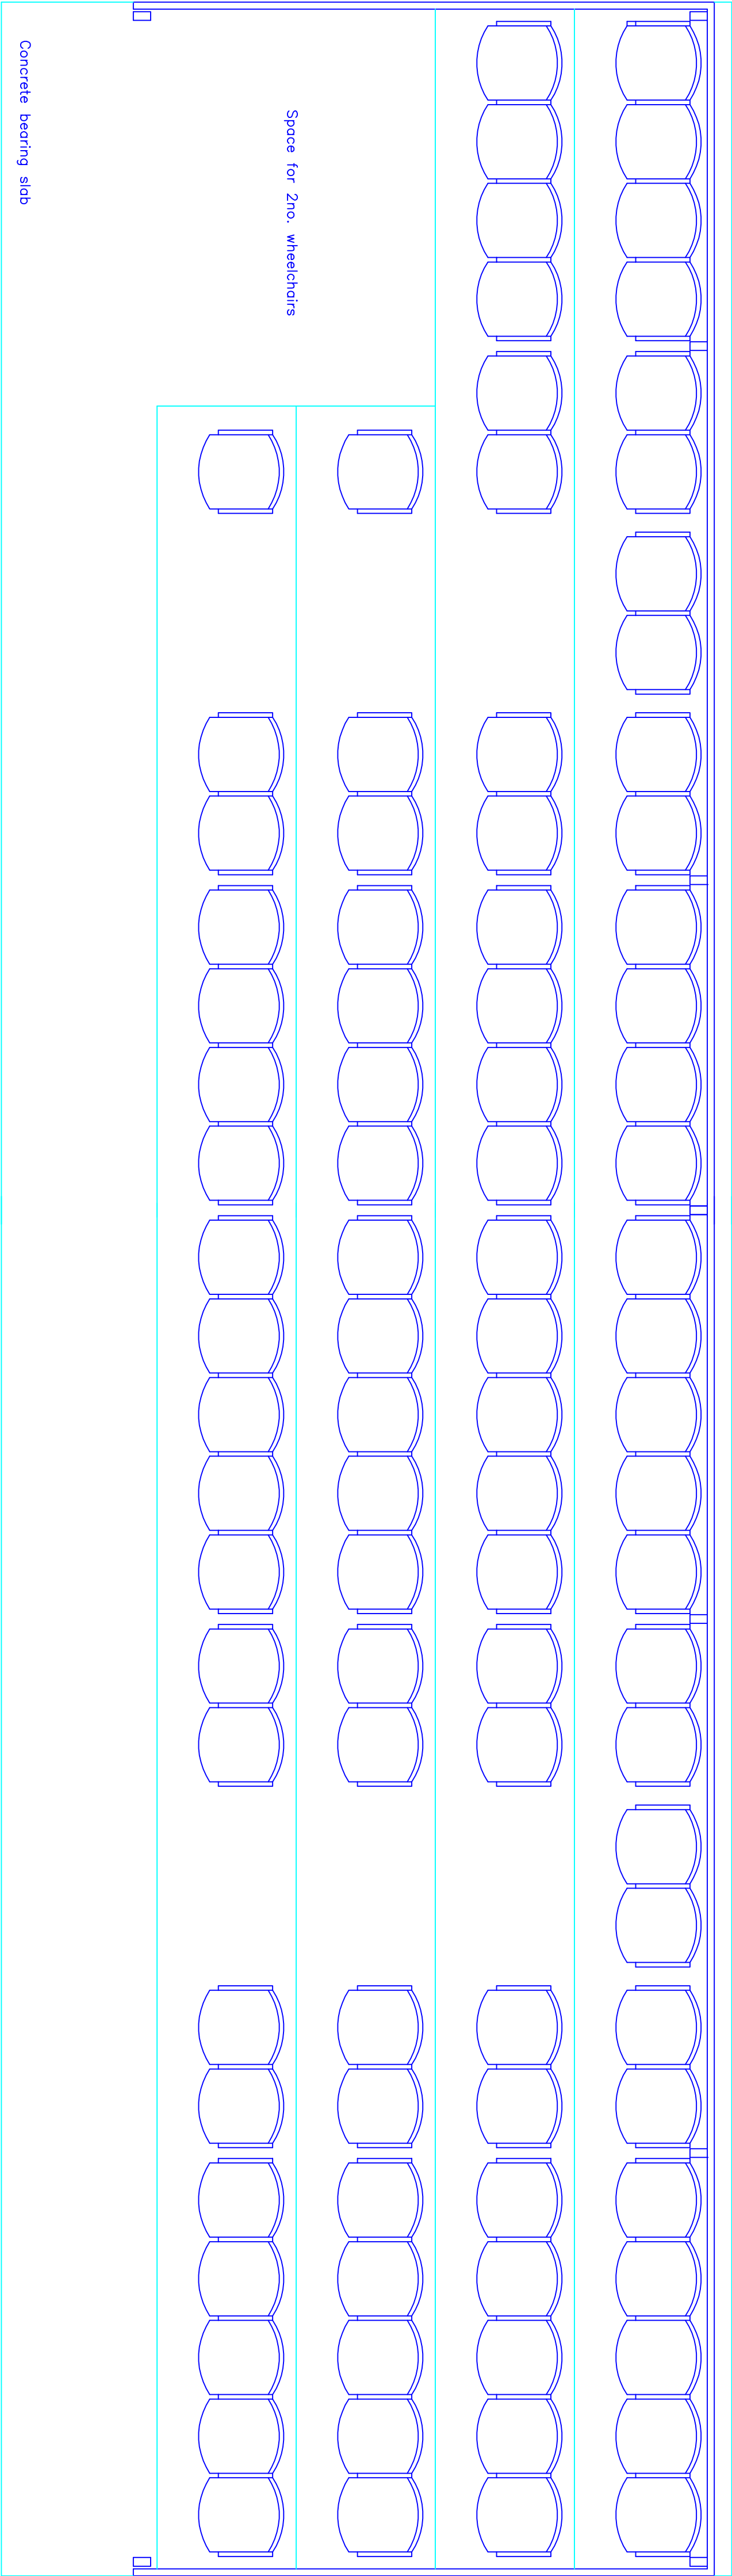


Proposed Seating Plan

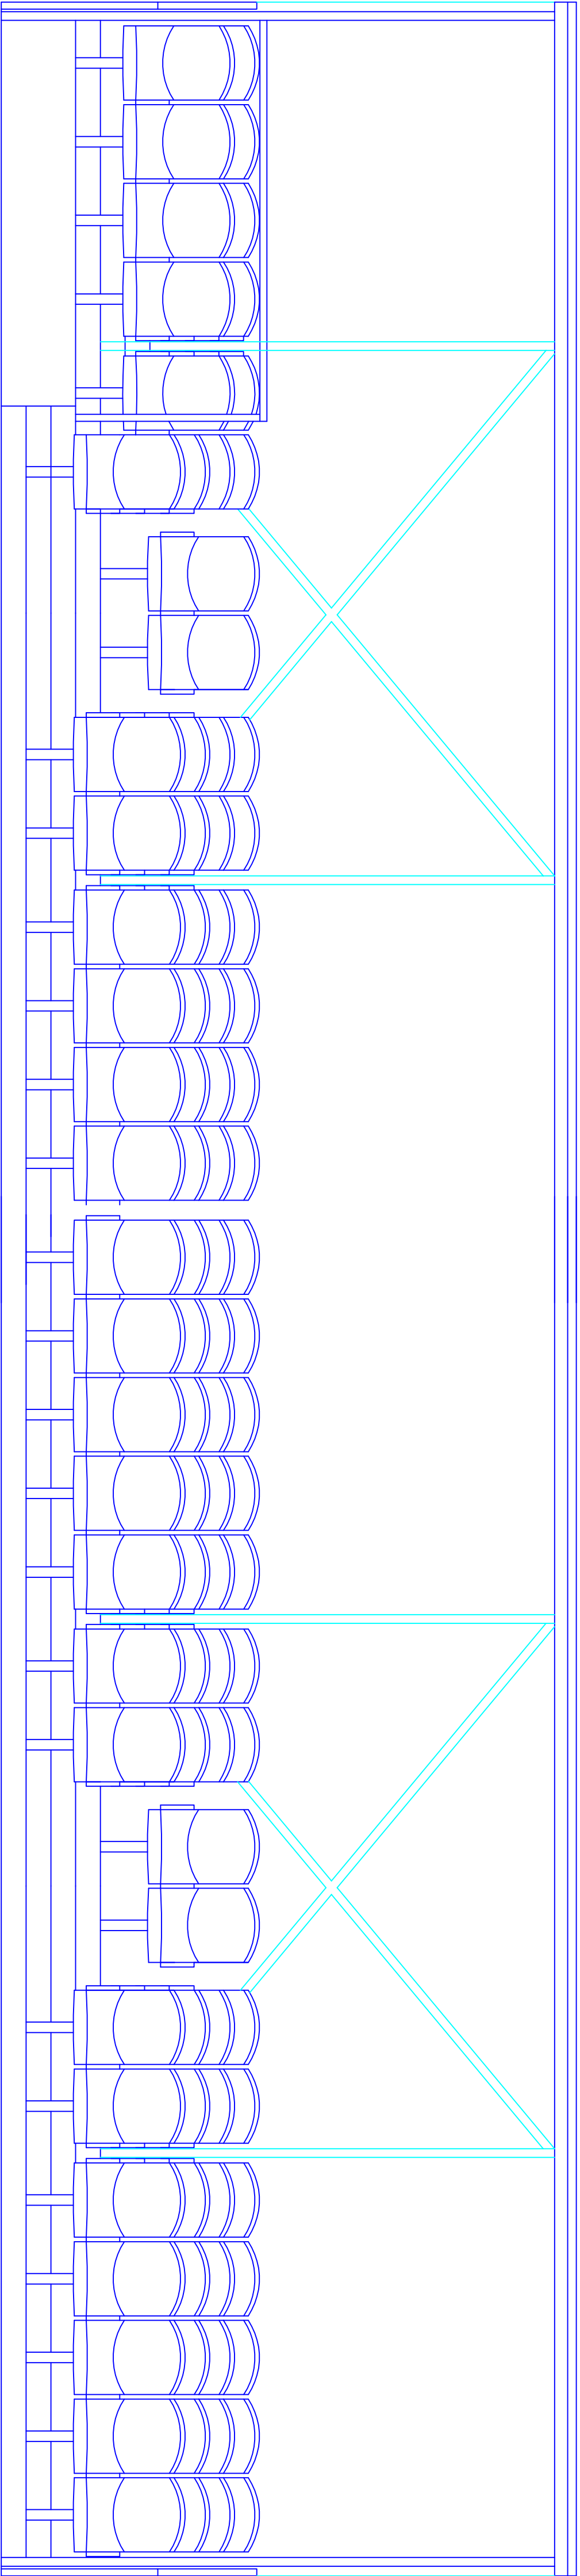

Proposed Front Elevation

14800

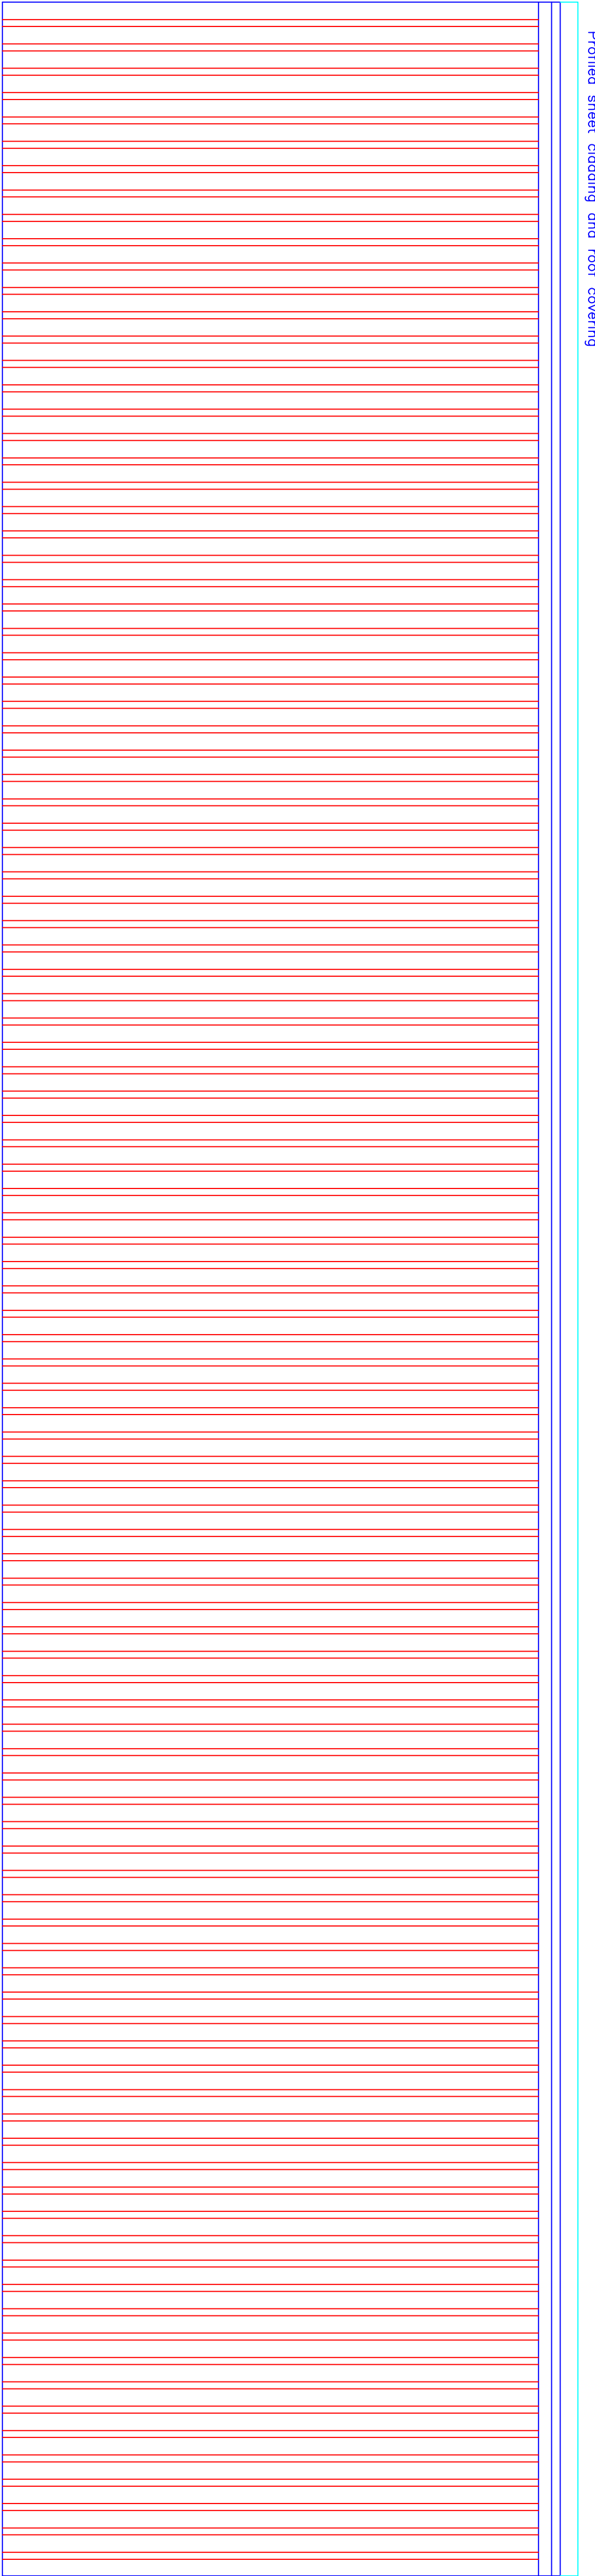

Profiled sheet cladding and roof covering

Proposed Rear Elevation