



21 Philips Drive :- New Extension Works


Note: Existing structure, Walls, Foundations to be checked and verified for viability for new 2nd storey by S.Engineer, prior to works being undertaken.

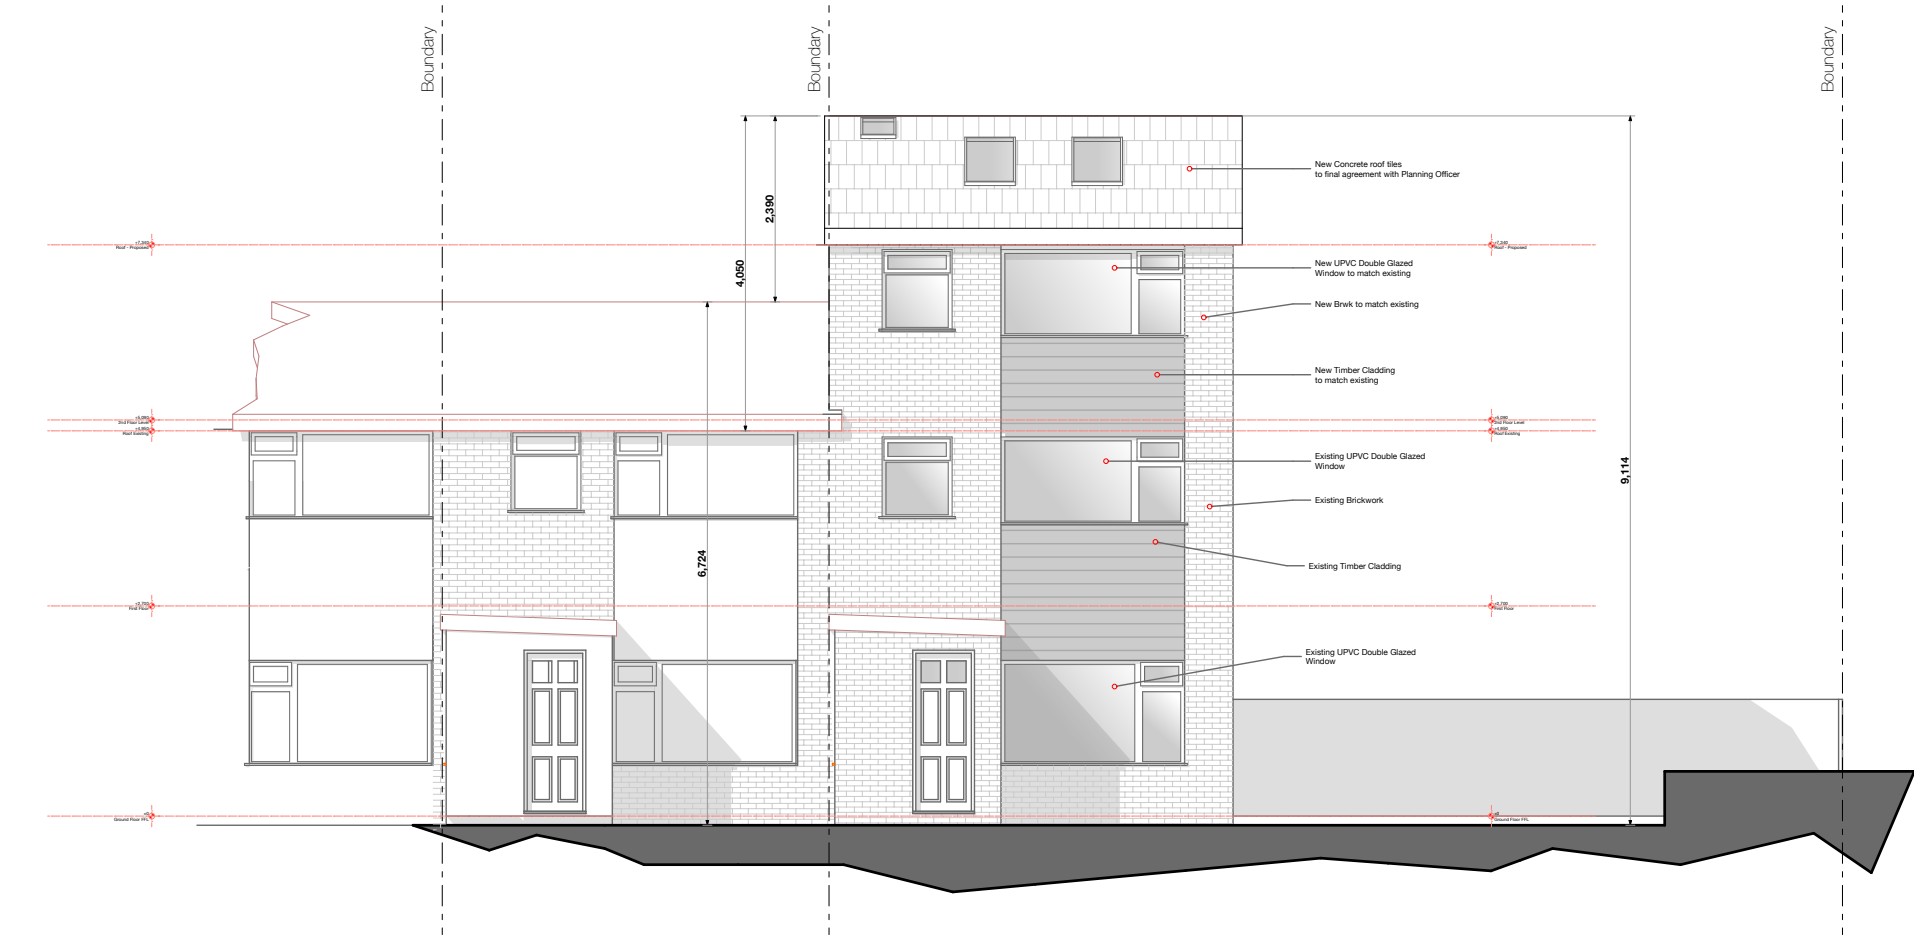


Proposed Front Elevation
scale 1:100 @ A1

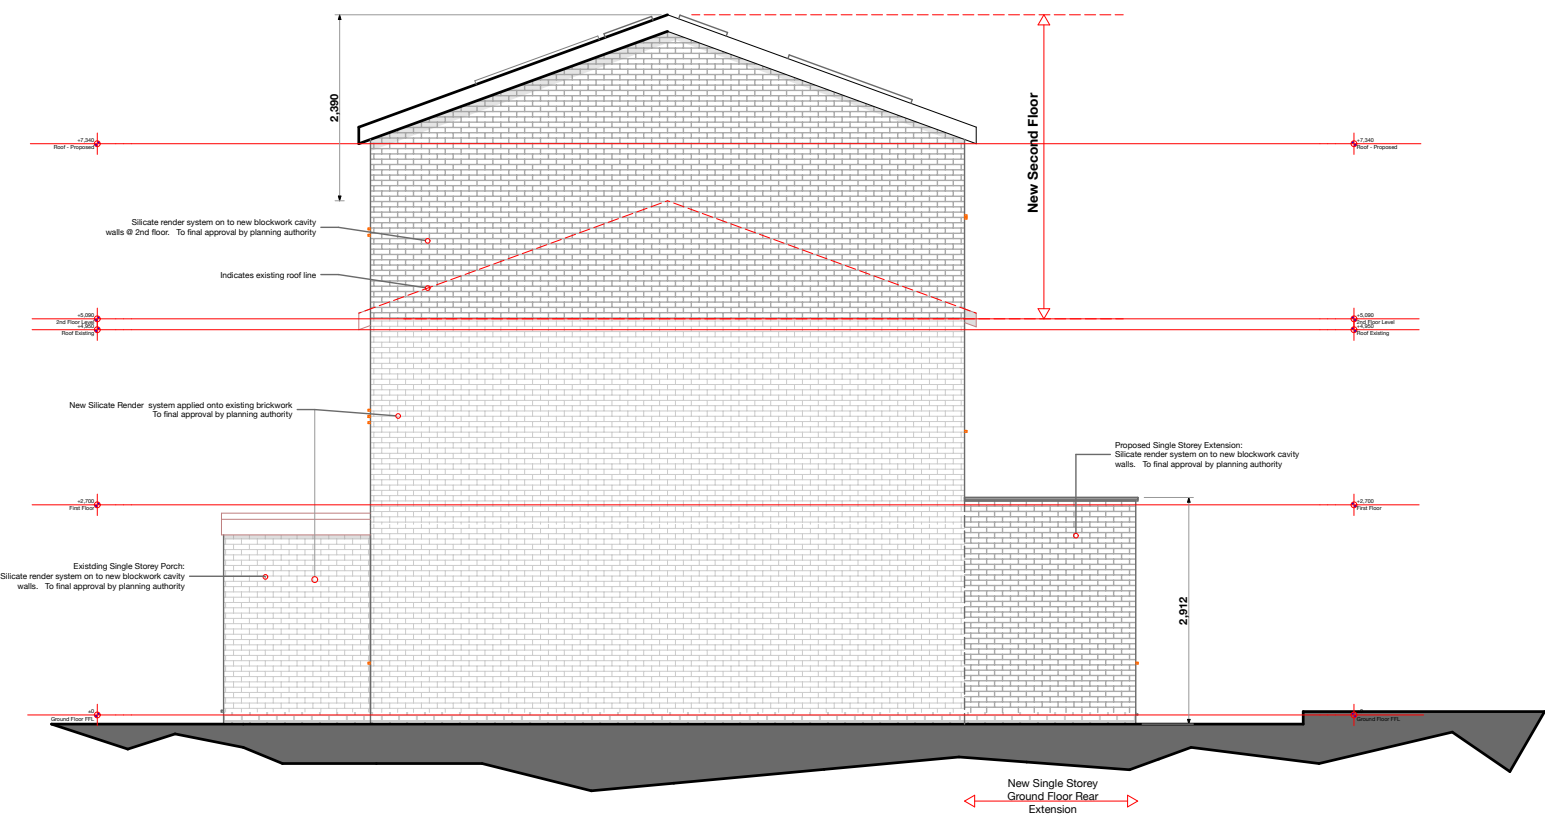


Proposed Side Elevation
scale 1:100 @ A1

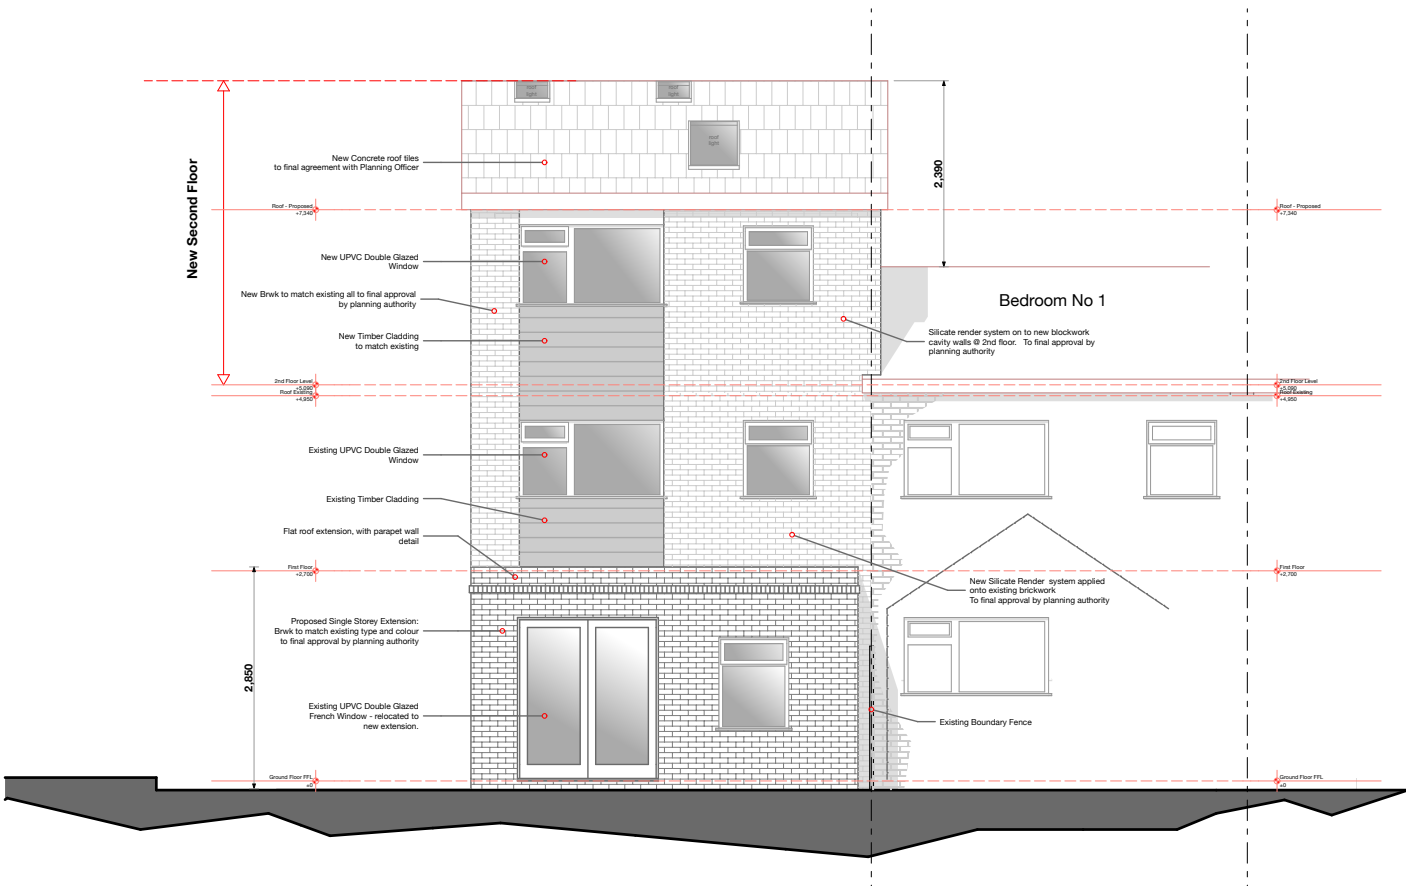


Proposed Rear Elevation
scale 1:100 @ A1

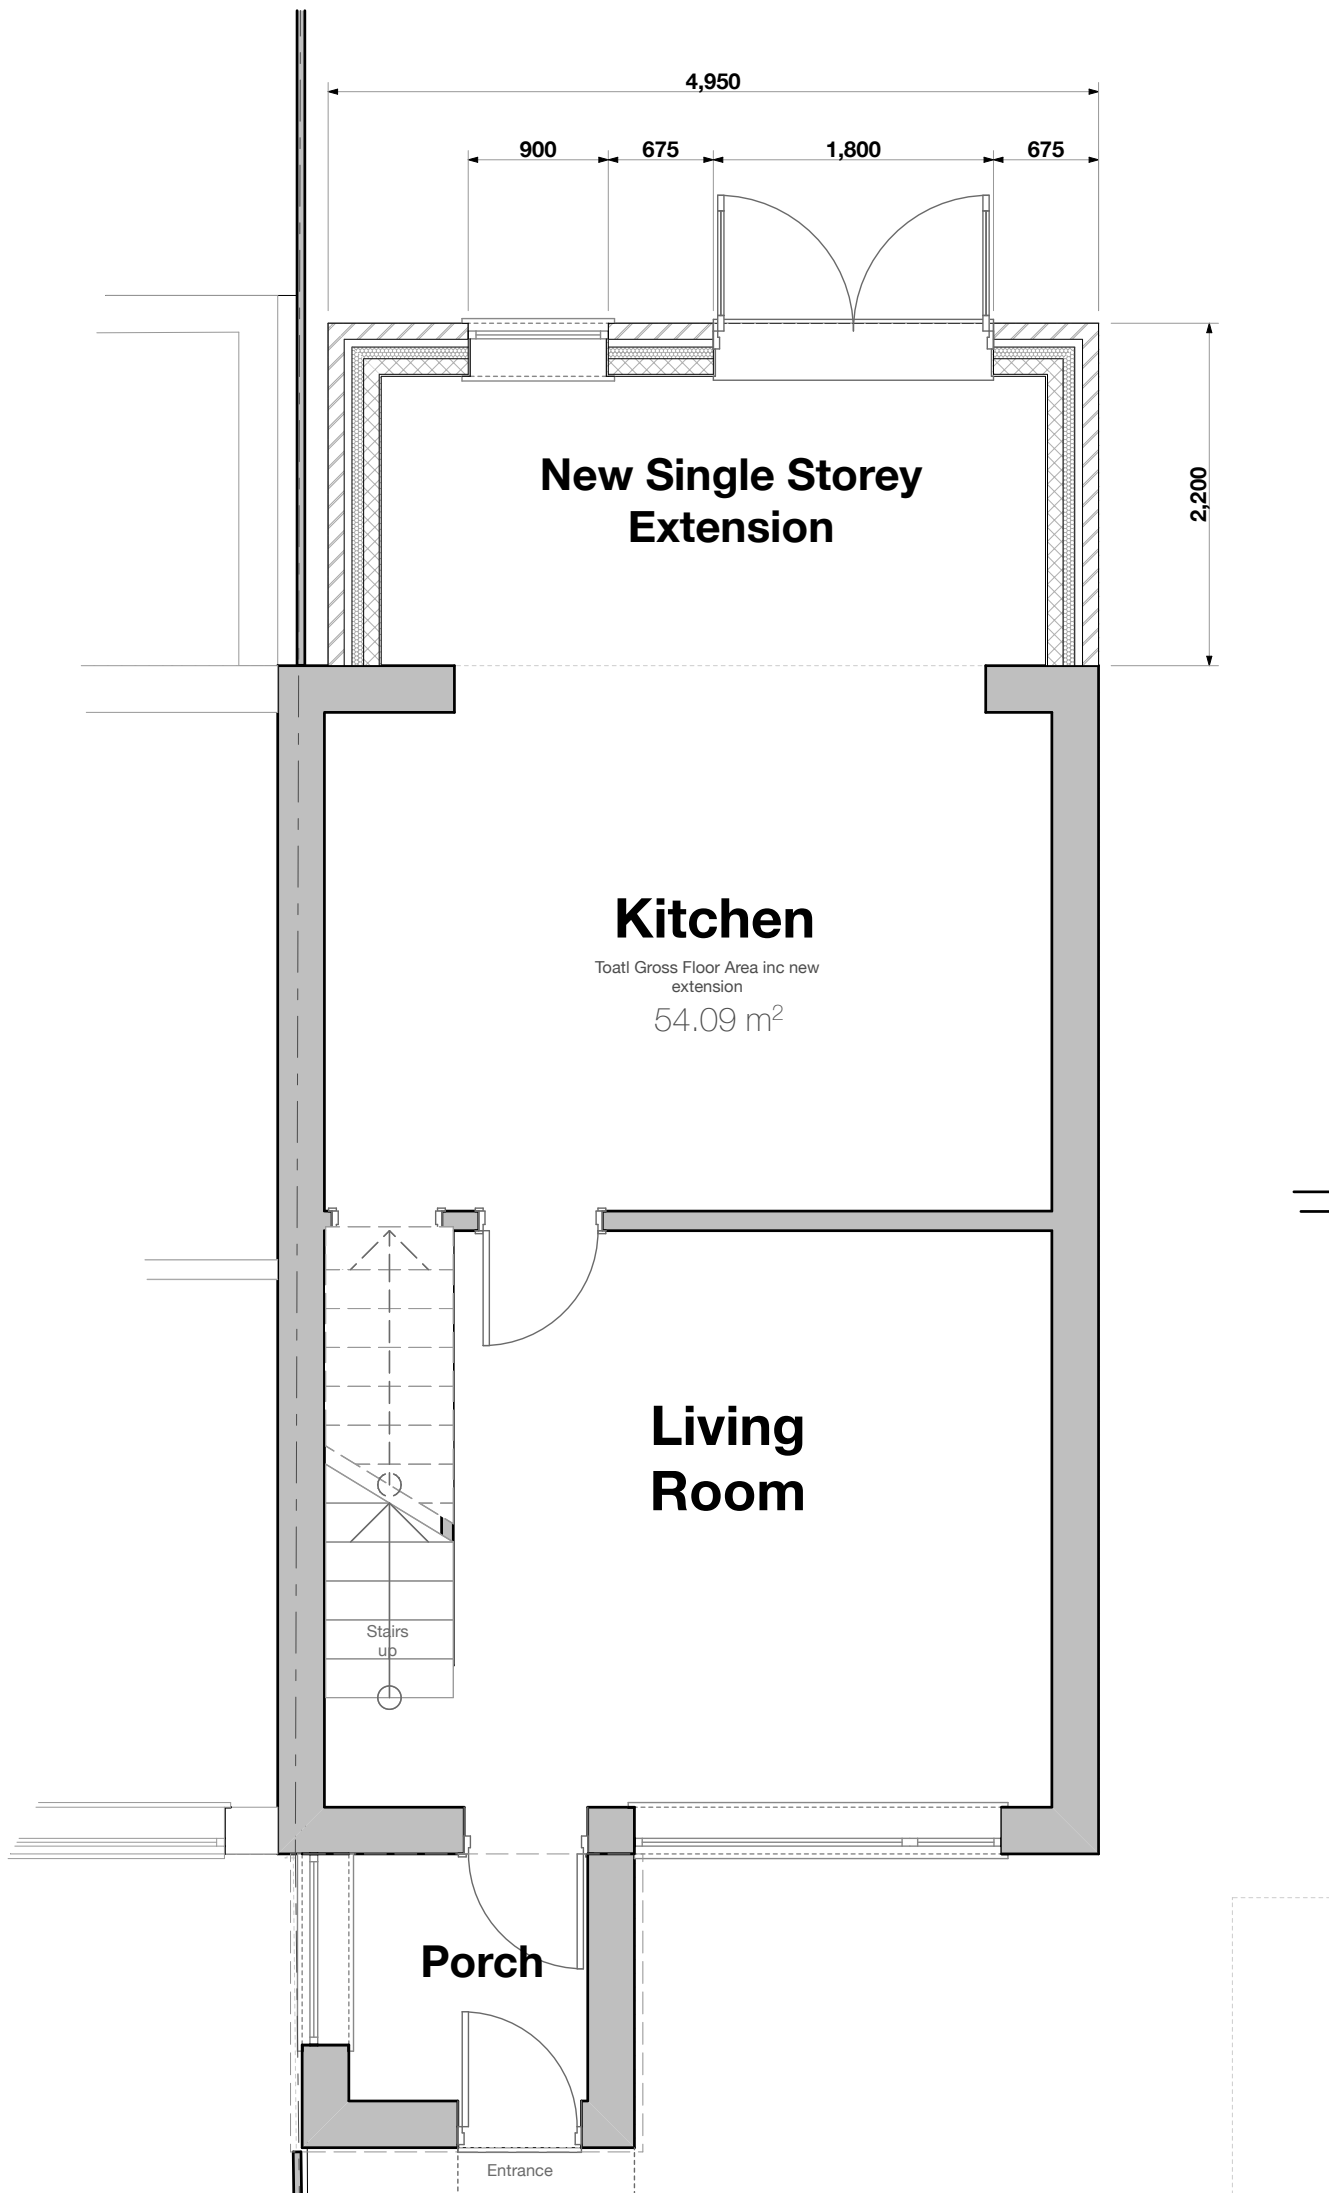


Proposed Ground Floor Layout:
scale 1:50 @ A1

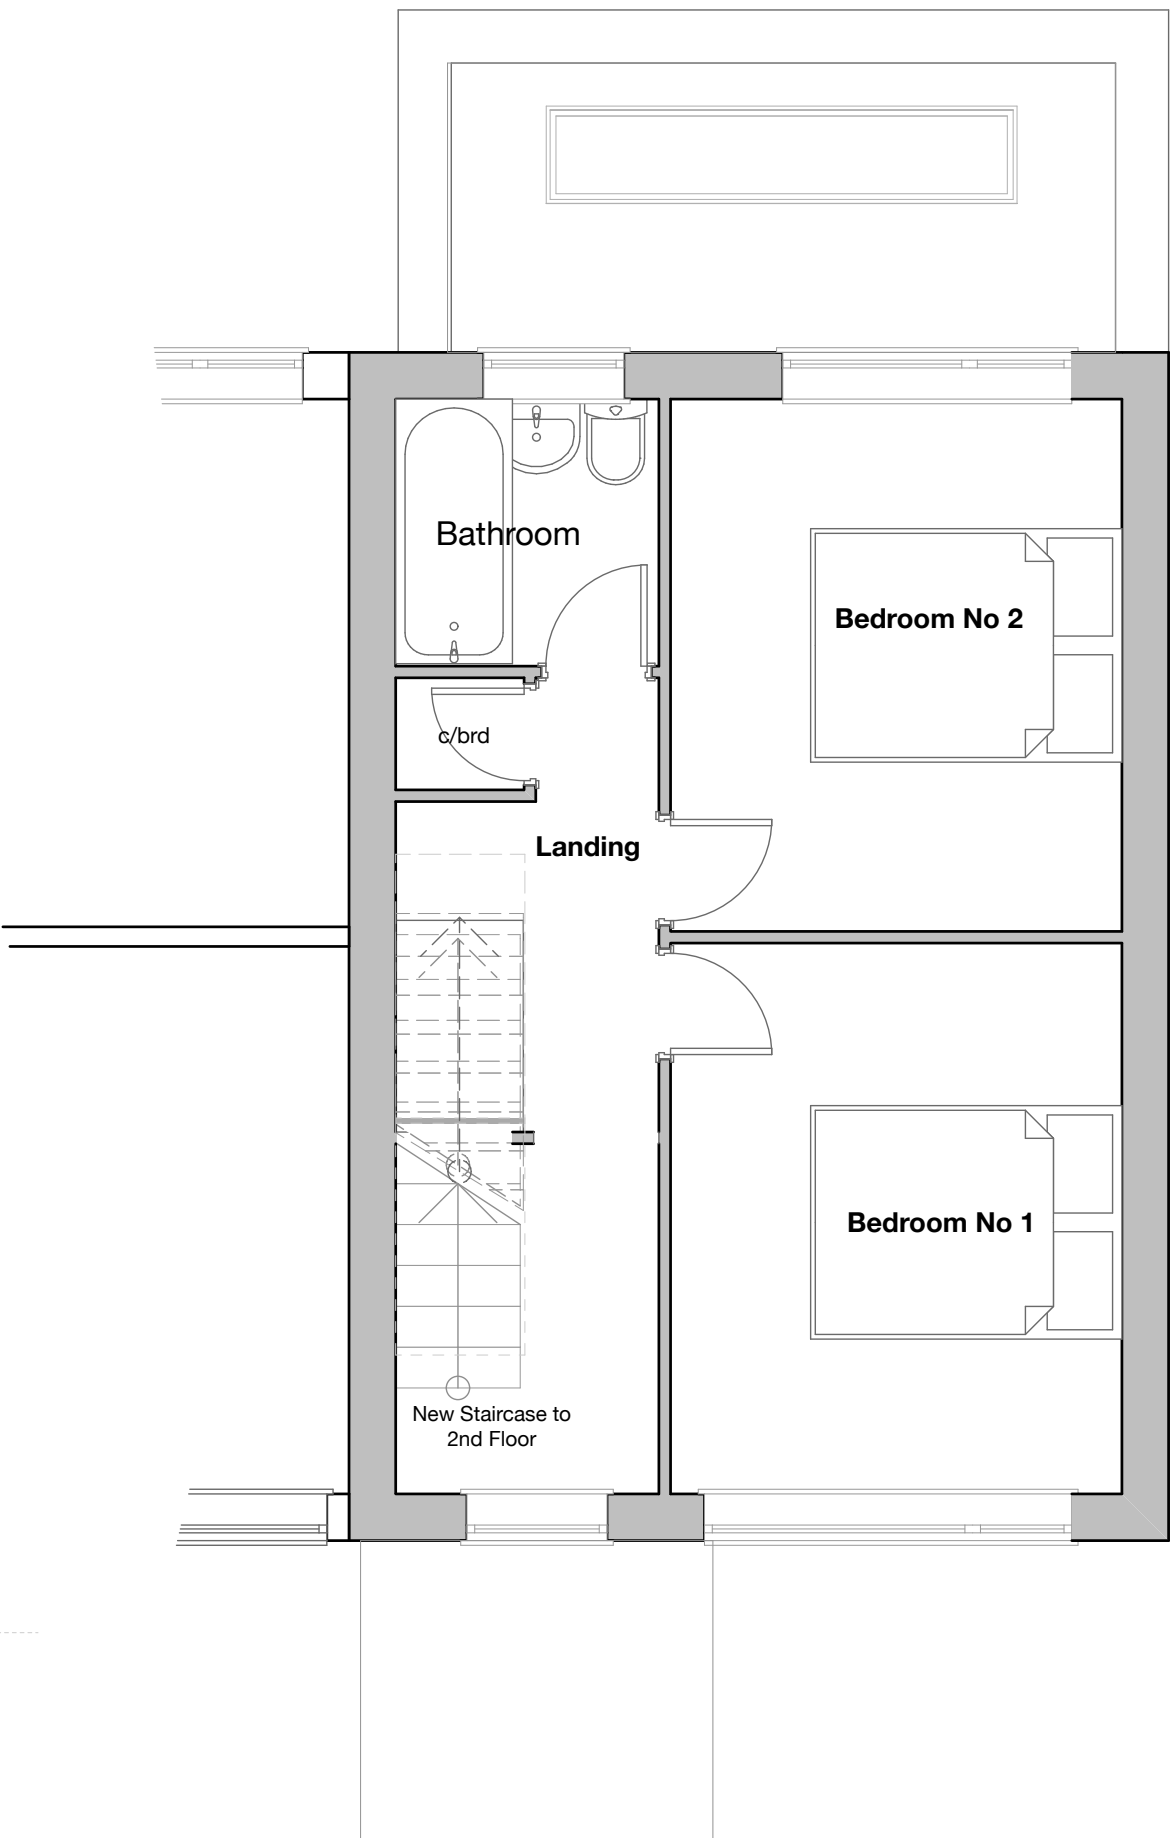

Proposed First Floor Layout:
scale 1:50 @ A1

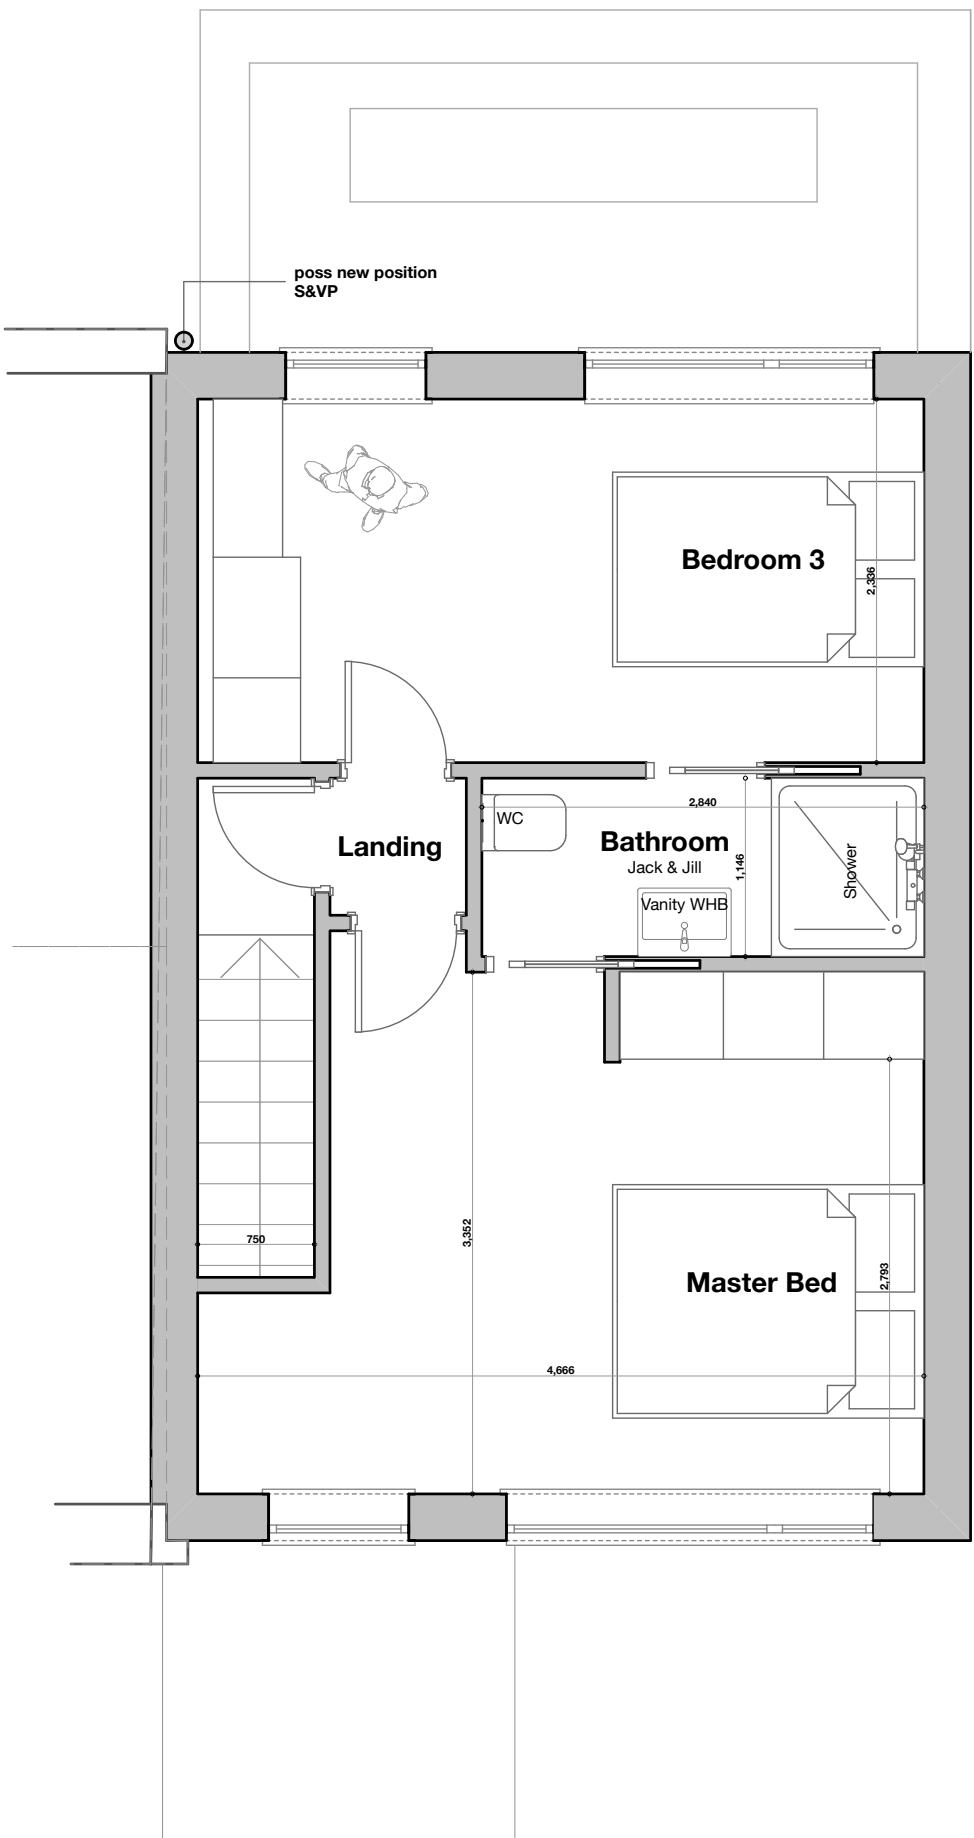

Proposed Second Floor Layout:
scale 1:50 @ A1

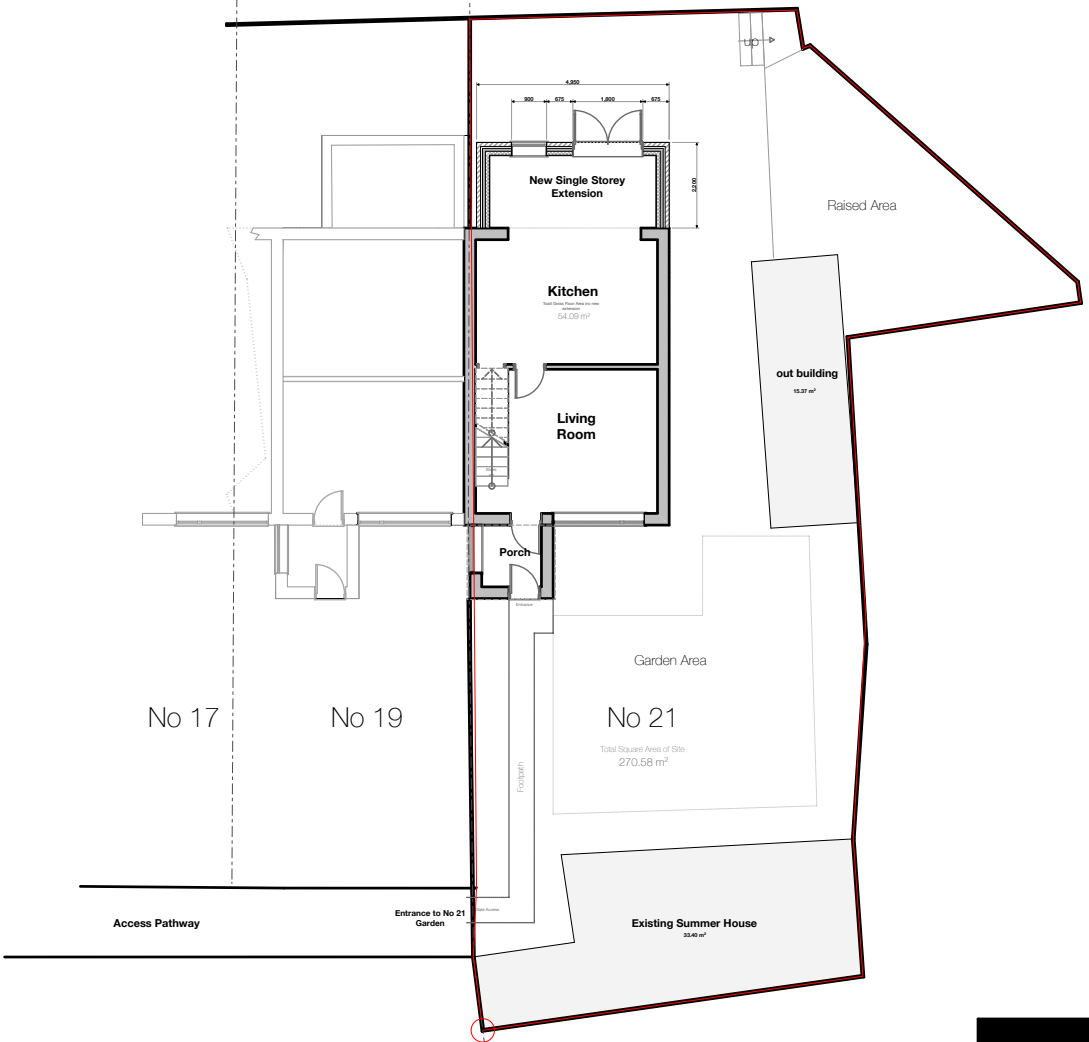

Proposed Site Layout Plan
scale 1:200 @ A1

DESIGN

greentop
old mount road
marsden
HD7 6NN
T: 07545 696911
E: design.email@mac.com

Rev A: 06.06.23: Revised Proposed Elevational finishes - omit render finish, existing brwk retained, new 2nd storey brwk to match existing

Client	Mr Lee Hoppley
Job Title	New 2nd Floor & Rear Extension Works
Site Address	21 Philips Park Whitefield Manchester M45 7PY
Drawing Name	Proposed General Arrangements & Elevations
Drawing Status	Planning Stage
Issue Date:	06.06.23
by:	D Hobson
Drawing Scale	as indicated
Layout ID	01P.002
Status	
Revision	A

A1

Architecture:Interiors:Project Management.