





PROPOSED GROUND FLOOR PLAN

SCALE 1:50 & 1:100 G A3

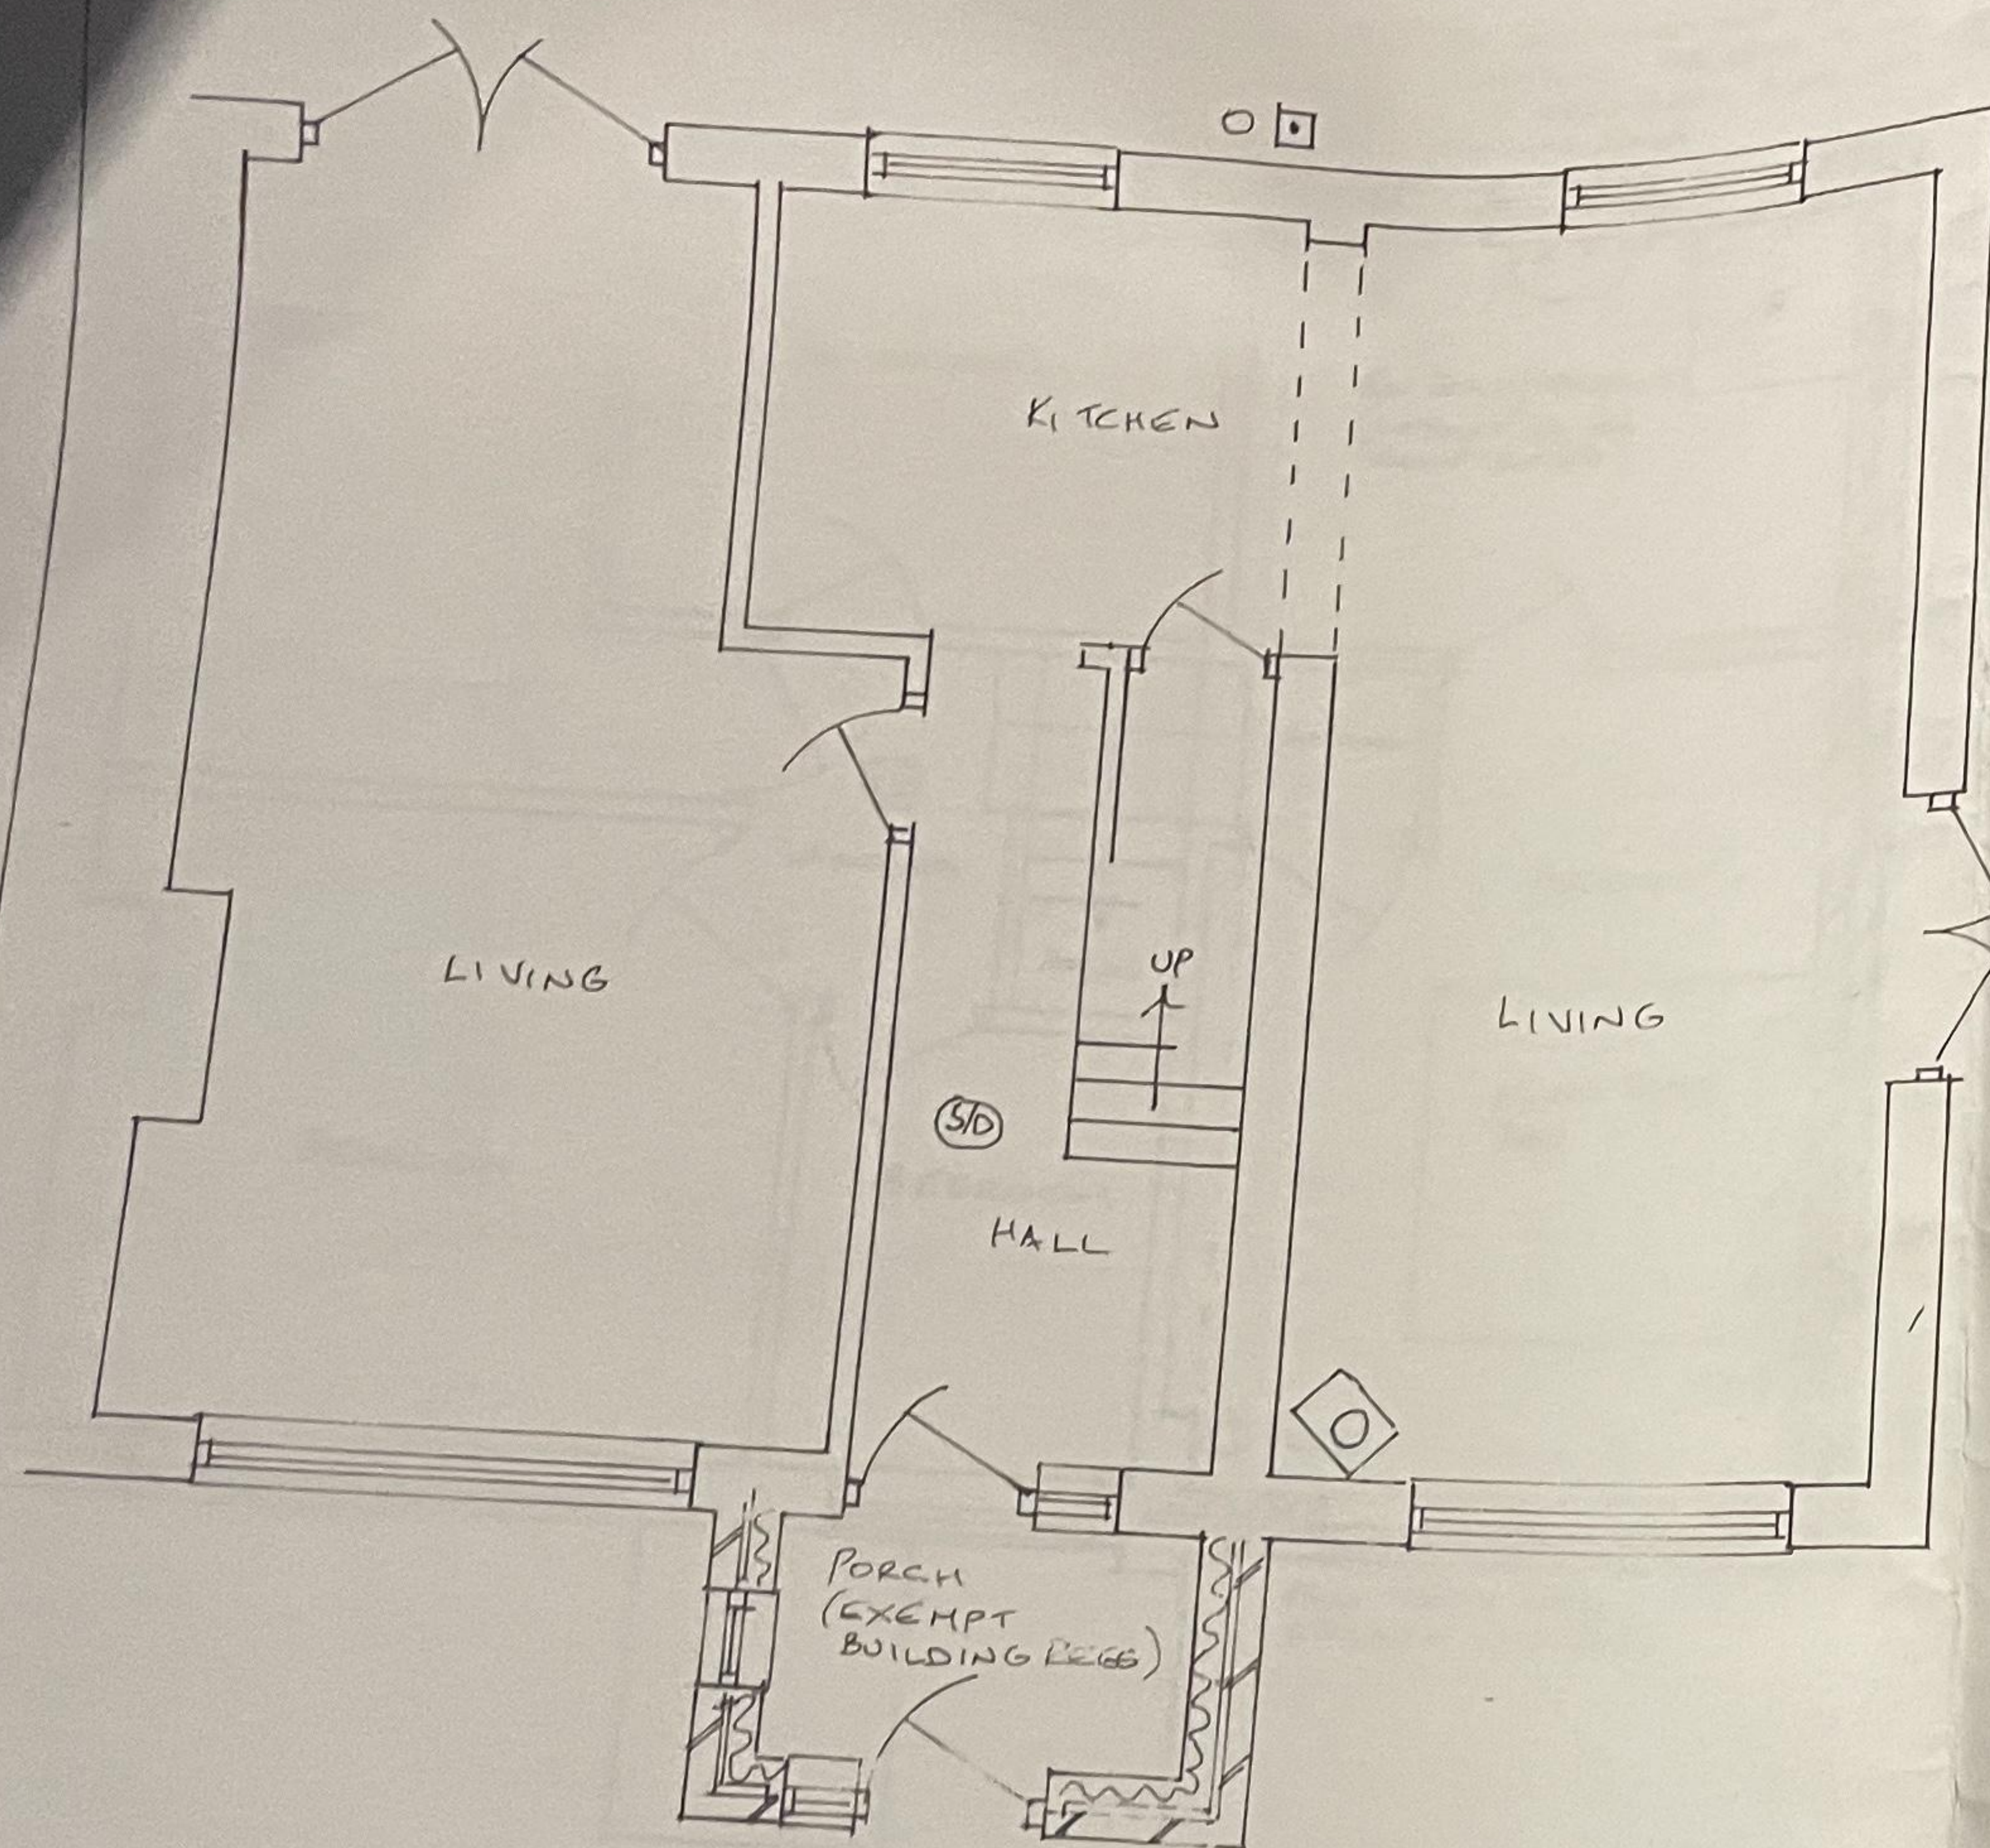

FRONT ELEVATION

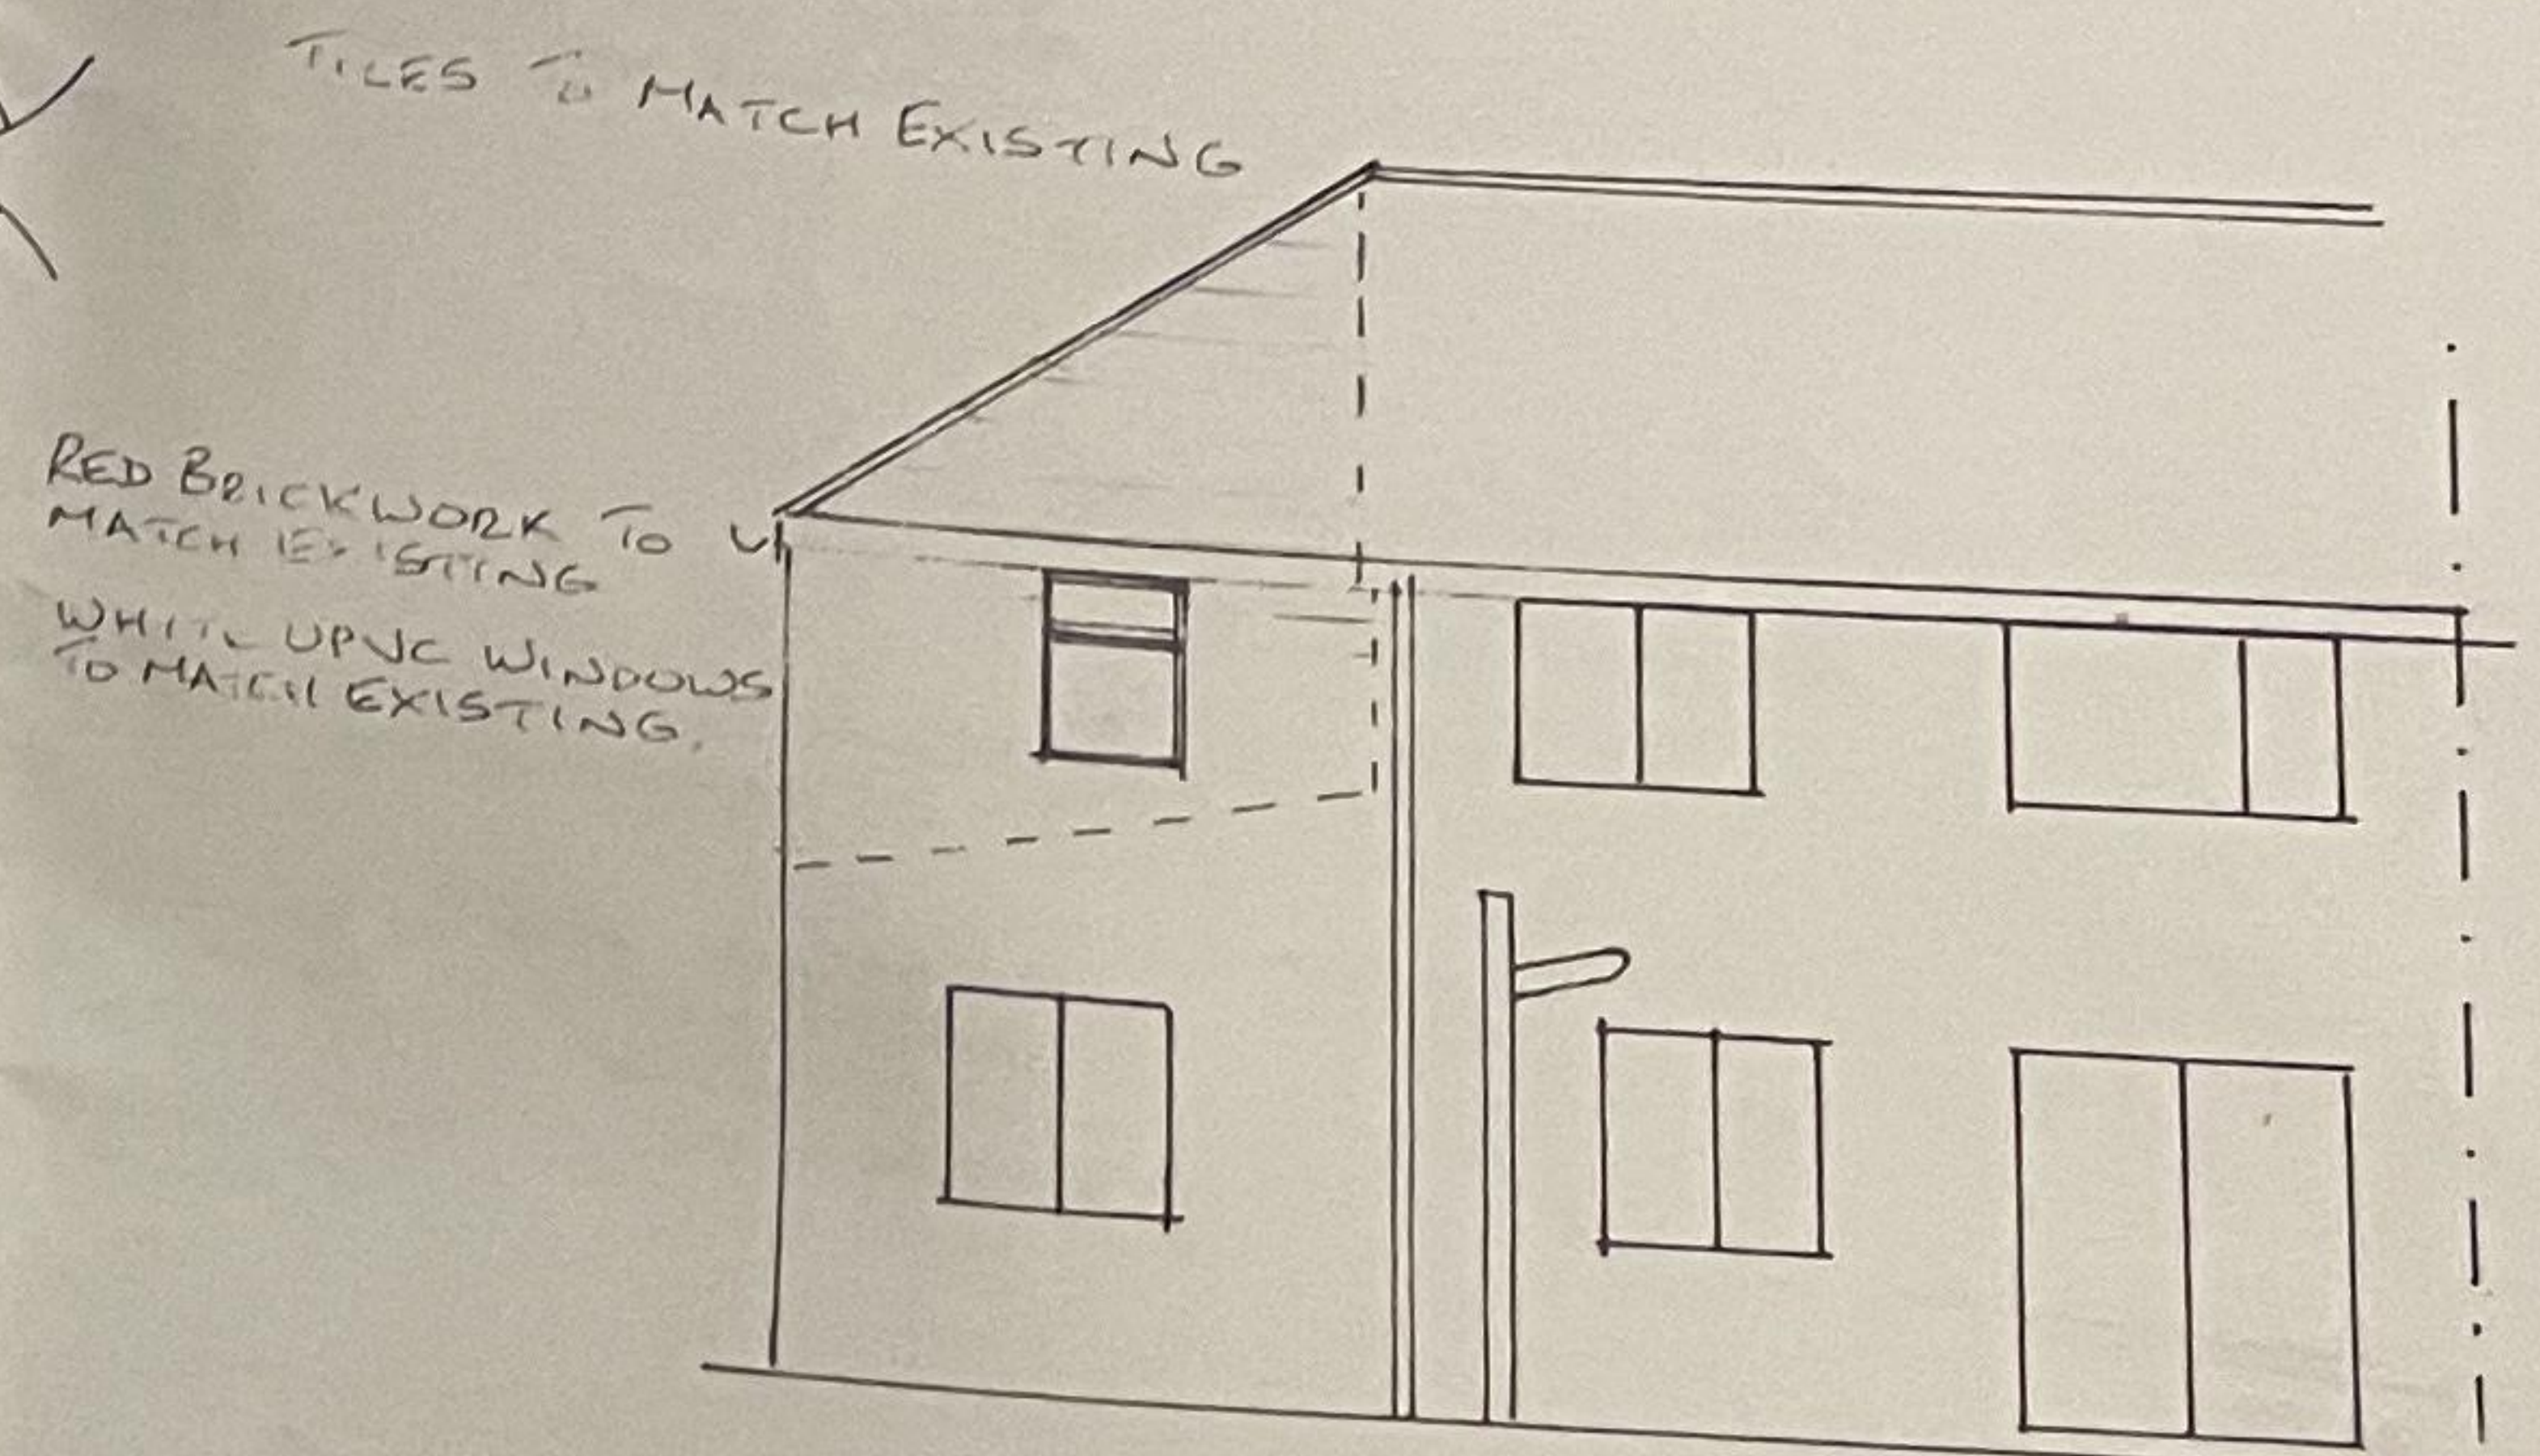

REAR ELEVATION

BURY METRO
This is a CON
Building Act 19
Check the condit
any

3/ PROPOSED GROUND FLOOR PLAN

26/11/15

FIRST FLOOR SIDE EXTENSION, FRONT PORCH
67 GREENHILL ROAD, BURY BL8 2LL

15/12/03