

The Contractor must check all dimensions on site before commencing setting out works. Any discrepancies are to be reported immediately.

DO NOT PROCEED IN THE EVENT OF A DISCREPANCY.  
DO NOT SCALE FROM THE PRINTS.

PLANNING DRAWING


Rollershutters alltered/reduced in width to allow 24hr access to PB24

CCTV cameras

Di-bond panel. Colour to match shop frontage

Internal framework formed which is screwed / bolted to internal floor or window frame  
Gaps are sealed with mastic and insulation material is used behind as necessary.

PB24 sits on 4 adjustable feet and can be bolted to the floor. Cover strip over and sealed with silicone.

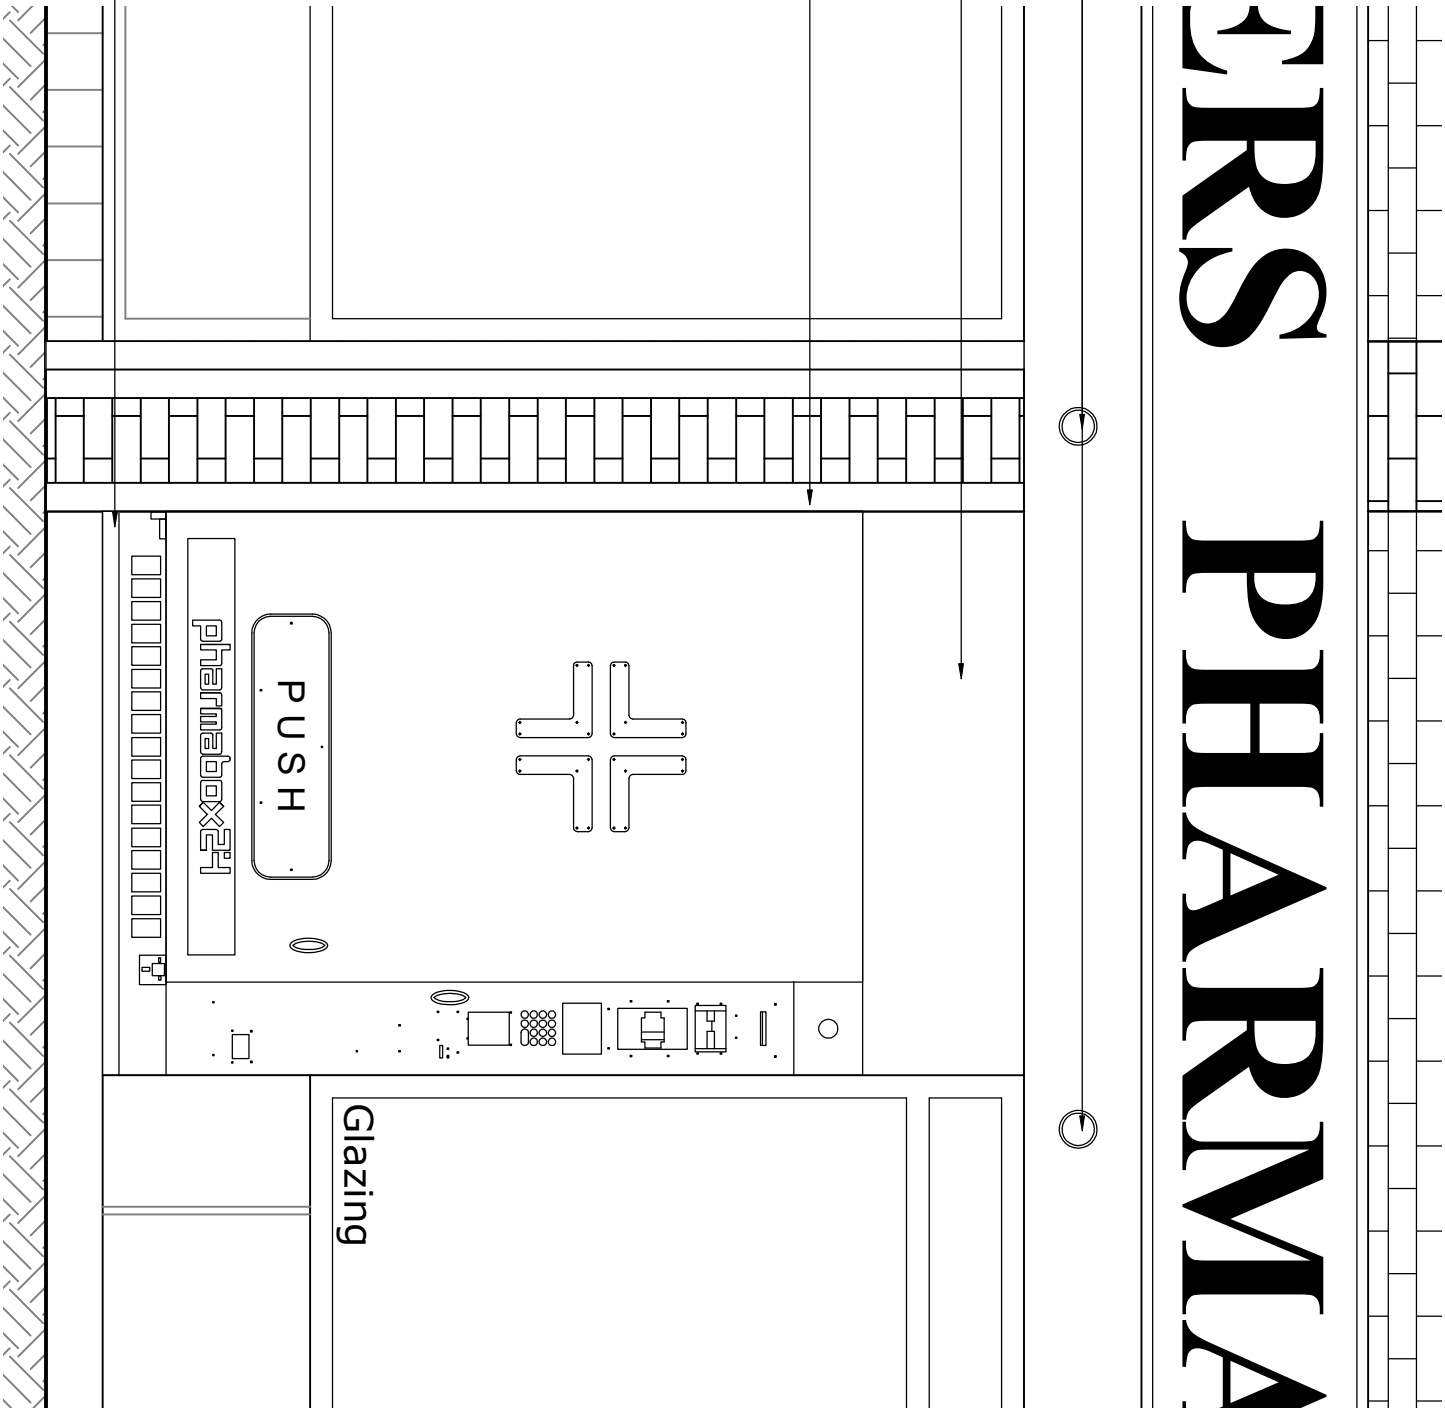

Front Elevation

Scale 1:20

Project  
**Pharmabox 24 Installation**  
**Gardners Pharmacy**  
**Greenmount**  
**Bury**  
**BL8 4DD**

- 21/02/2023  
Drawing Revisions

Drawing Title  
**Elevation As Proposed**

| Drawing Number | Revision |
|----------------|----------|
| PB24-01.3      | -        |

Scale As shown@A3 Date Mar 23

DO NOT SCALE COPYRIGHT RESERVED