



REAR ELEVATION

SCOREBOARD ELEVATION

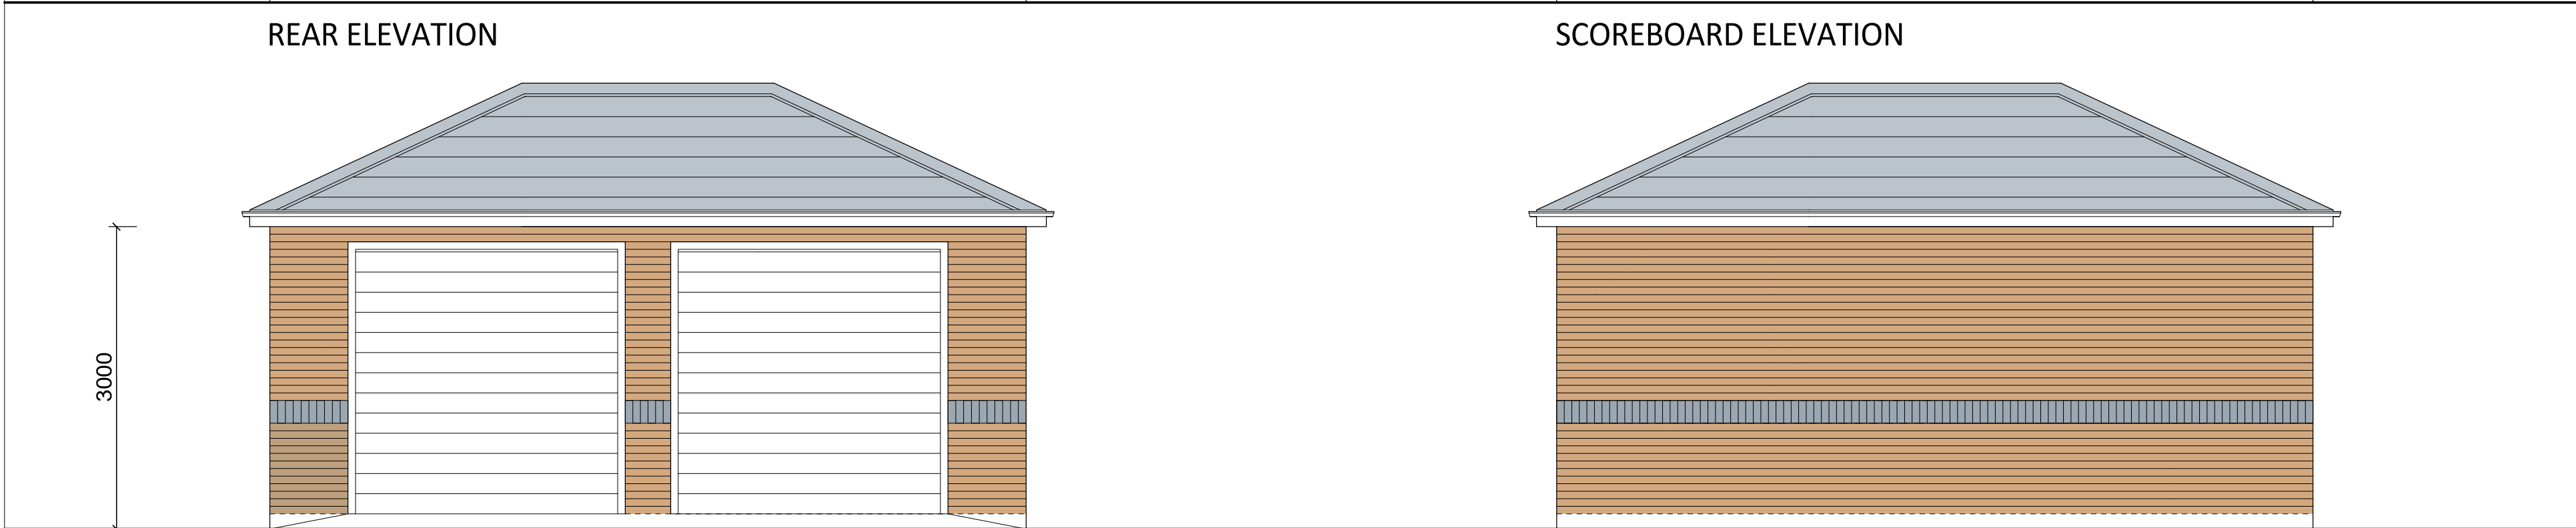

ENTRANCE ELEVATION

END ELEVATION

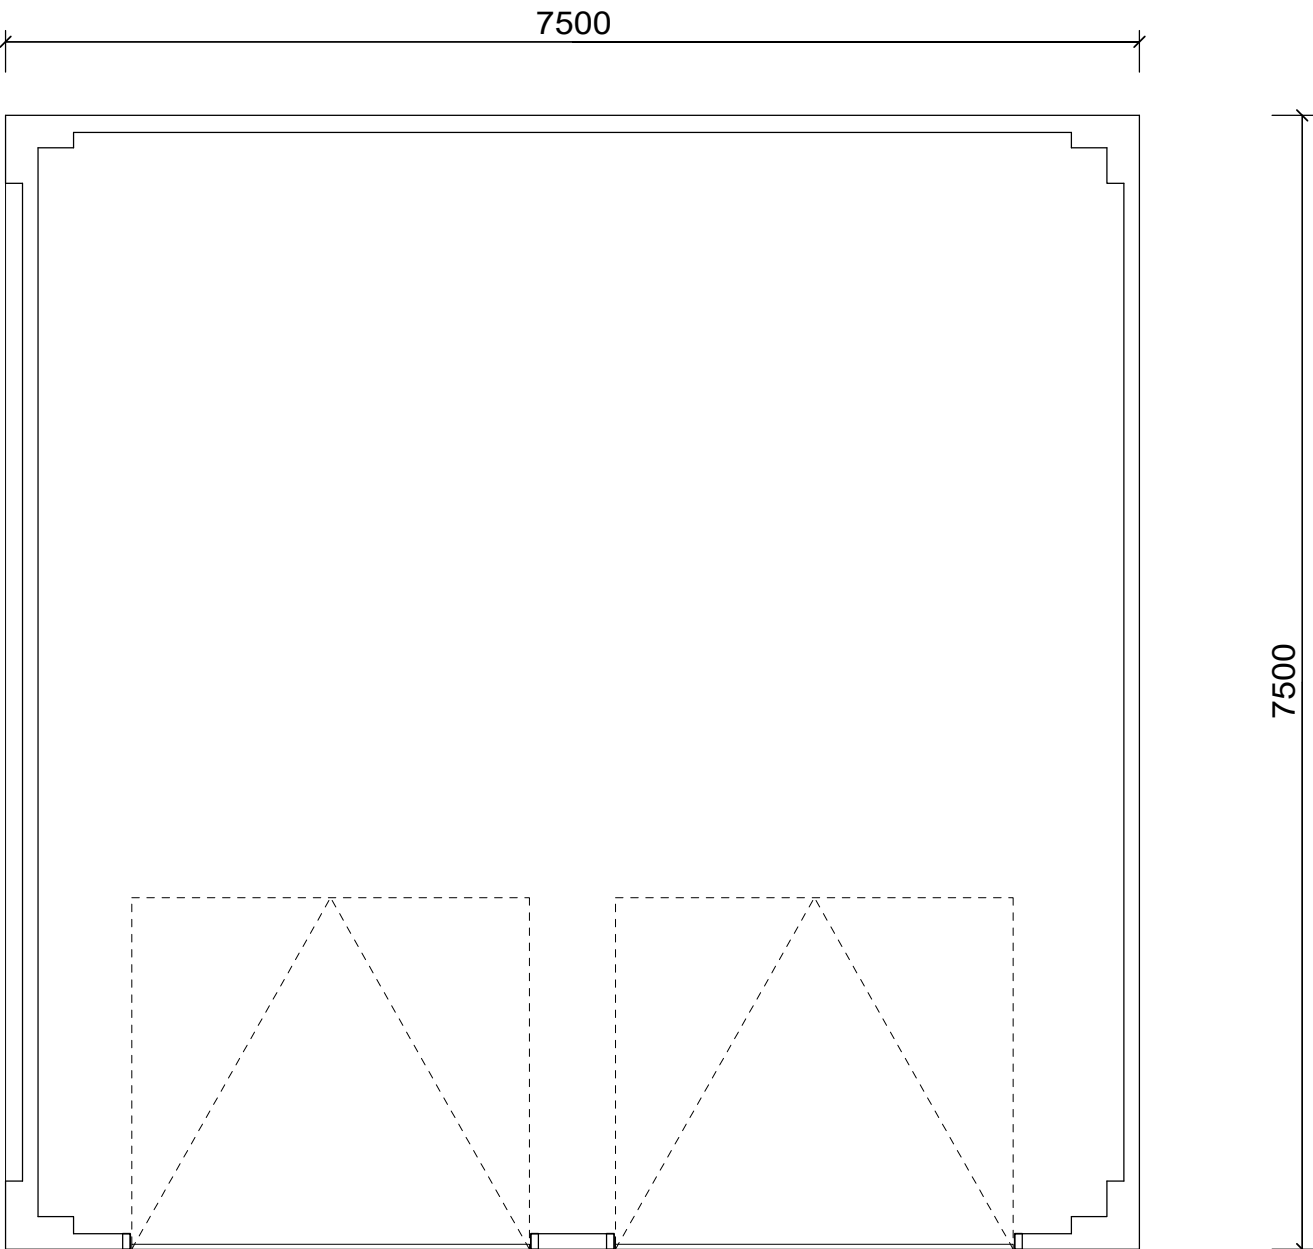

PLAN OF SCOREBOARD/EQUIP GARAGE

COPYRIGHT IN THIS DRAWING REMAINS WITH CLUB DESIGN LTD

DO NOT SCALE TO ASCERTAIN DIMENSIONS

REV	DATE
+	+



CLIENT
MORRIS HOMES LTD

PROJECT
PROPOSED NEW CRICKET FACILITIES AT EAST LANCS PAPER MILL

DRAWING
PROPOSED SCOREBOARD EXTERNAL STORE

DRAWING NUMBER 1149-007	REV +
SCALE @ A2 1:50	DATE DEC 23
AUTHOR RB	STATUS INFO

SPORTS FACILITIES DESIGNERS
CHARTERED ARCHITECTS
PROJECT MANAGERS

CLUB DESIGN LTD

Silverlea, Wyche Lane, Bunbury, Cheshire, CW6 9PD
Tel: 01706 632600 Fax: 01829 261393
E-mail: name@clubdesign.net
Web: www.clubdesign.net