




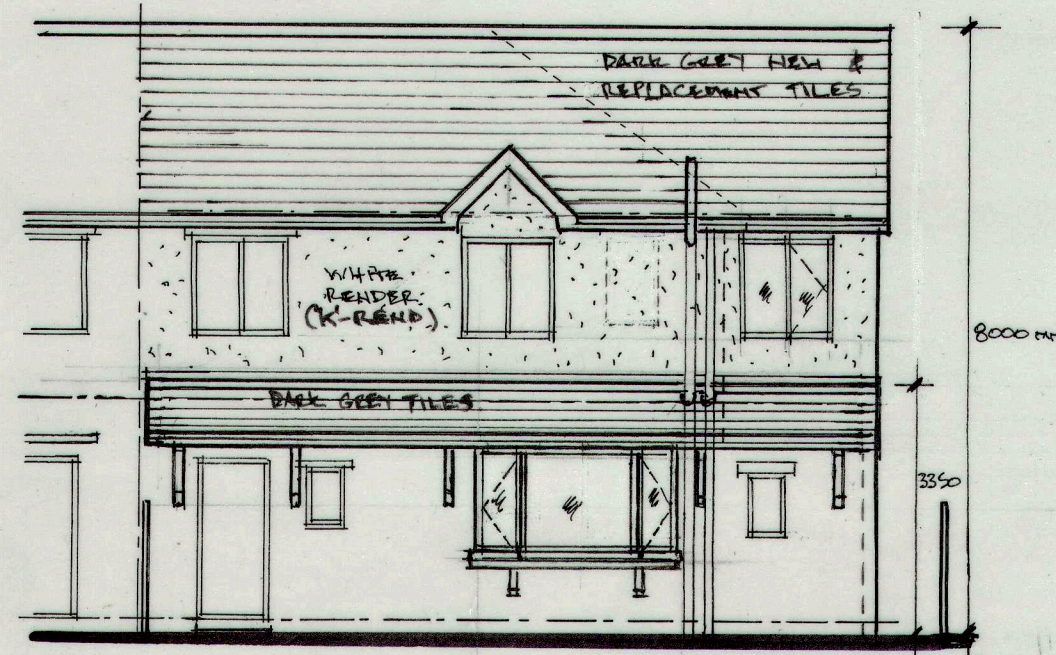

FRONT ELEVATION 1:100

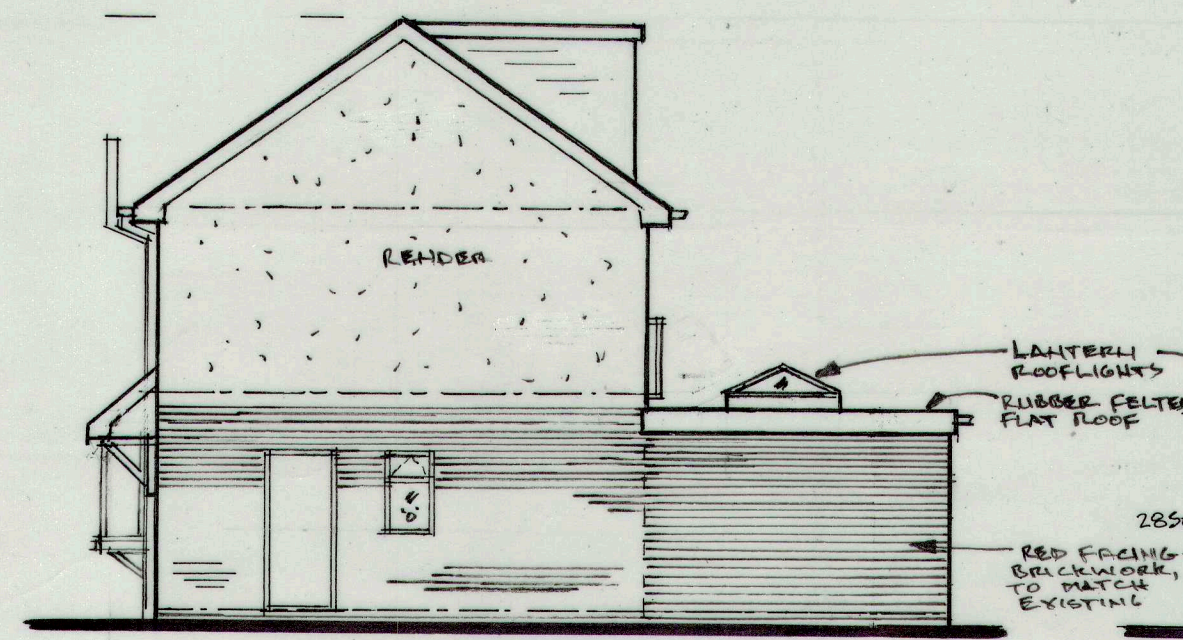


SIDE ELEVATION

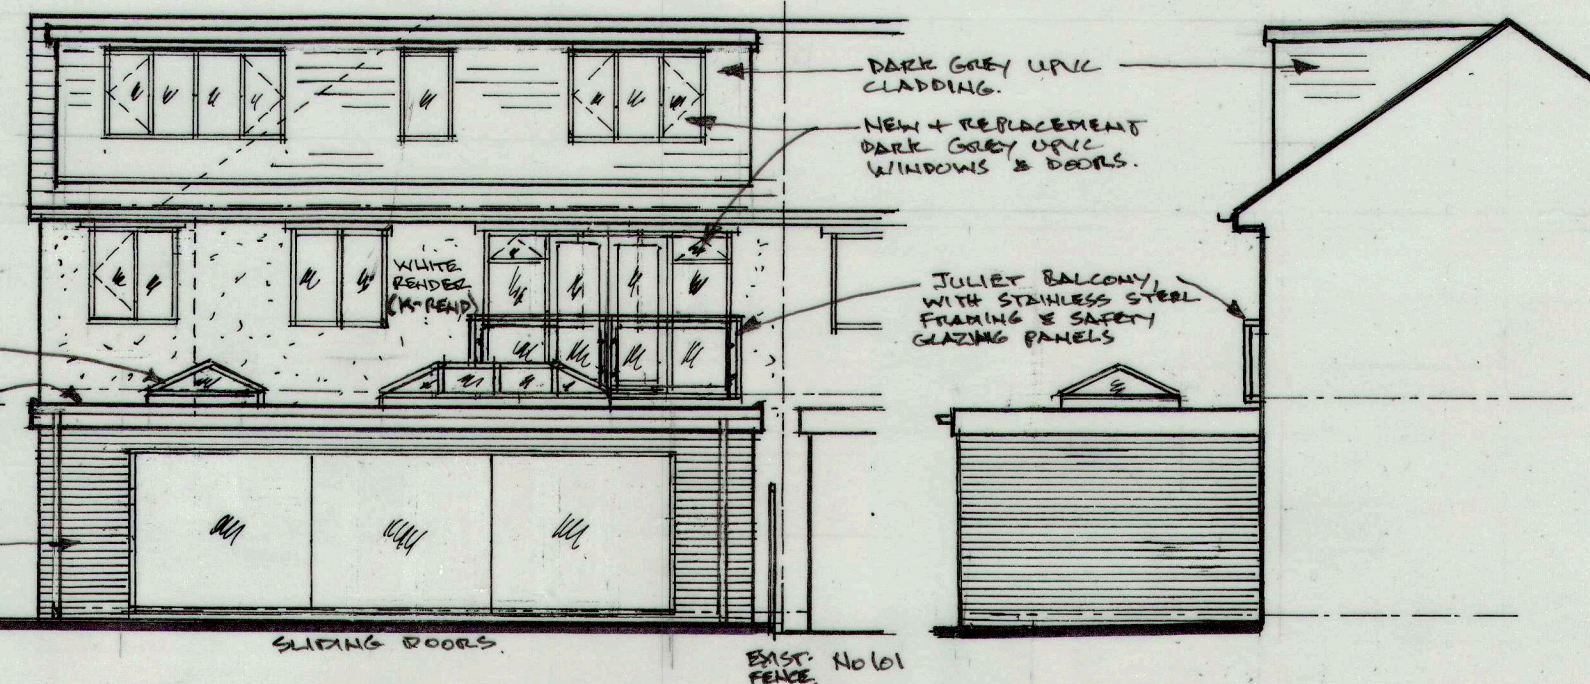


REAR ELEVATION


REAR SIDE ELEVATION

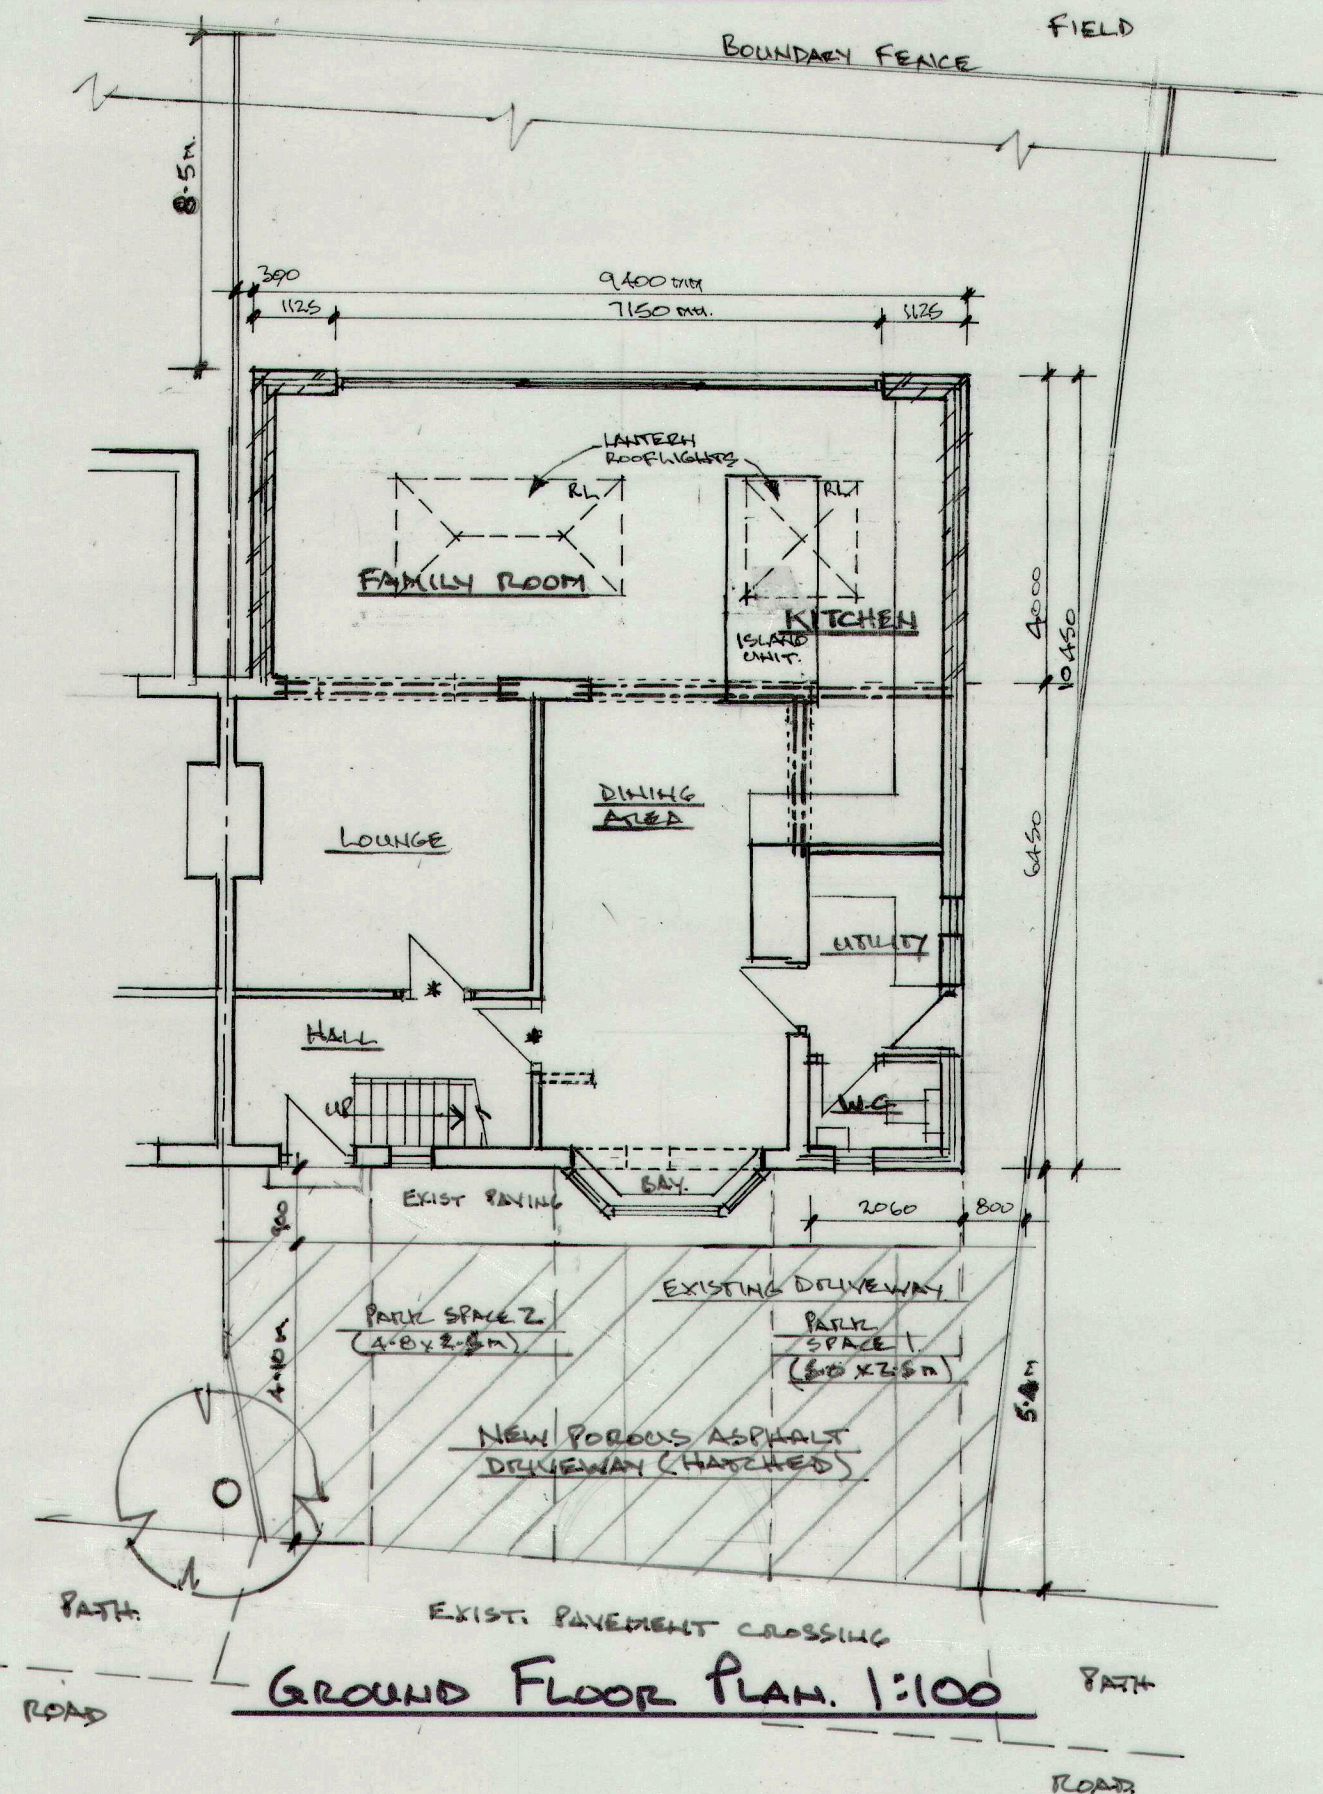

GROUND FLOOR PLAN 1:100

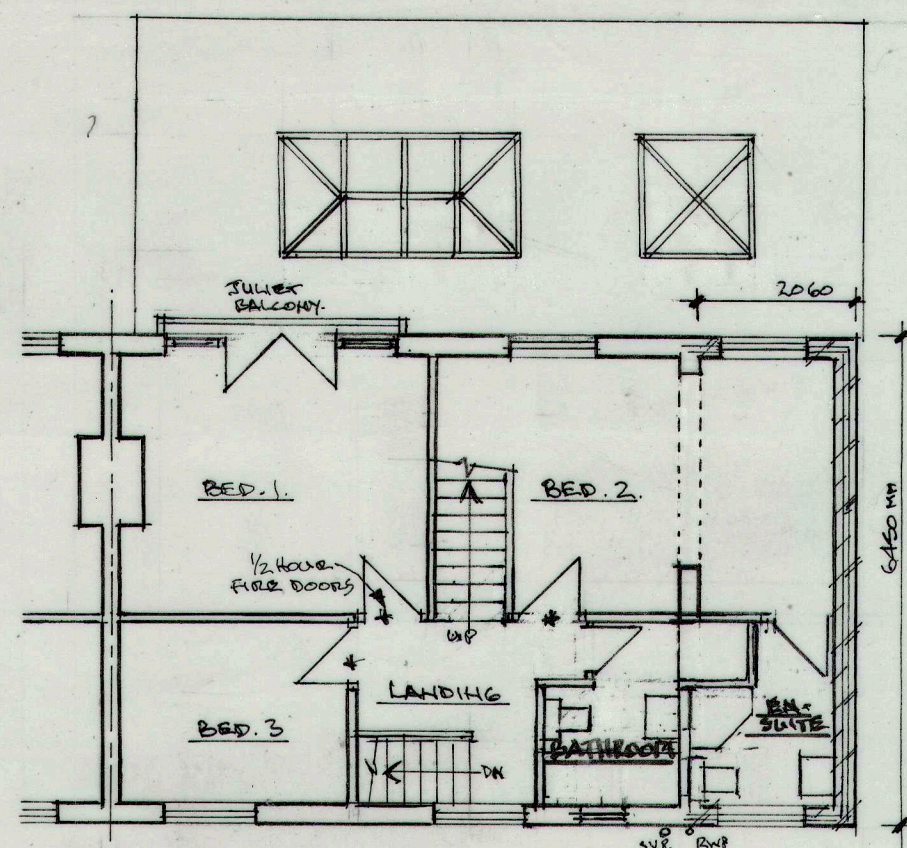


FIRST FLOOR PLAN

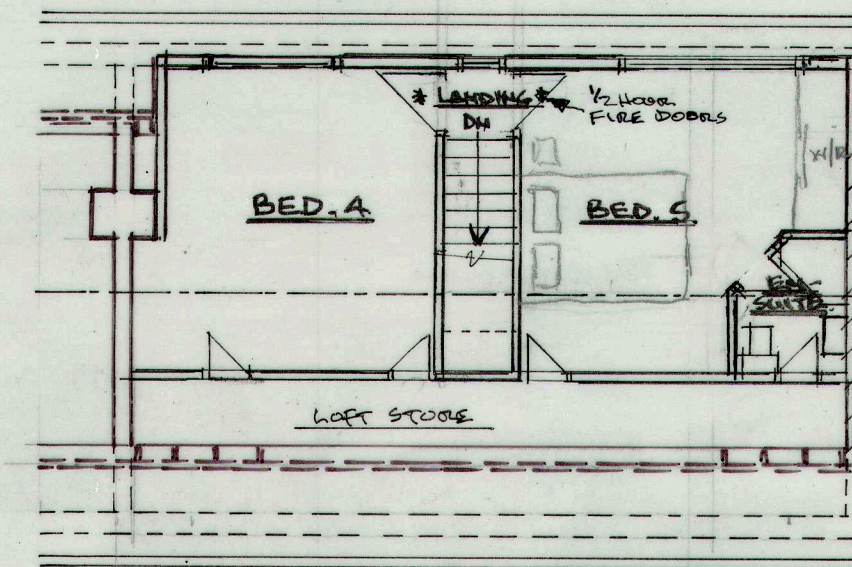

SECOND FLOOR PLAN

SECTION THRU DORMER

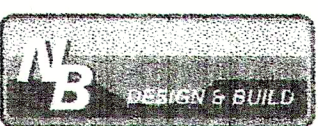Architectural & Building Services			
NEIL BUTTERWORTH			
Tel: 07785 275483			
89 Higher Ainsworth Road, Radcliffe, Manchester, M26 4JJ.			
			
TWO STOREY SIDE, SINGLE STOREY REAR EXTENSIONS, LOFT CONVERSION WITH REAR DORMER + EXTERNAL ALTERATIONS, AT 103 HOLME AVE, BURY			
PROPOSED PLANS & ELEVATIONS.			
SCALE	DATE	DESIGNED BY	DWG. NO.
1:100	APRIL 22	N.B.	2