


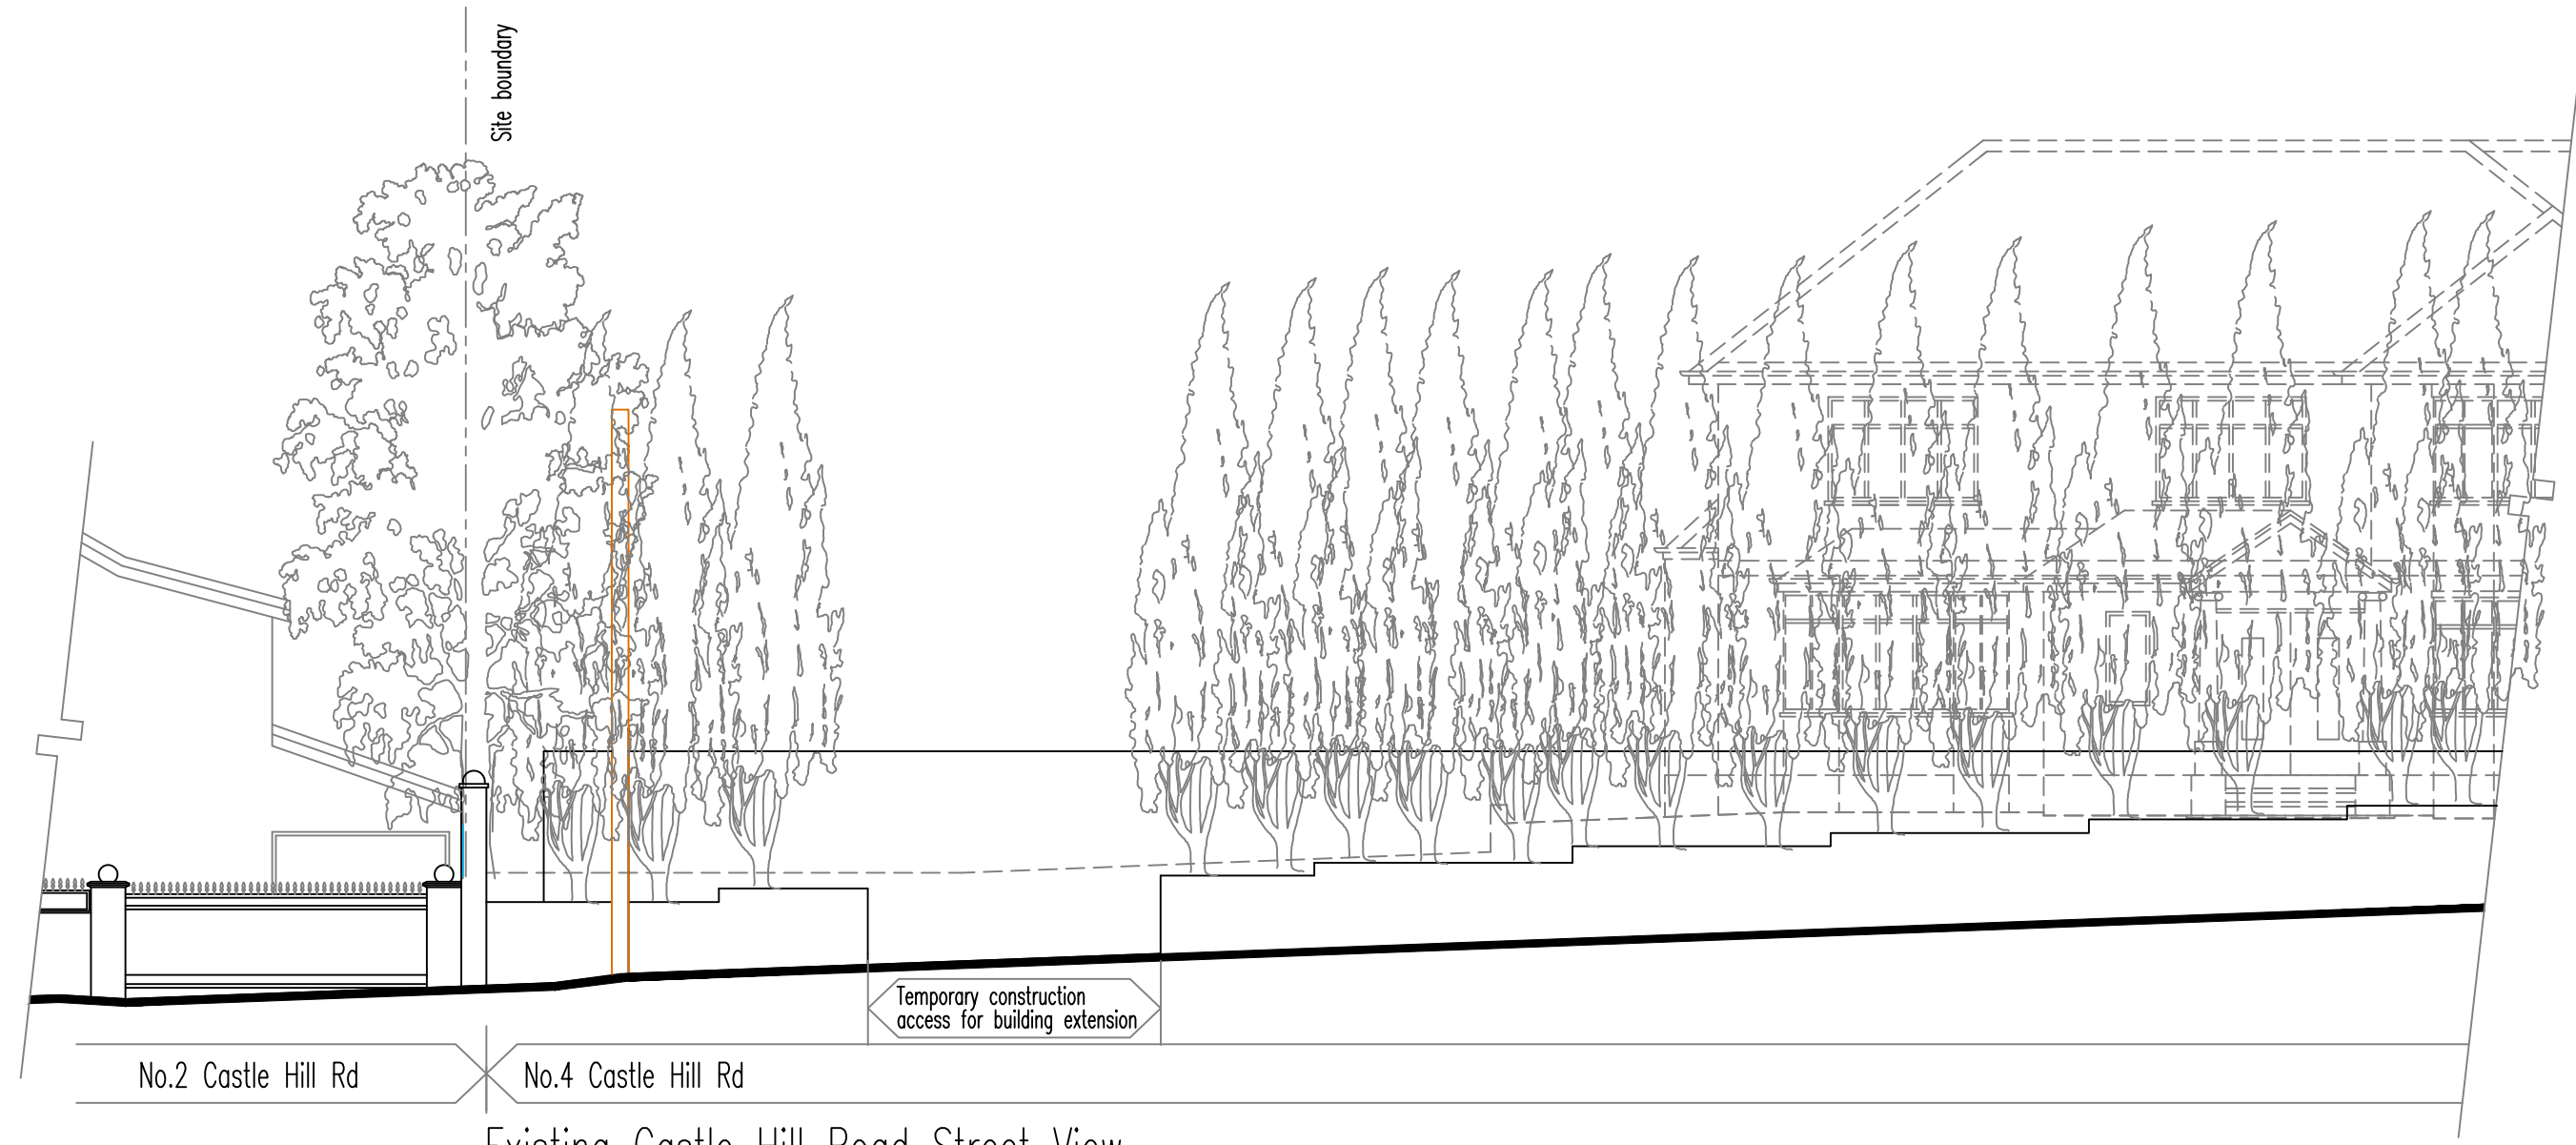

Existing Castle Hill Road Street View



Existing South (Castle Hill Road) East Elevation




Existing North West Elevation



Existing South West Elevation



Existing North East Elevation

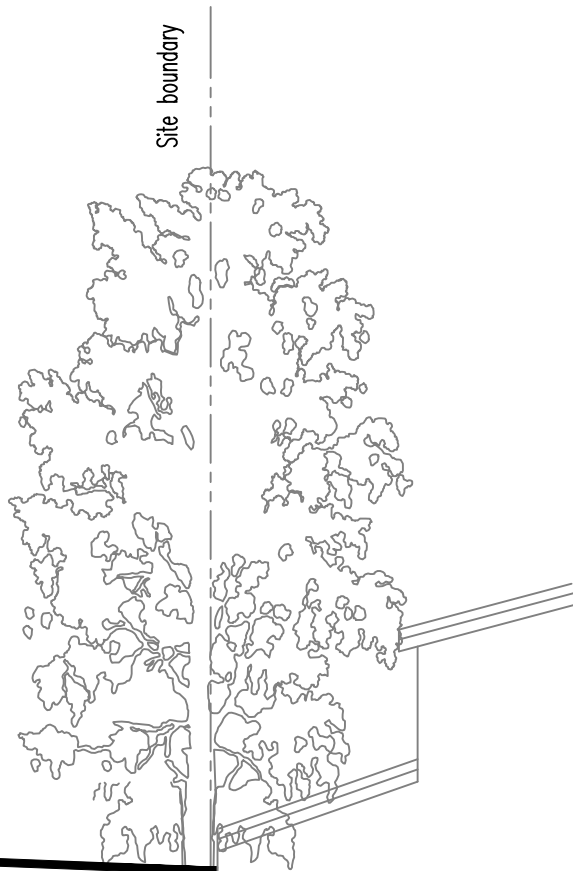

A	Issued for planning	25 July 22	DAP
Rev.	Mod. Notes	Date	By
Client			
Mr A Salim			
Location			
4 Castle Hill Road Prestwich M25 OFR			
Job Title			
Proposed detached garage, driveway and entrance gates			
Drawing Title			
Proposed Elevations			
Scale 1:100		Sheet A1	
Date July 22		Drawn by DAP	
Dwg. No. 37/21-53			Rev. A

