




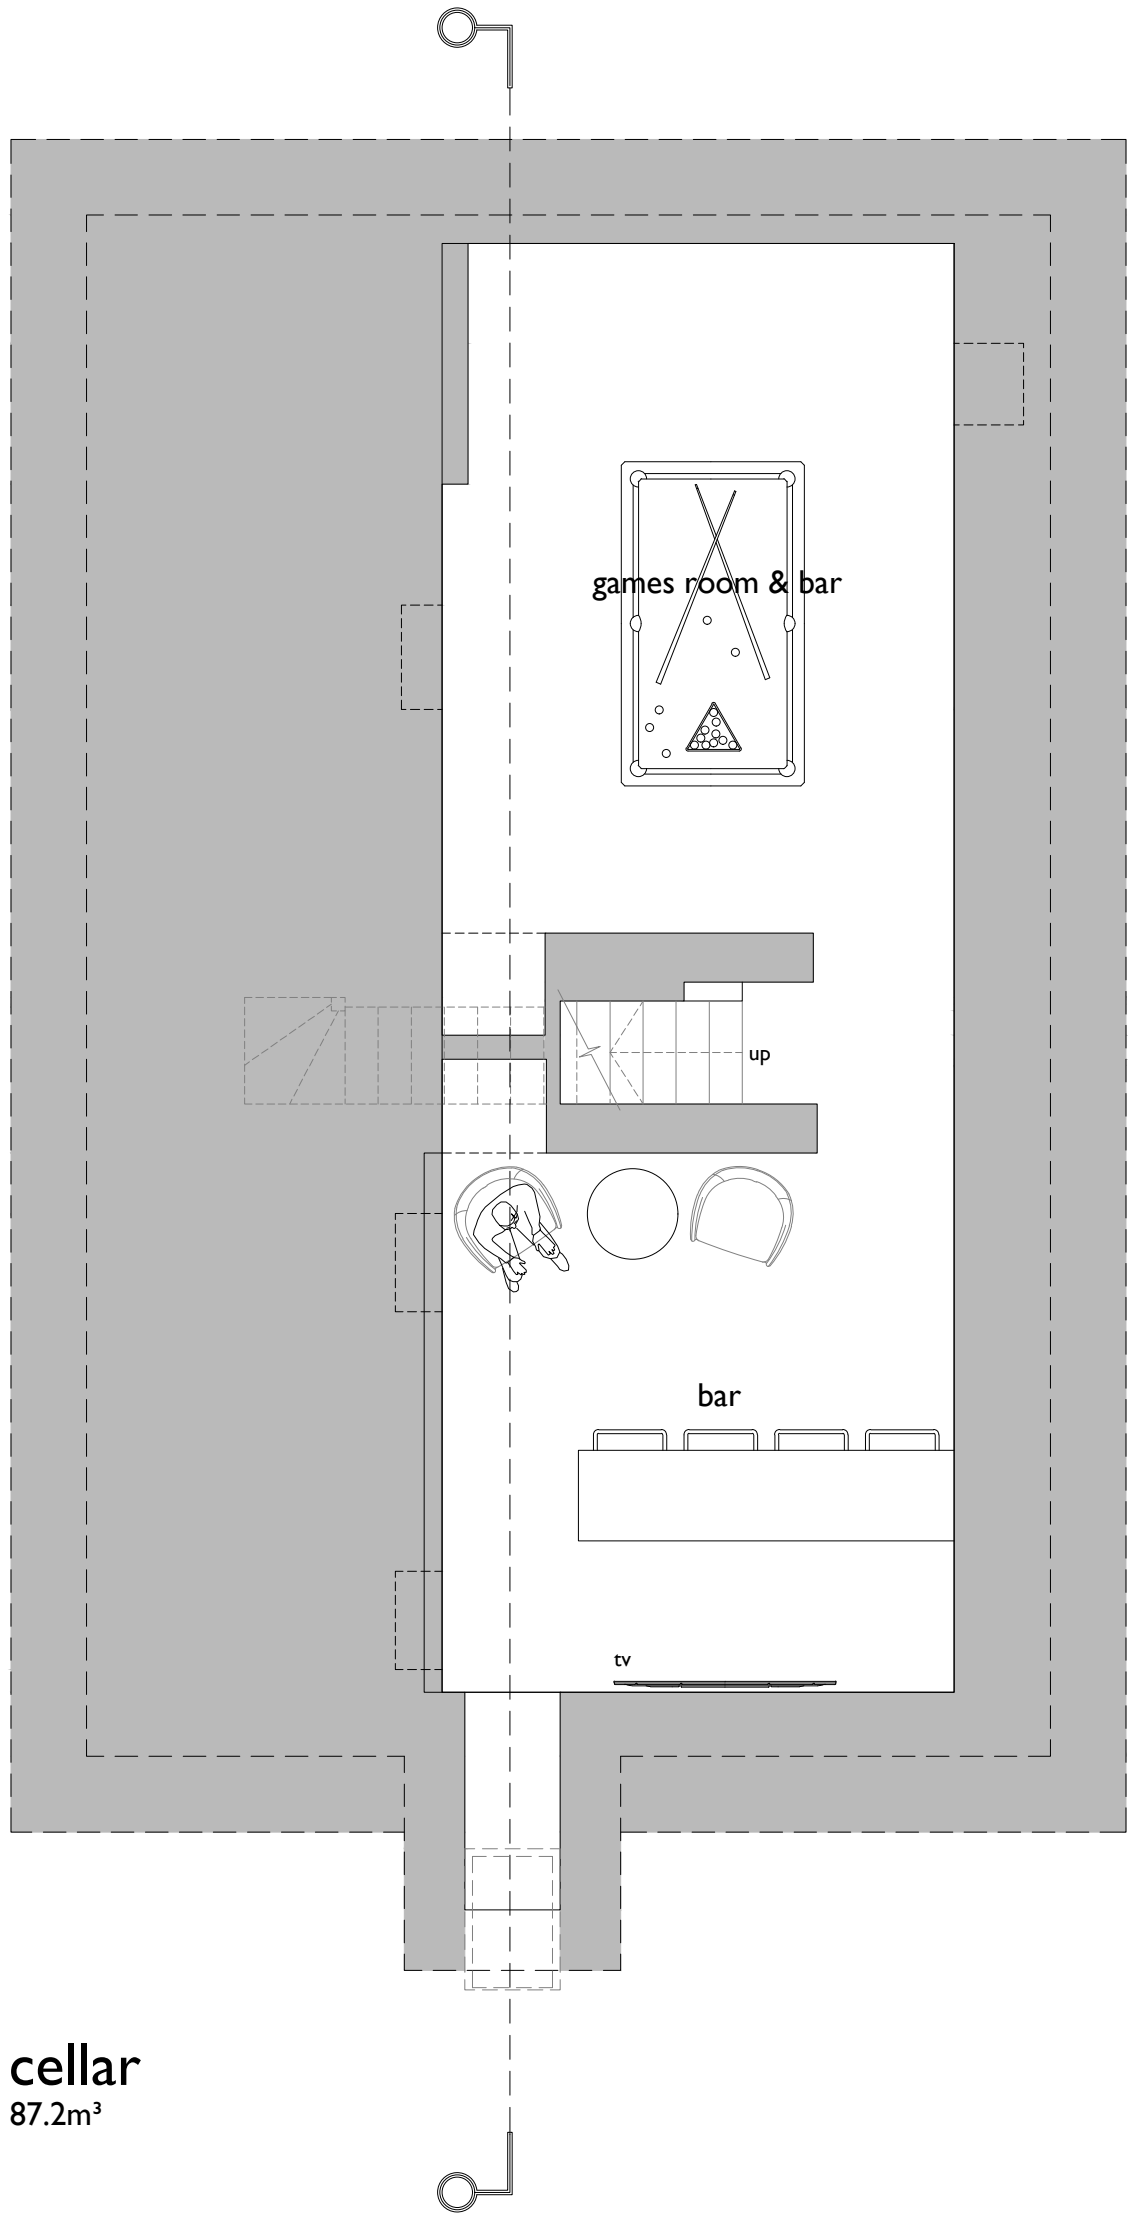


cellar  
87.2m²

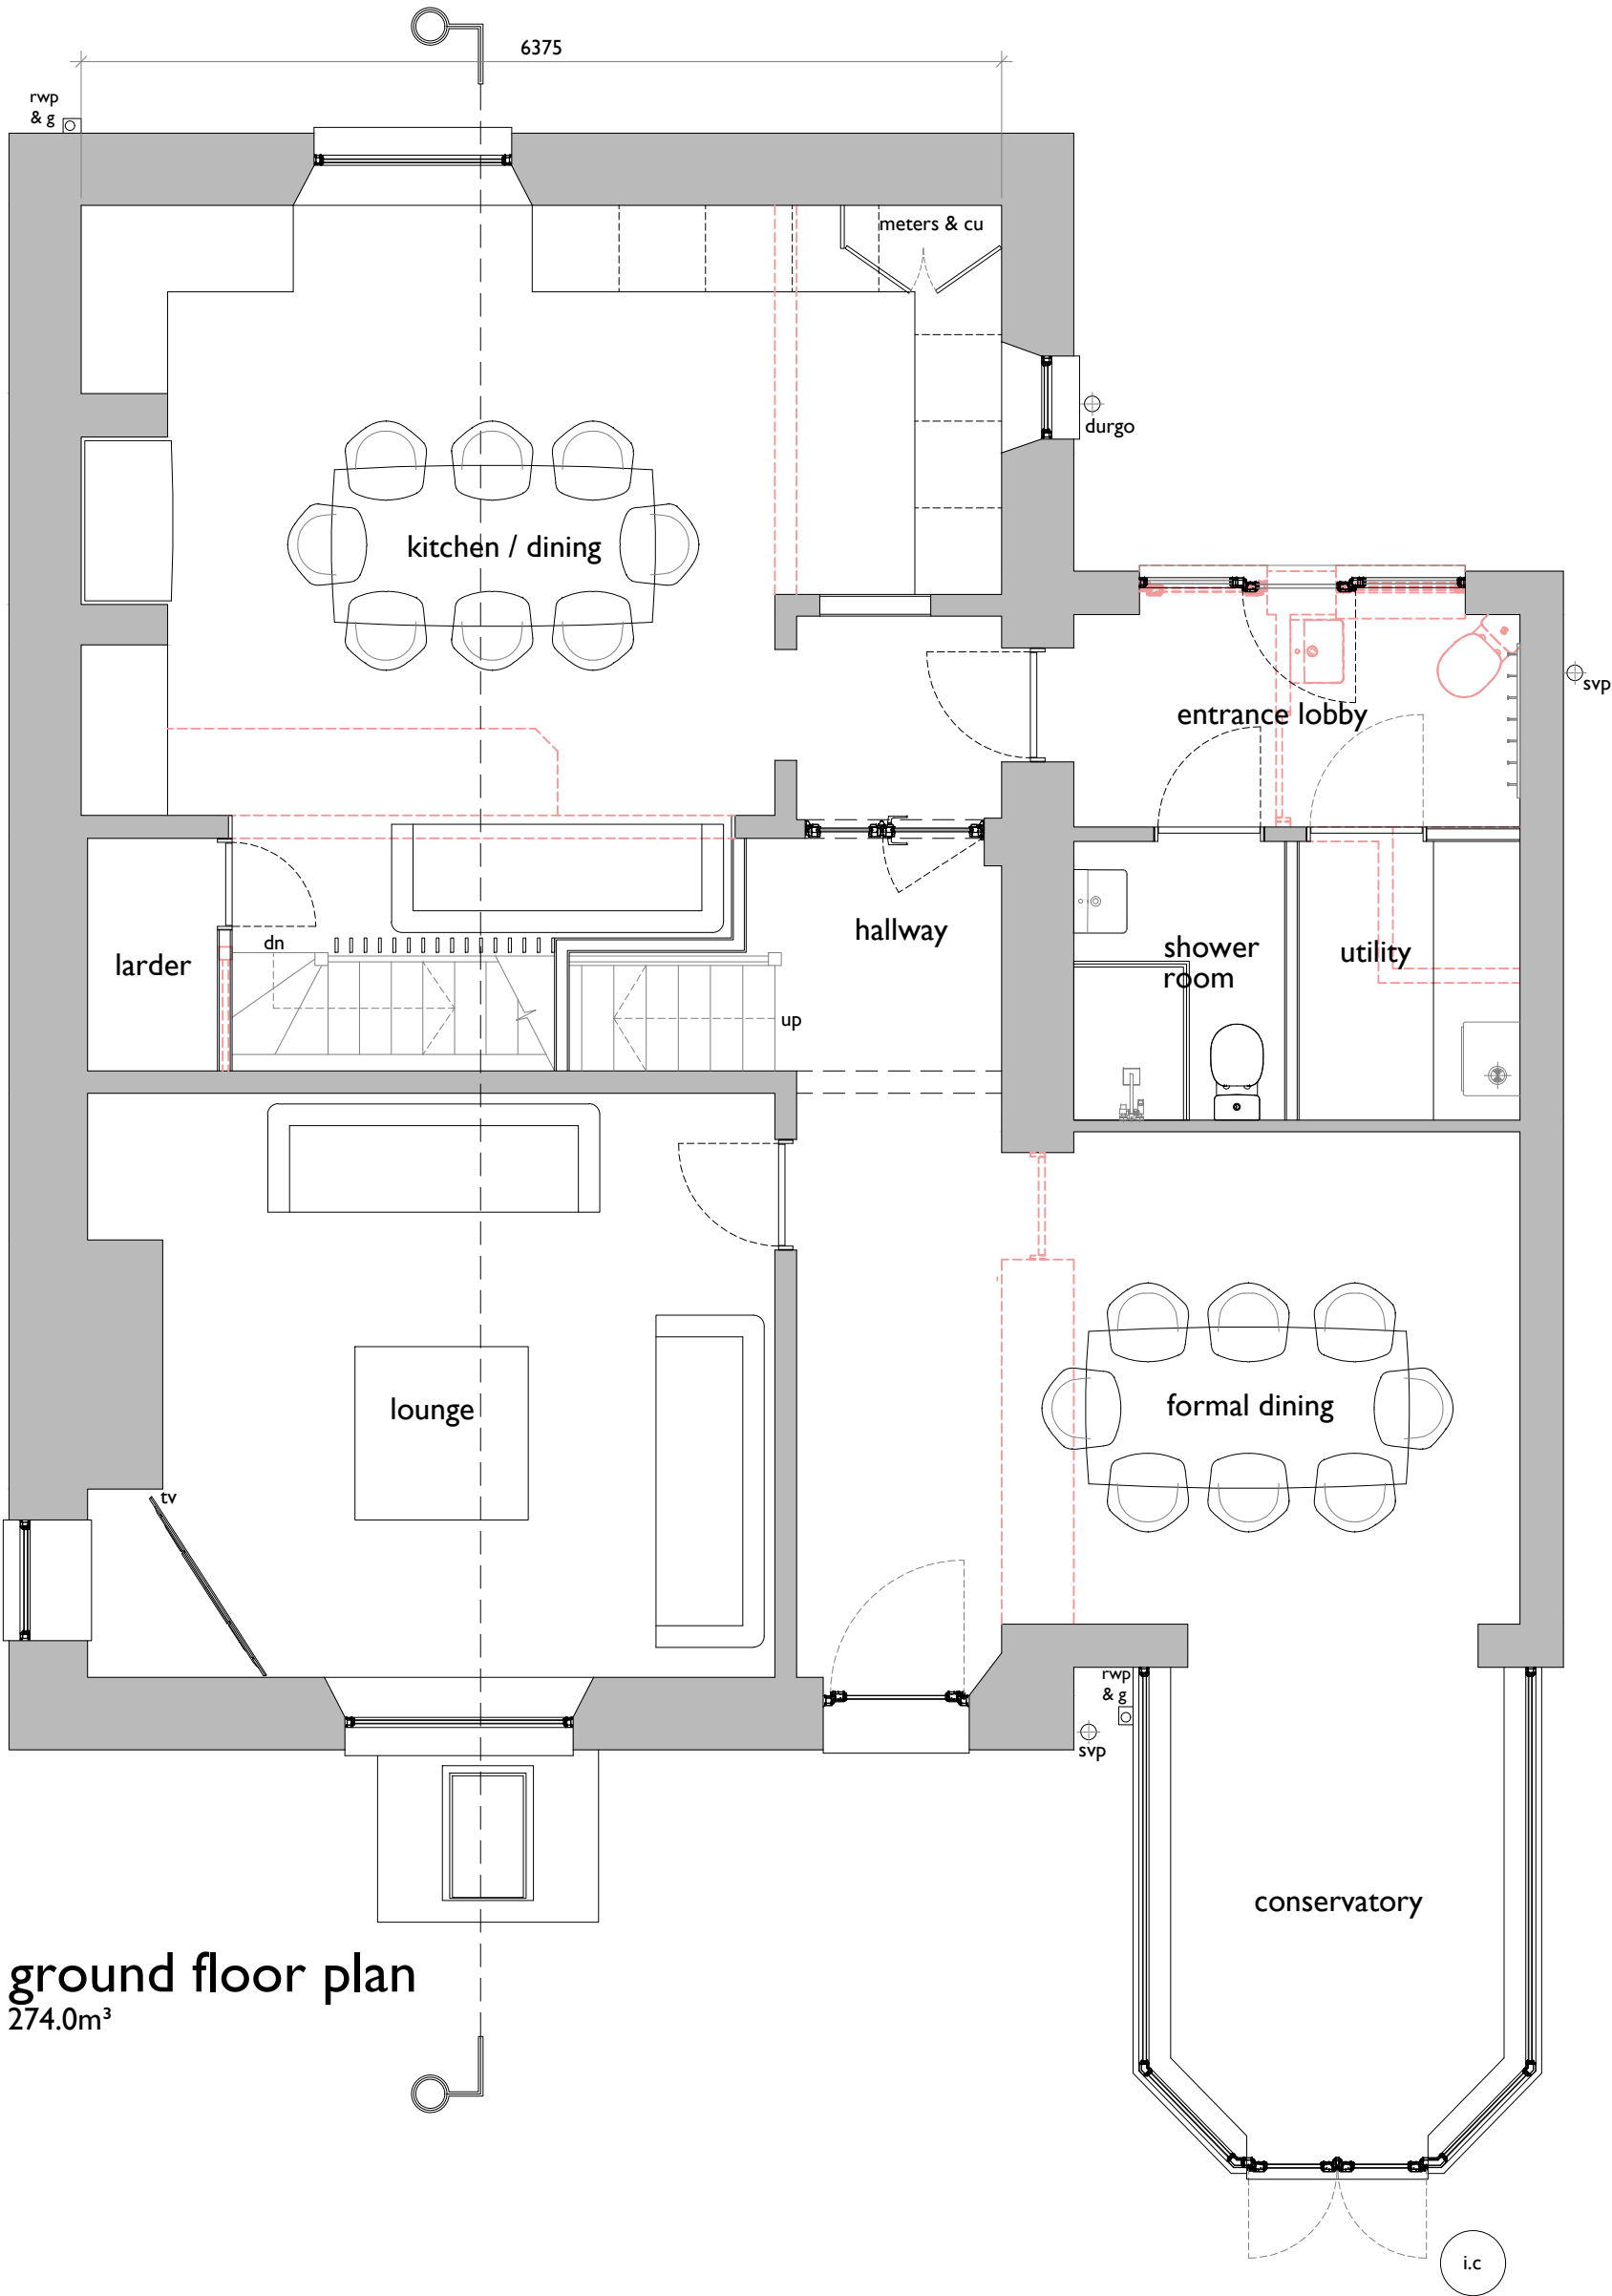

ground floor plan  
274.0m²

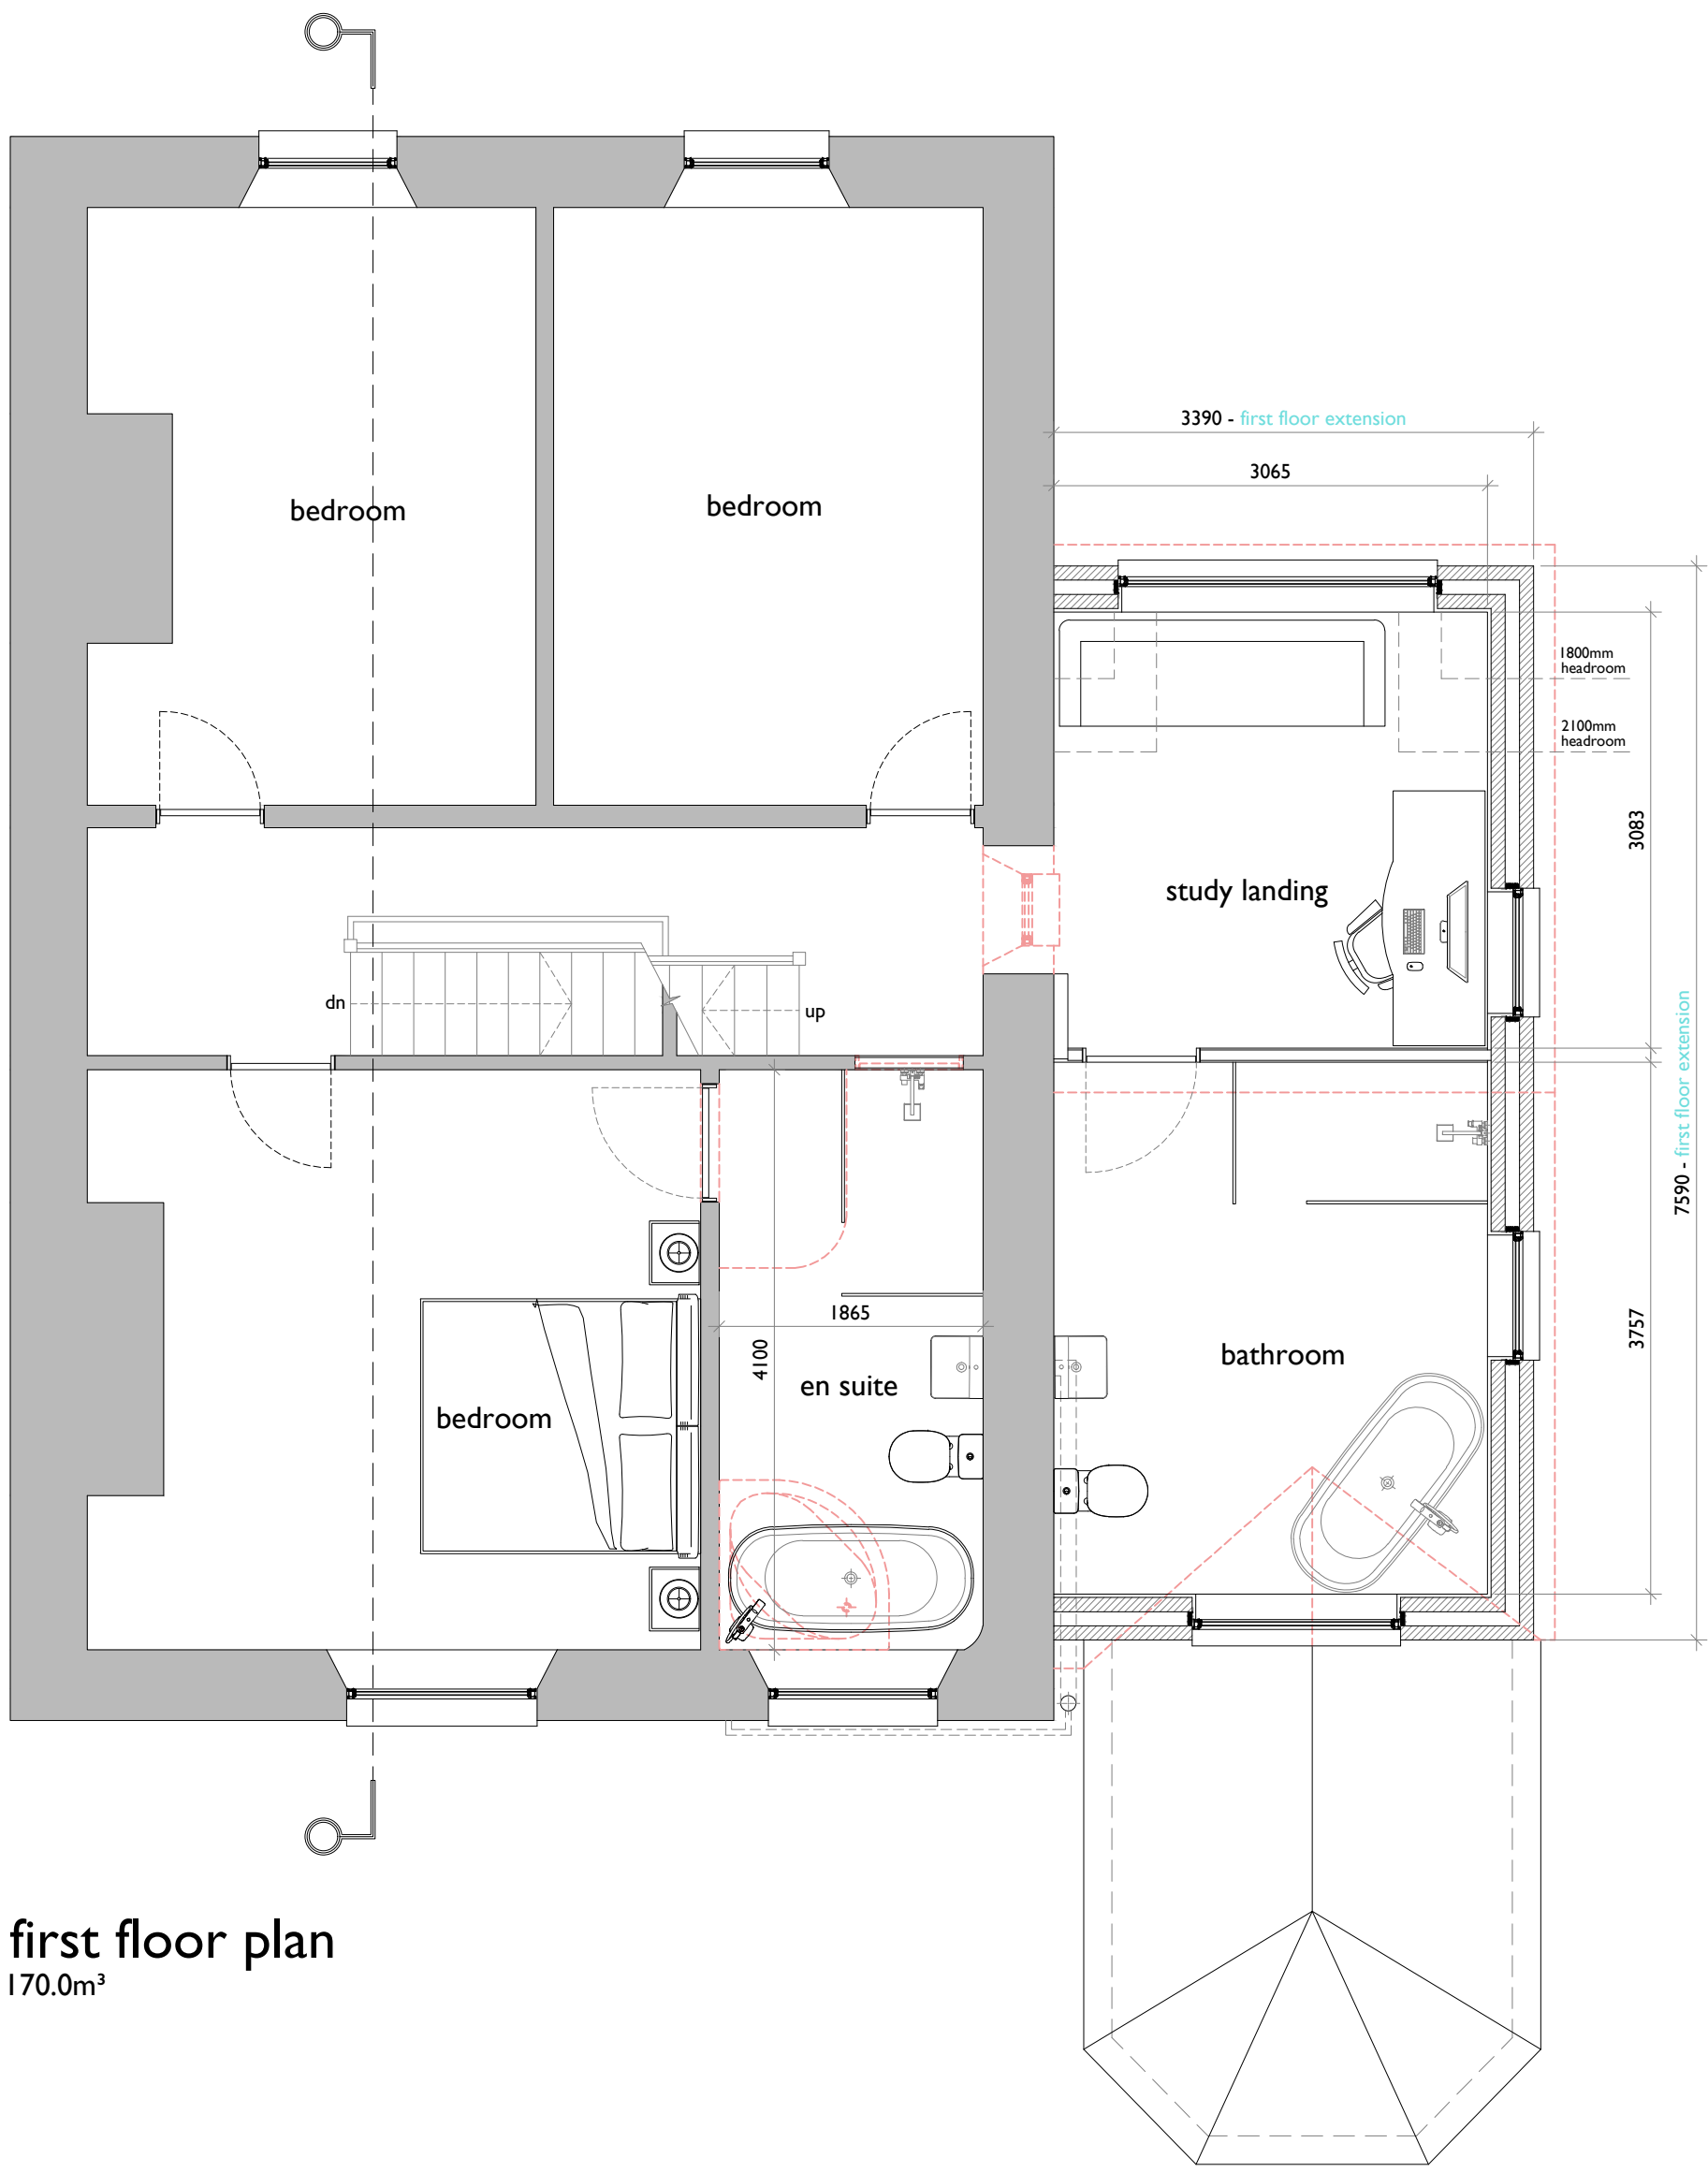

first floor plan  
170.0m²

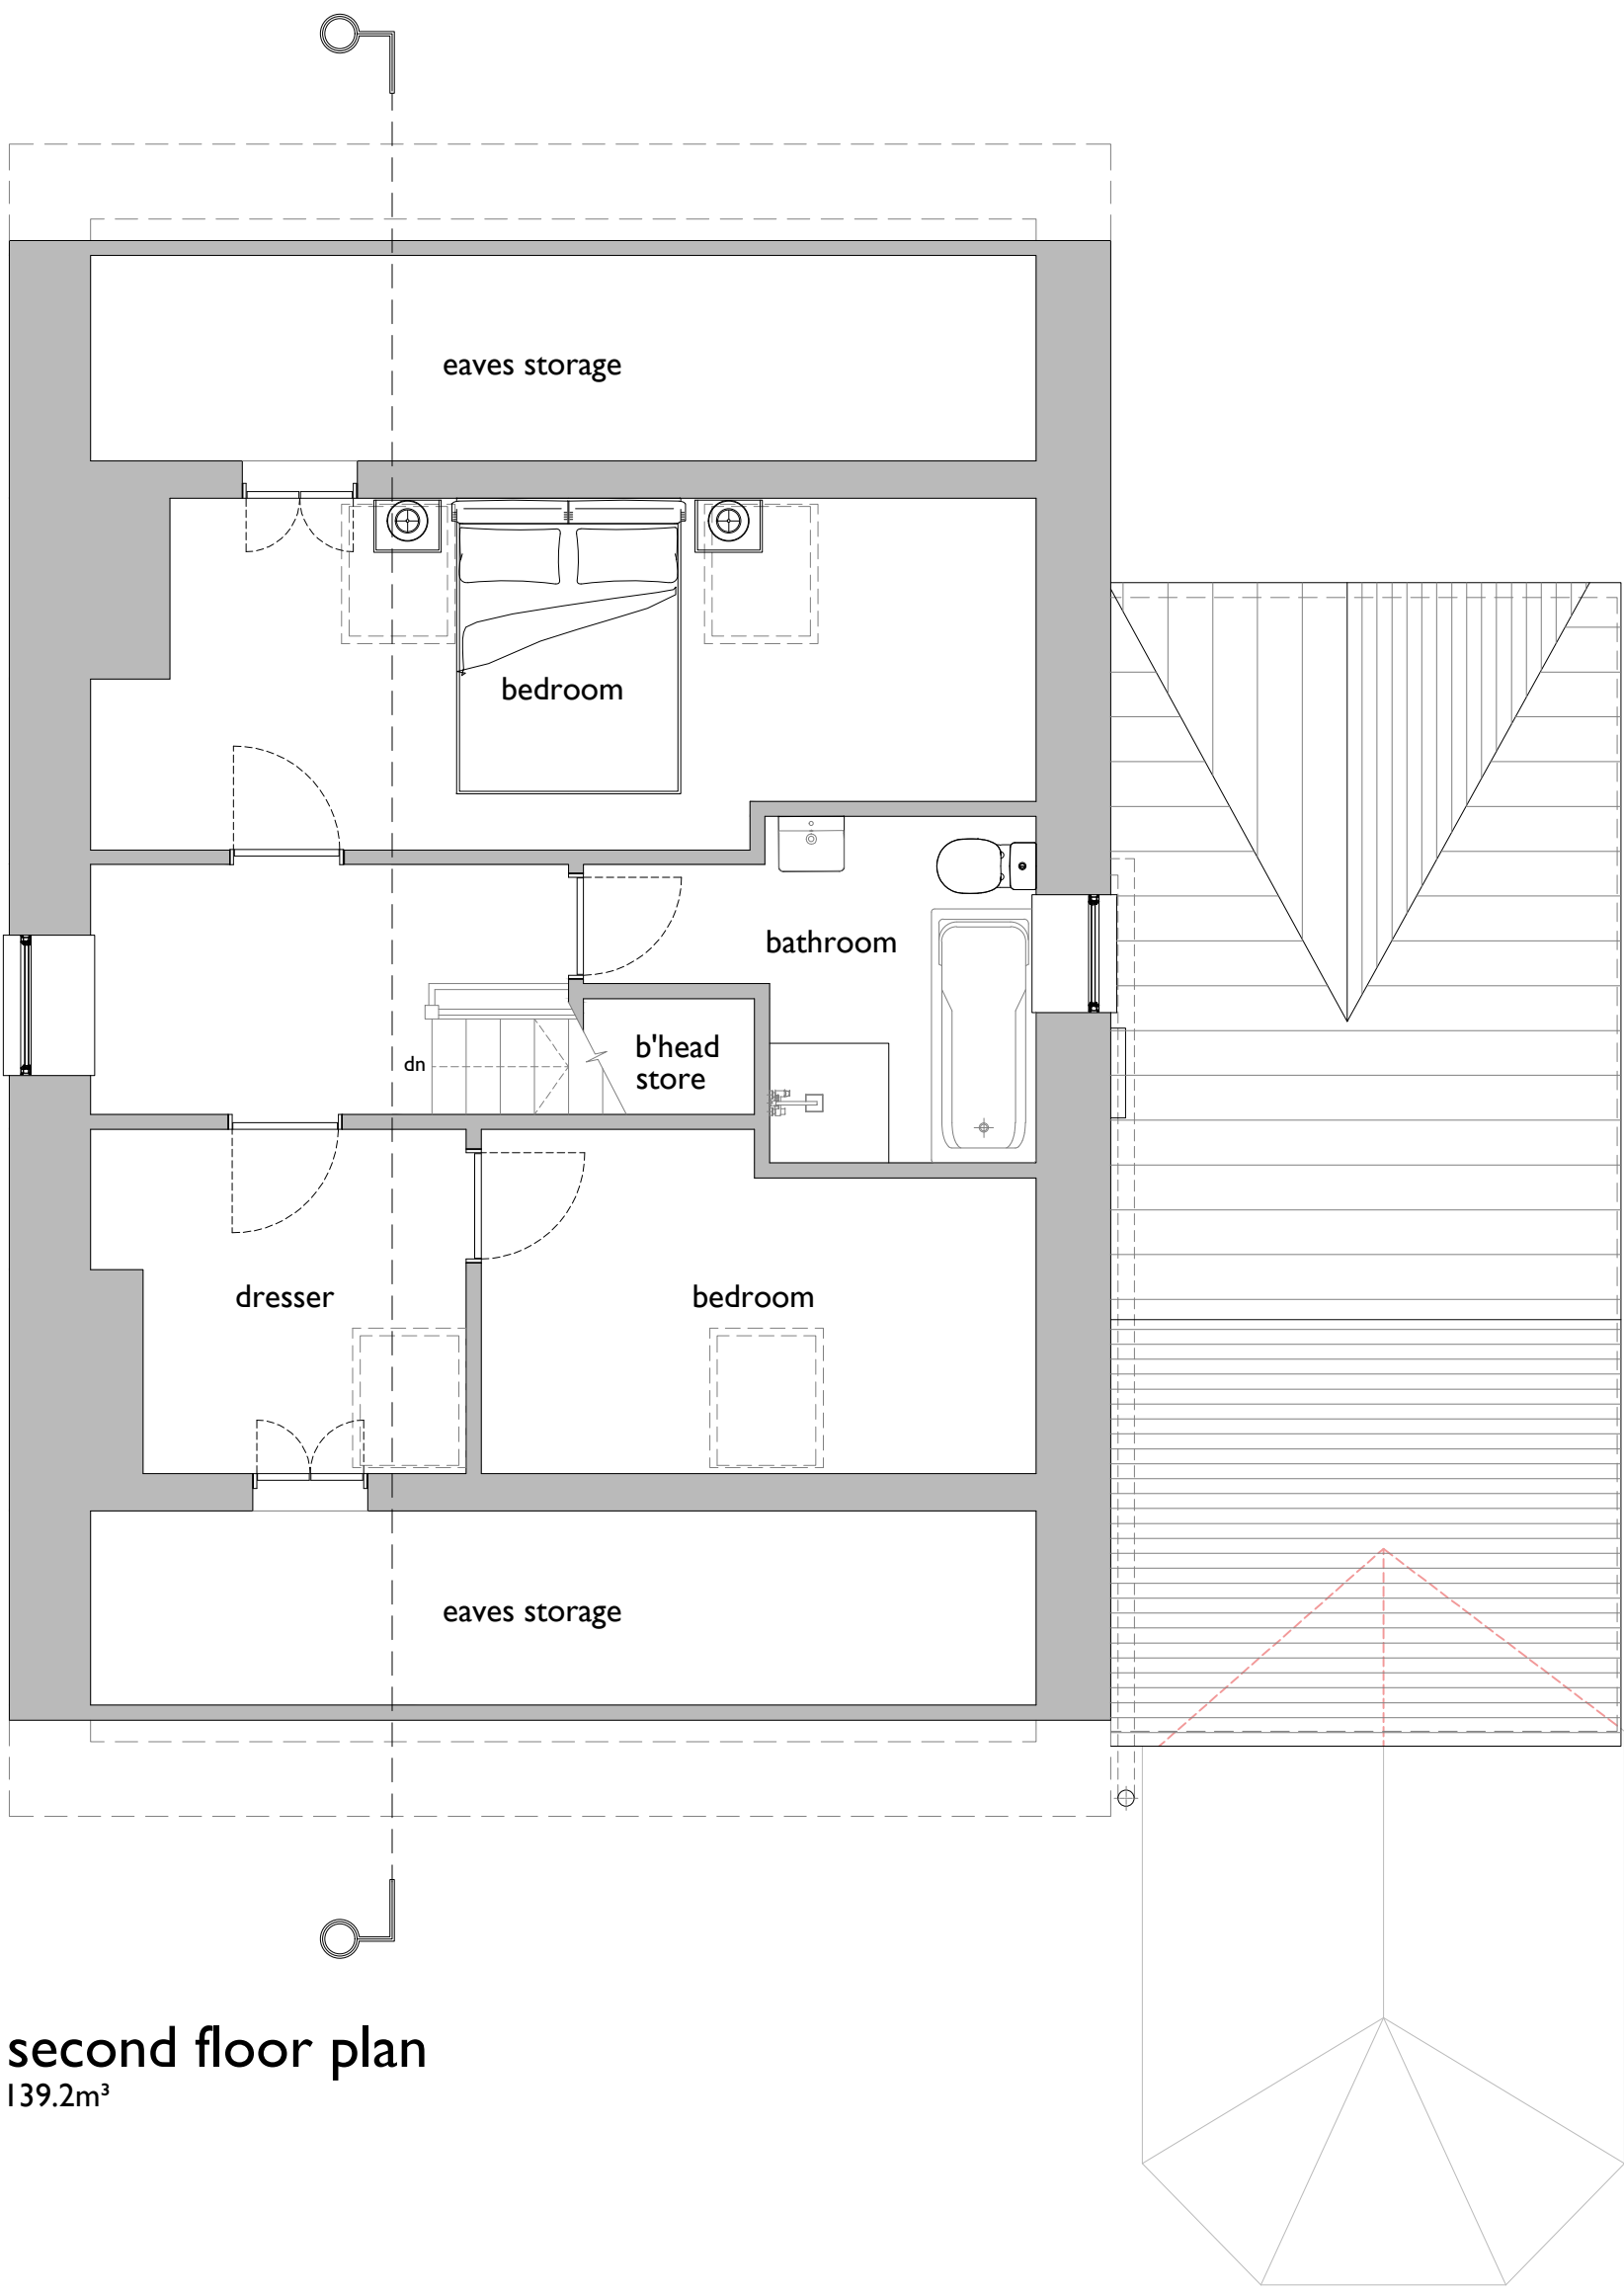

second floor plan  
139.2m²

- notes:
- red dashed lines indicate extent of existing construction to be removed
  - shaded areas indicate extent of existing construction to be retained

### building volume schedule

|                                |               |
|--------------------------------|---------------|
| Existing volume =              | 670.4m³       |
| Proposed volume =              | 735.9m³       |
| Therefore, volume increase of: | 65.5m³ / 9.7% |

|                                            |                                                      |                                       |                            |                      |                  |                                                           |
|--------------------------------------------|------------------------------------------------------|---------------------------------------|----------------------------|----------------------|------------------|-----------------------------------------------------------|
| SKY   architecture,<br>design & consulting | Client<br>Claire Stanley                             | Drawing Title<br>Proposed Floor Plans | Job Number<br>21047        | Date<br>February '22 | Paper Size<br>A1 | Revisions<br>A - Building volume schedule added - May '22 |
|                                            | Site Address<br>Taylor Lane Farm, Ainsworth, BL2 6QS |                                       | Drawing Number<br>102 revA | Stage<br>Planning    | Scale<br>1:50    |                                                           |