




Conway Architectural Design shall have no responsibility for any use made of this document other than for that which it was prepared and issued. This drawing should not be scaled. Work to figured dimensions only.  
All dimensions and levels to be checked on site. No building work is to be started until all relevant approvals are in place.  
Any discrepancies should be reported to Conway Architectural Design.  
This drawing should not be reproduced without written permission from Conway Architectural Design.  
Standard Building Regs Notes are to be provided by Conway Architectural Design prior to a building regs application being submitted.

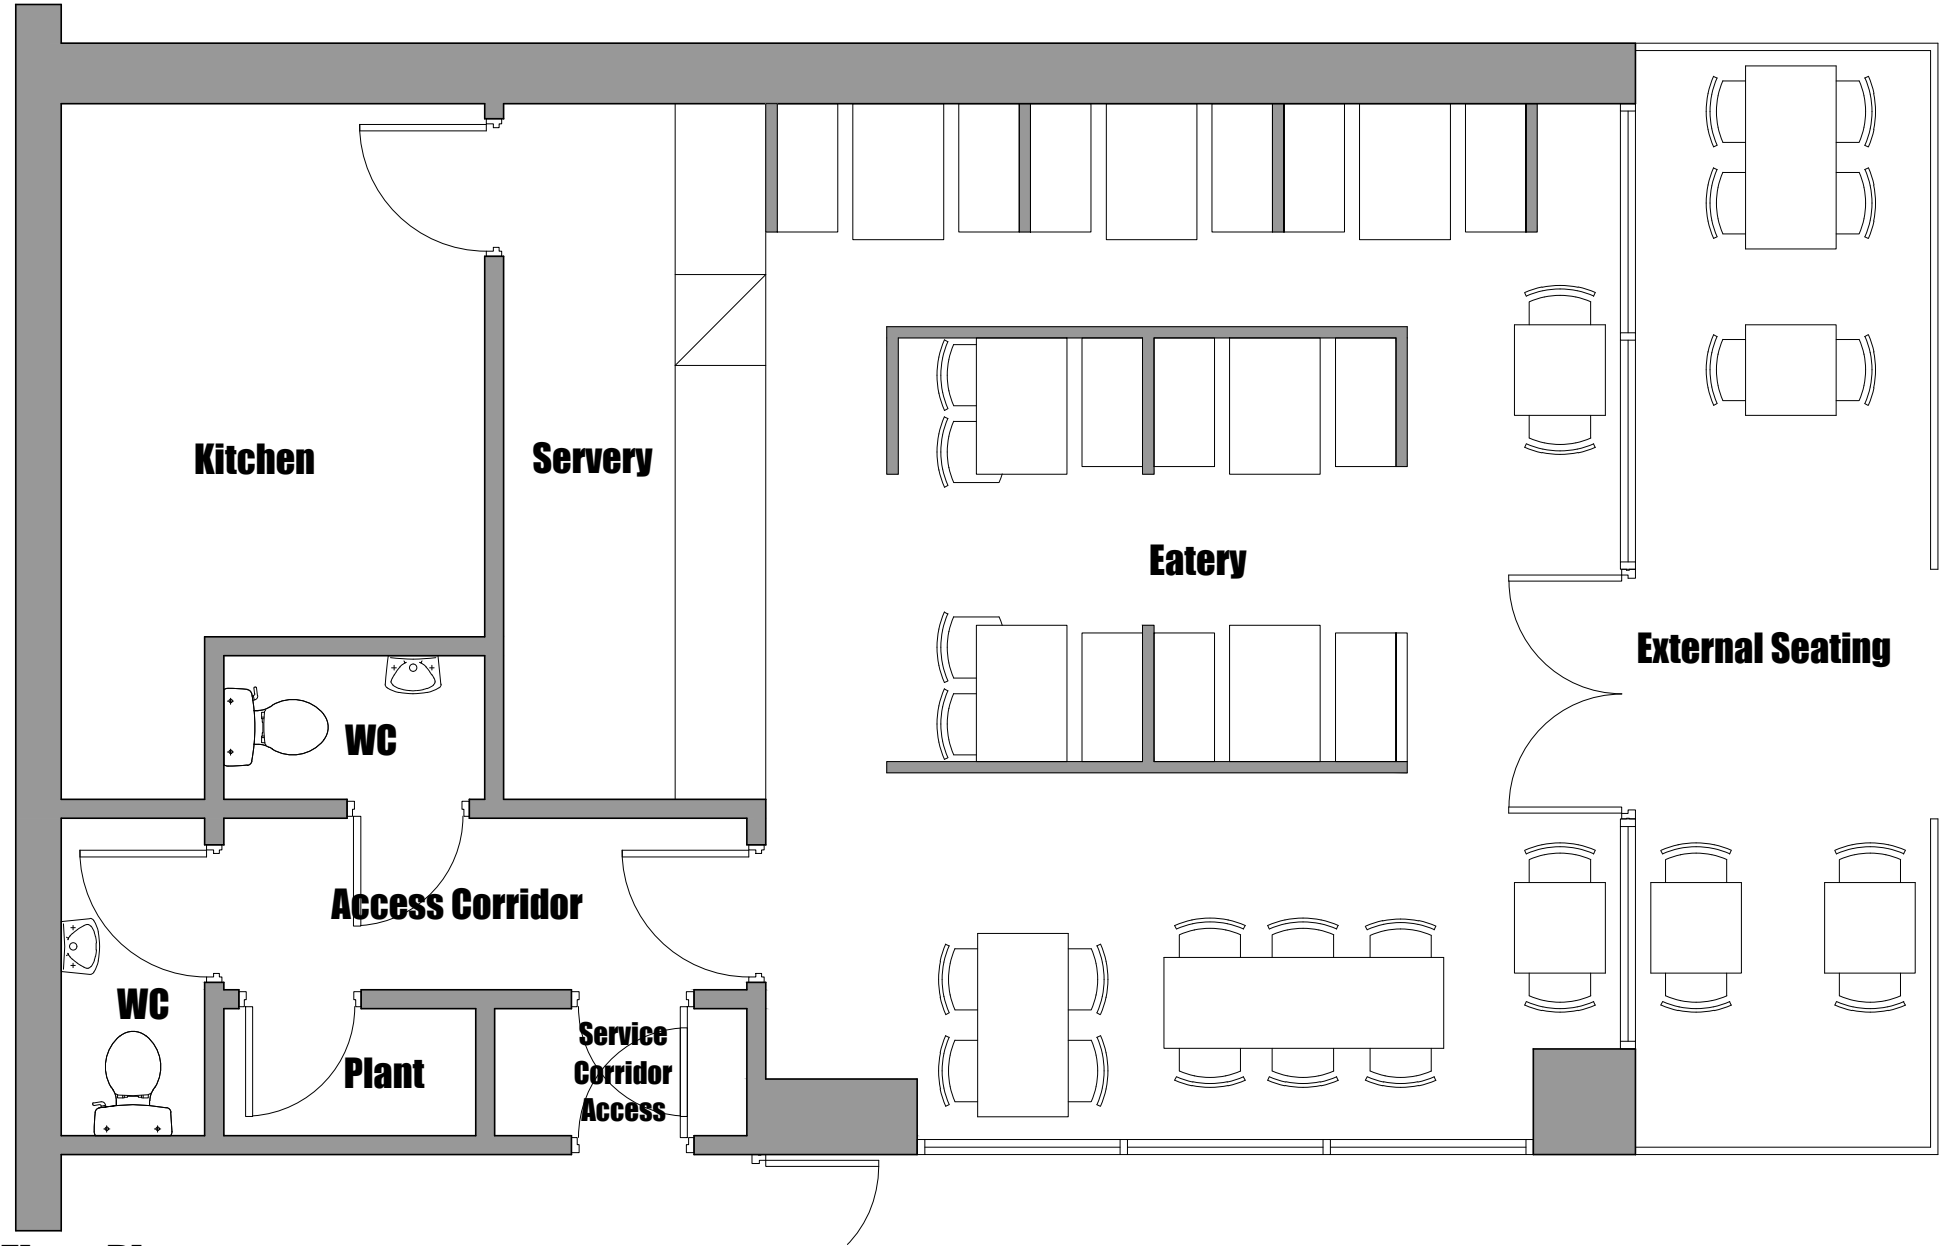


Floor Plan  
Scale 1:50

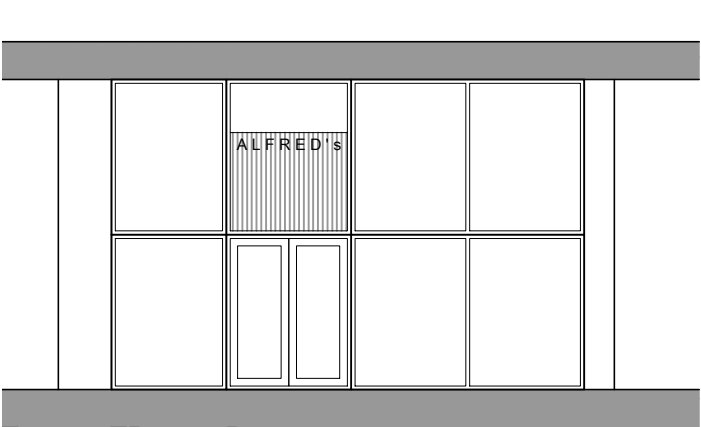

Front Elevation  
Scale 1:100

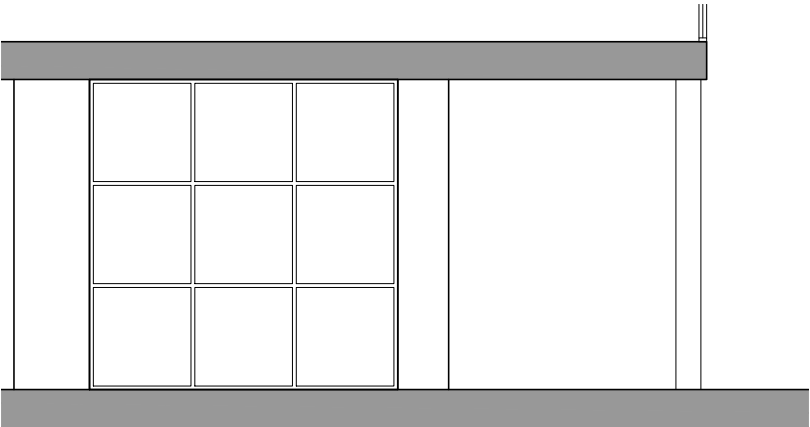

Left Side Elevation  
Scale 1:100

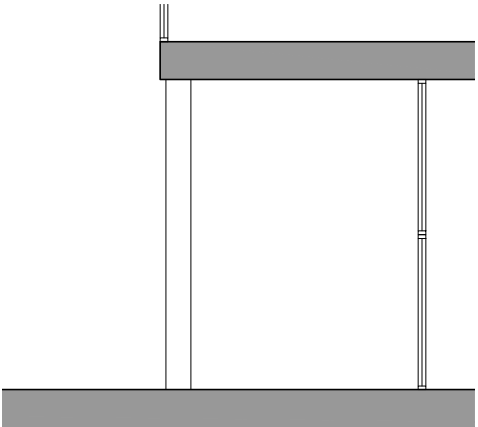

Right Side Elevation  
Scale 1:100



6 Conway Close  
Alkrington  
Middleton  
Manchester, M24 1EW  
E: conway-design@outlook.com

|                 |                                    |
|-----------------|------------------------------------|
| JOB TITLE :     | Alfred's New Internal Dining Space |
| ADDRESS :       | The Rock, Bury                     |
| DRAWING TITLE : | As Existing                        |
| SCALE :         | As Noted @ A3                      |
| DRAWN : xxx     | DATE : 19.09.23                    |