




Interior Image 01




Interior Image 02


Conway Architectural Design shall have no responsibility for any use made of this document other than for that which it was prepared and issued. This drawing should not be scaled. Work to figured dimensions only. All dimensions and levels to be checked on site. No building work is to be started until all relevant approvals are in place. Any discrepancies should be reported to Conway Architectural Design. This drawing should not be reproduced without written permission from Conway Architectural Design. **Standard Building Regs Notes are to be provided by Conway Architectural Design prior to a building regs application being submitted.**

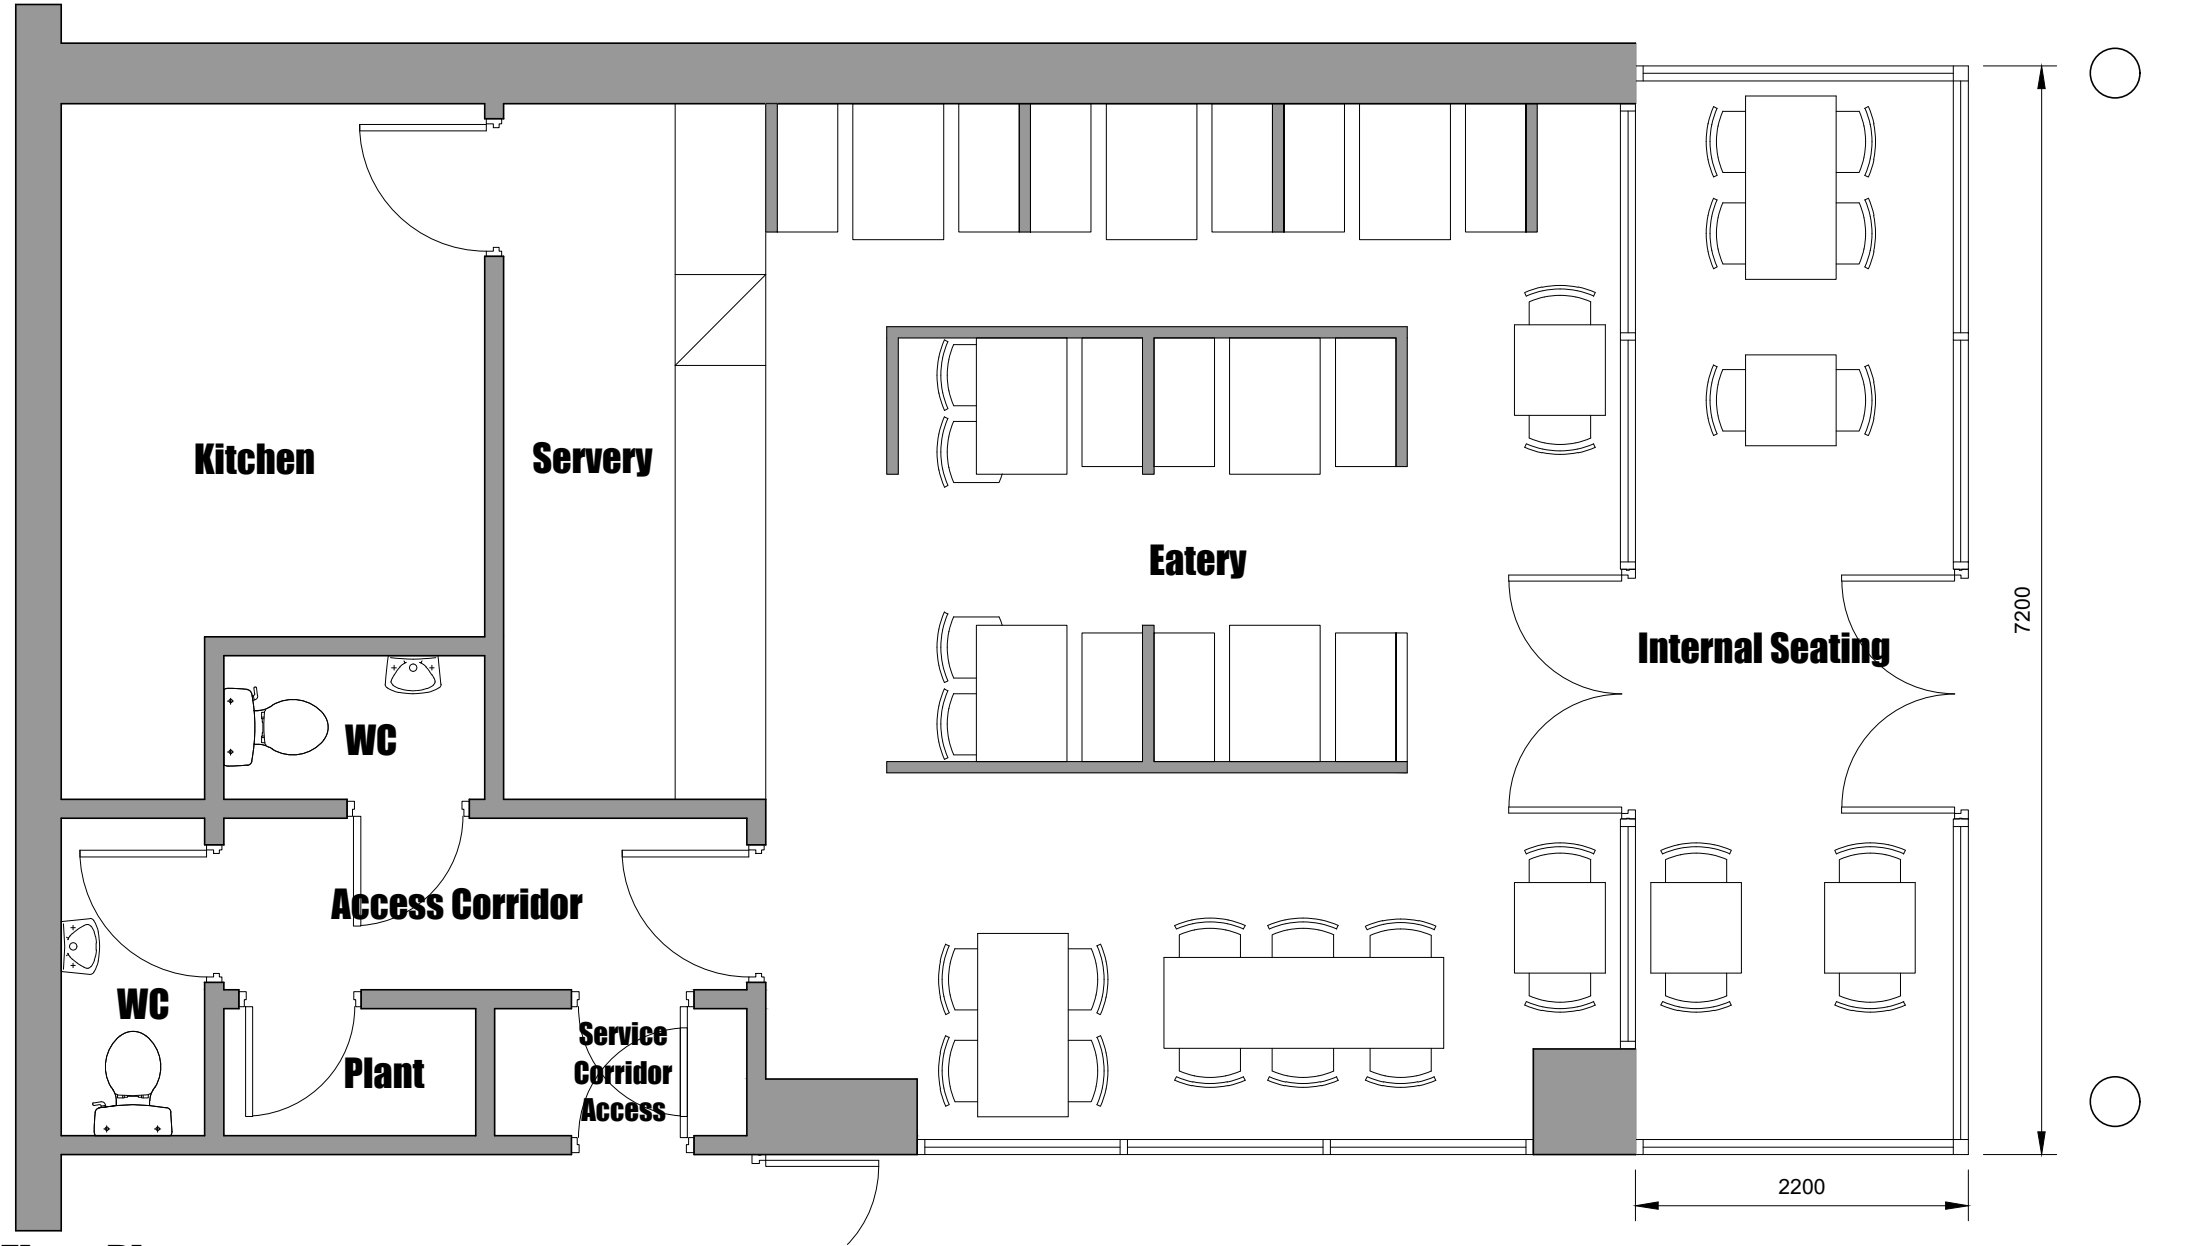


Floor Plan
Scale 1:50

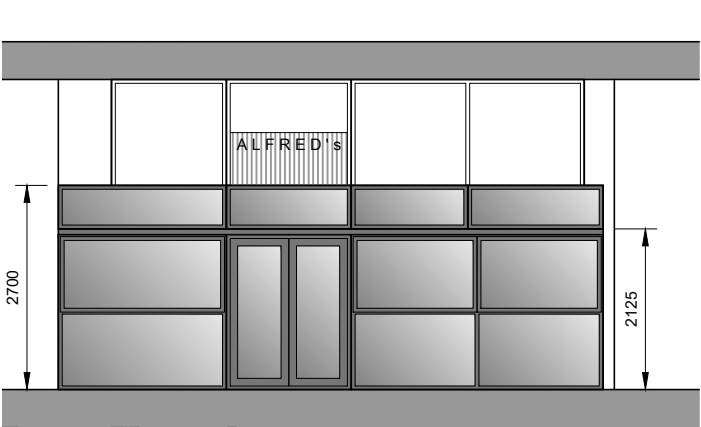

Front Elevation
Scale 1:100

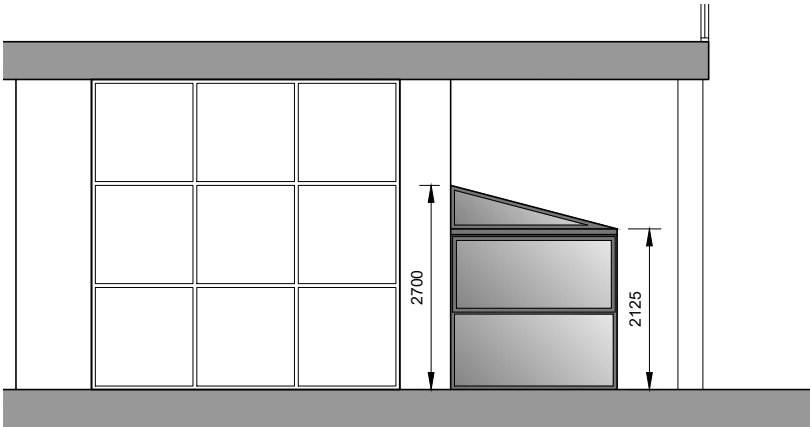

Left Side Elevation
Scale 1:100

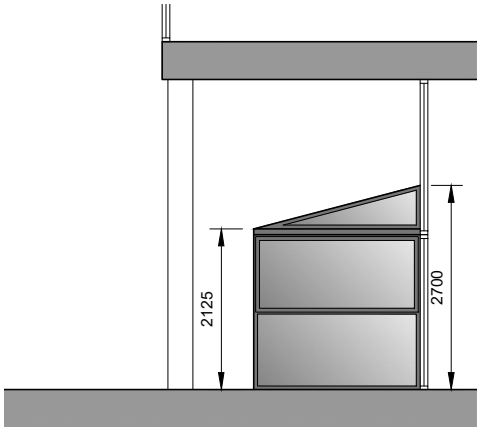

Right Side Elevation
Scale 1:100



3D Sketch Image



Proposed Signage

**Conway
Architectural
Design**

6 Conway Close
Alkrington
Middleton
Manchester, M24 1EW
E: conway-design@outlook.com

JOB TITLE :
ADDRESS :
DRAWING TITLE :
SCALE :
DRAWN : xxx

Alfred's New Internal Dining Space
The Rock, Bury
As Proposed
As Noted @ A3
DATE : 19.09.23

JOB NO./
DWG NO.

779-02A