




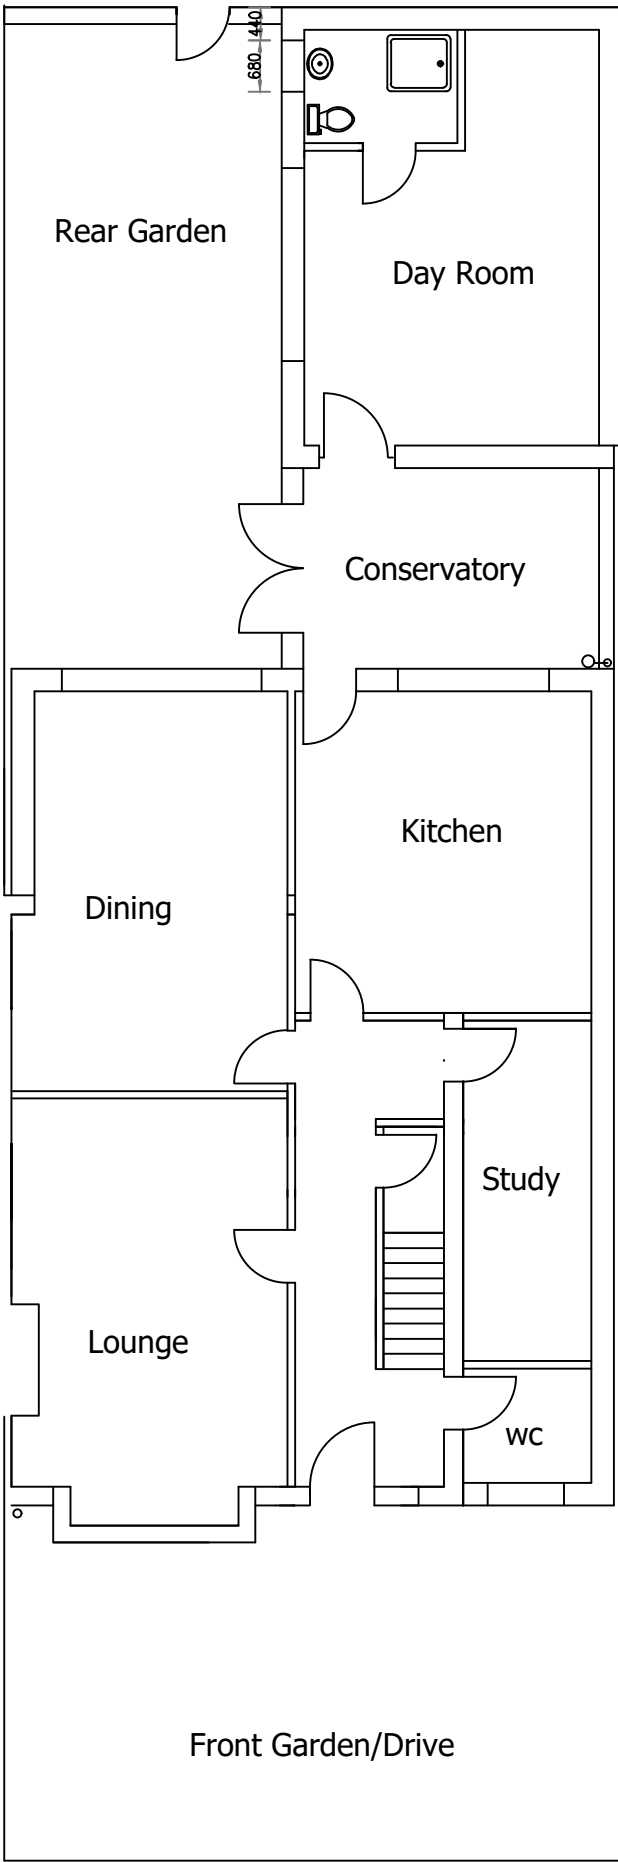


EXISTING GROUND FLOOR

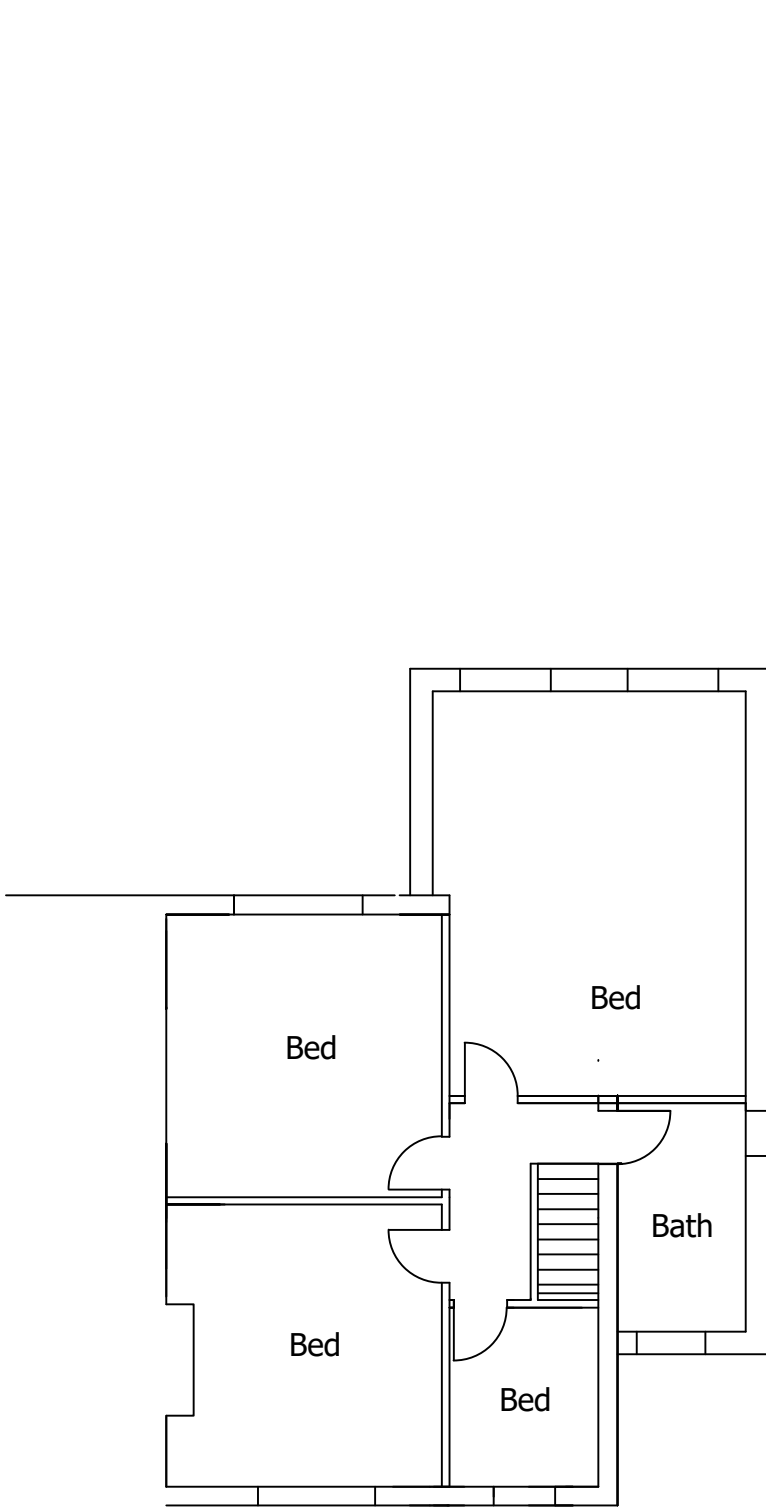


EXISTING FIRST FLOOR

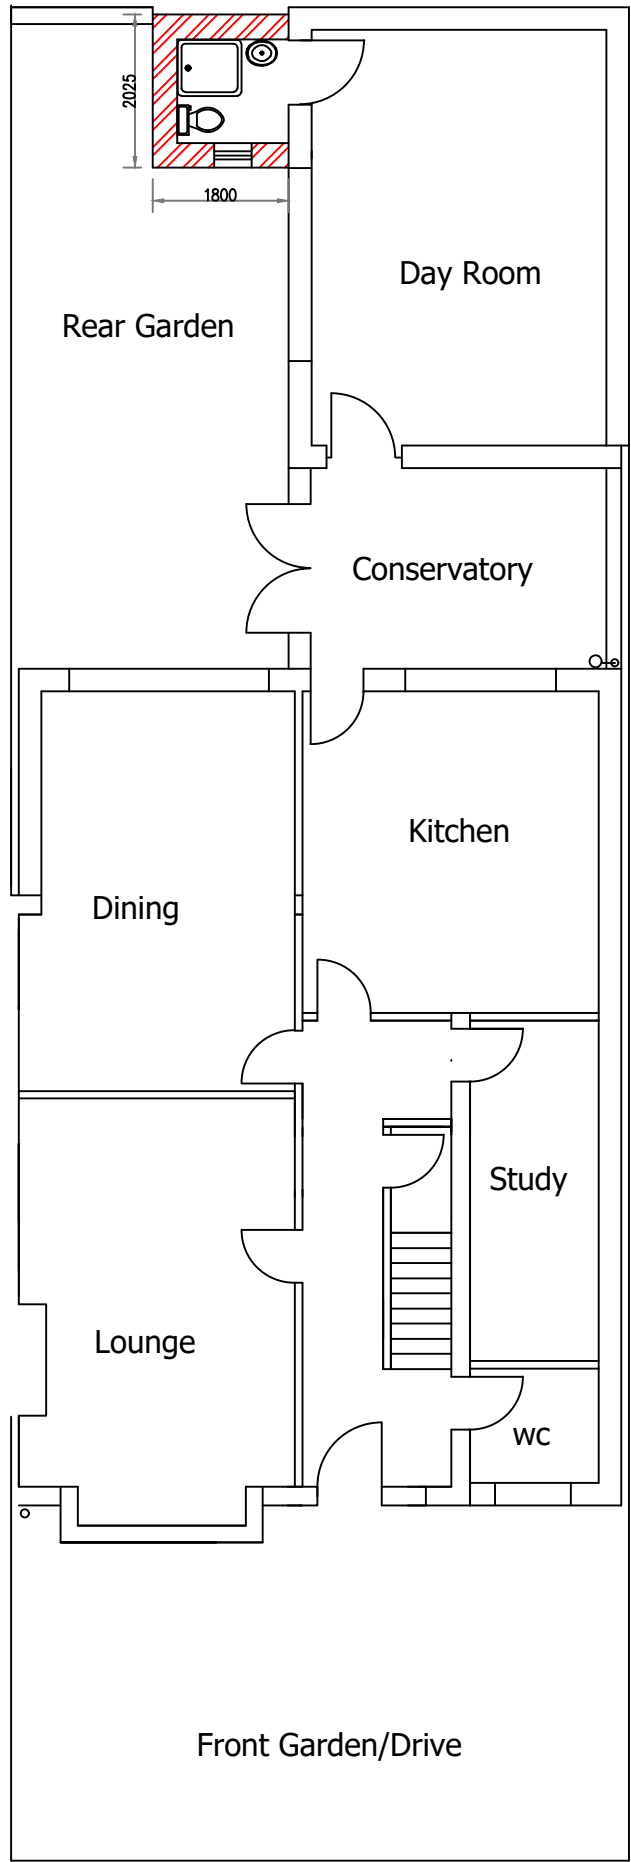

PROPOSED GROUND FLOOR

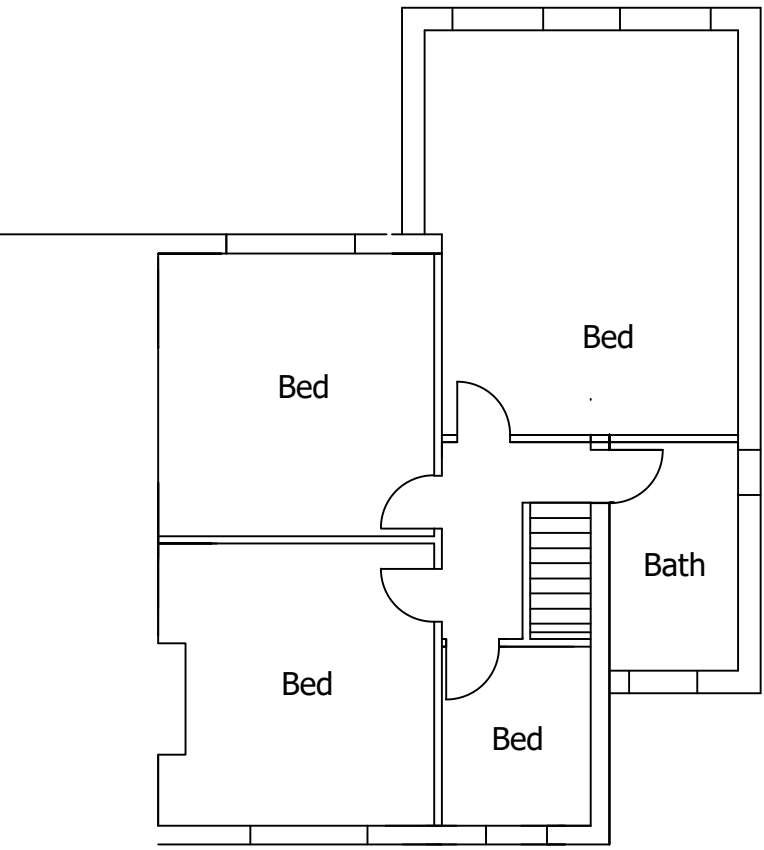

PROPOSED FIRST FLOOR

 

LOCATION PLAN (1:1250)  
© Crown copyright and database rights 2017  
Ordnance Survey 0100031673




BLOCK PLAN (1:500)



SITE PLAN (1:200)



EXISTING FRONT ELEVATION

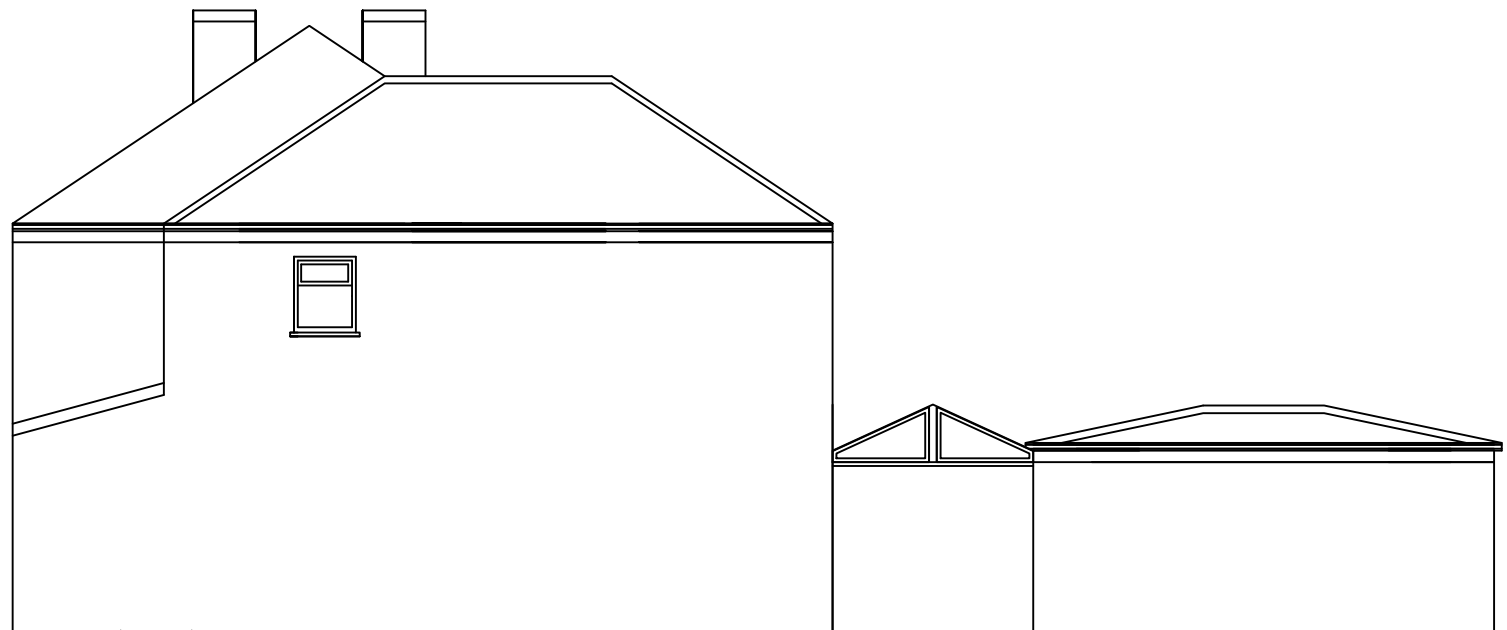


EXISTING REAR ELEVATION




EXISTING REAR ELEVATION



EXISTING SIDE ELEVATION

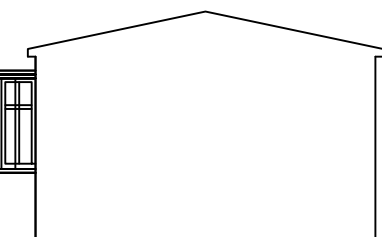


EXISTING SIDE ELEVATION  
(facing the house)

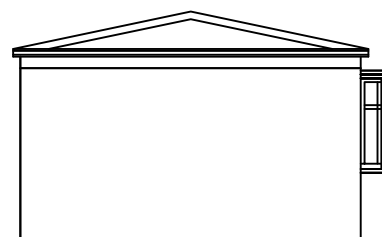

EXISTING SIDE ELEVATION  
(facing the ginnel)



PROPOSED FRONT ELEVATION

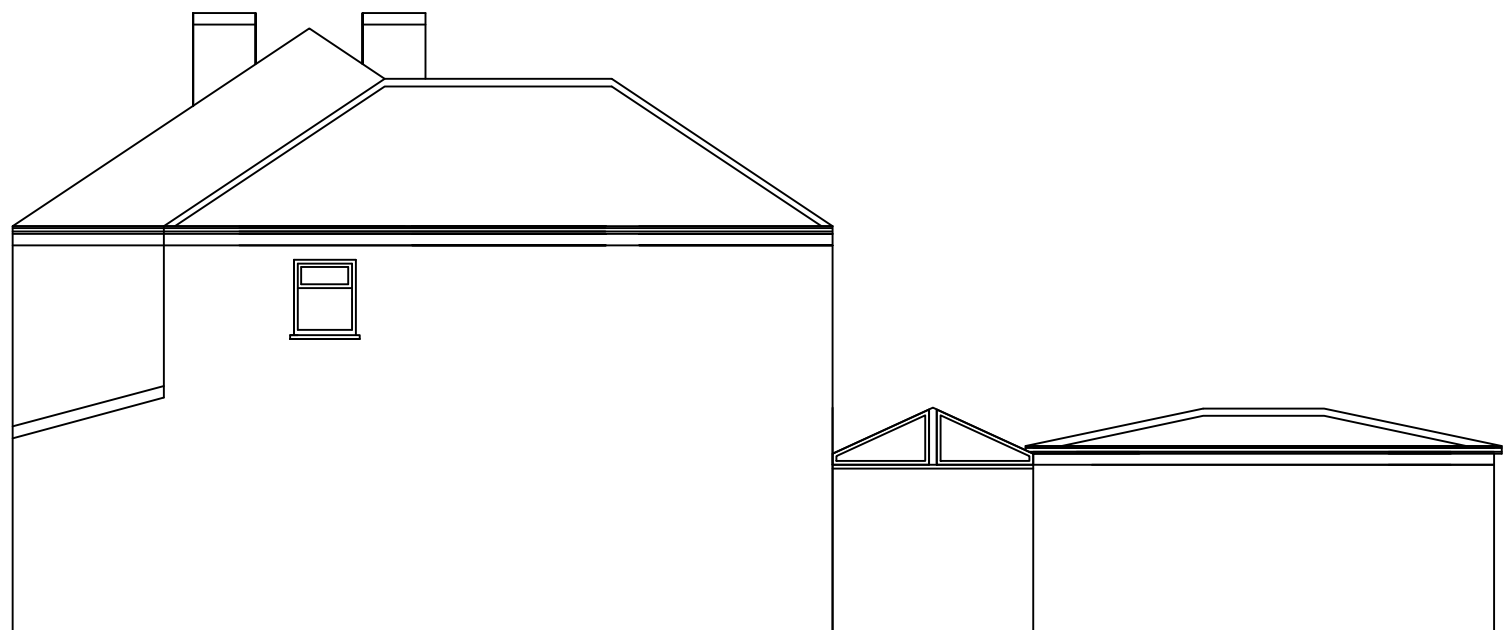


PROPOSED SIDE ELEVATION




PROPOSED REAR ELEVATION



PROPOSED SIDE ELEVATION (2)

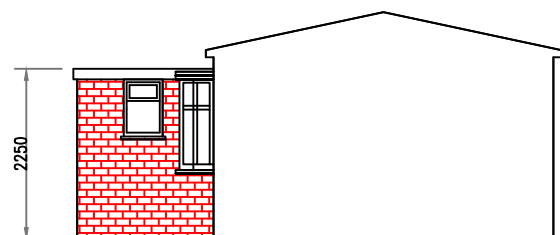

PROPOSED SIDE ELEVATION  
(facing the house)

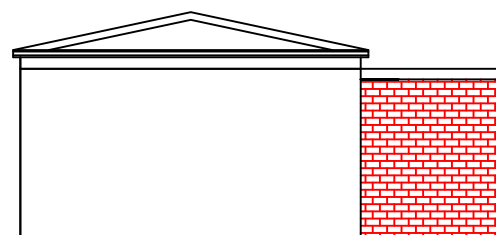

PROPOSED SIDE ELEVATION  
(facing the ginnel)

| Date | Rev. |  | Initials |
|------|------|--|----------|
|      |      |  |          |
|      |      |  |          |
This drawing is subject to copyright and is not to be reproduced in part or whole without approval.  
Figured dimensions take precedence over scaled measurements from the drawing. All dimensions to be checked by Contractor and discrepancies clarified with the Client prior to commencement.  
The whole of the works to comply with current Building Regulations. No work to commence without Building Regulations approval.

Notes

**RAD**

The White House,  
42-44 Chorley New Road,  
Bolton  
BL1 4AP  
Tel : 01204 322196  
Fax : 01204 214110  
Mob: 07790 361104  
Email: info@radesignprojects.co.uk

Project  
34 BURY ROAD  
RADCLIFFE  
M26 2UU

Title  
EXISTING AND PROPOSED PLANS

Client  
MR PARVAIZ MOHSIN

Drawn  
RA

Date  
AUGUST 2024

Scale  
1:100 @ A1

Drawing Number  
RAD/3118/24/1