



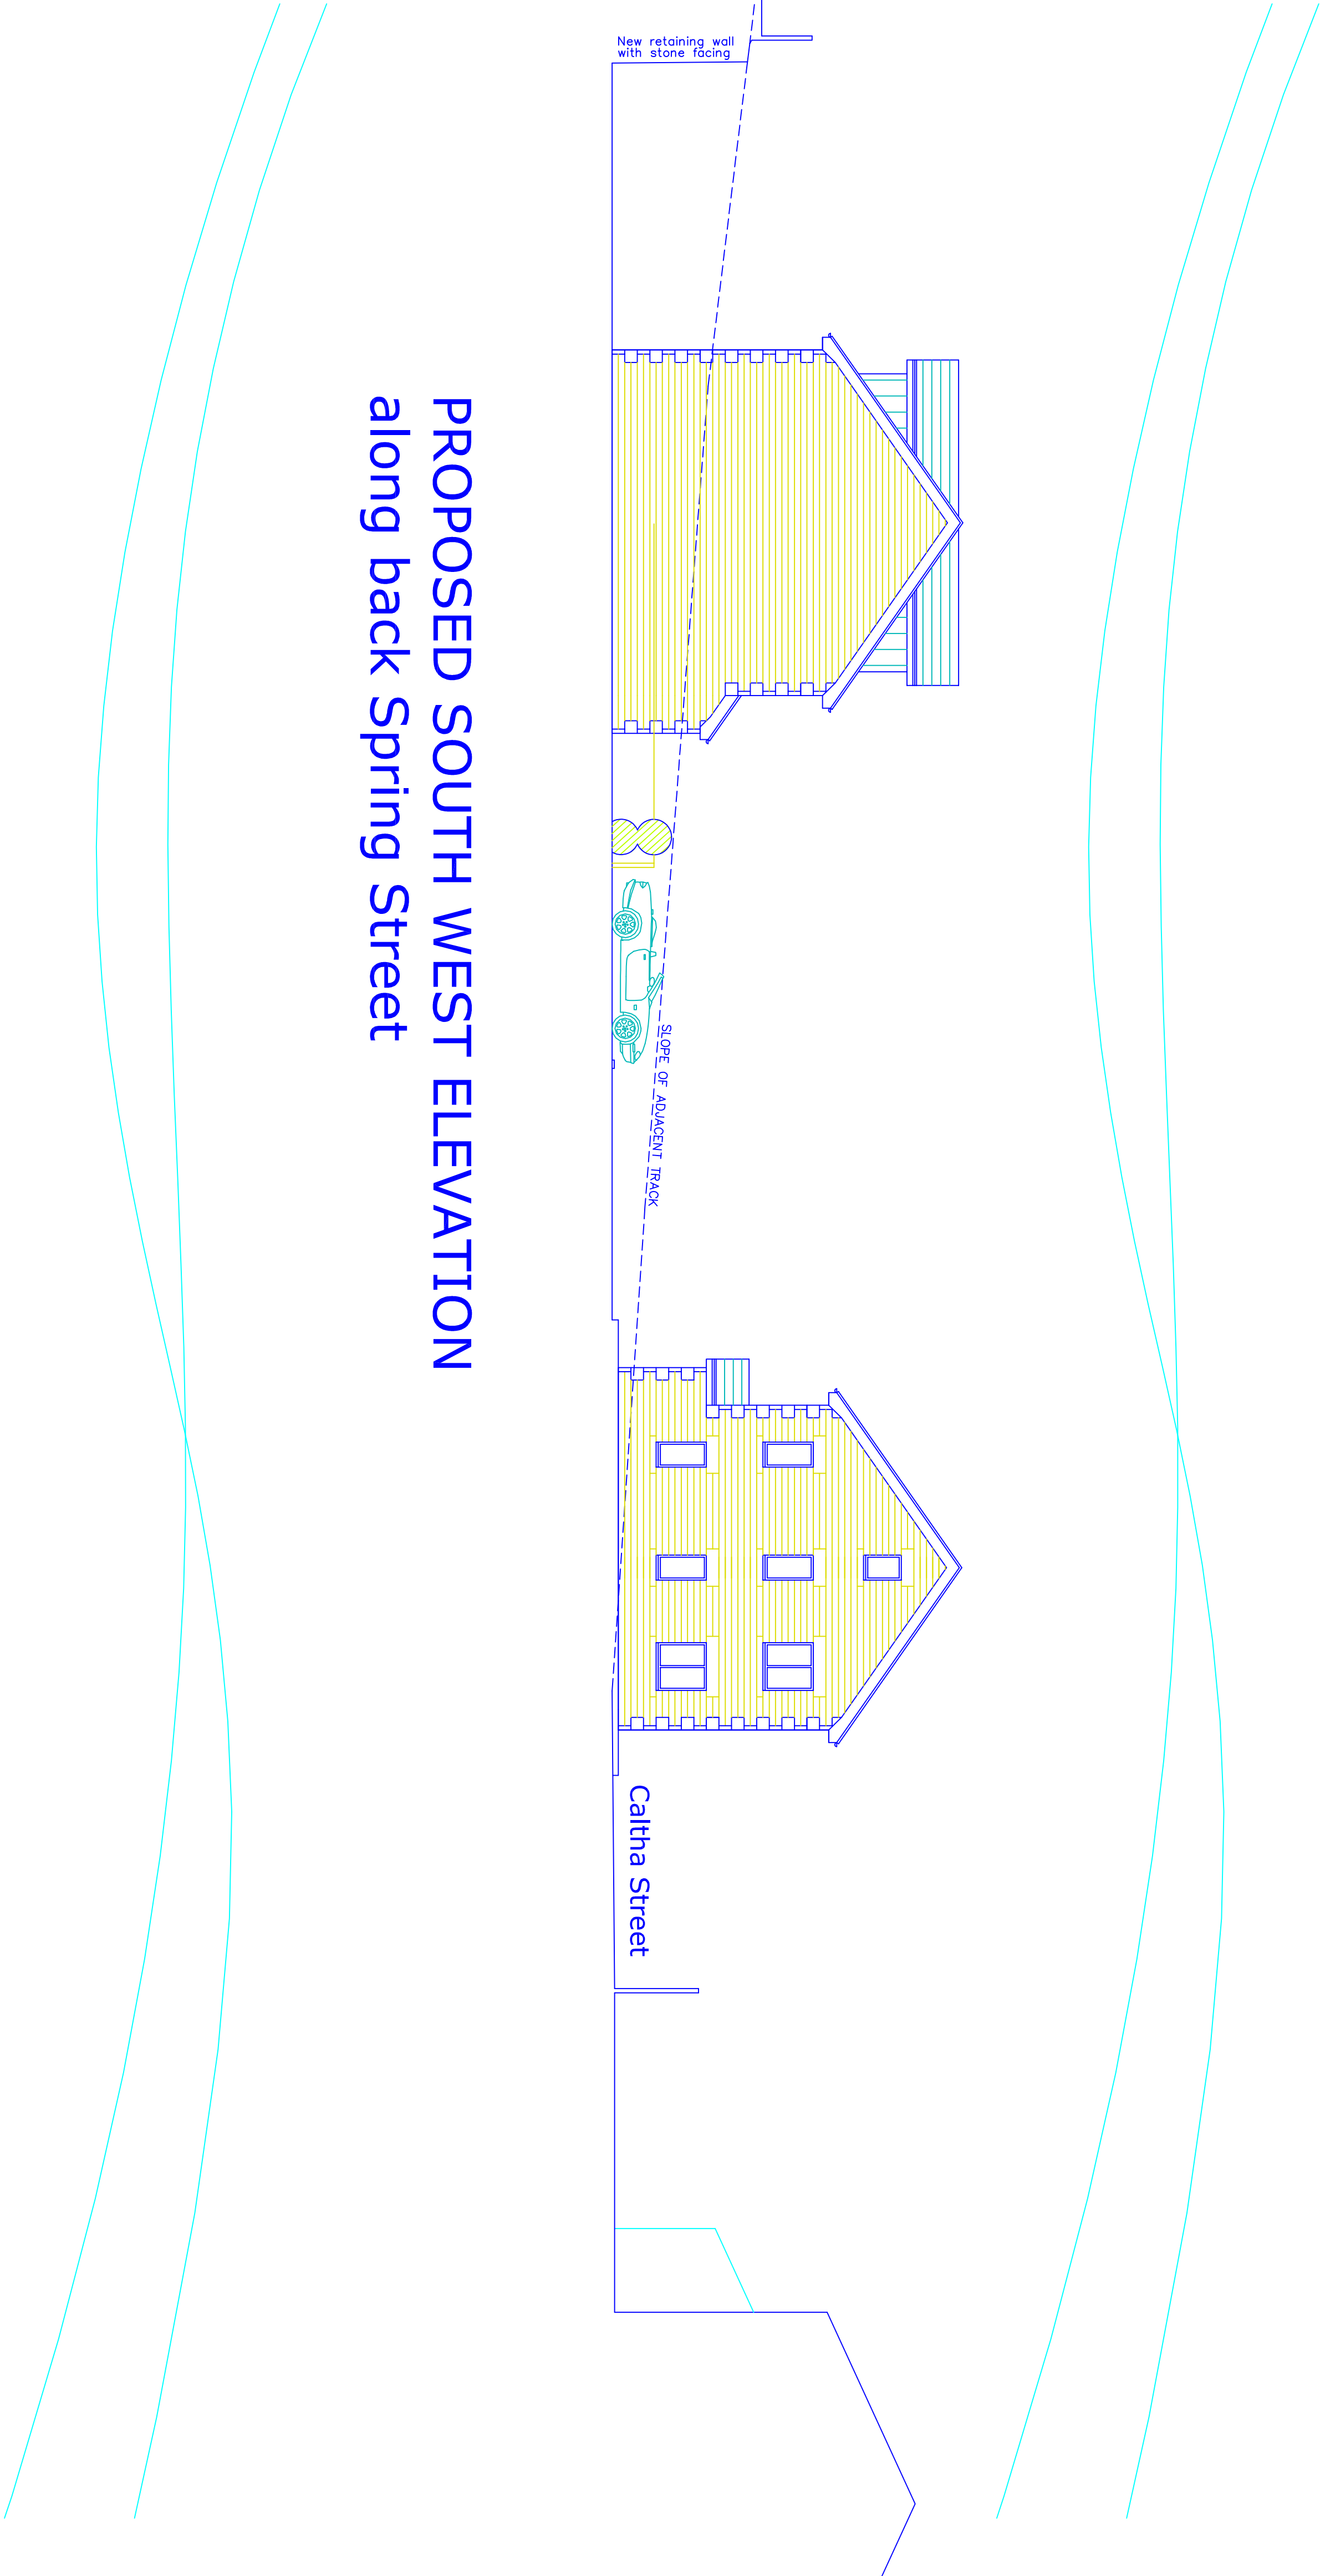

PROPOSED SOUTH WEST ELEVATION along back Spring Street

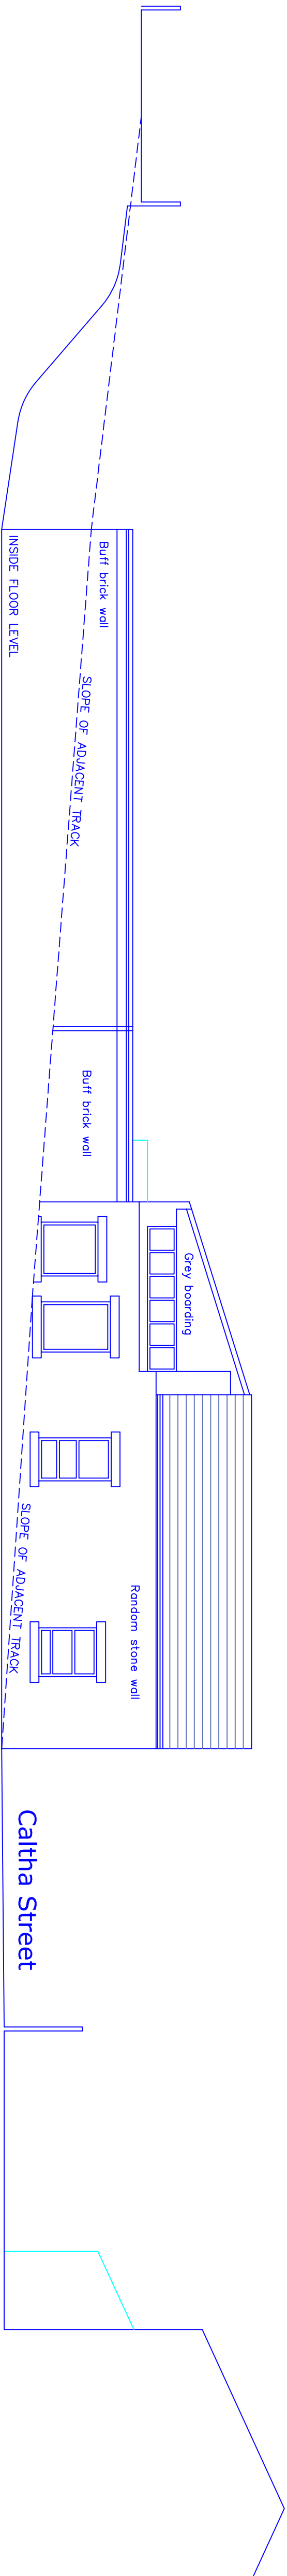

EXISTING SOUTH WEST ELEVATION along back Spring Street

A Terraces moved 5m 07.11.2024

This drawing and design concept is the property of PPV design. It should not be reproduced without written permission

0 1 2 3 4 5 6 7 M

Spring Street Sawmills scale 1:100@A1
Spring Street September 2011
Ramsbottom BL0 9JQ
bb2-08A Existing and Proposed
Site Section

PPV design Ltd

2 Helmshore Road, Holcombe Village
Ramsbottom, Lancashire BL8 4PA
Gary Dearden (PAC hon's) DipArch RIBA
gary@ppv-design.co.uk www.ppv-design.co.uk
T. 07706 822751 M. 07712 699452